



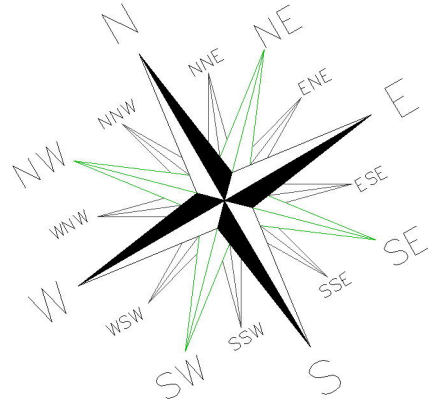

Notes:
1.0.

REV	REVISION DETAIL	BY	APV	DATE
-	-	-	-	3.2.26

CLIENT

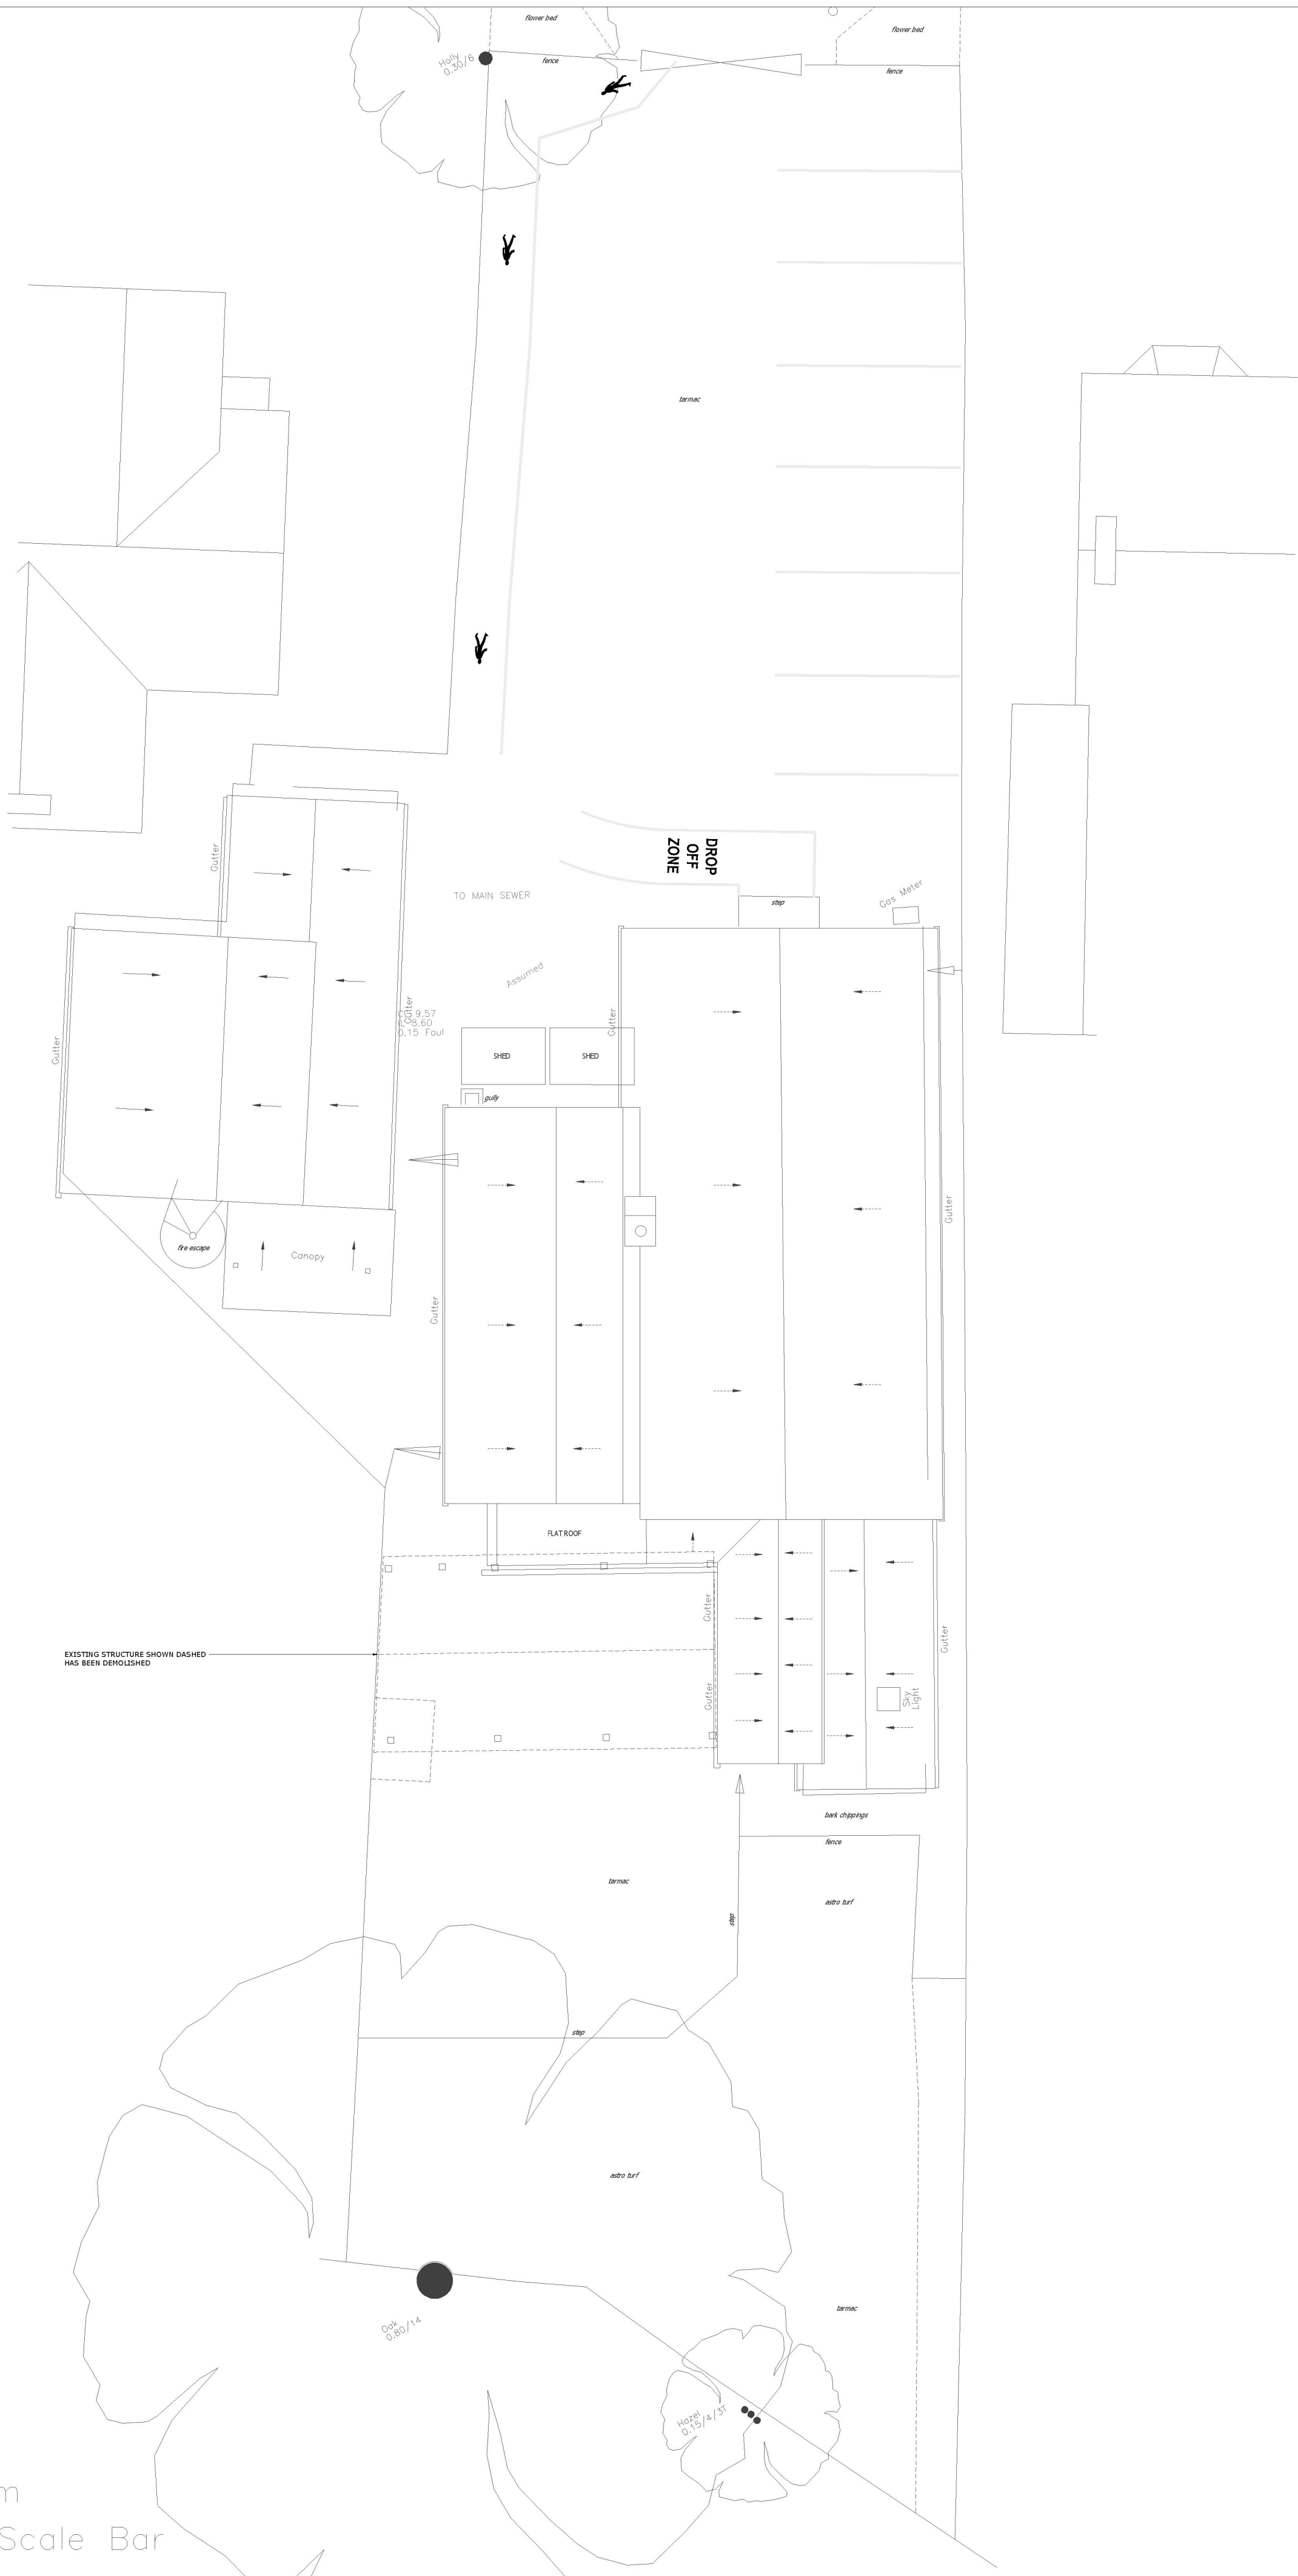

MPR Ltd.
Glen Farm, Bones Lane, Lingfield,
Surrey. RH7 6HR

JOB

Bluebell Barn Nursery, London
Road, East Grinstead,
West Sussex.
RH19 1QQ

TITLE

Existing Site Plan

STATUS

For Planning

DRAWN	CHKD	DATE	SCALE
NT		Jan 2026	1:100 @ A1

DRAWING No.	REVISION
SK-000 - Existing Site Plan	P