




DO NOT SCALE FROM THIS DRAWING
ALL DIMENSIONS TO BE VERIFIED BY THE CONTRACTOR ON SITE

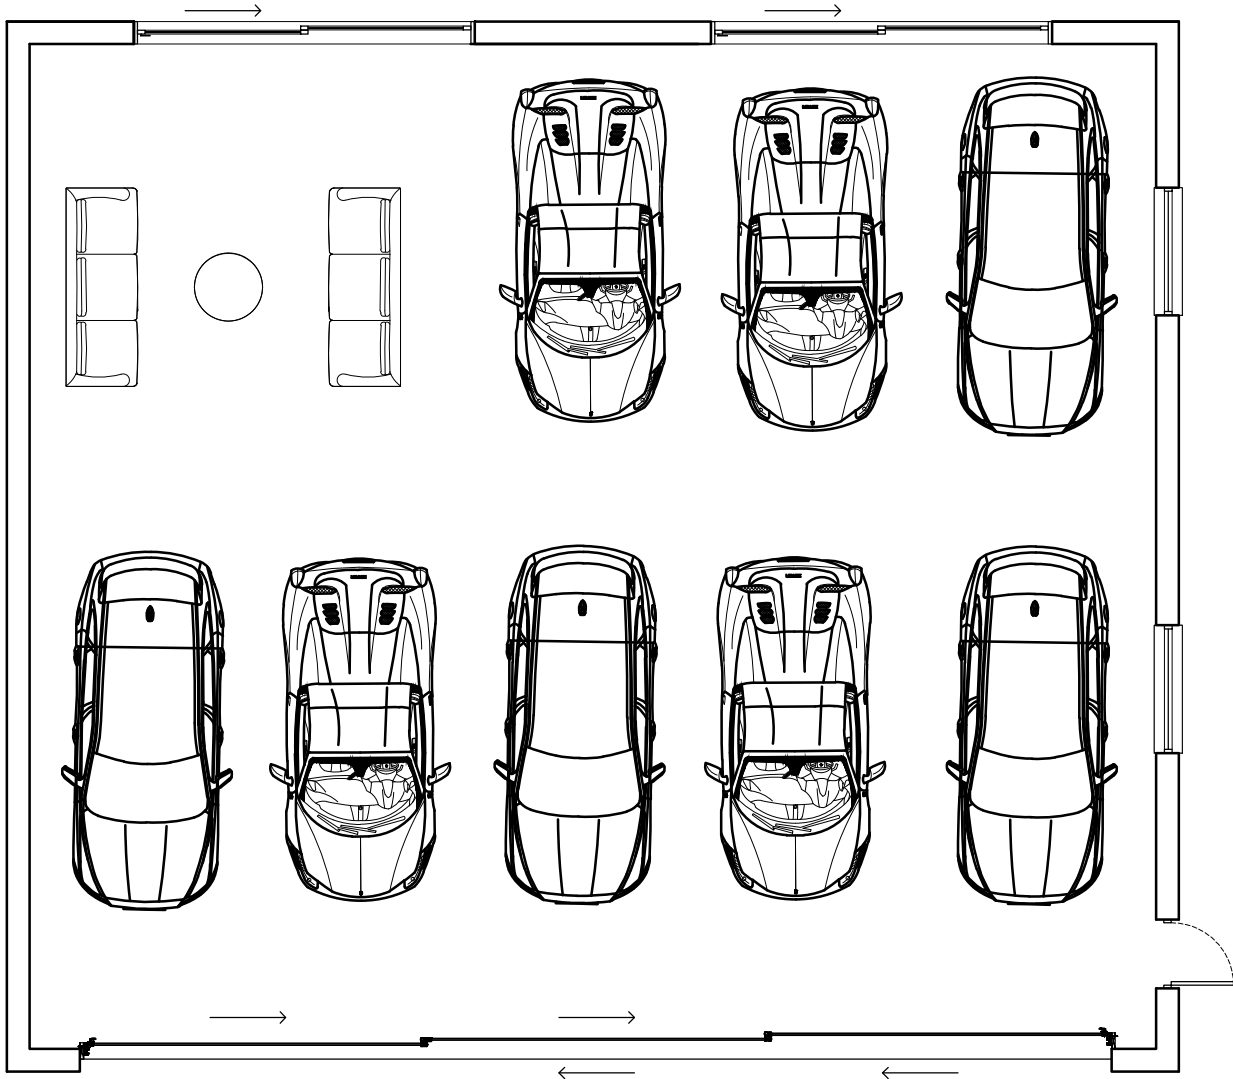


Ground Floor Plan

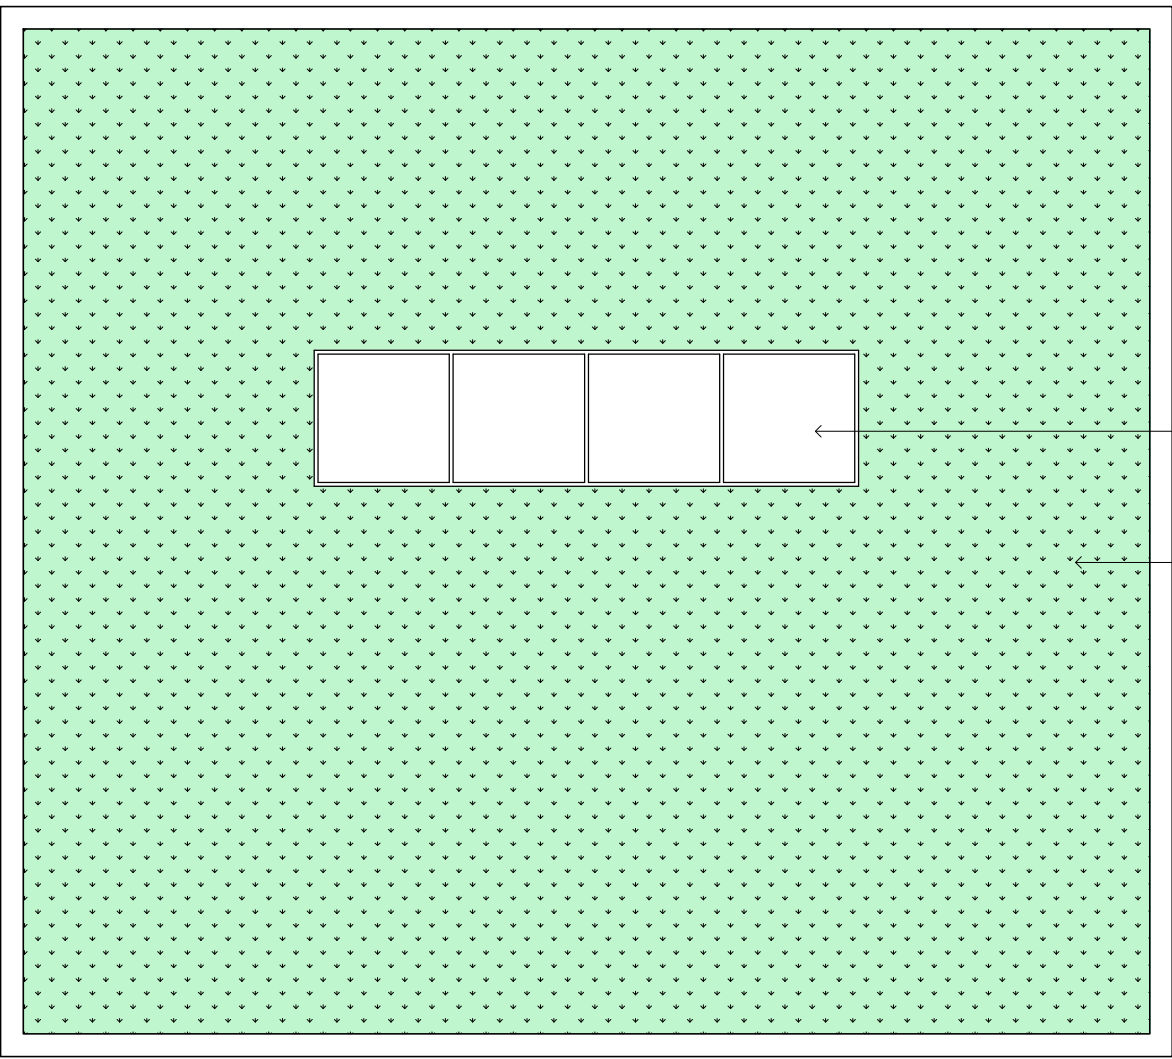


Roof Plan

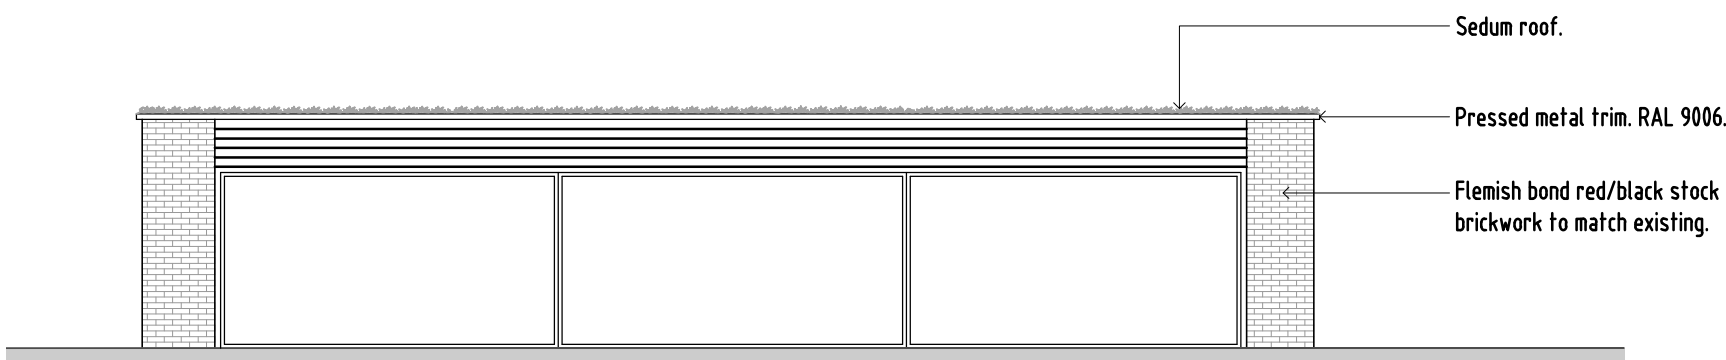


Front Elevation

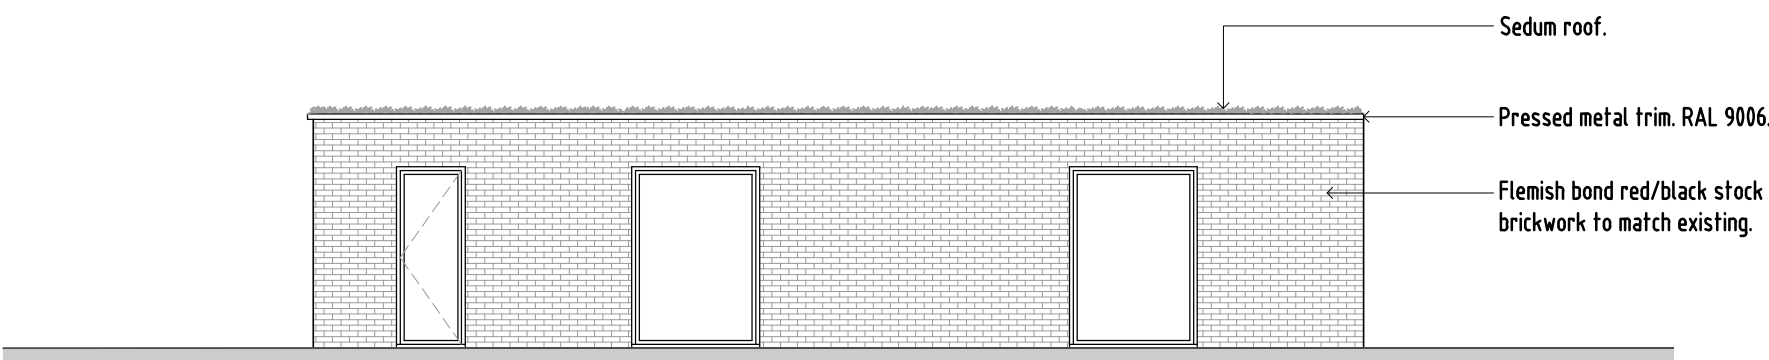

Right Flank Elevation

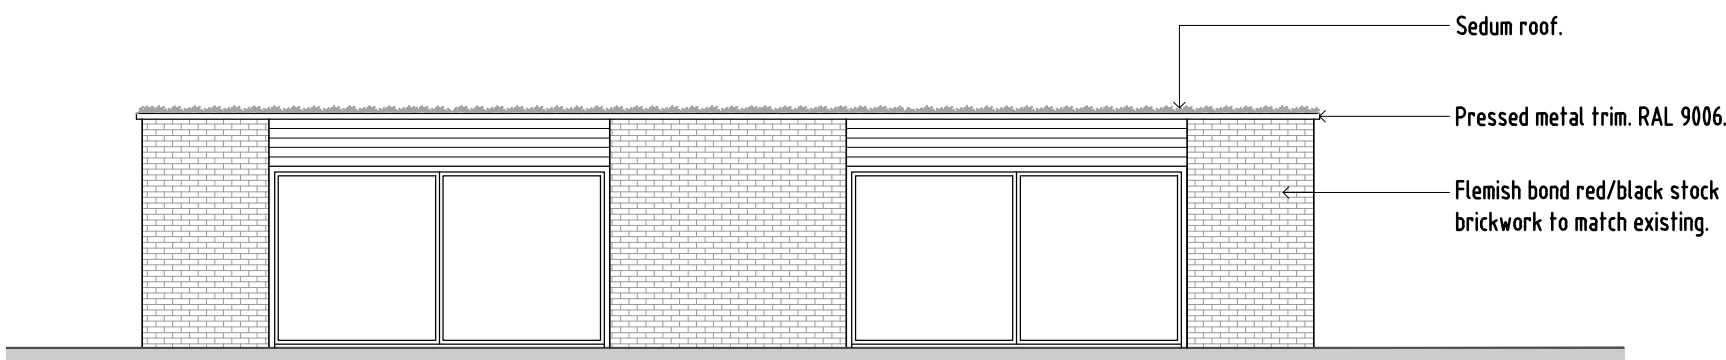

Rear Elevation

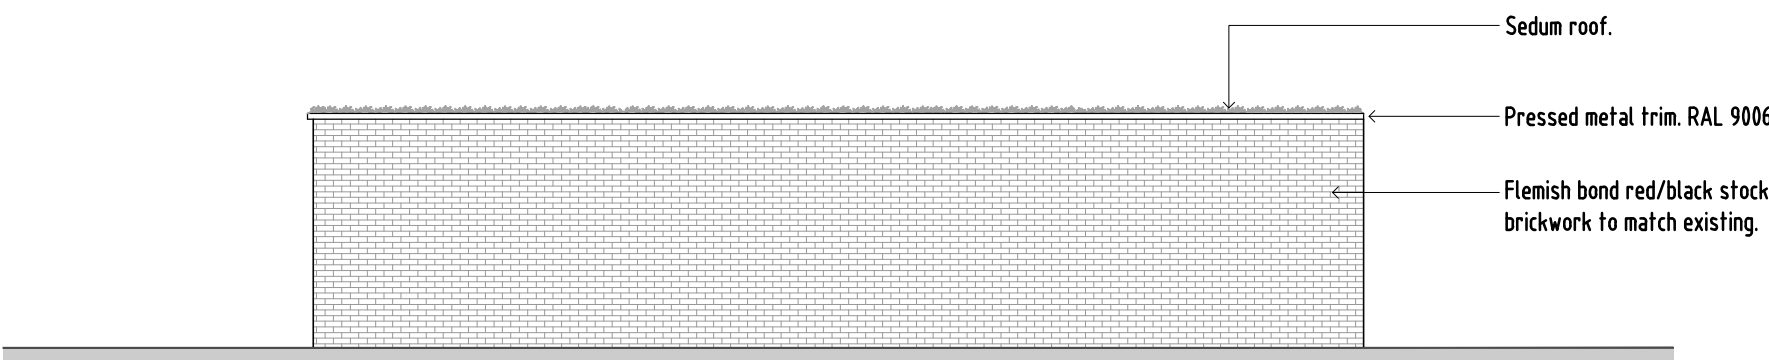

Left Flank Elevation

REV	DESCRIPTION	DATE	BY	CHKD
-----	-------------	------	----	------

**TURNER
JACKSON+DAY**
ASSOCIATES

125 John Wilson Business Park
Whitstable
Kent CT5 3QT
t: 01227 261453
e: enquiries@tjda.co.uk
www.turnerjacksonday.co.uk

client details
Mr Lee and Mrs Berrin Penlington

project details
New Garage Building
Great Frenches Park

drawing title
Proposed Plans and Elevations

date scale drawn by checked by
Feb '26 1:100@A1 GT

project no.	drawing no.	revision
2010	003	P1