




Location Plan

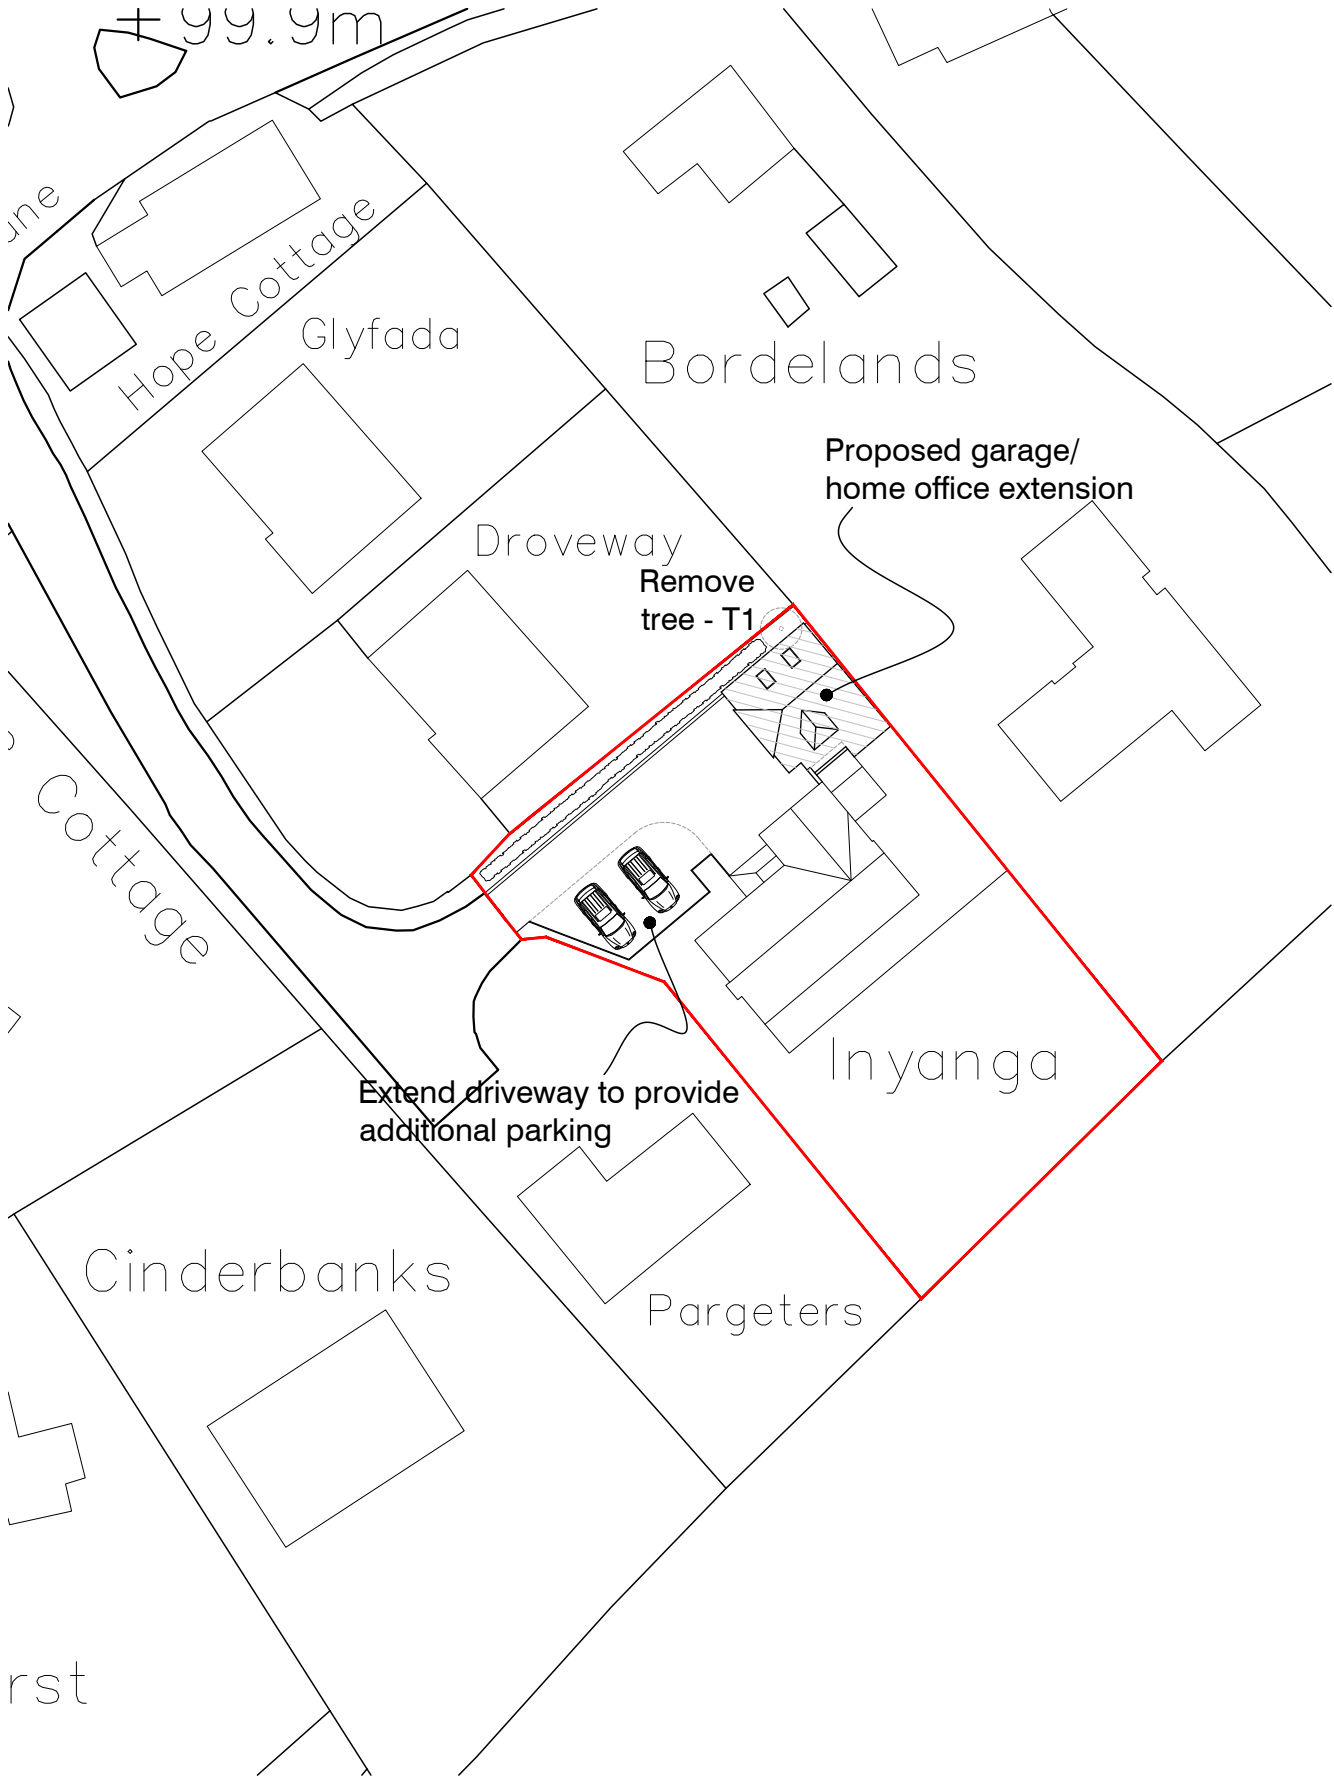

Existing Block Plan

- ☐ SURVEY
- ☐ FEASIBILITY
- ☒ PLANNING
- ☐ BUILDING REGULATIONS
- ☐ CONSTRUCTION

Notes

Do not scale, use figured dimensions only.

All dimensions to be verified on site prior to the commencement of any work or the production of any shop drawing. All discrepancies to be reported to the Architect.

This drawing is to be read in conjunction with all related Architect's and Engineer's drawings and any other relevant information. It is the contractors responsibility to ensure that all works are in compliance with Building Regulations.

This drawing is copyright of David Jenkins Design.

Date	Revision
L	
K	
J	
I	
H	
G	
F	
E	
D	
C	
B	24/02/26 Roof plan updated
A	20/01/26 Block plan updated

Client	MR G STAPLES		
Project	INYANGA, BONFIRE LANE HORSTED KEYNES RH17 7AL		
Title	LOCATION AND BLOCK PLAN PROPOSED		
Date	Scales	Dwg. No.	Rev.
12/25	1:500 @ A3 1:1250 @ A3	621/01	B

