



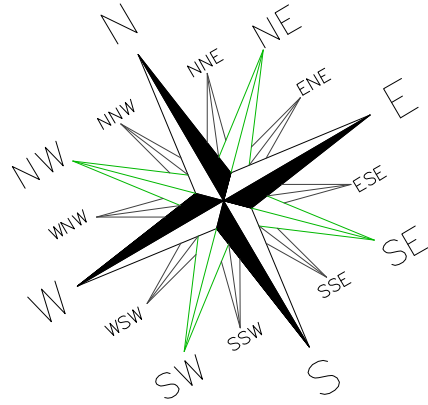

Notes:
1.0.

REV	REVISION DETAIL	BY	APV	DATE
-	-	-	-	3.2.26

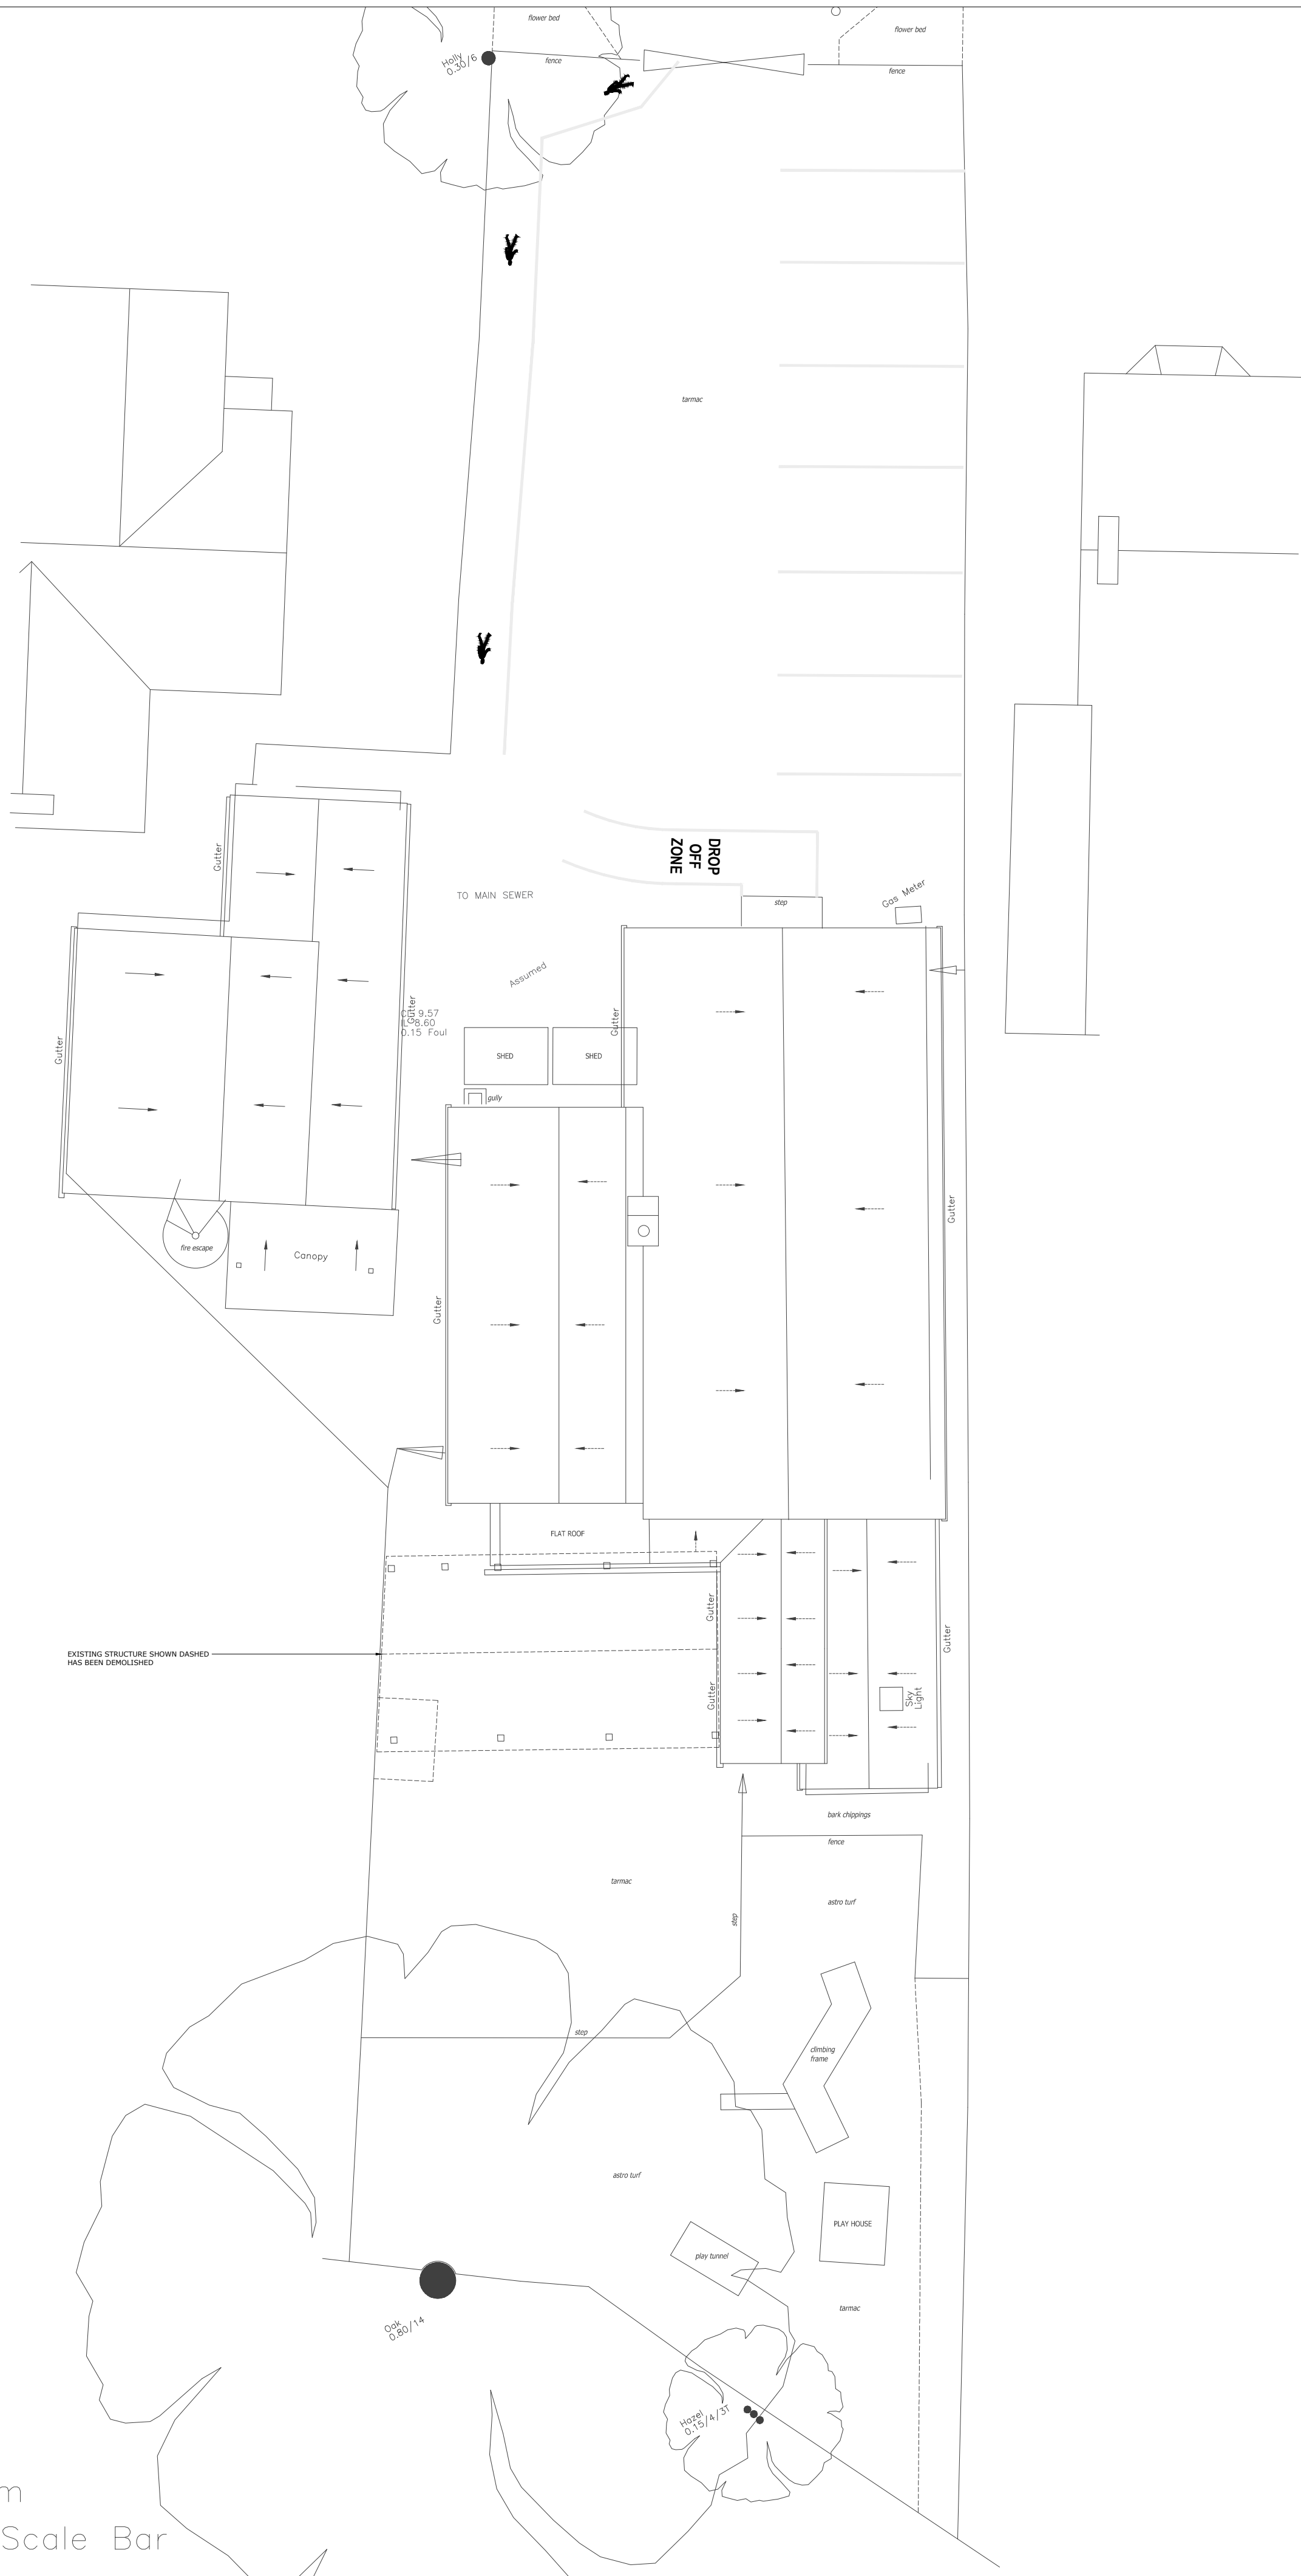

MPR Ltd.
Glen Farm, Bones Lane, Lingfield,
Surrey. RH7 6HR

JOB
Bluebell Barn Nursery, London
Road, East Grinstead,
West Sussex.
RH19 1QQ

TITLE
Existing Site Plan

STATUS
For Planning

DRAWN	CHKD	DATE	SCALE
NT		Jan 2026	1:100 @ A1

DRAWING No.	REVISION
SK-000 - Existing Site Plan	P