



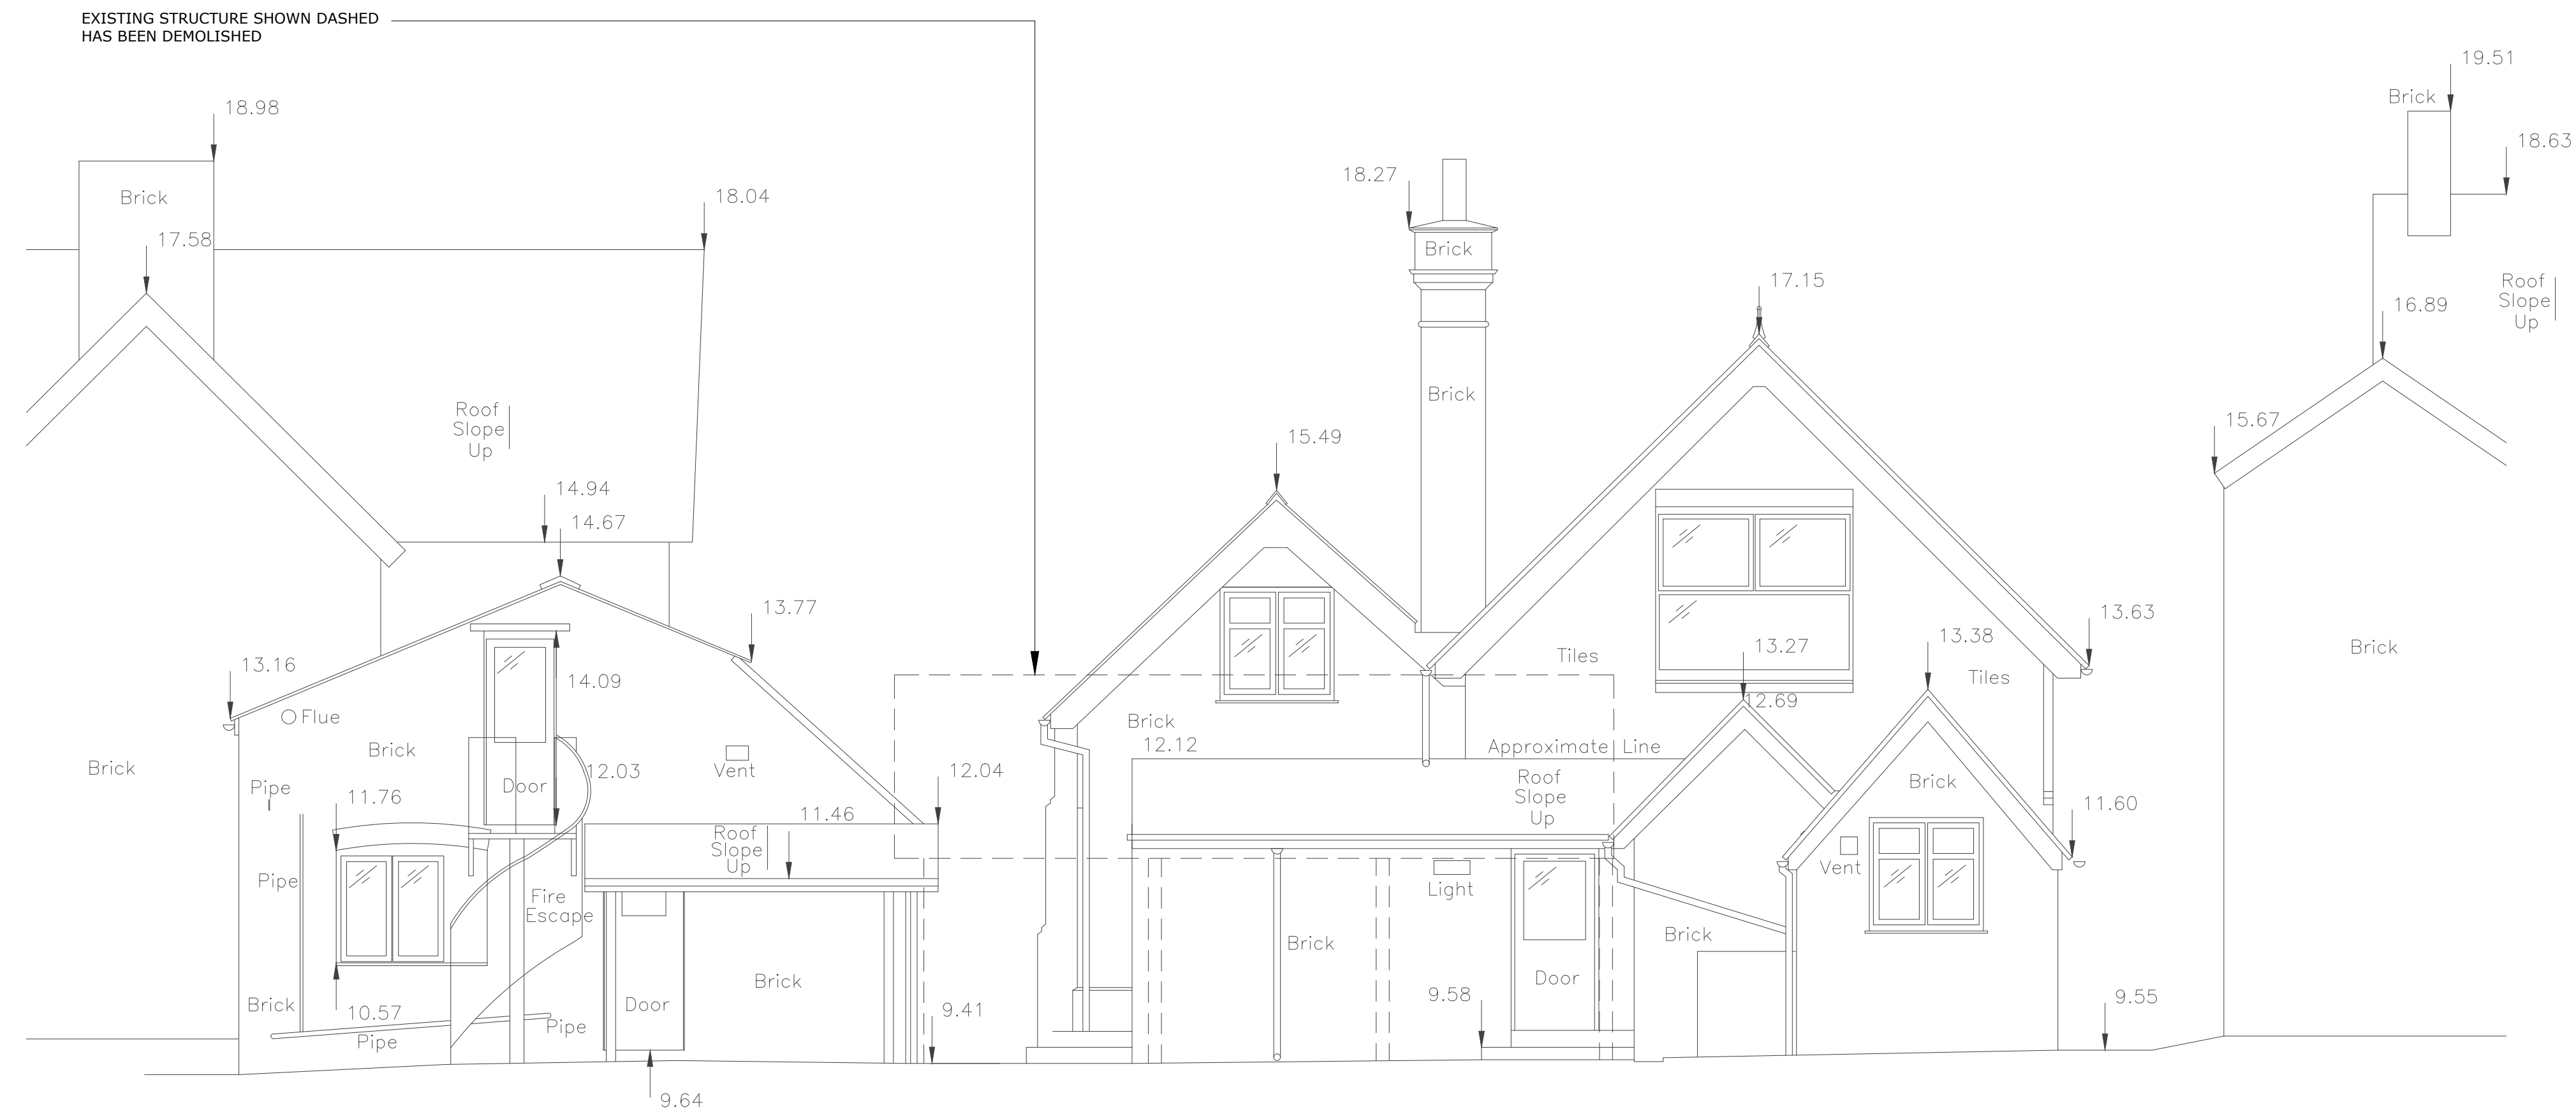

EXISTING REAR ELEVATION

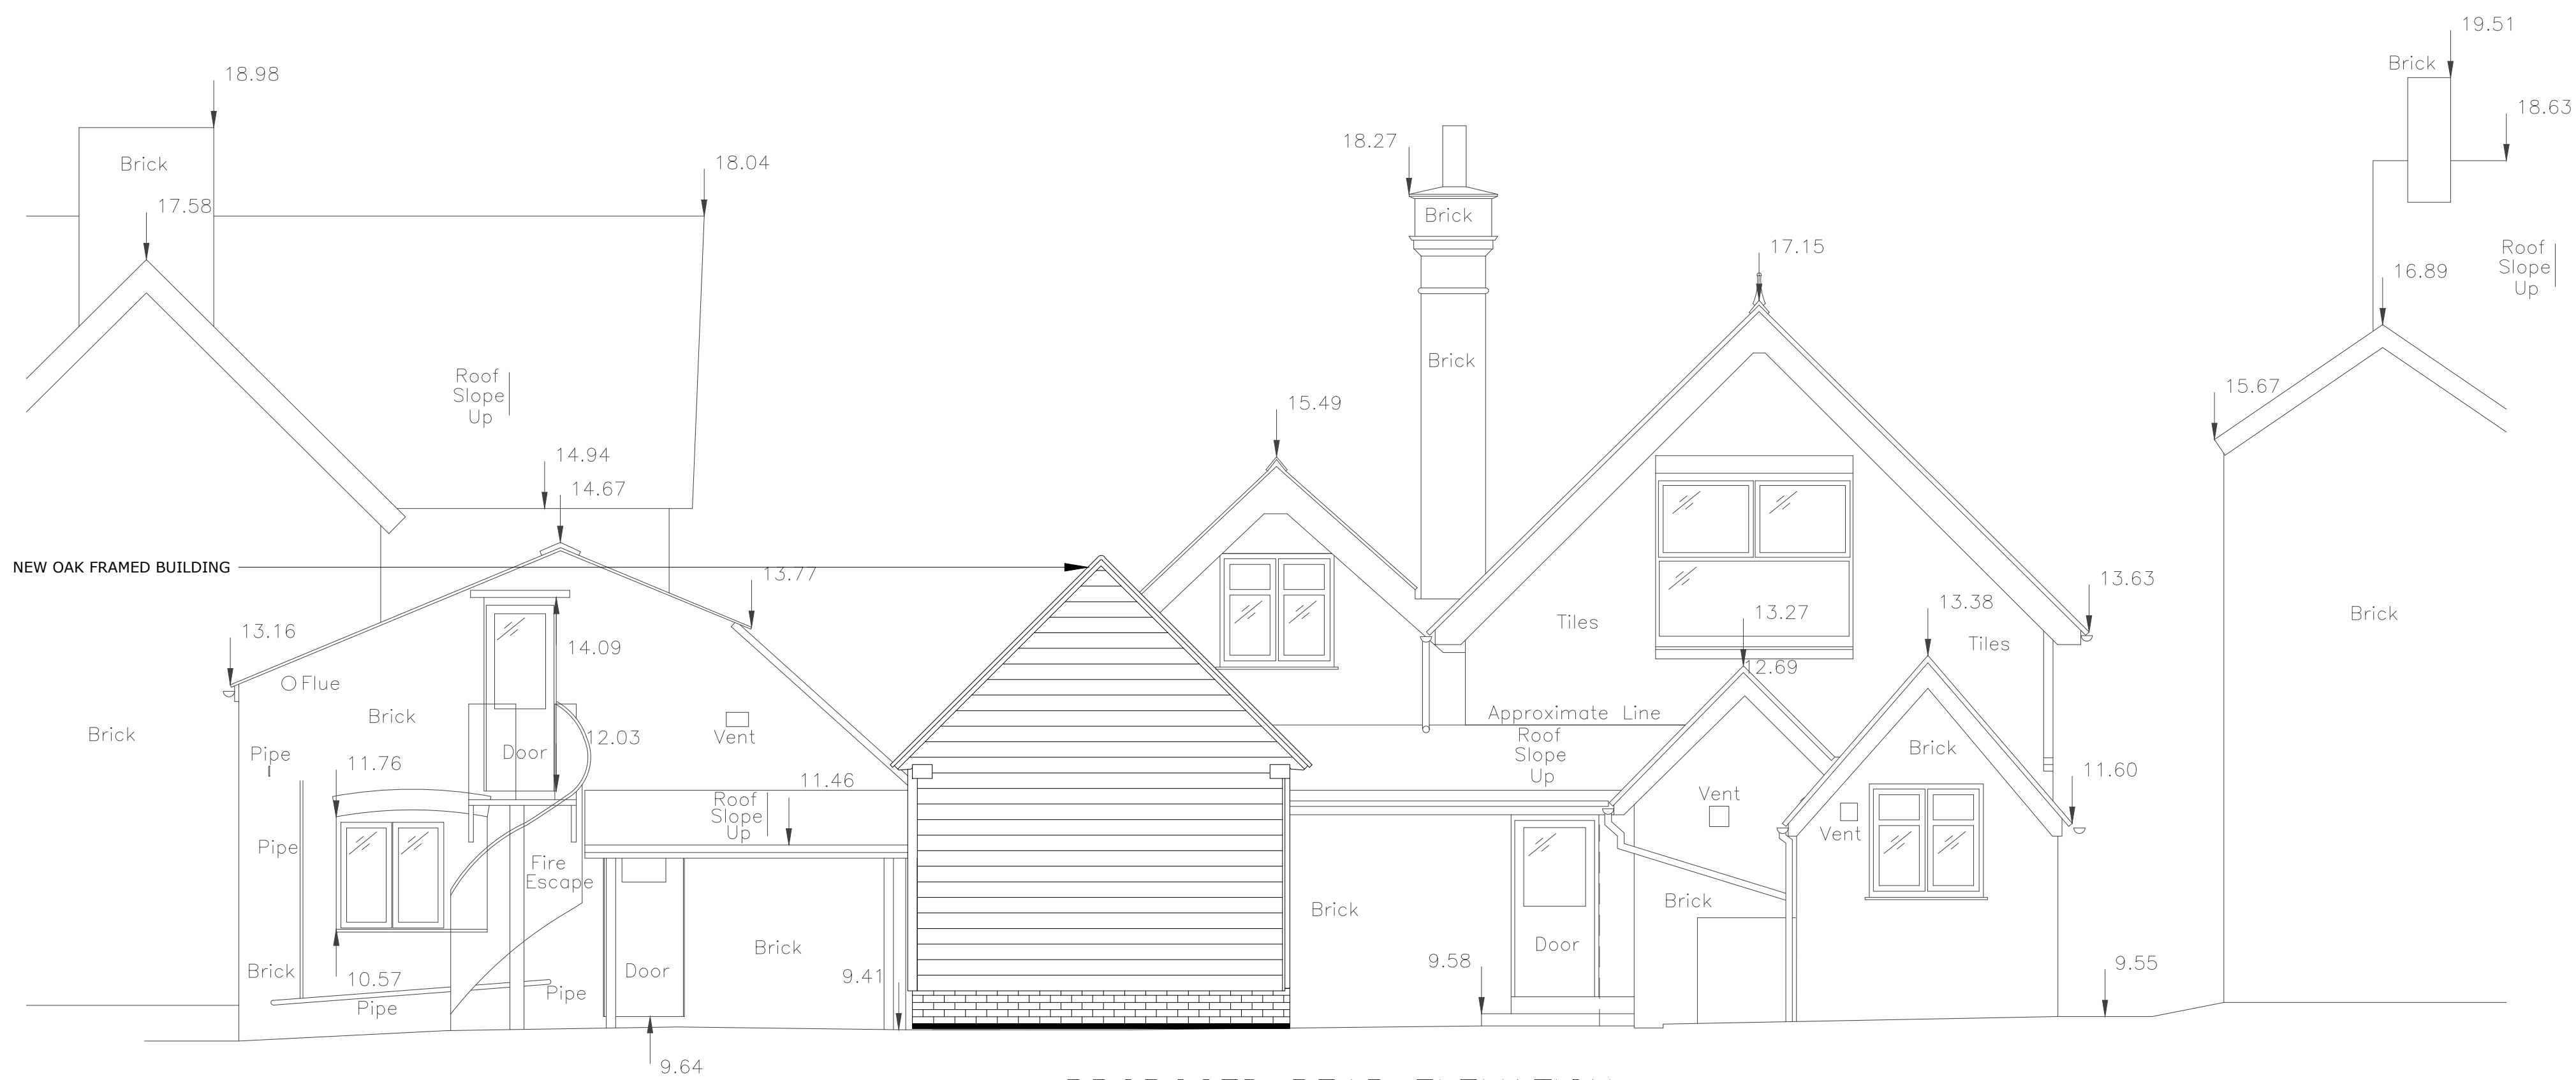

PROPOSED REAR ELEVATION



Notes:

1.0.

REV	REVISION DETAIL	BY	APV	DATE
-	-	-	-	3.2.26

CLIENT



MPR Ltd.
Glen Farm, Bones Lane, Lingfield,
Surrey. RH7 6HR

JOB

Bluebell Barn Nursery, London
Road, East Grinstead,
West Sussex.
RH19 1QQ

TITLE

Existing & Pro[posed] Rear
Elevations

STATUS

For Planning

DRAWN	CHKD	DATE	SCALE
NT		Feb 2026	1:50 @ A1

DRAWING No.	REVISION
SK-004 - Existing & Proposed Rear Elevations	P