



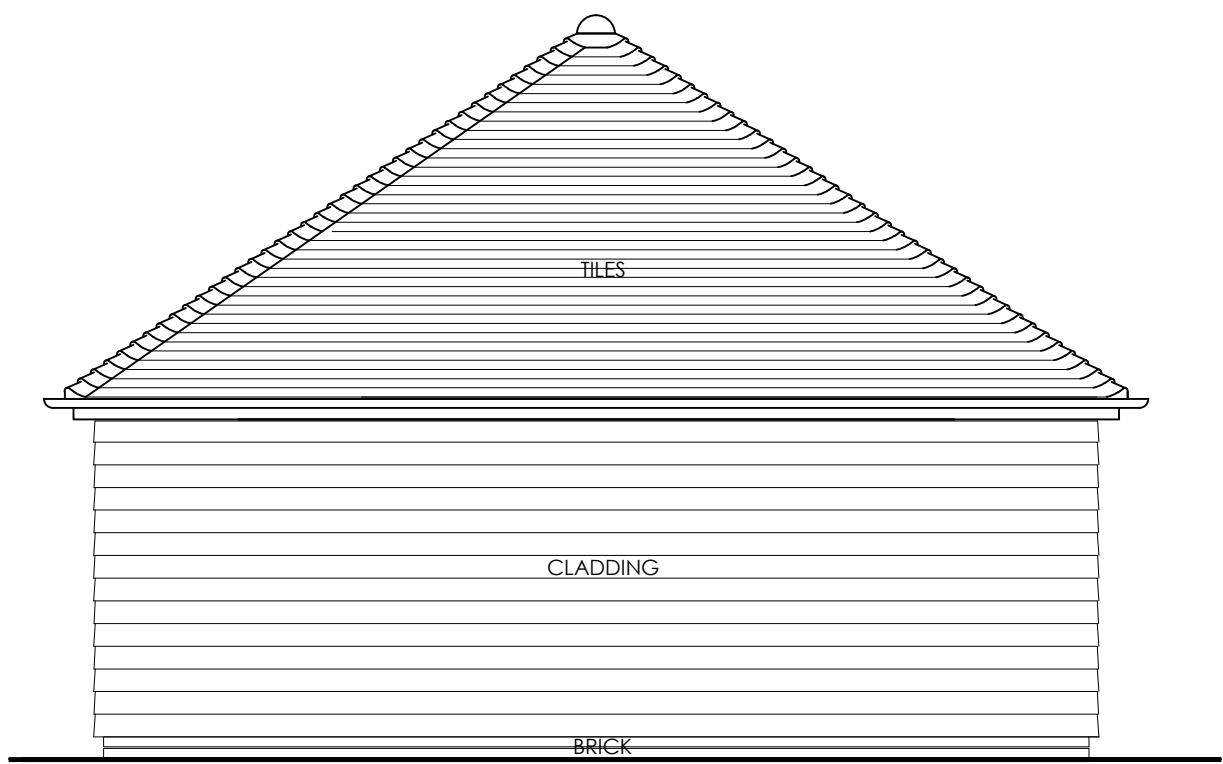


SIDE ELEVATION
PLOT 1

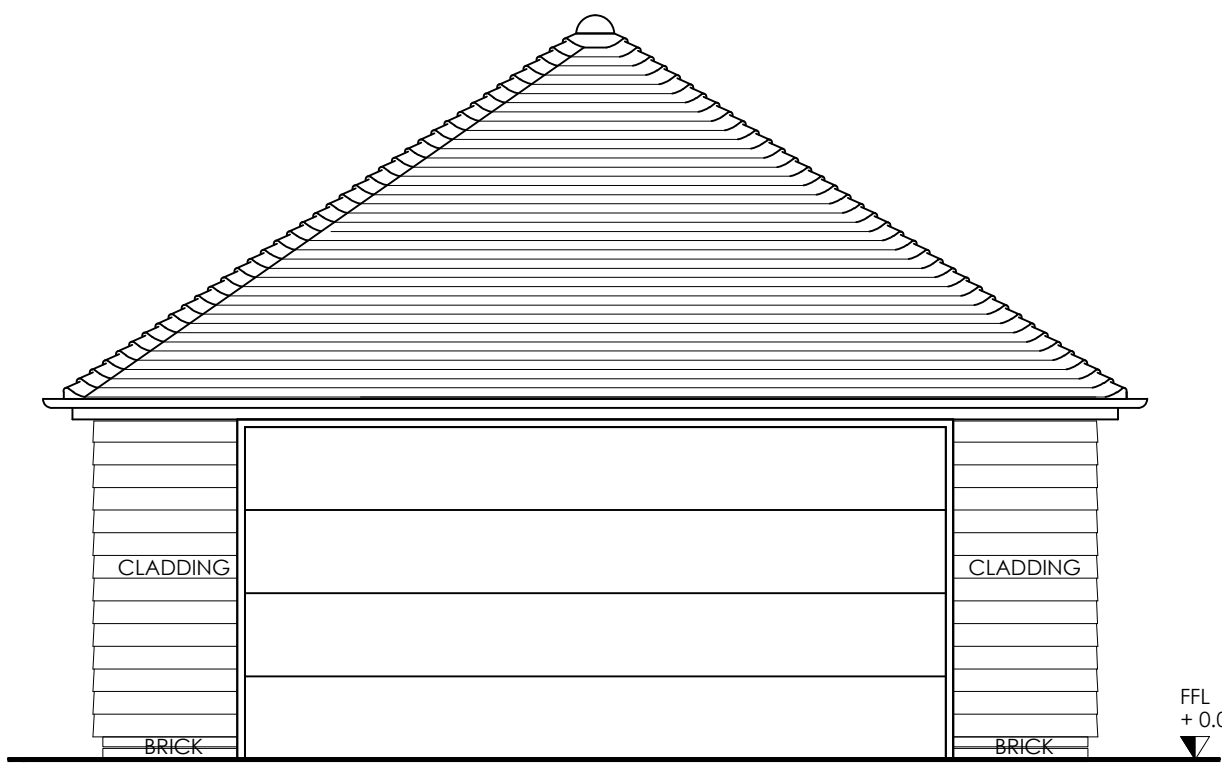


FRONT ELEVATION
PLOT 1



REAR ELEVATION
PLOT 1

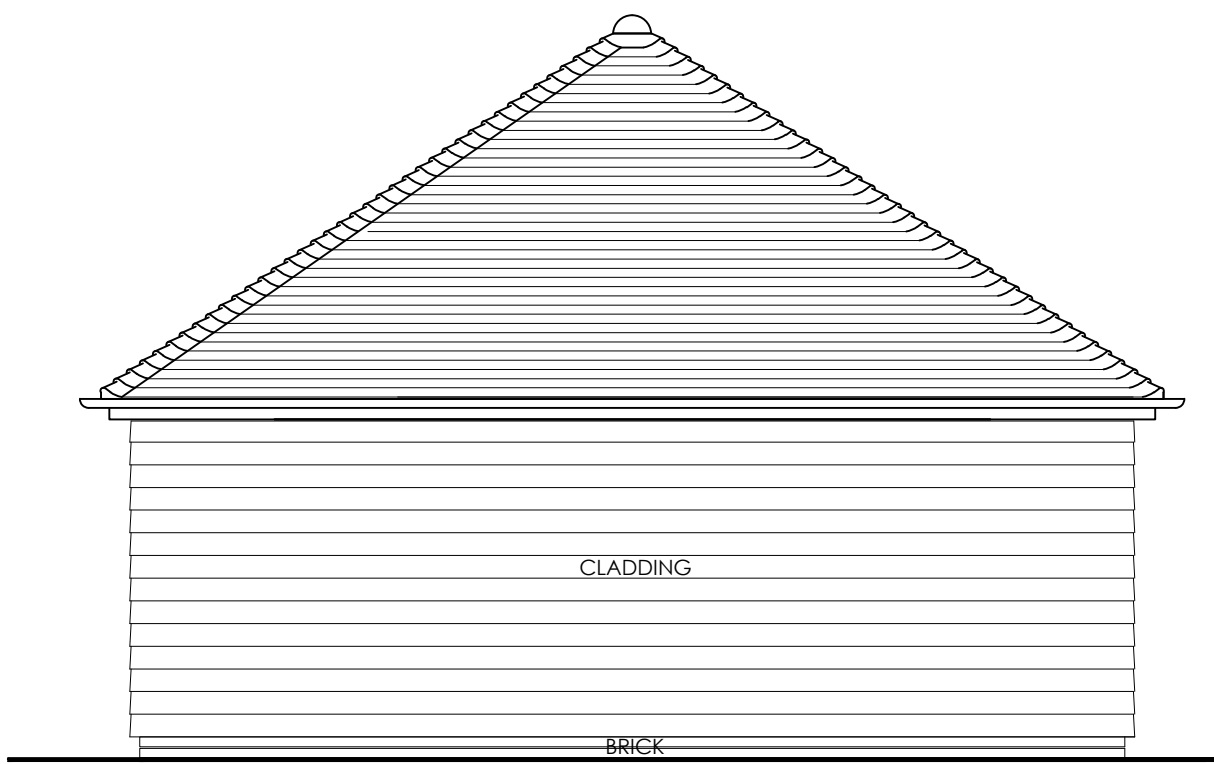

SIDE ELEVATION
PLOT 1

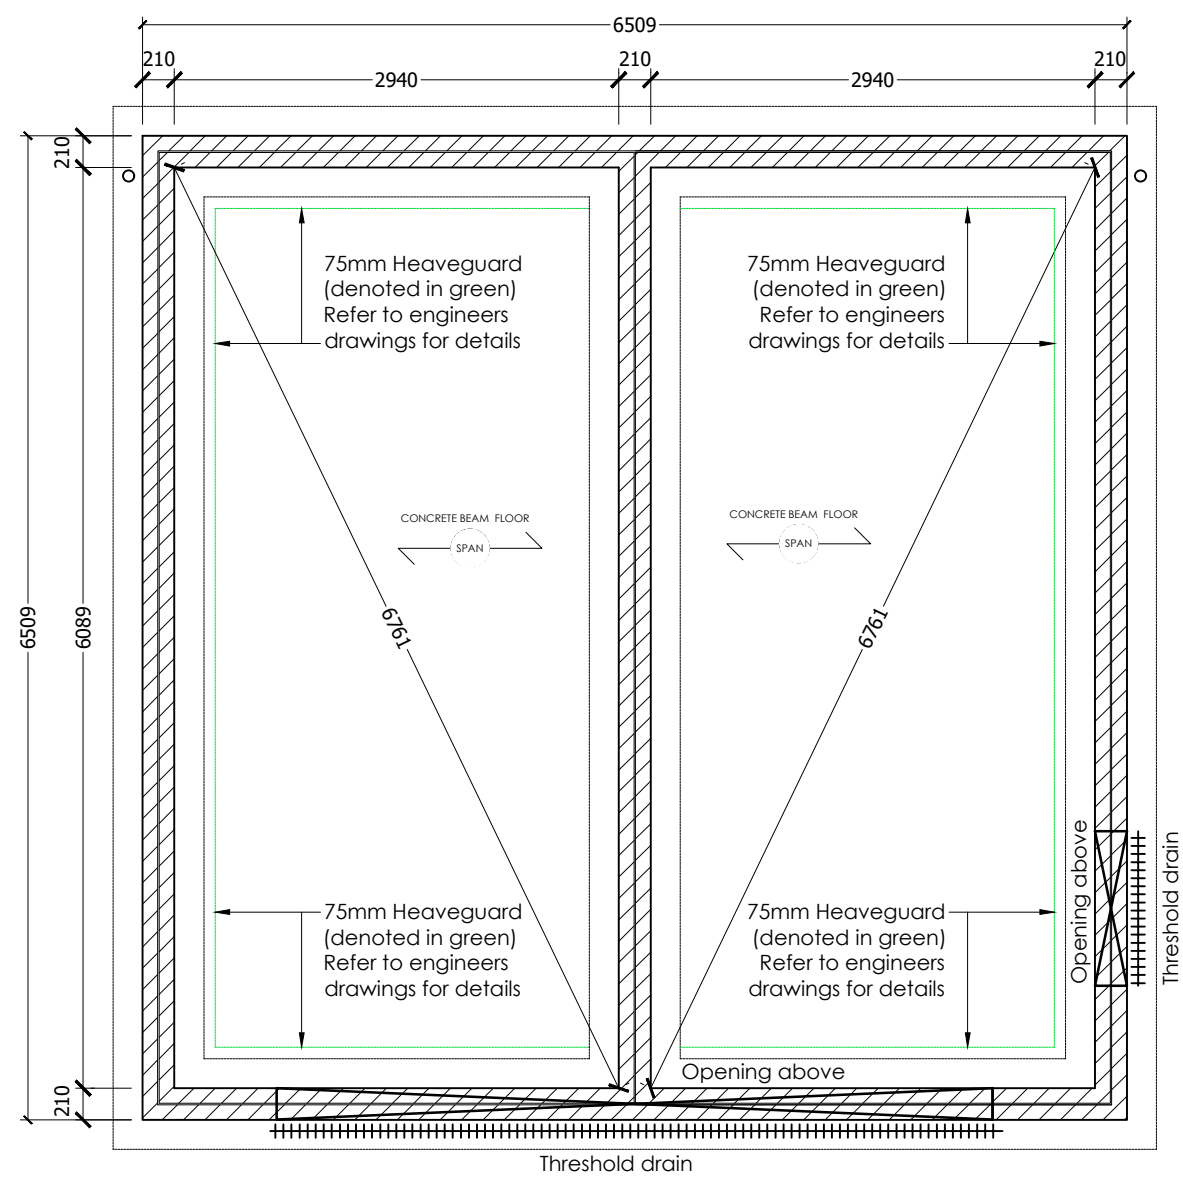


SUBSTRUCTURE
PLOT 1


FOUNDATION WIDTHS:
Foundation widths vary
Refer to Structural Engineers Drawings.

FOUNDATION DEPTHS:
Foundation depths and details vary.
Refer to Structural Engineers Drawings.


HEAVE PROTECTION:
HX 8 Cellcore and Heaveguard to be provided in
locations and as detailed on Structural Engineers
Drawings.

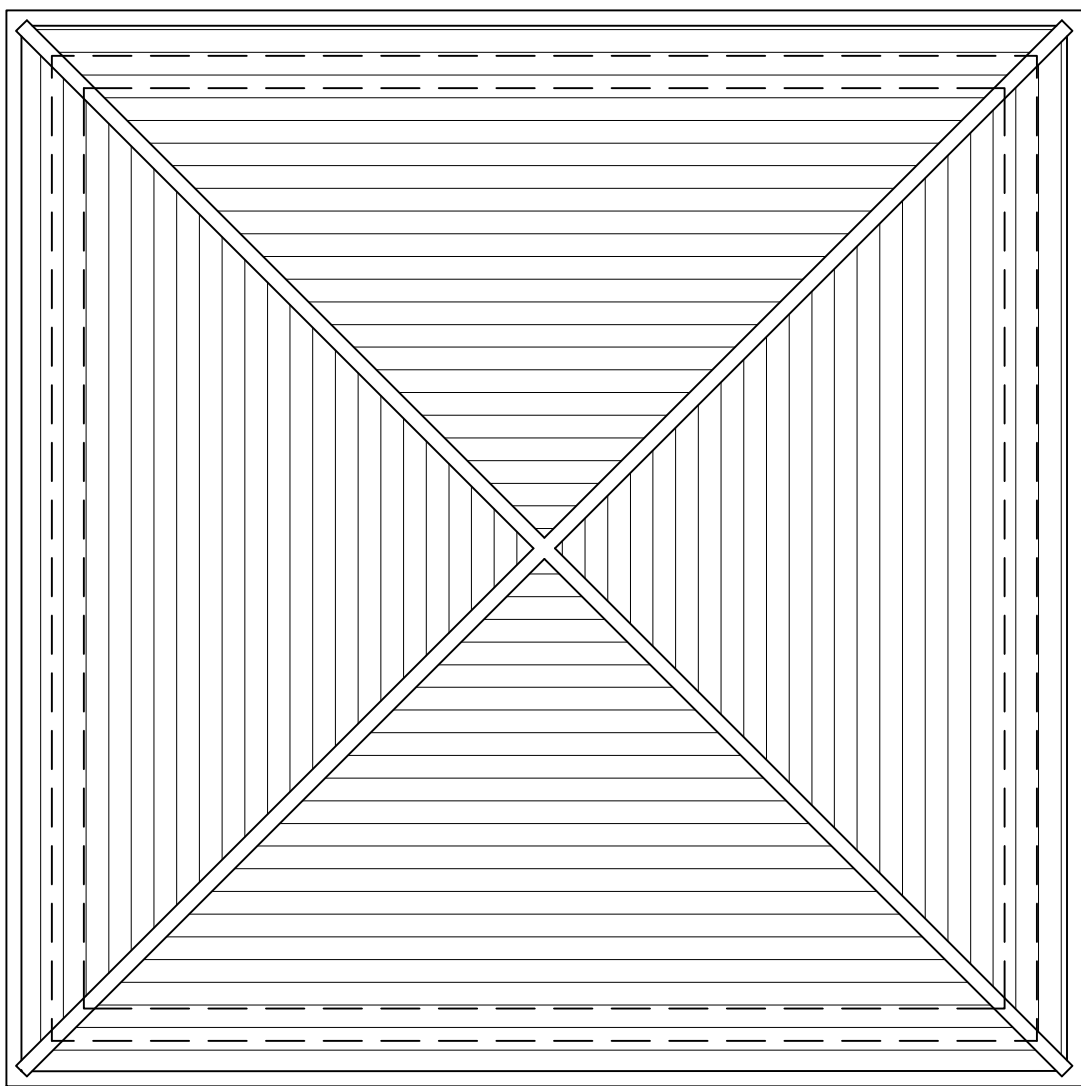

ROOF PLAN
PLOT 1

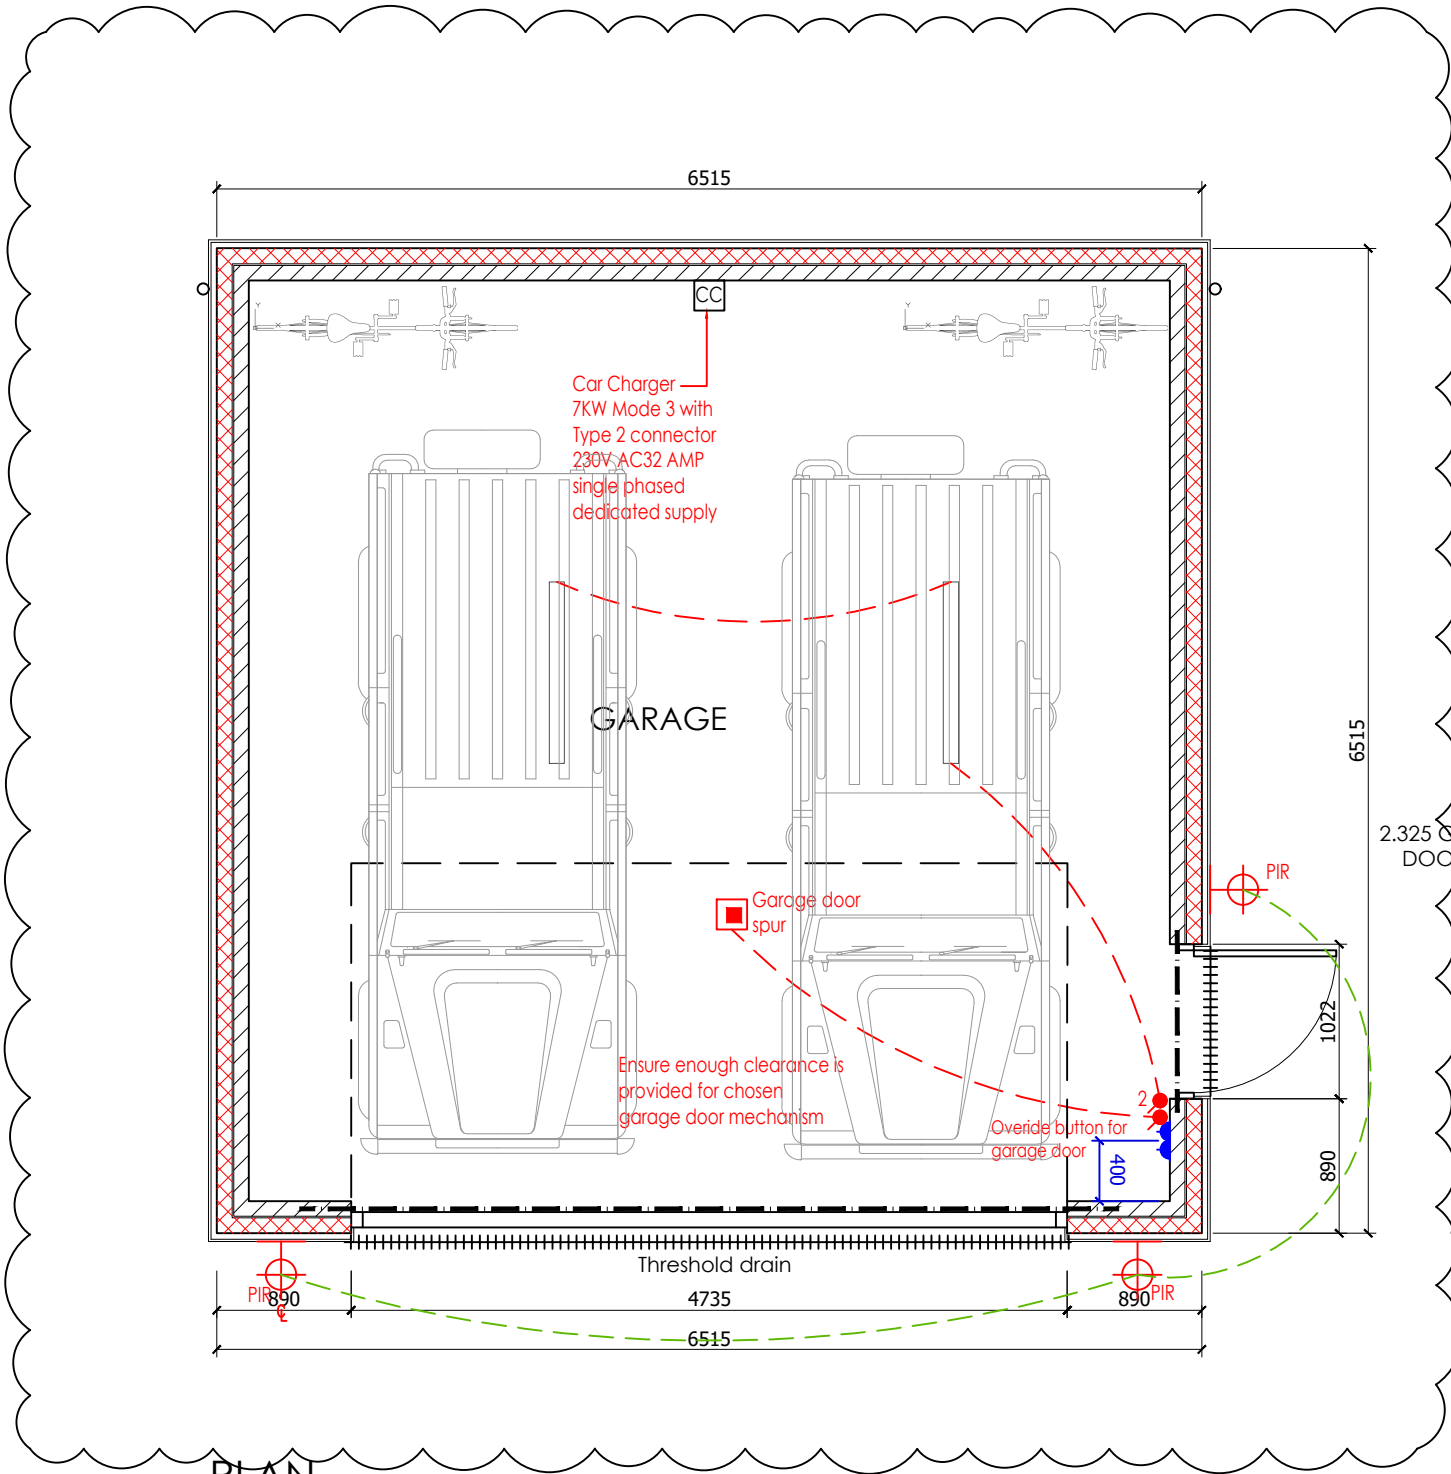

PLAN
PLOT 1

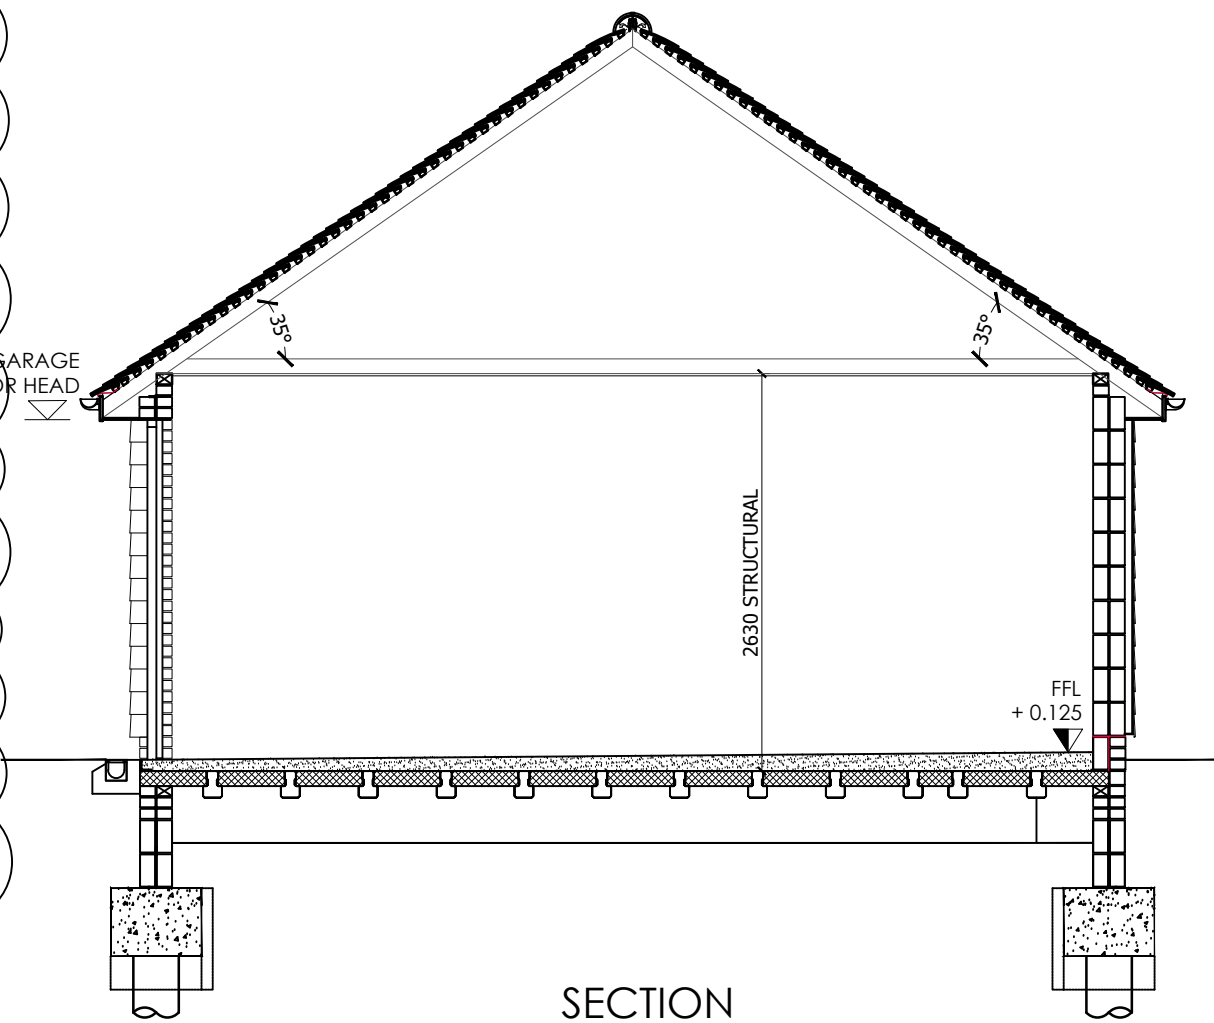


SECTION
PLOT 3

- C3 22.05.25 Electrical layouts added
- C2 28.02.25 CONSTRUCTION ISSUE
Garages amended to incorporate single
large garage door & section added
- C1 10.02.25 CONSTRUCTION ISSUE
- P 23.05.24 STATUS ISSUE

Drawn by
JS

Checked by
MI

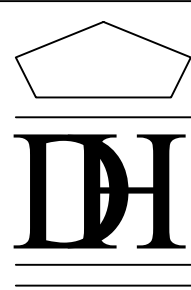

Status
CONST.

Date
MAY 2024

Project
GATEHOUSE FARM
GATEHOUSE LANE
HASOCKS, BN6 9LE

Scale
1:200 @ A1

Drawing Title
PLOT 1
GARAGES

Drawing Number
0126_910

Rev
C3

DENTON HOMES LTD
1st FLOOR OFFICES, FOUNDRY HOUSE, BURTON COURT,
SUMMER ROAD, THAMES DITTON, SURREY, KT7 0BH