



Existing Front Elevation (West) 1:100





Existing Side Elevation (South) 1:100





Existing Rear Elevation (East) 1:100



Existing Side Elevation (North) 1:100

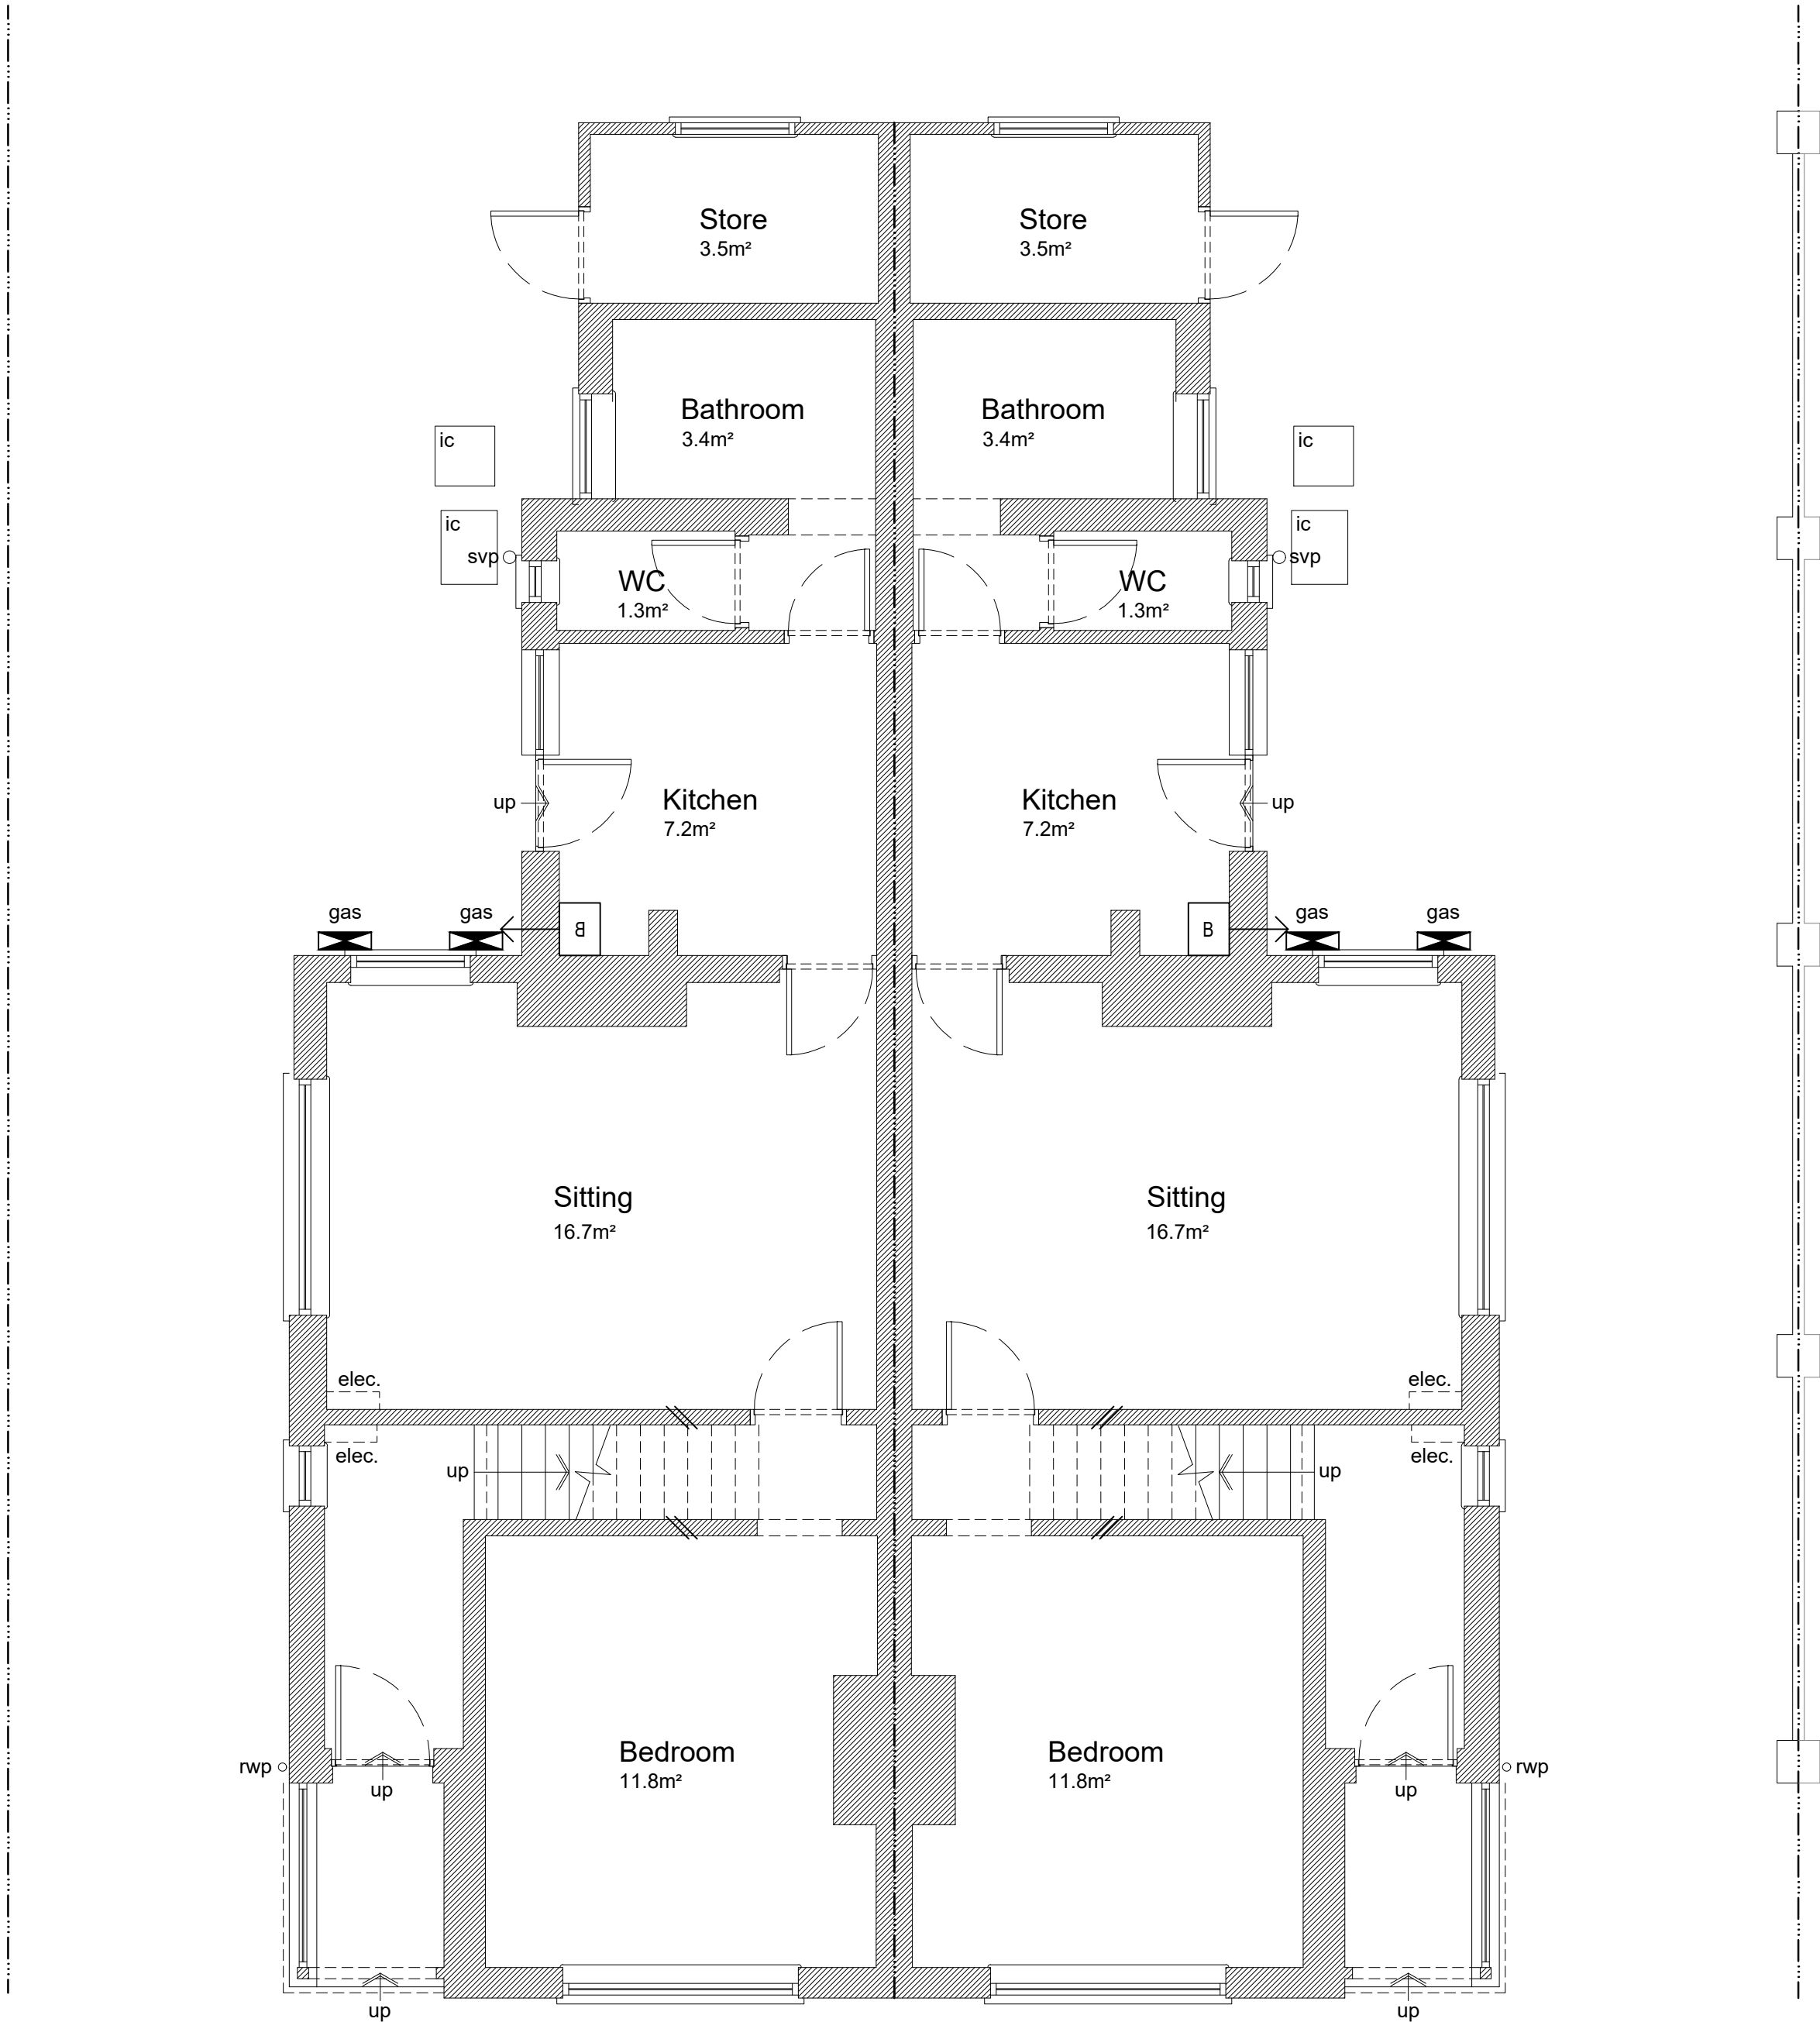 

Existing Ground Floor Plans 1:50

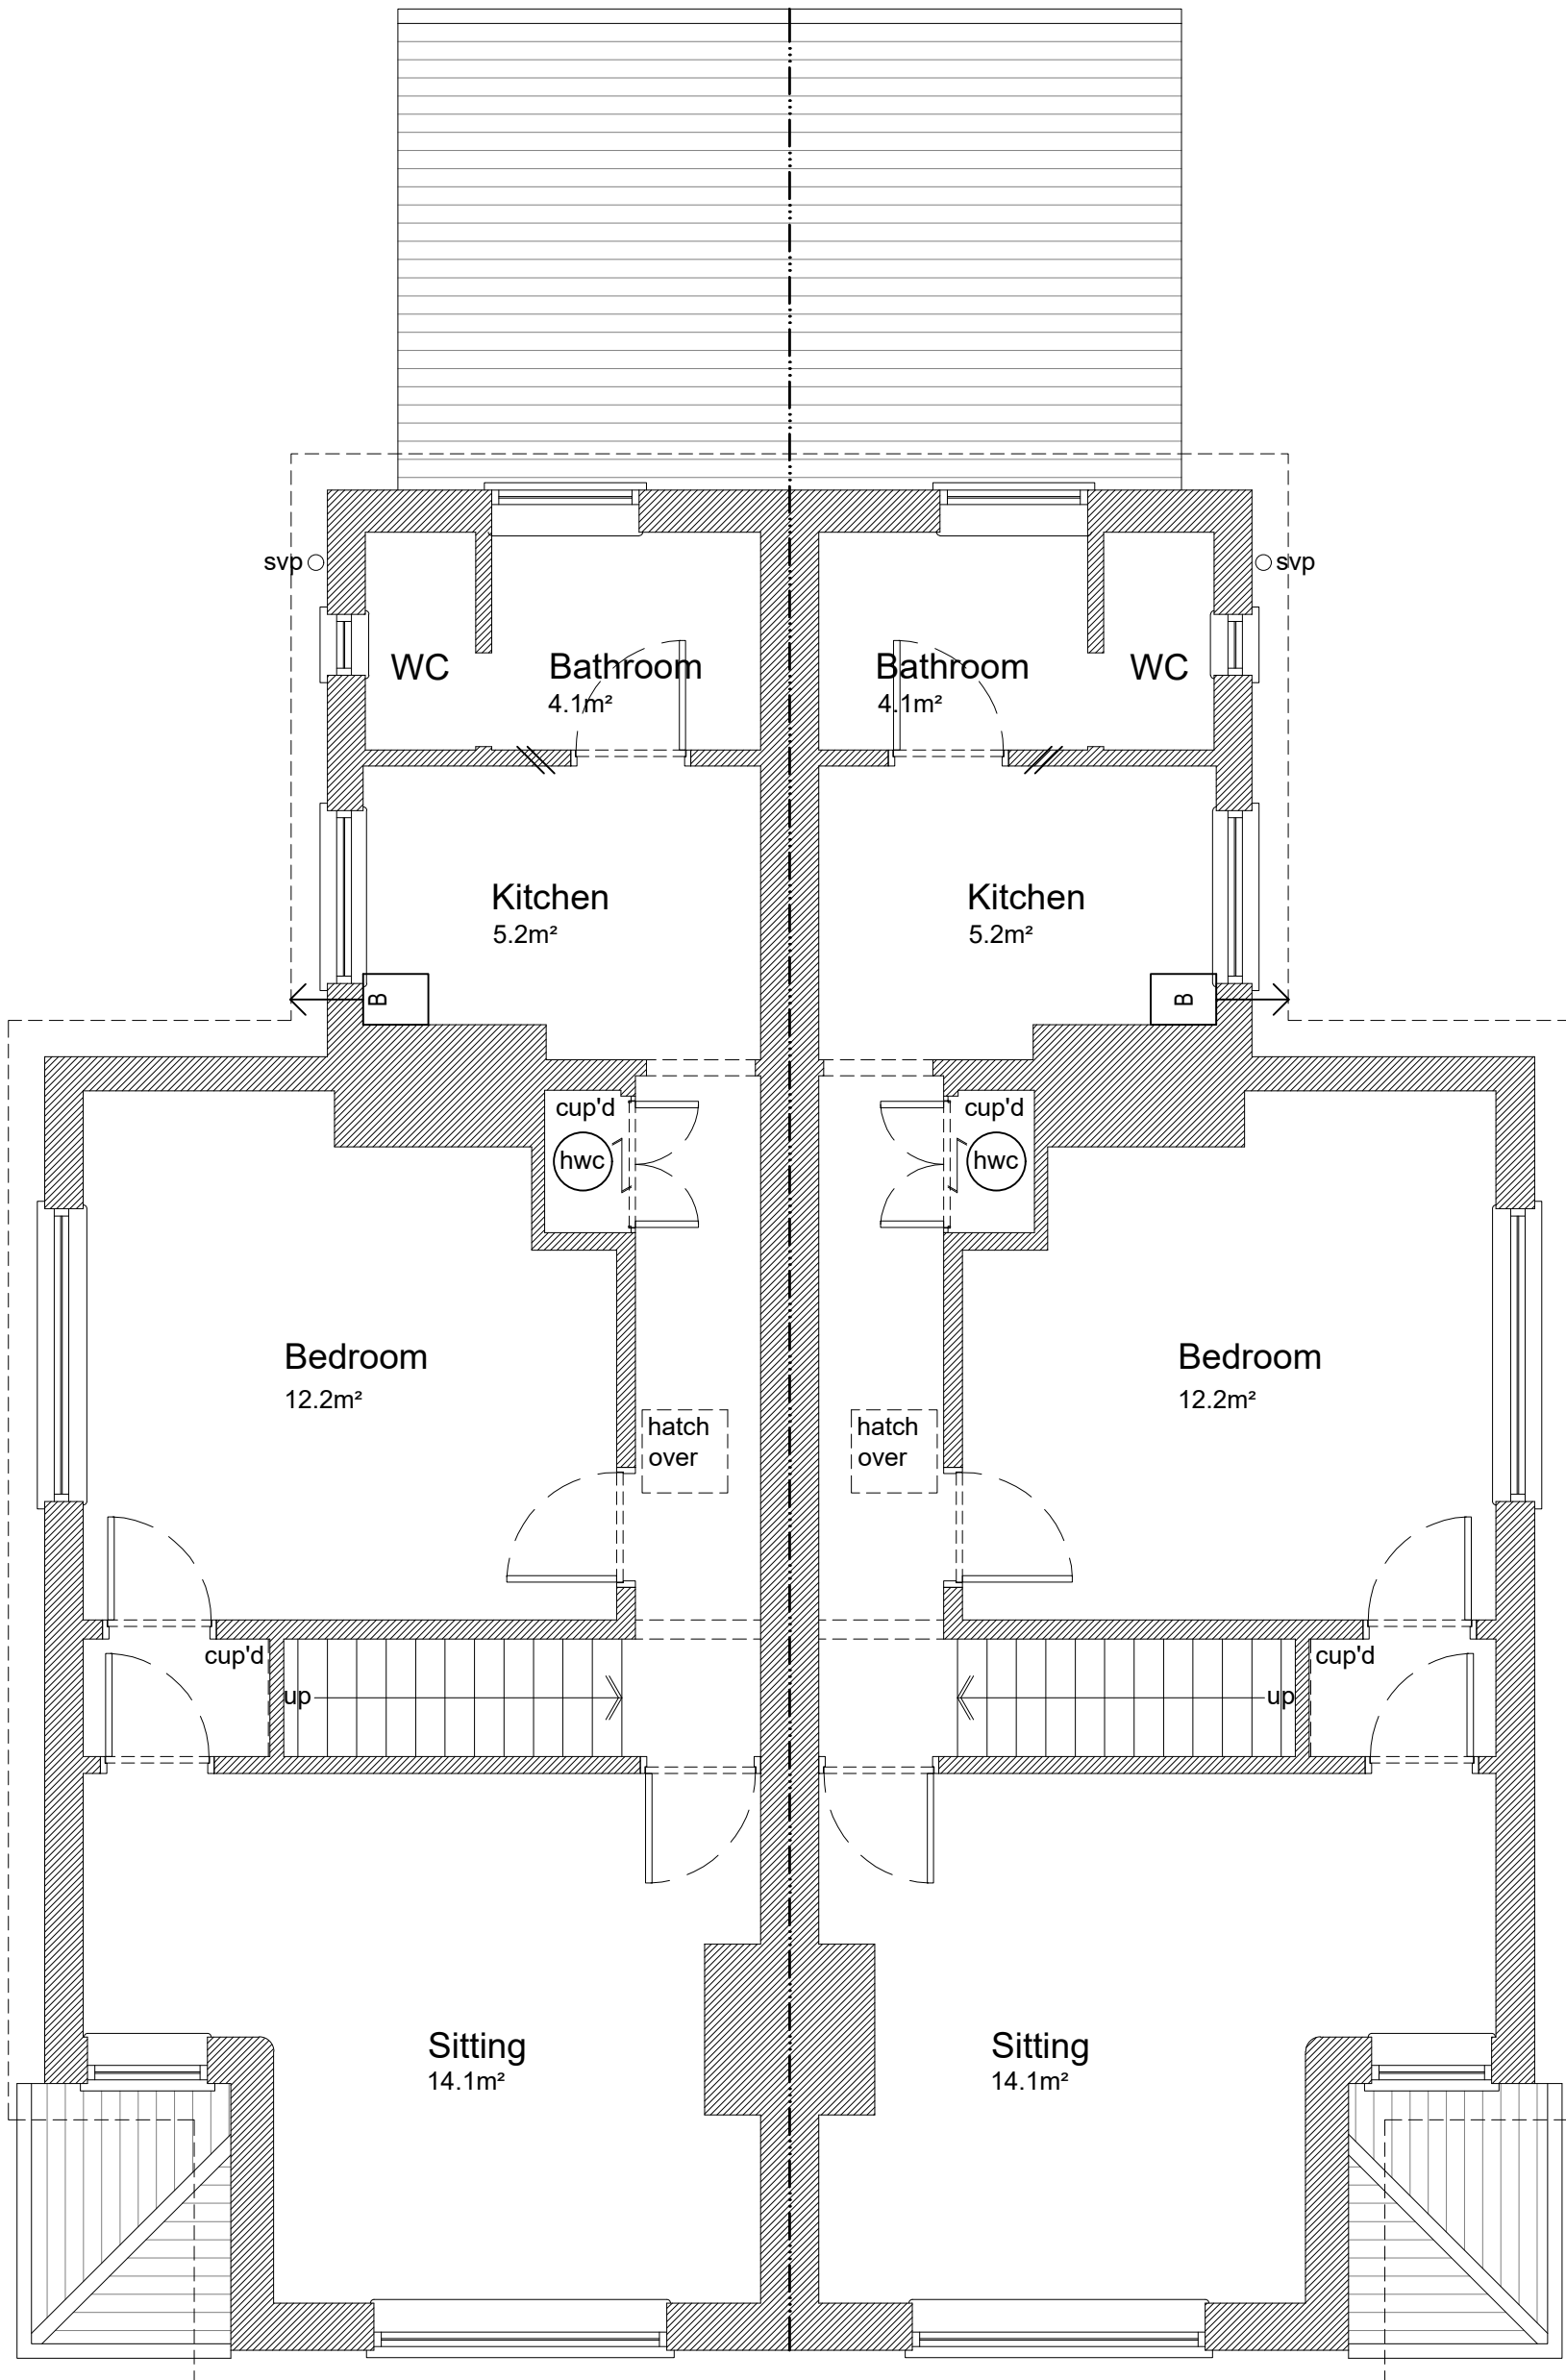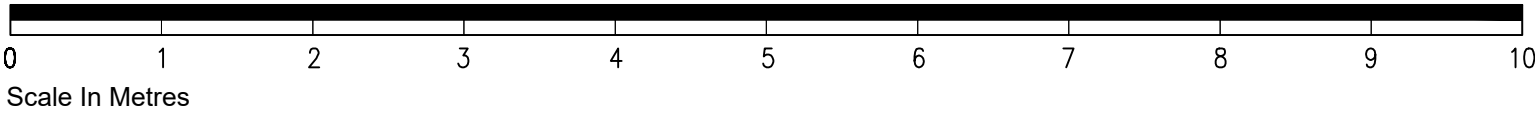


Existing First Floor Plans 1:50



Location Plan 1:1250
Scale In Metres



Block/Site Plan 1:500
Scale In Metres

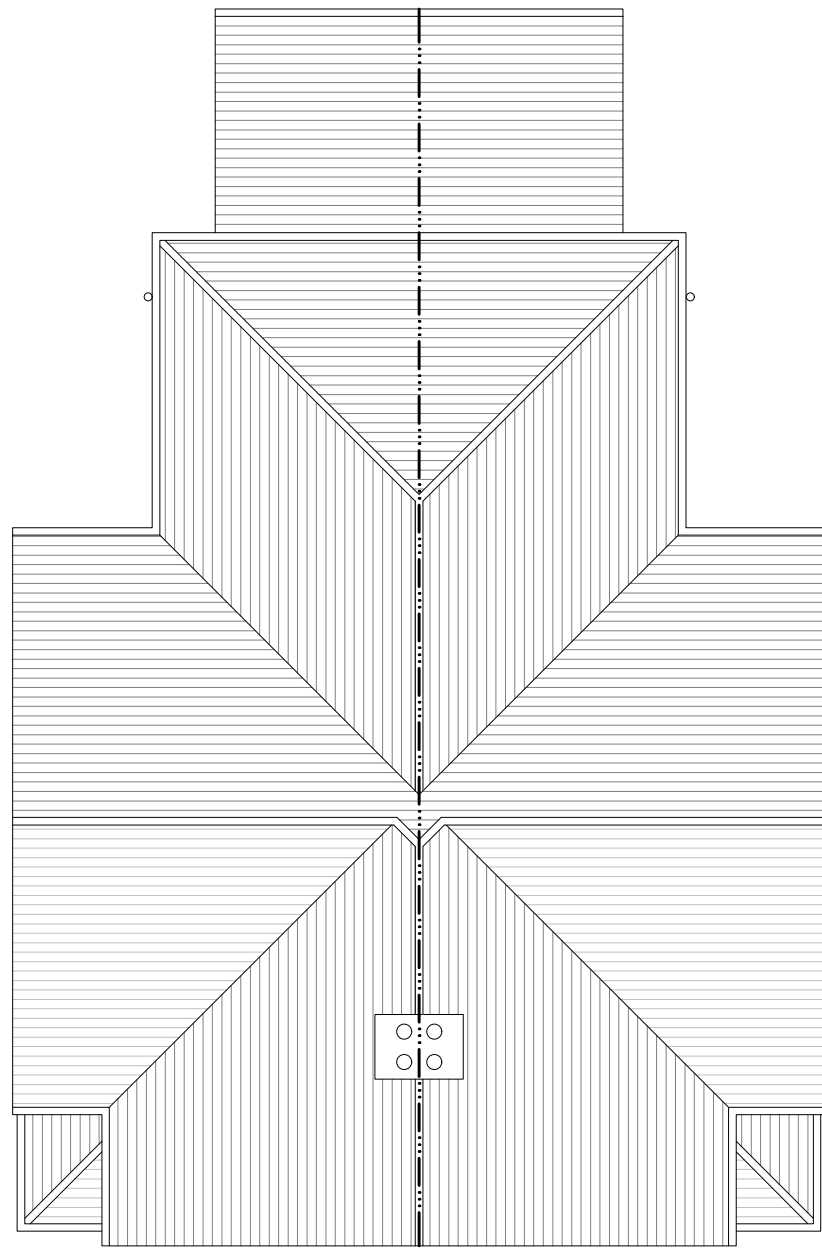

Existing Roof Plan 1:100

TIM DEACON
architect

timdeacon.architect@gmail.com

client Wooton & Bean
job 12 Eastern Road,
Haywards Heath
RH16 3NN

Do not scale off drawing unless solely for Planning purposes.
Check all dimensions on site before work commences.
All goods materials workmanship to conform with current building regulations BBS and COPs.
© Copyright Tim Deacon Architect

rev. date
amendments comment

dwg # 183.EX.02

dwg title Existing Plans and
Elevations

MEASURED SURVEY

scale Varies @ A1

date July 2024

RIBA work stage