


- Existing Walls
- Proposed Walls
- Demolition

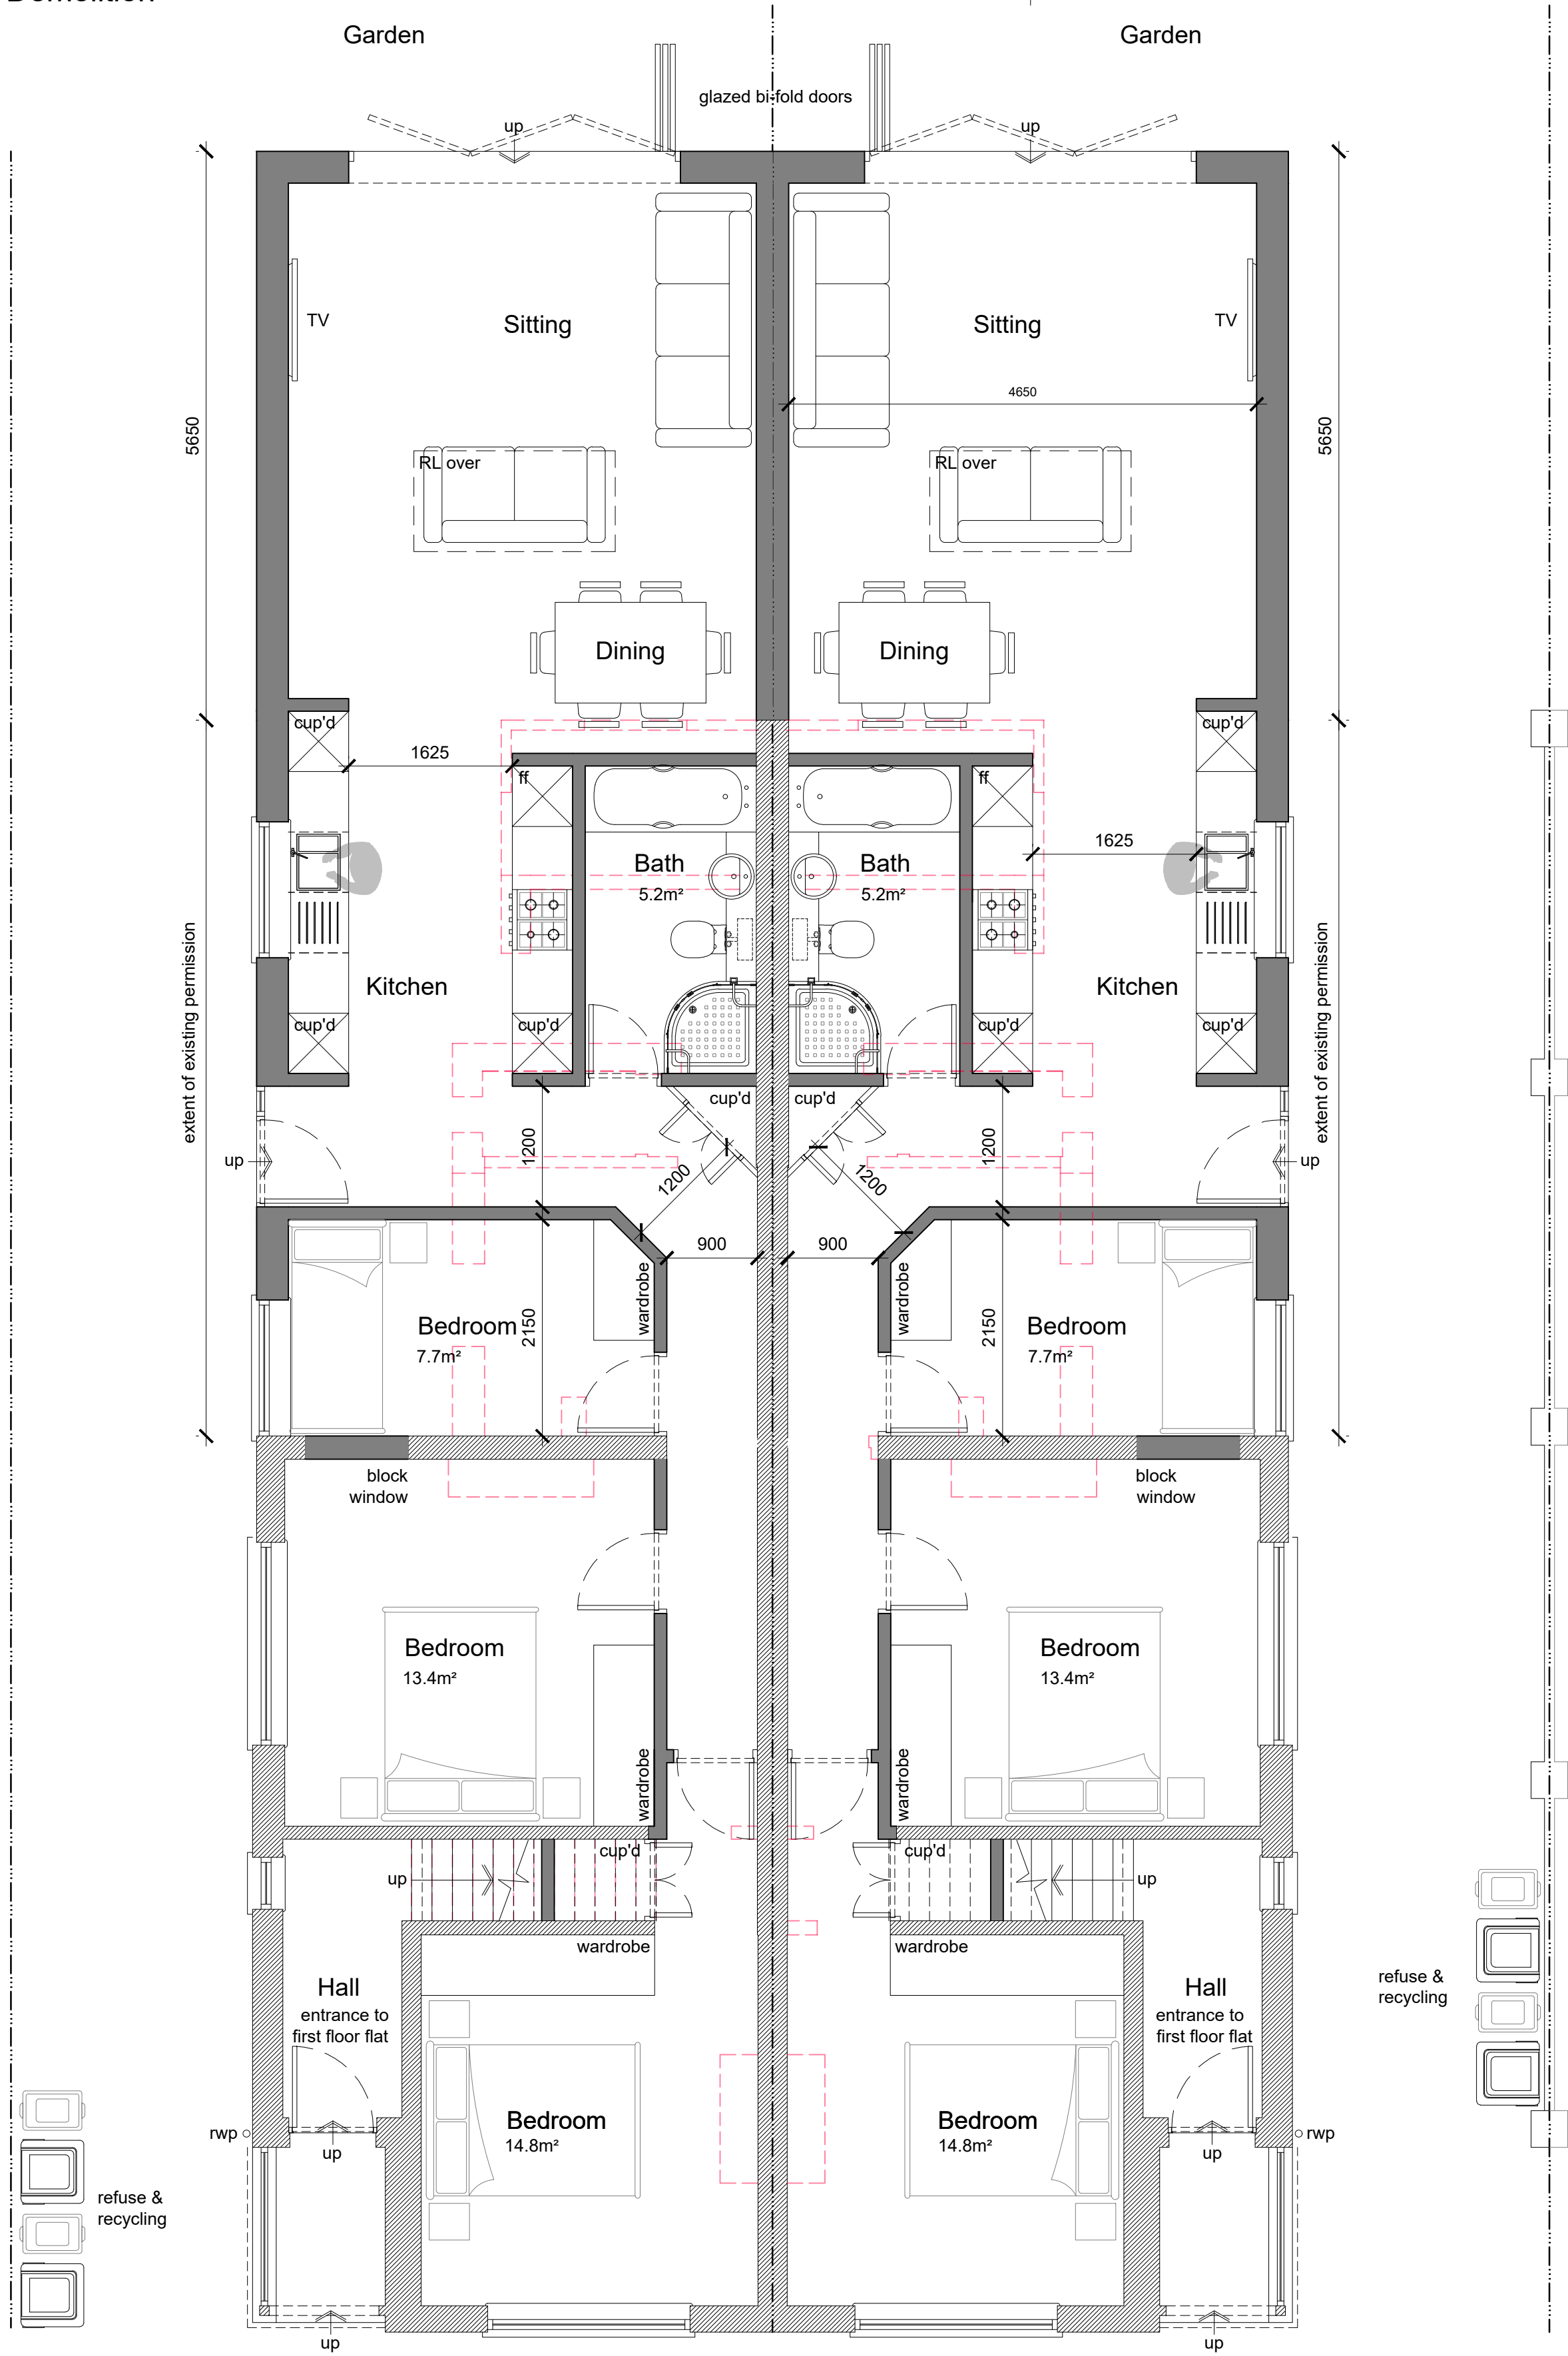

Proposed Ground Floor Plans 1:50

Ground Floor Flats GIA: 90.6m² each



Proposed First Floor Plan 1:50

First Floor Flats GIA: 70.6m² each




Block/Site Plan 1:500

Scale In Metres



Location Plan 1:1250

Scale In Metres

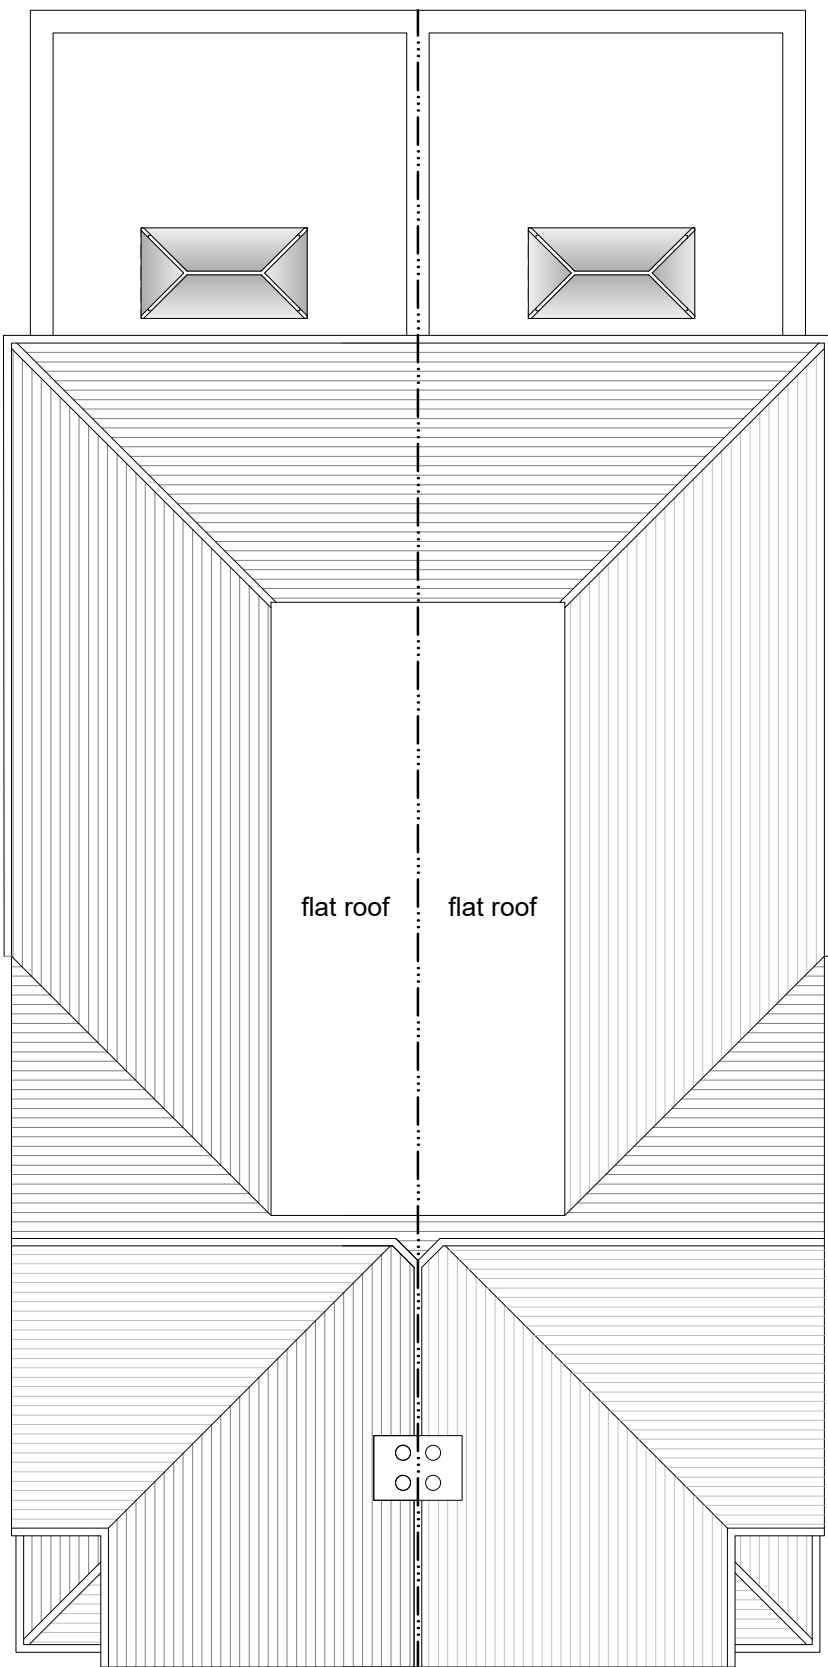

Proposed Roof Plan 1:100

Scale In Metres

TIM DEACON architect

timdeacon.architect@gmail.com

client Wooton & Bean
job 12 & 14 Eastern Road,
Haywards Heath
RH16 3NN

dwg # 183.PL.06
dwg title Proposed Plans

PLANNING
Varies @ A1

date Feb' 2026 RIBA work stage D

Do not scale off drawing unless solely for Planning purposes.
Check all dimensions on site before work commences.
All goods materials workmanship to conform with current building regulations BBS and COPs.
© Copyright Tim Deacon Architect