




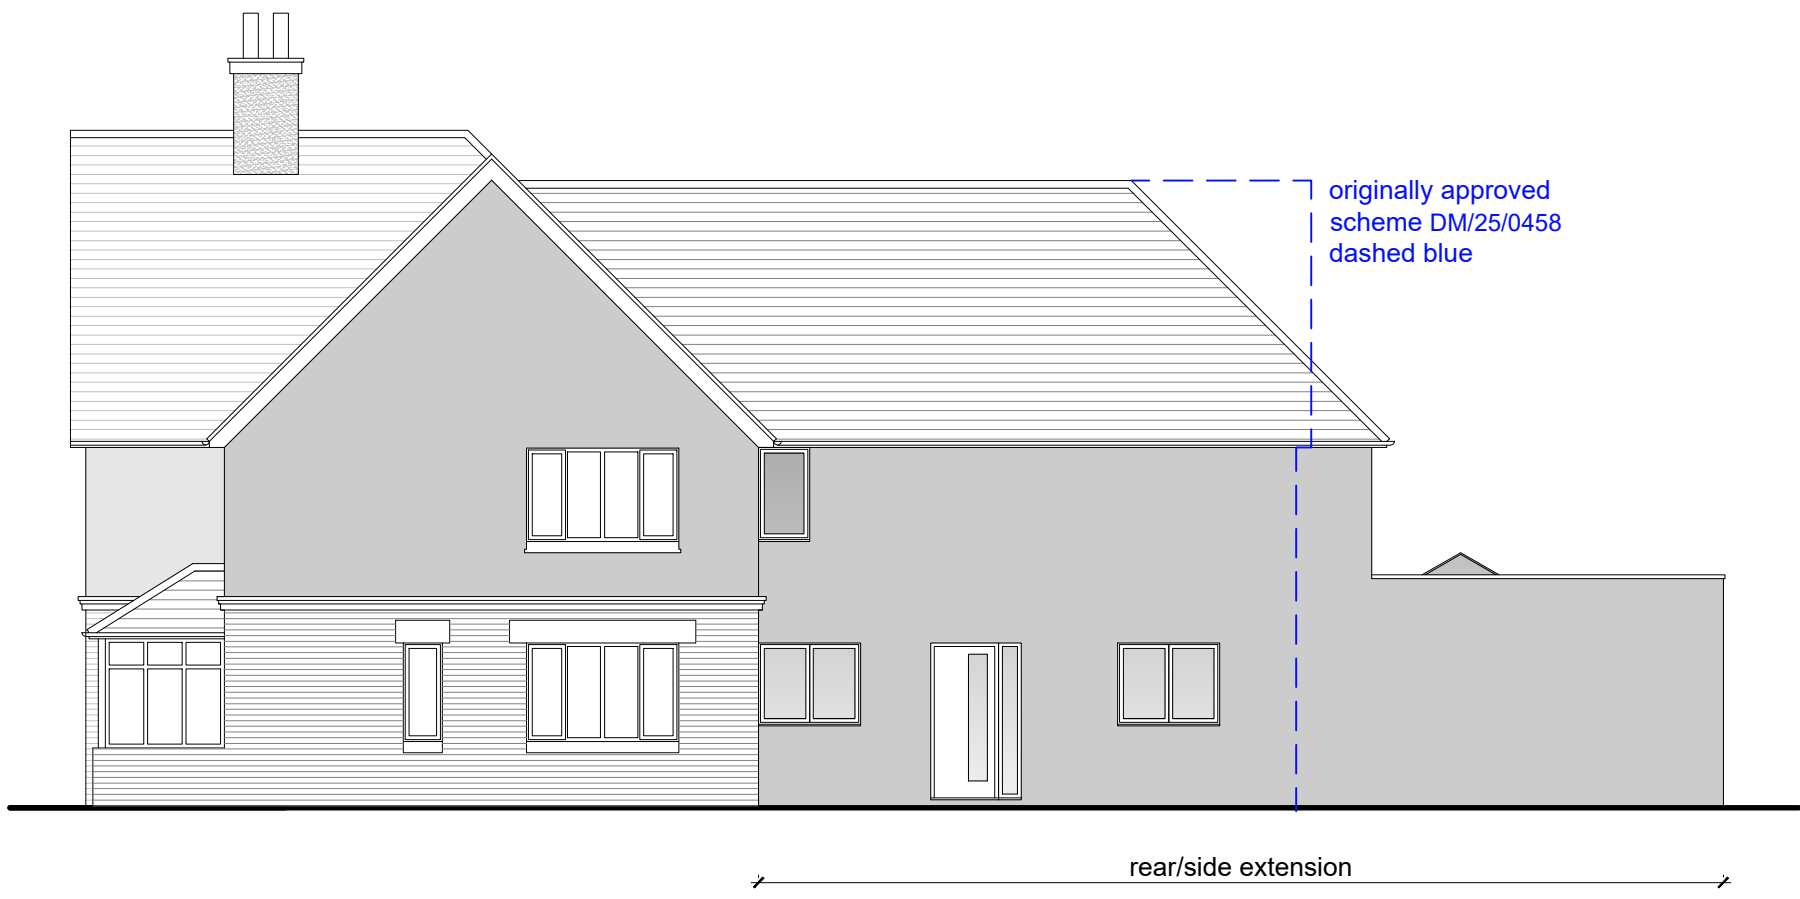


Proposed Front Elevation (West) 1:100

 


Proposed Side Elevation (South) 1:100

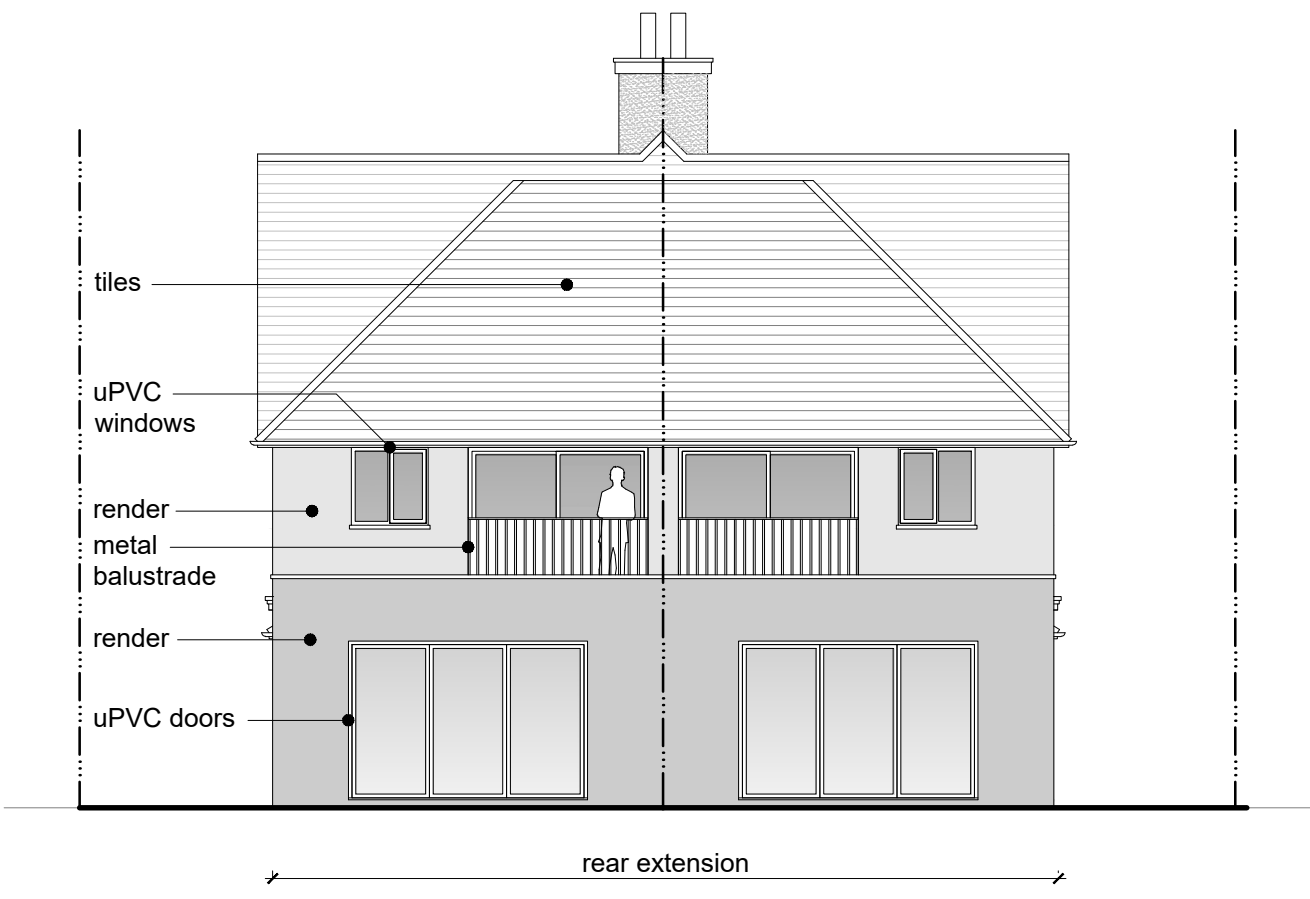

Proposed Rear Elevation (East) 1:100

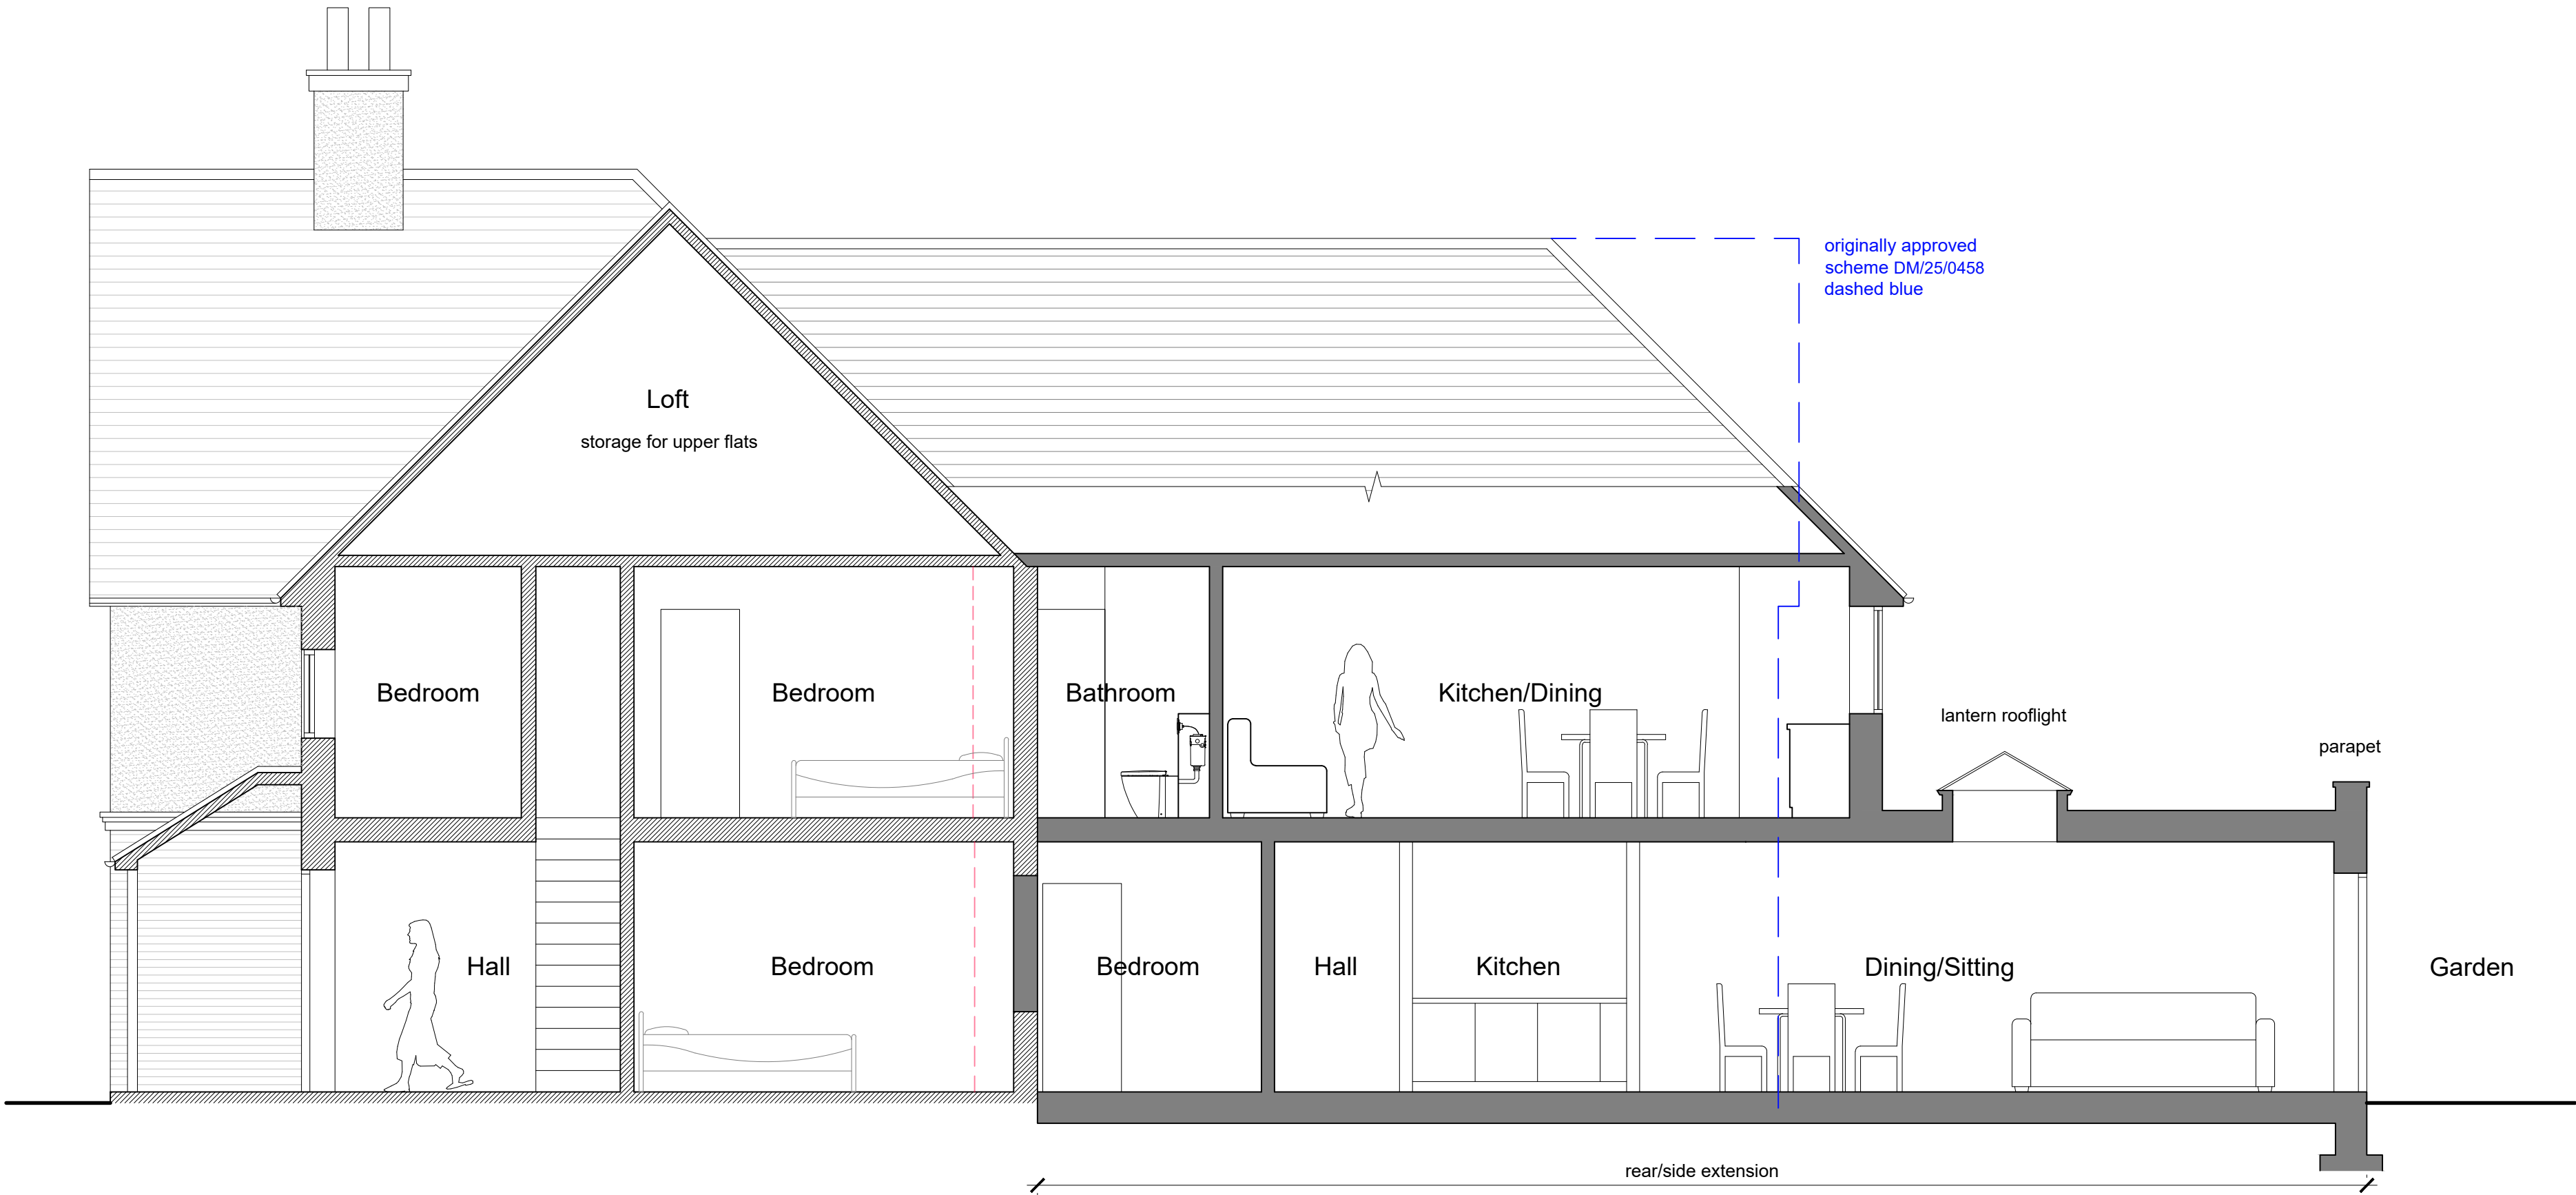

Proposed Section A-A 1:50

 

TIMDEACON.
architect

timdeacon.architect@gmail.com

client Wooton & Bean
job 12 & 14 Eastern Road,
Haywards Heath
RH16 3NN

Do not scale off drawing unless solely for Planning purposes.
Check all dimensions on site before work commences.
All goods materials workmanship to conform with current building regulations BBS and CDP's.
© Copyright Tim Deacon, Architect

rev. date
amendments comment

dwg # 183.PL.07
dwg title Proposed Elevations and
Section A-A

PLANNING
scale Varies @ A1
date Feb' 2026 RIBA work stage D