




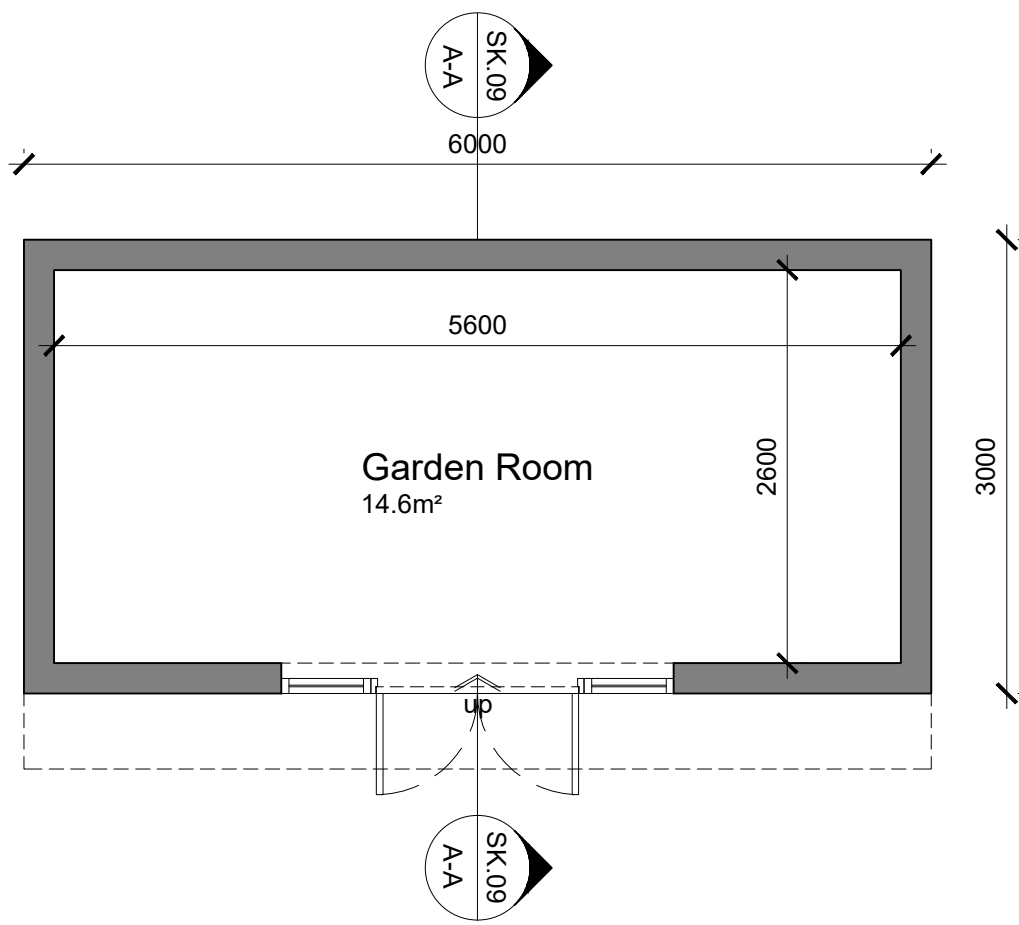

Proposed Garden Room Plan 1:50
18.0m² footprint

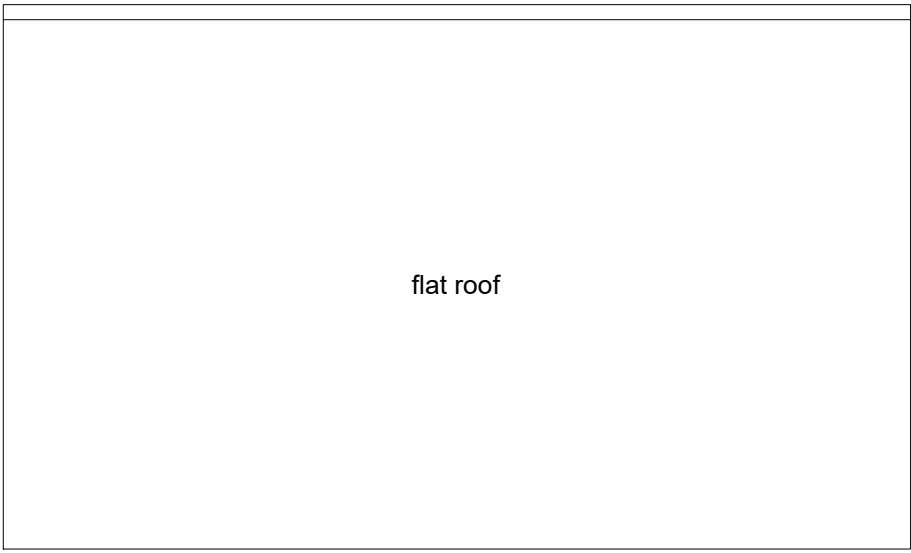

Proposed Garden Room Roof Plan 1:50

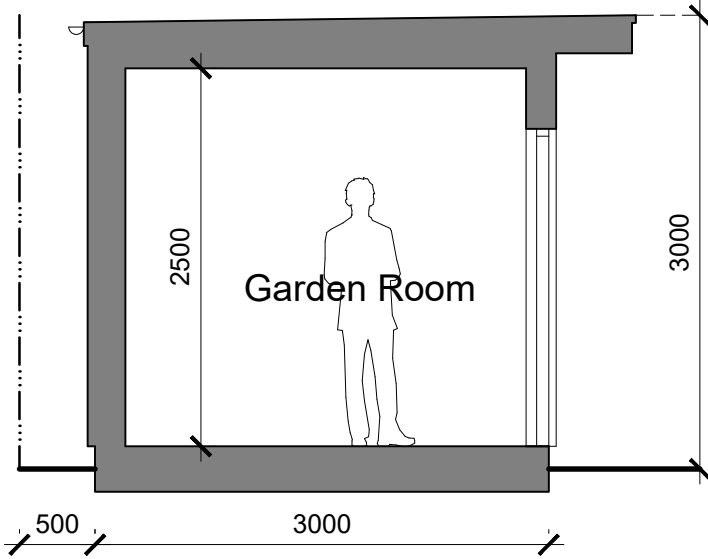


Proposed Section A-A 1:50



Block/Site Plan 1:500
Scale In Metres




Location Plan 1:1250
Scale In Metres

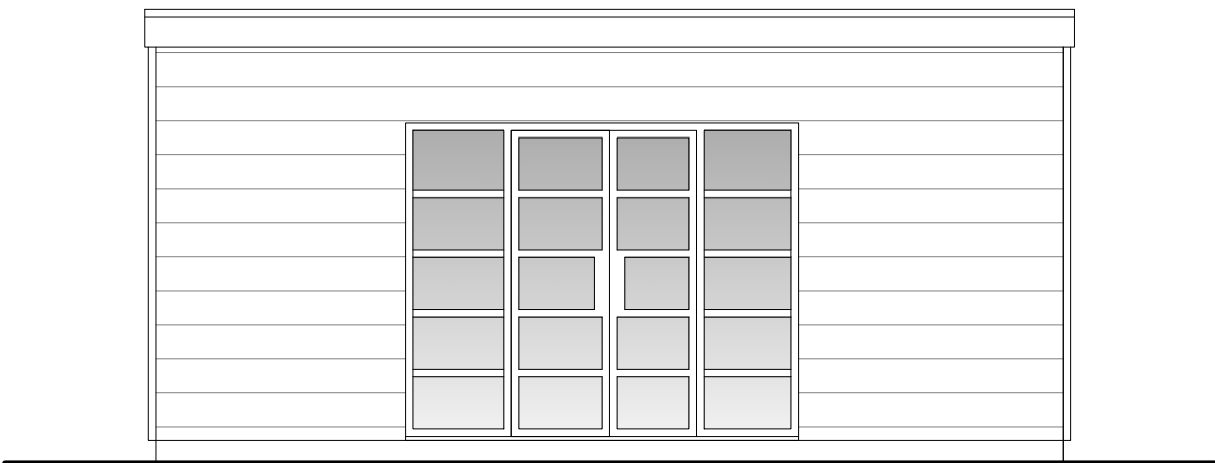


Proposed Front Elevation (West) 1:50

- External Materials:
- walls: horizontal fibre cement cladding
 - roofs: felt
 - glazed doors: uPVC frames

 

Proposed Side Elevation (South) 1:50

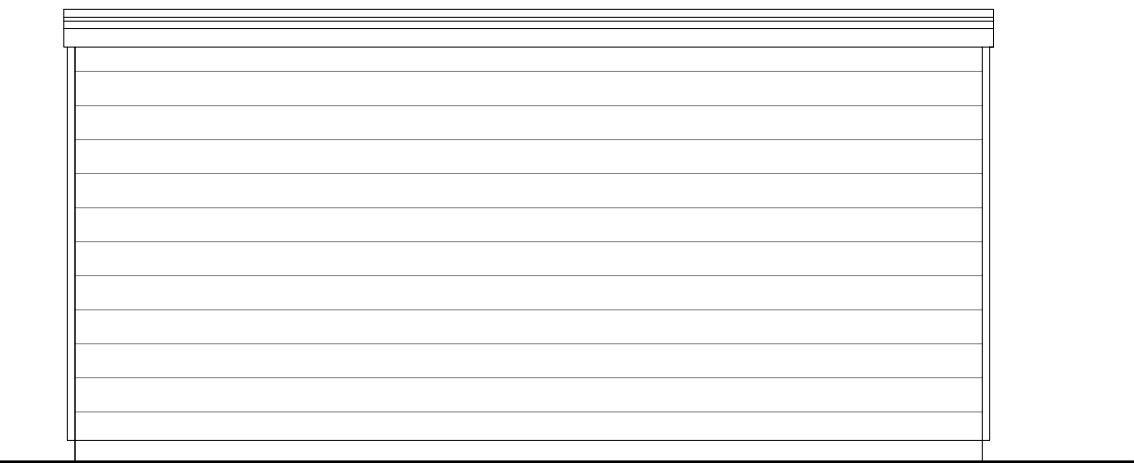

Proposed Rear Elevation (East) 1:50



Proposed Side Elevation (North) 1:50

TIM DEACON.
architect

timdeacon.architect@gmail.com

client Wooton & Bean
job 12 & 14 Eastern Road,
Haywards Heath
RH16 3NN

Do not scale off drawing unless solely for Planning purposes.
Check all dimensions on site before work commences.
All goods materials workmanship to conform with current building regulations BBS and CDP's.
© Copyright Tim Deacon, Architect

rev. date
amendments

dwg # 183.PL.08

dwg title Proposed Garden Room
Plan, Section and
Elevations
PLANNING

scale Varies @ A1

date Feb' 2026

RIBA work stage D