




GENERAL NOTES: DO NOT SCALE FROM THIS DRAWING. USE WRITTEN DIMENSIONS ONLY. DRAINAGE IS STRICTLY SHOWN INDICATIVE AND SHOULD BE CAREFULLY LOCATED ON SITE BY CONTRACTOR TO AVOID DAMAGE DURING CONSTRUCTION. BOUNDARY POSITIONS ARE ASSUMED ONLY ON THE BASIS OF AN ON SITE VISUAL INPSECTION, CLIENT TO ENSURE BOUNDARY POSITION IS CONFIRMED BEFORE COMMENCEMENT OF ANY CONSTRUCTION..

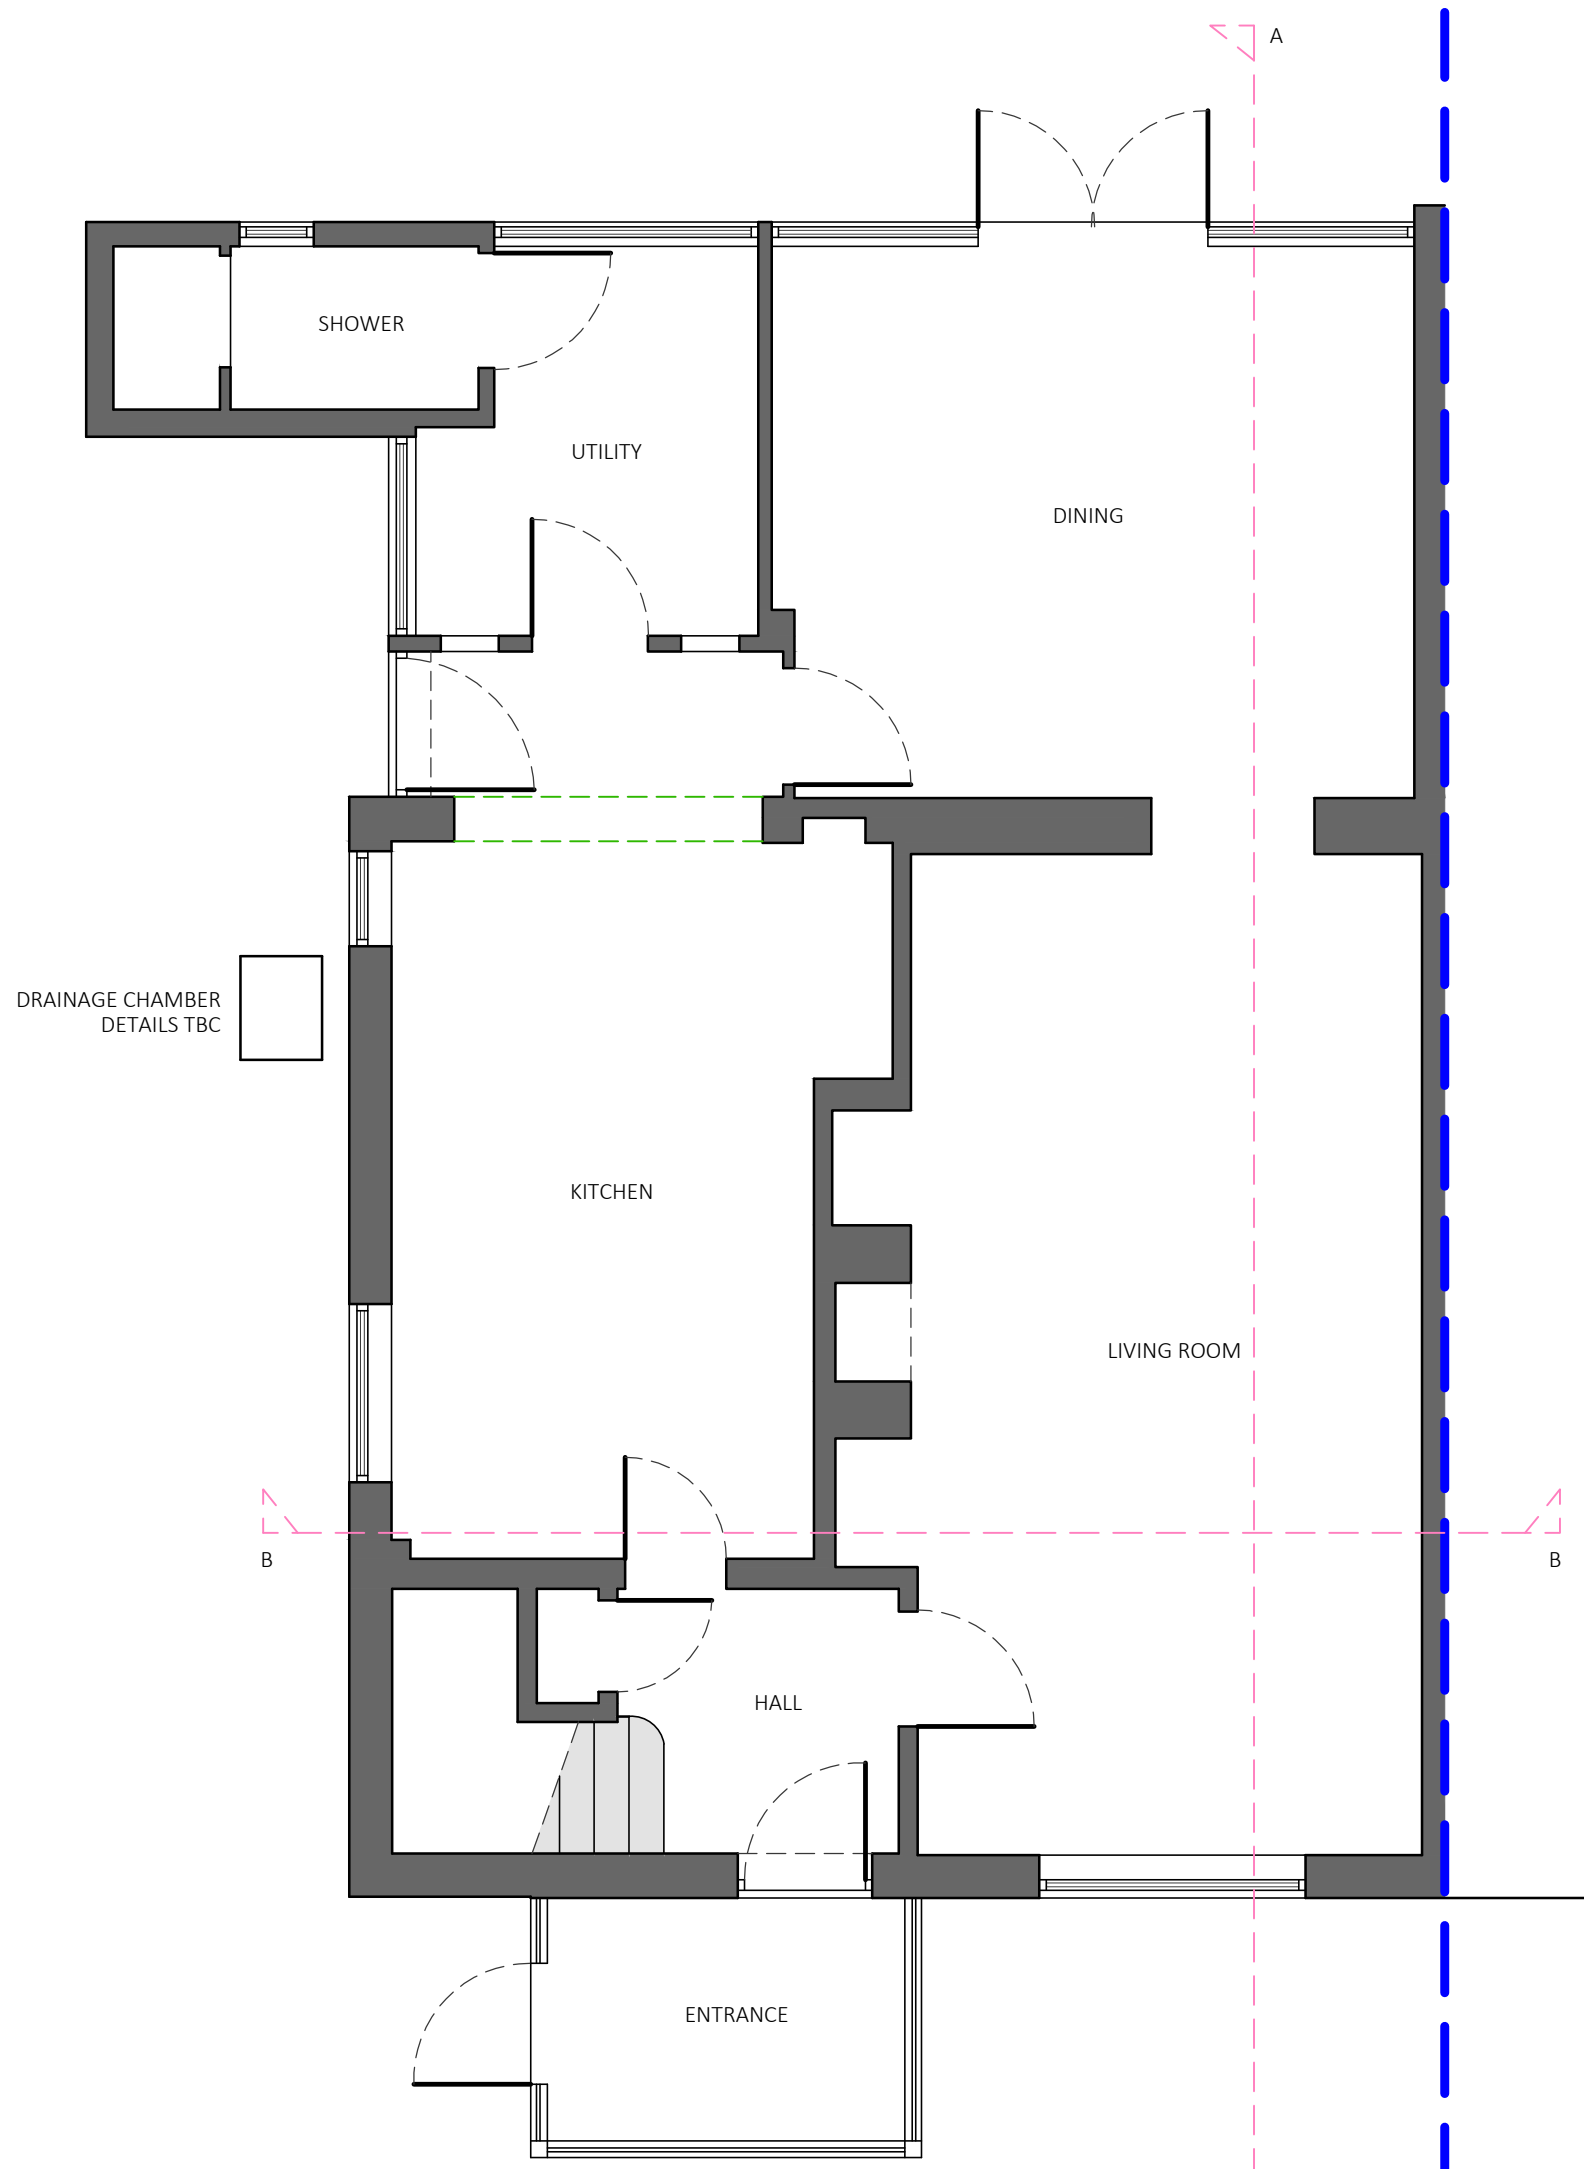


EXISTING GROUND FLOOR PLAN - 1:50@A1

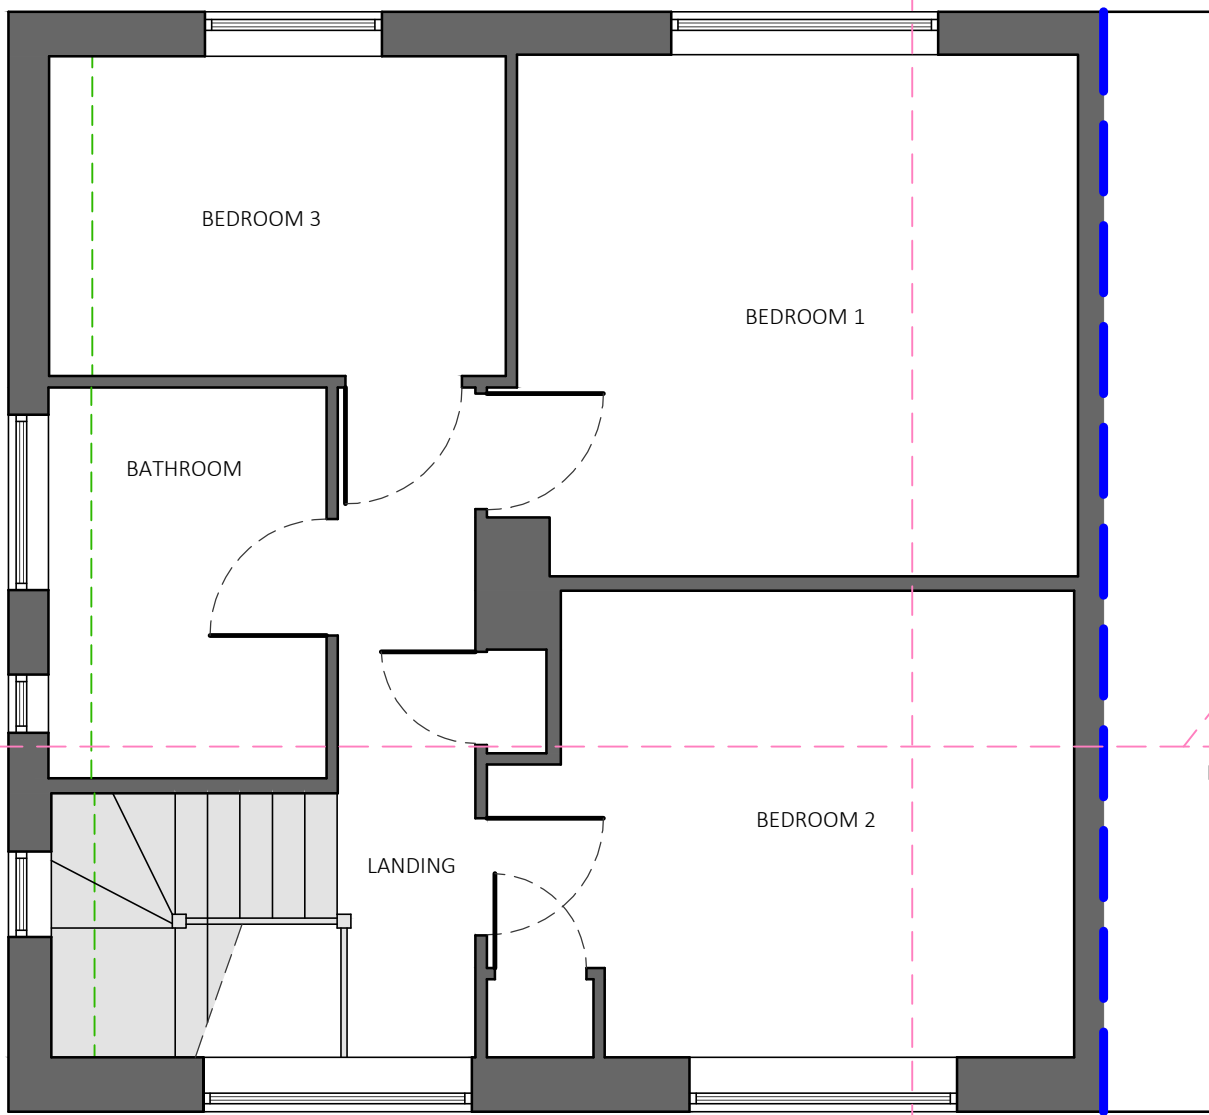


EXISTING FIRST FLOOR PLAN - 1:50@A1

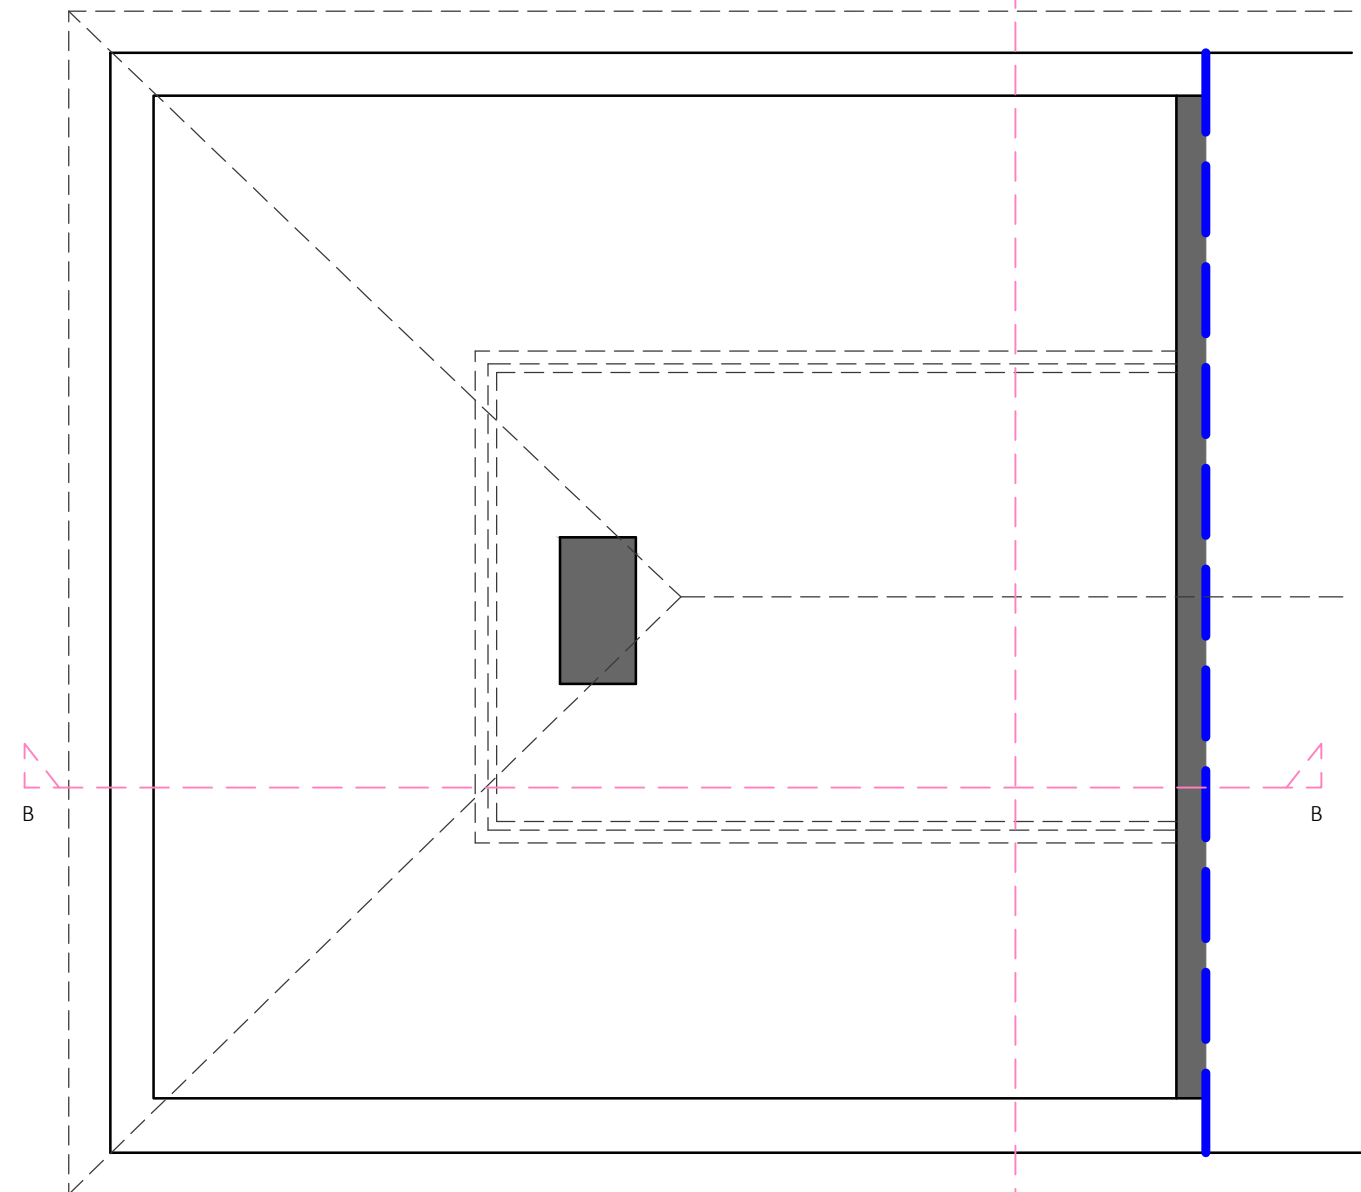

EXISTING LOFT FLOOR PLAN - 1:50@A1

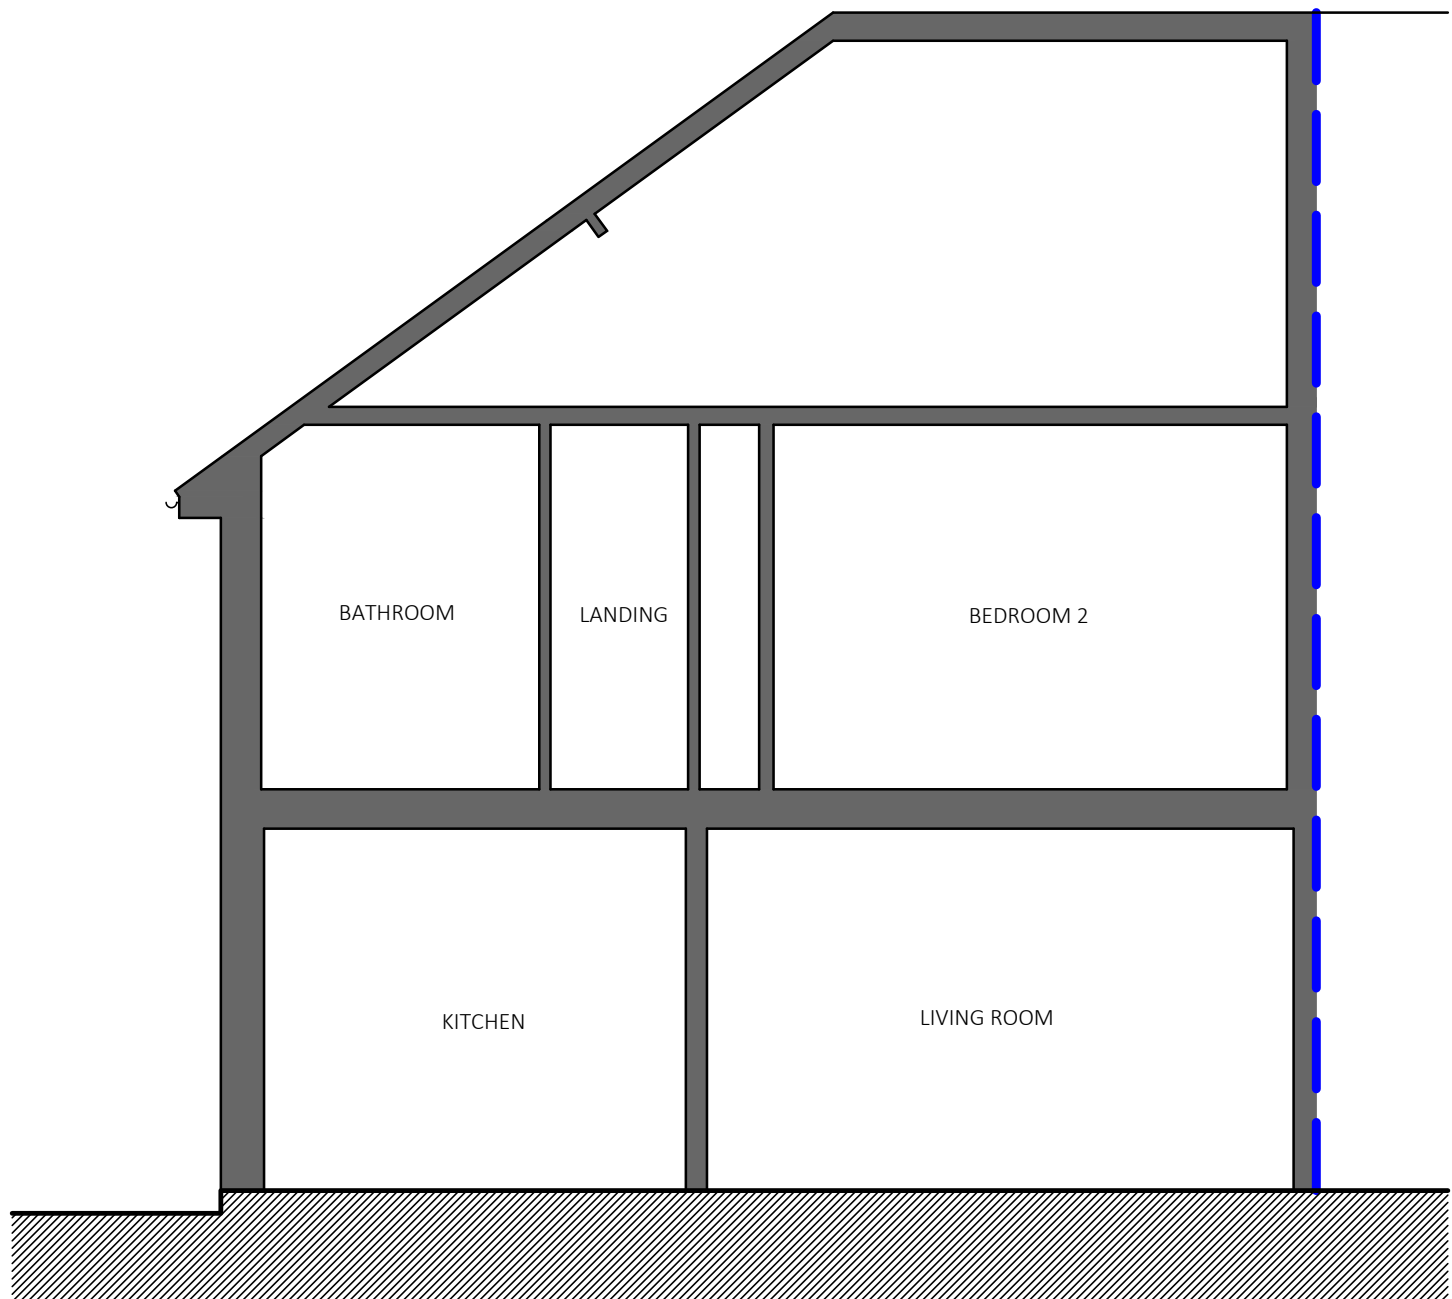

EXISTING SECTION B-B - 1:50@A1

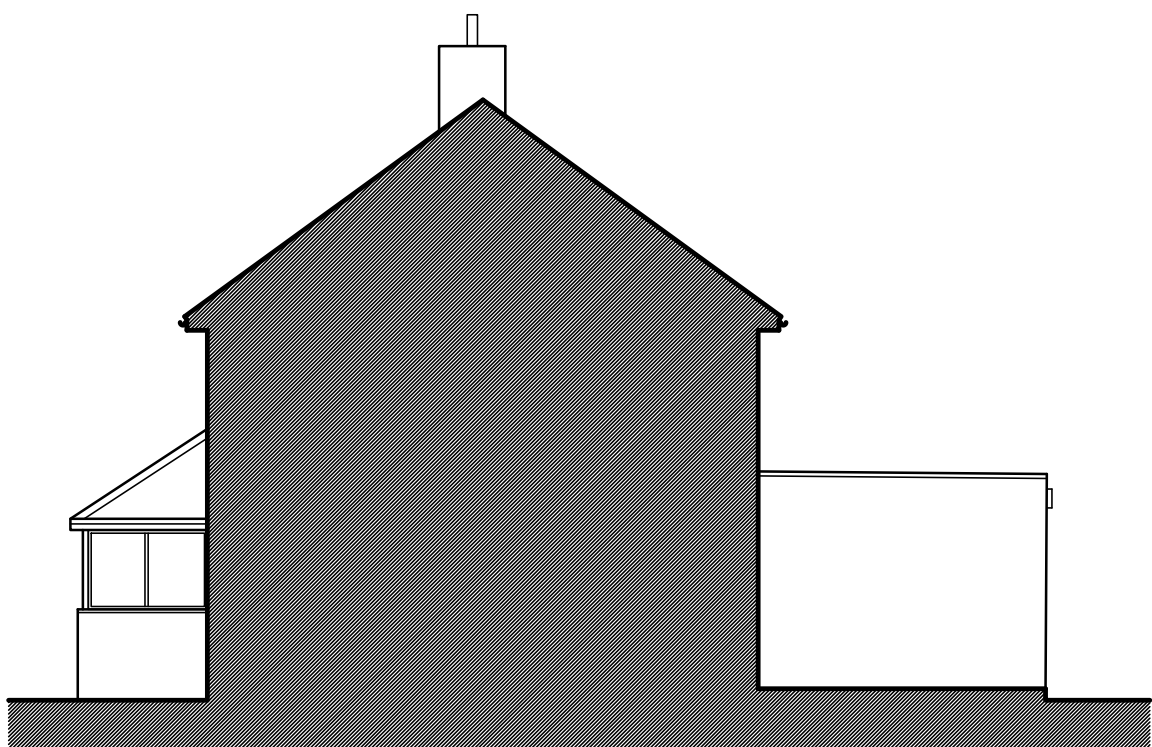


SIDE ELEVATION - 1:100@A1




FRONT ELEVATION - 1:100@A1




SIDE ELEVATION - 1:100@A1

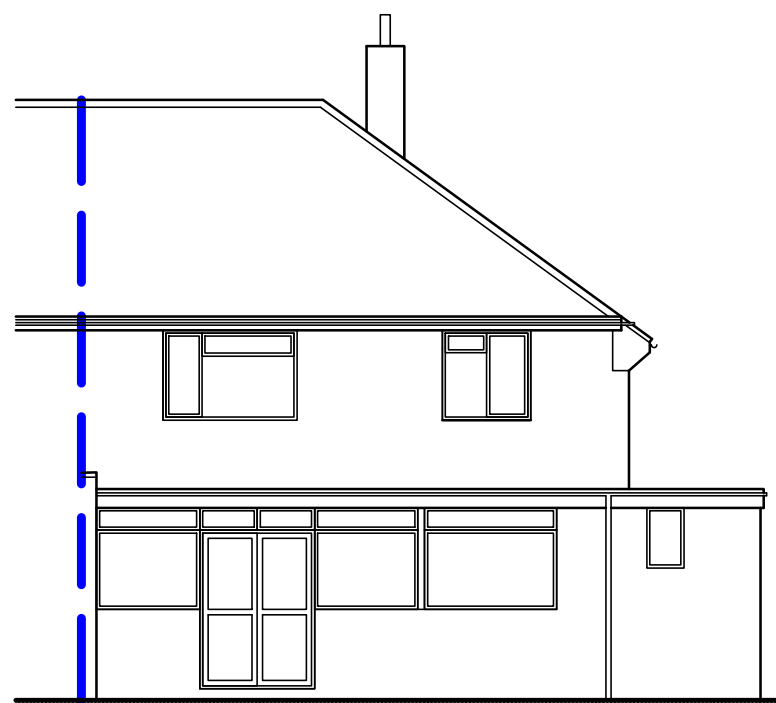

REAR ELEVATION - 1:100@A1

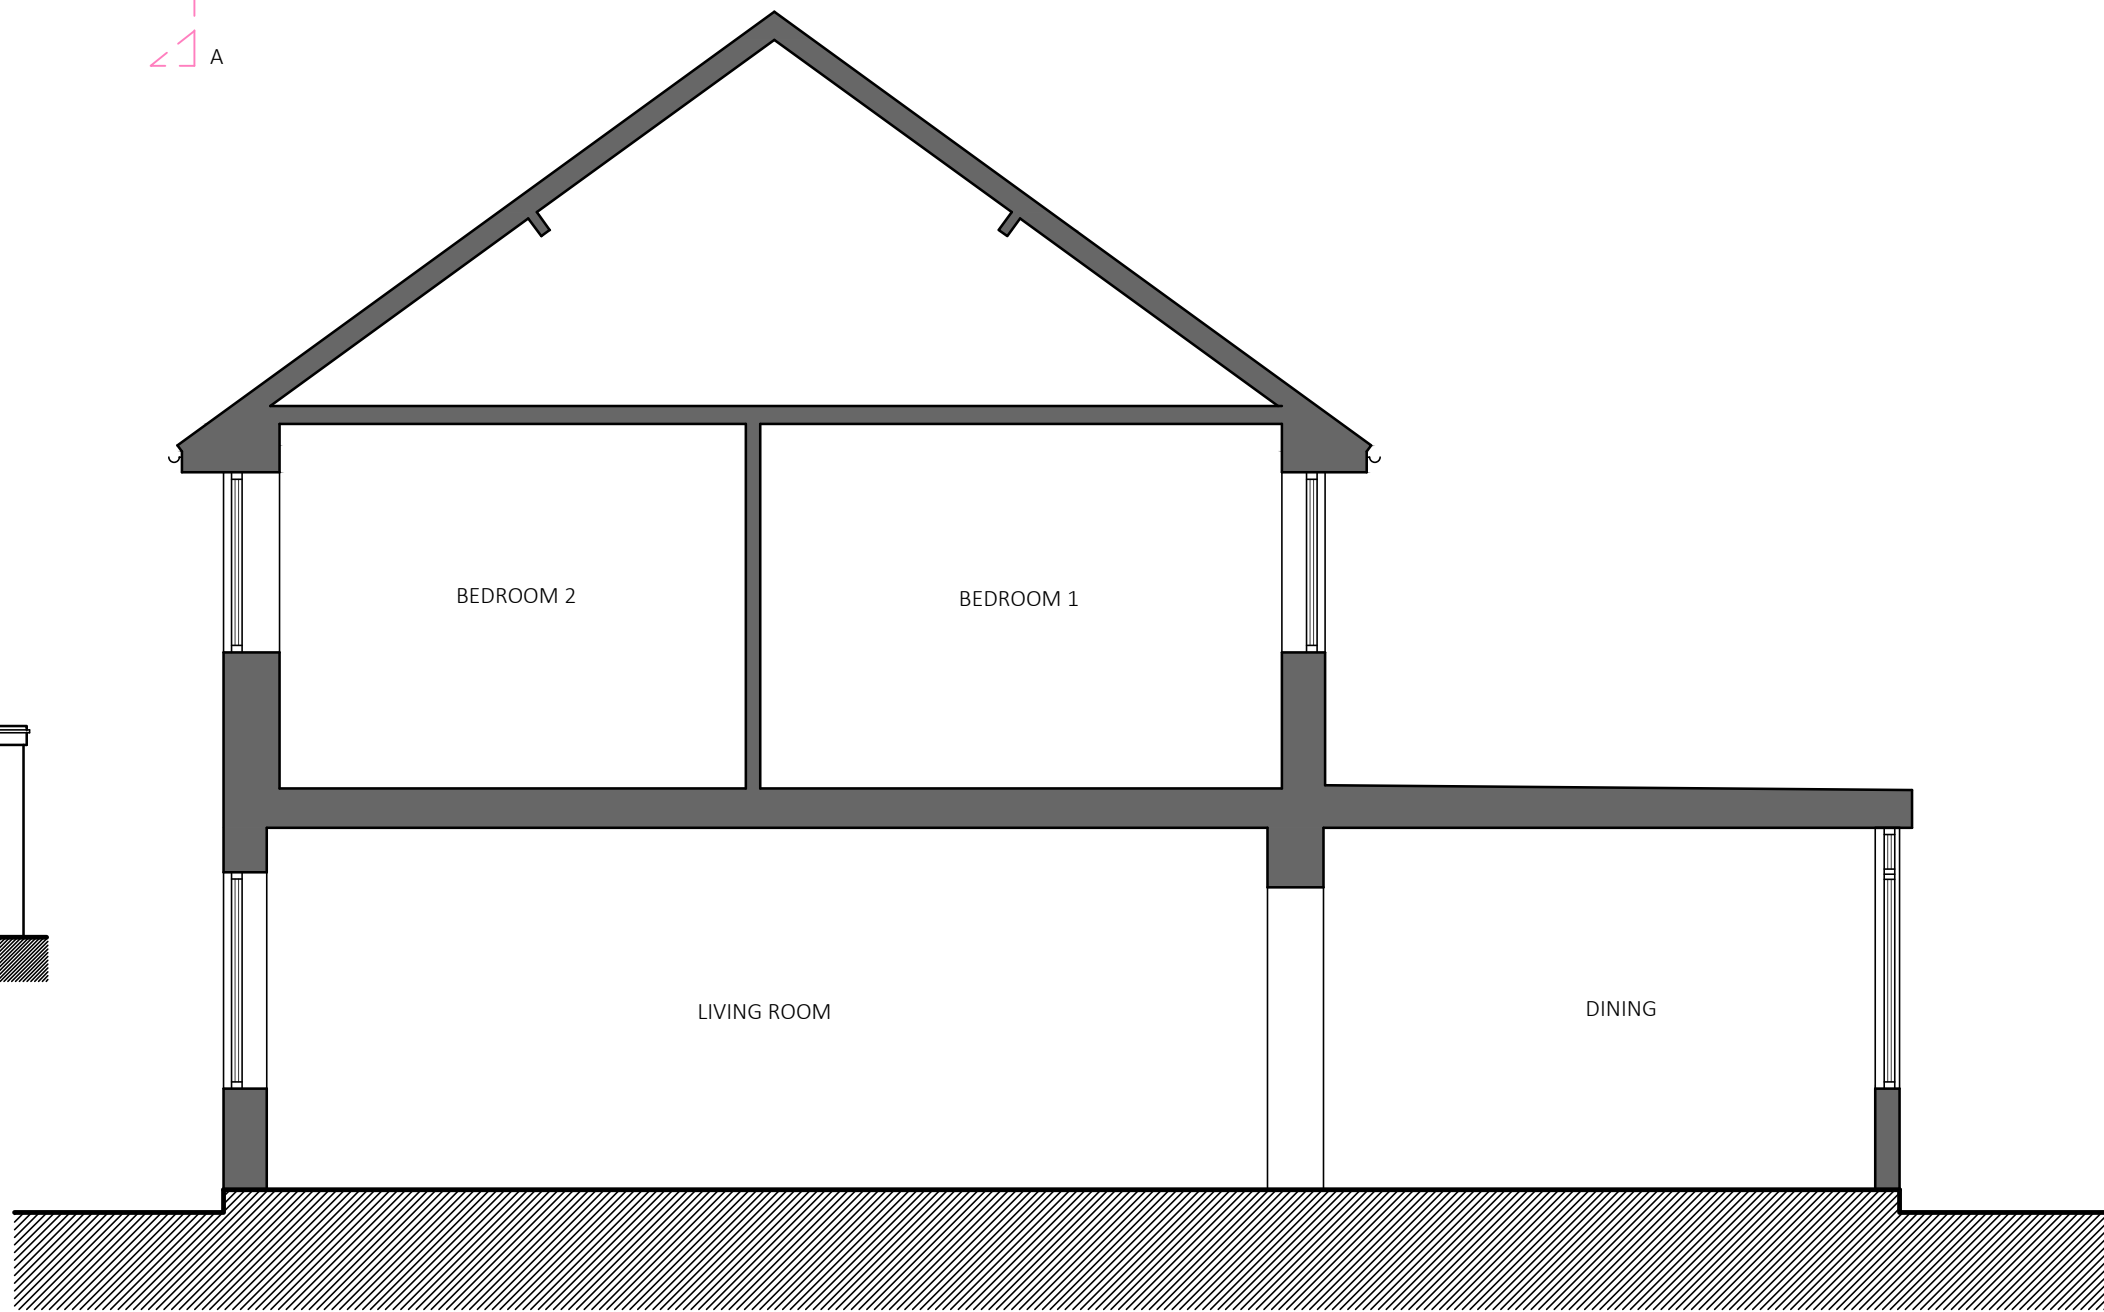


EXISTING SECTION A-A - 1:50@A1

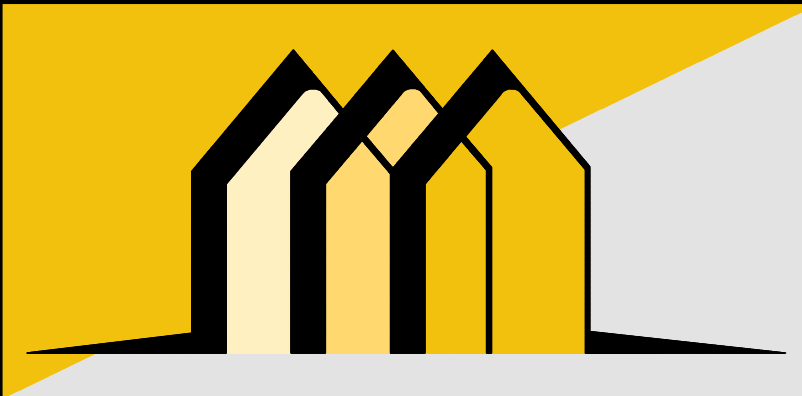

CONTACT INFO

E: Scott@EllisdonArchitecturalAssociates.co.uk
W: WWW.EllisdonArchitecturalAssociates.co.uk
M: 07828 189525

SCALE BARS

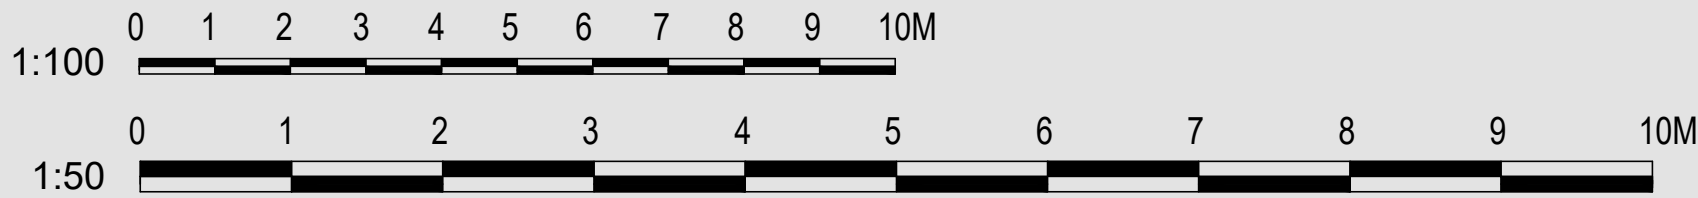

REVISION	DESCRIPTION	STATUS:	CLIENT:	MR & MRS SMITH	SITE ADDRESS:
0	FIRST ISSUE	PLANNING	JOB REF:	689	7 GRANGE ROAD CRAWLEY DOWN RH10 4JT
			DRG. NO:	01	
			DRG. TITLE:	EXISTING PLANS	
			DATE:	DECEMBER 2025	
			SCALE:	1:50/100@A1	