

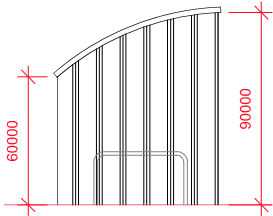


All work to comply with current building regulations and codes of practice
Do not scale from drawings all dimensions to be checked on site before the start of any work
All Proposed External Materials to Match Existing External Materials


Covered Bicycle Parking (see Location/Block Plans for position)
Scale 1:50

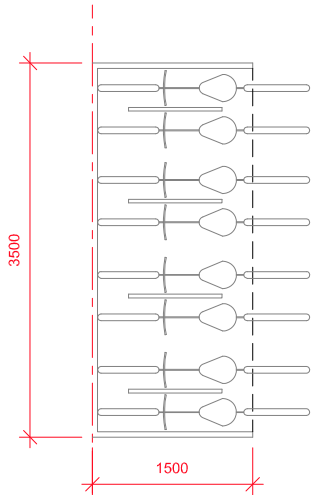


Side Elevation
Scale 1:50

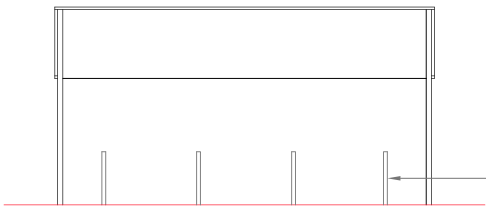



Front Elevation
Scale 1:50

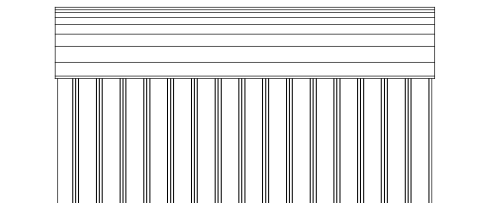

Rear Elevation
Scale 1:50

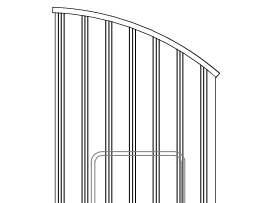

Front Elevation
Scale 1:50

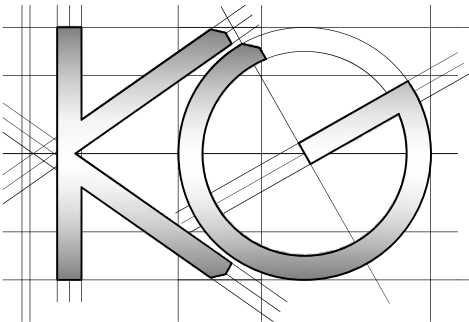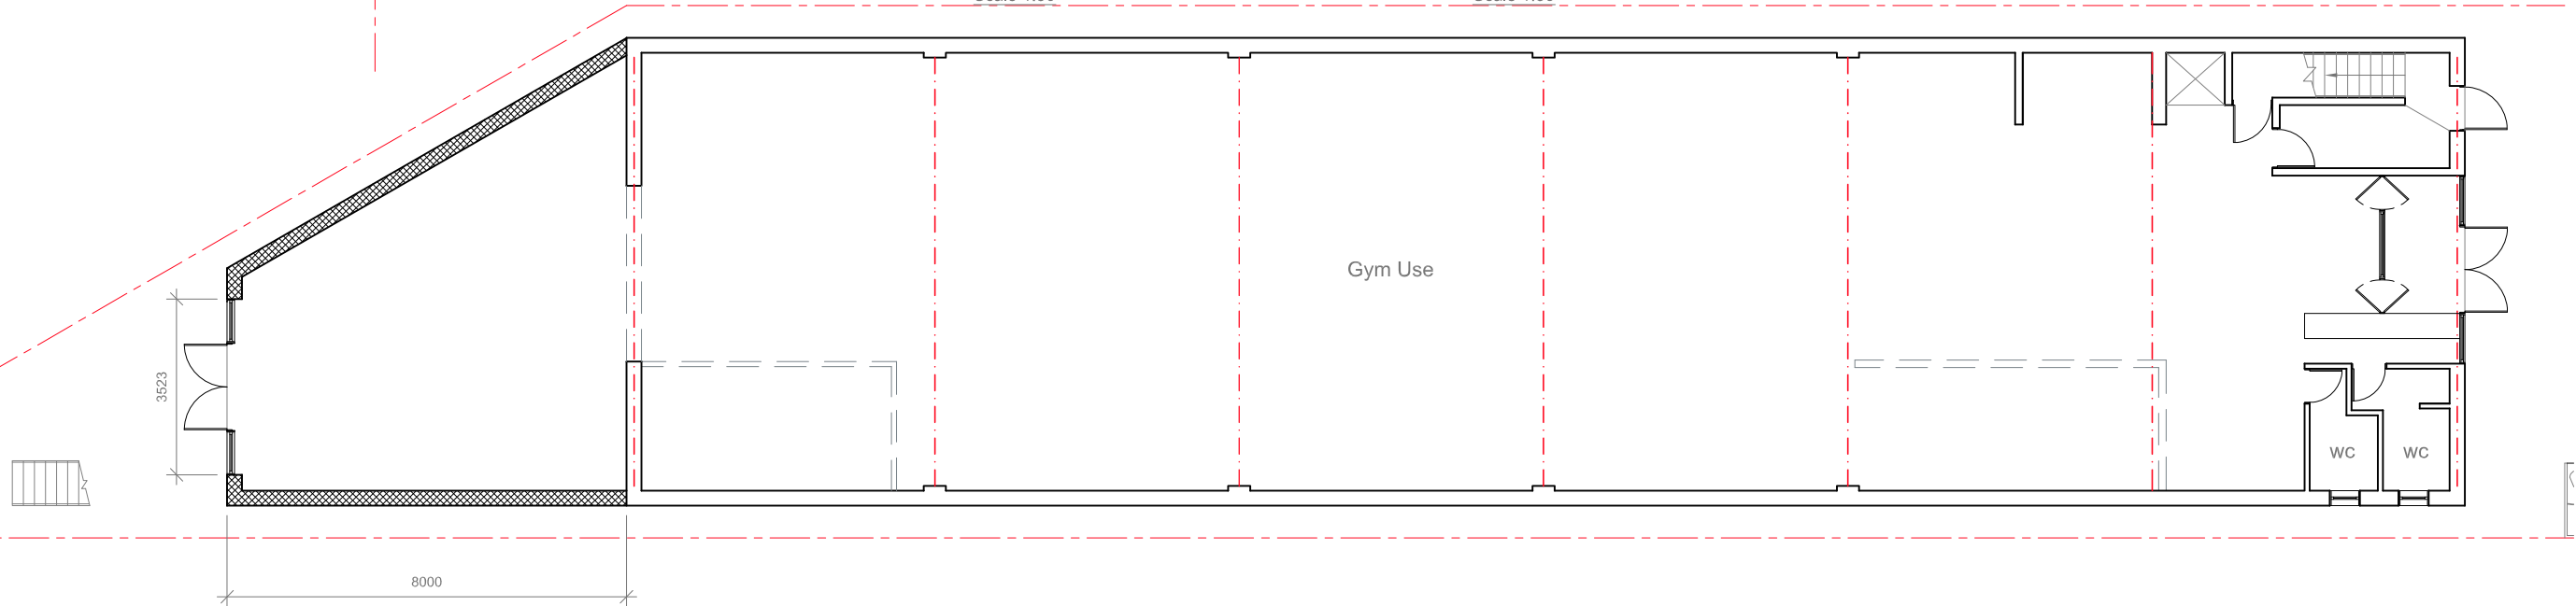

Site Address:

10 Victoria Way
Burgess Hill
RH15 9NF

Drawing Content:

Proposed Ground Floor Plan

Drawings No:

10victoriaway/2024/04

Date Drawn:

29th November 2024

Planning Issue

Drawings Scale:

1:100 @ A2

Drawn By:

KG

Revision:

8