


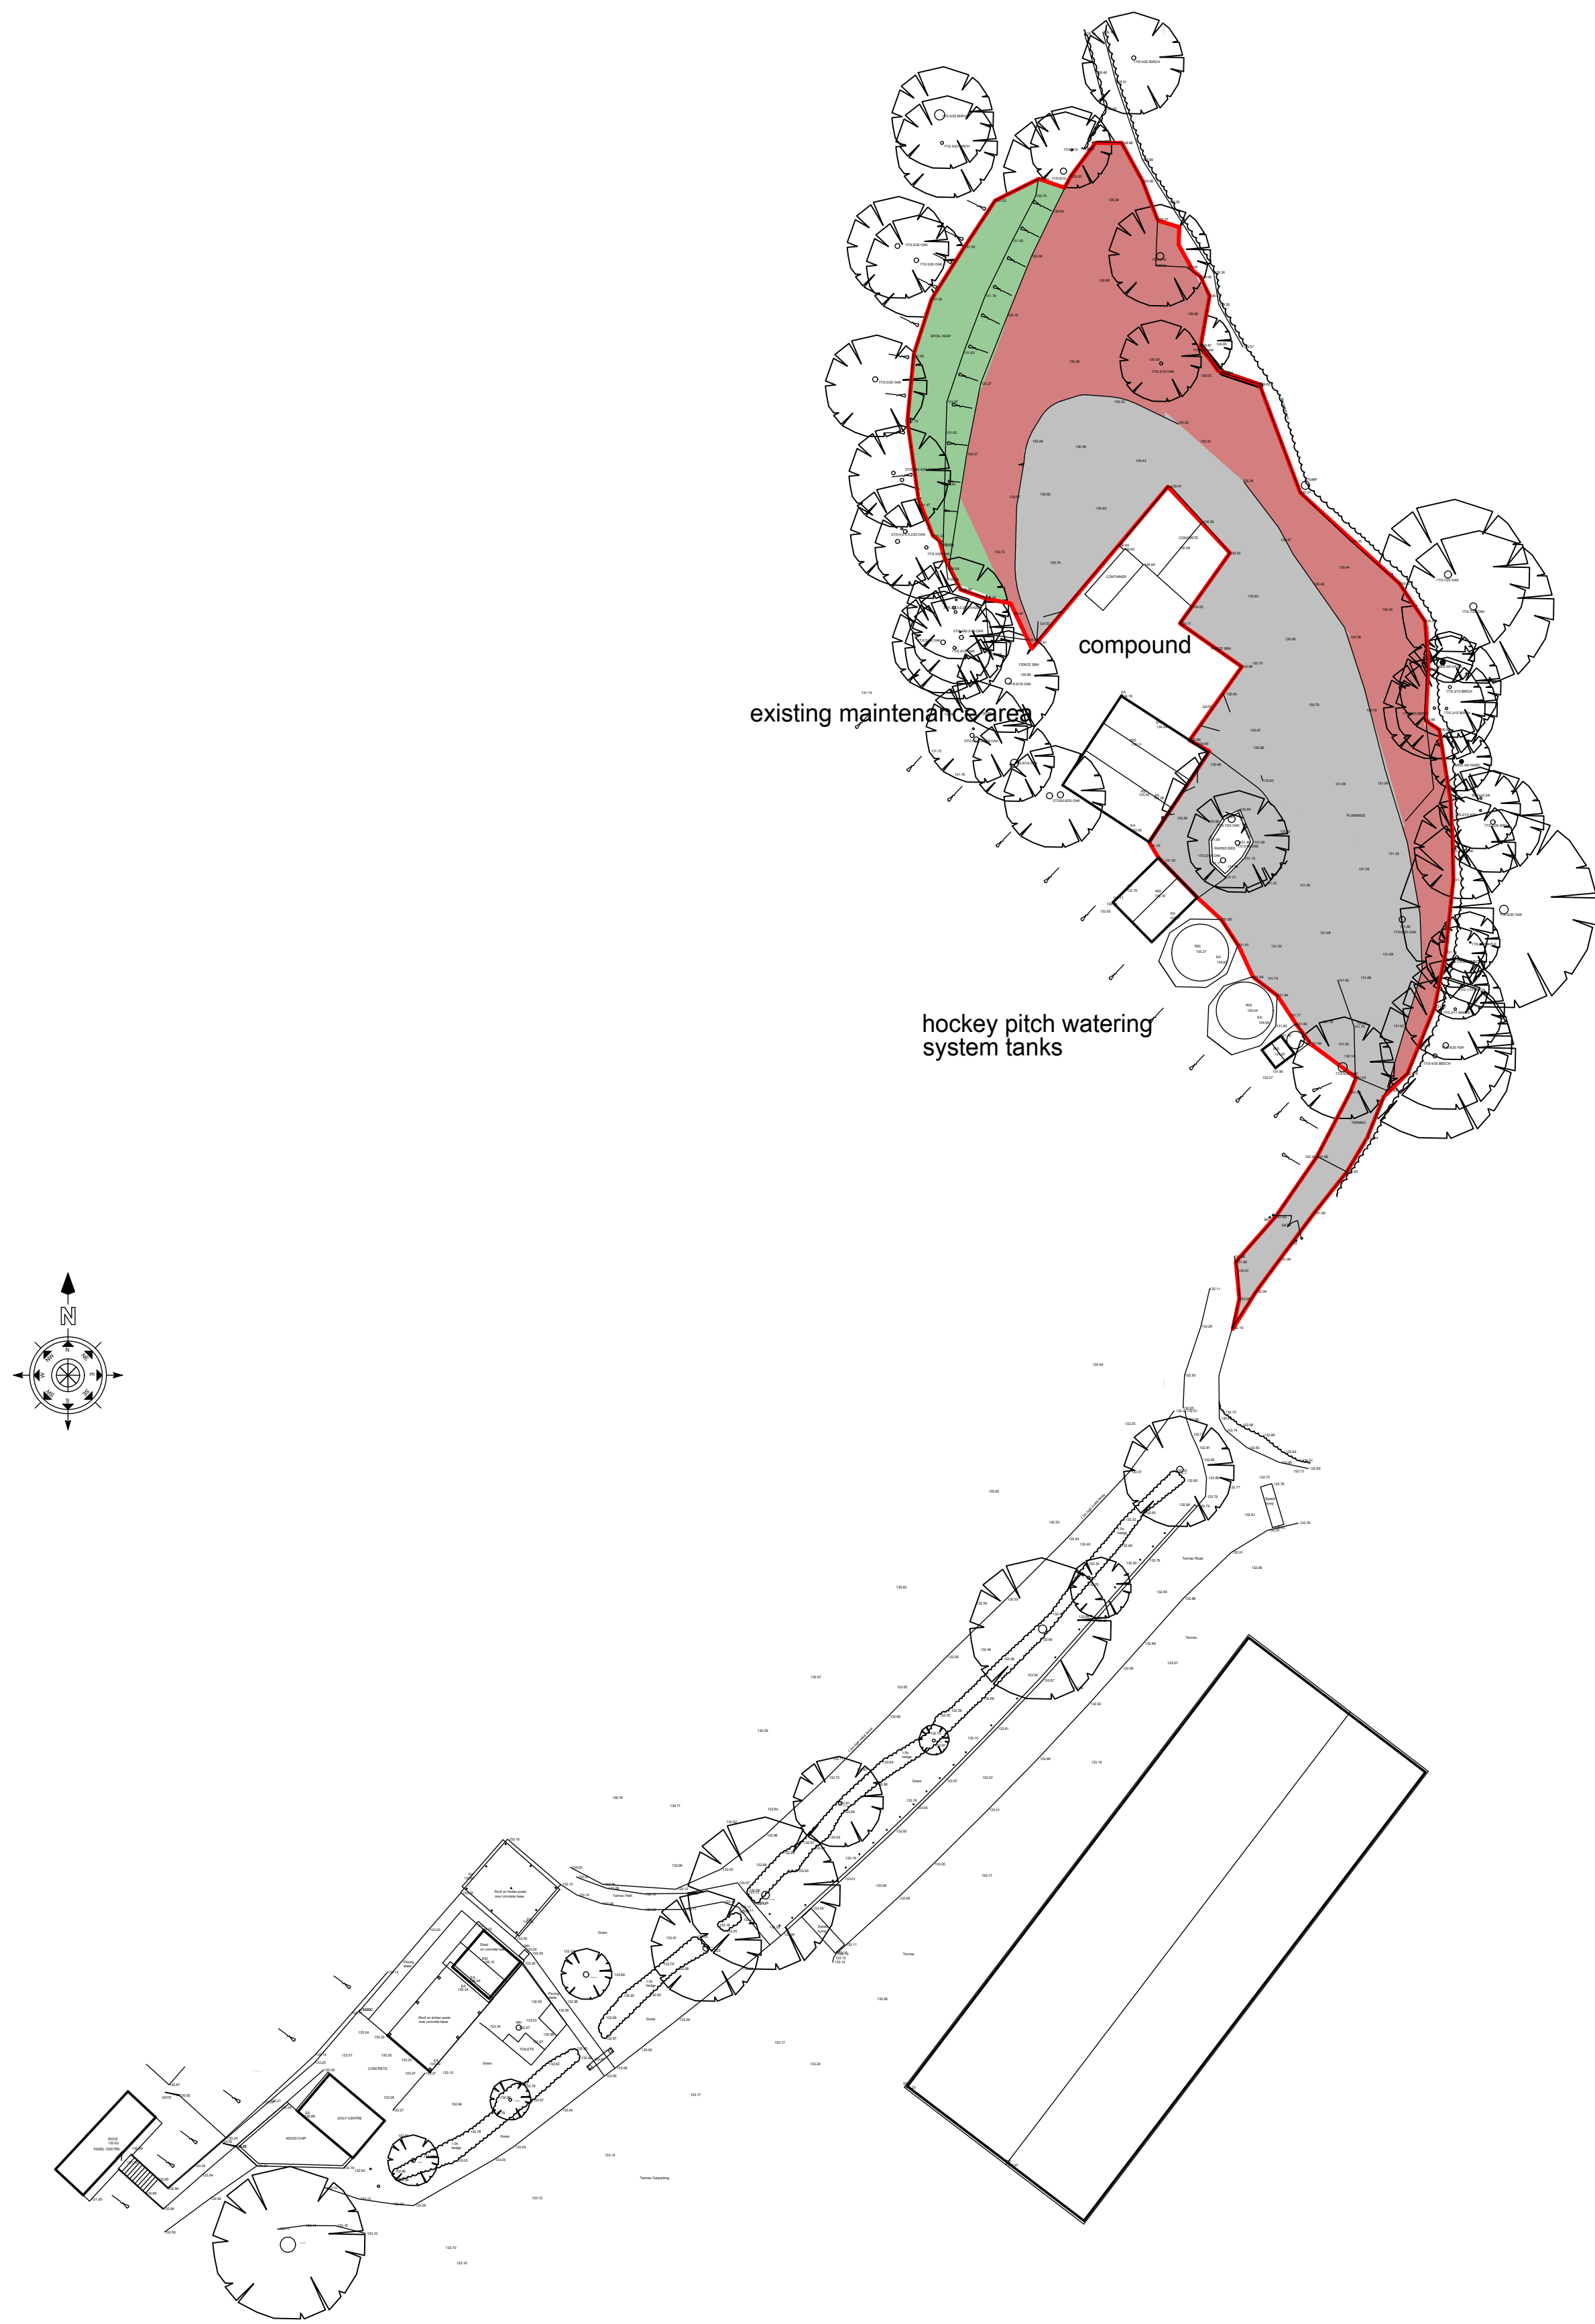

SITE PLAN

KEY



existing maintenance surfaced area



extended parking area



grass bank

A	Date	Revisions

© copyright

Les Humphrey Associates

Architecture Chartered Surveyors Designers

The Studio - The Rocks
Ivy Dene Lane
Ashurst Wood
West Sussex RH19 3TN

telephone: 01342 315206 fax: 01342 313984
email: les@leshumphreyassociates.co.uk



Client
EAST GRINSTEAD SPORTS CLUB

Job Title
Additional Parking Area for Staff
Within the Maintenance Area at:
East Grinstead Sports Club
Saint Hill Road,
East Grinstead
RH19 4JU

Drawing Title
SITE SURVEY DETAILS

Scale 1 : 500 when printed @ A1

Date	24-09-2025	Drawn by	lah
------	------------	----------	-----

Drg. No.	24092520-01	Rev	
----------	-------------	-----	--