



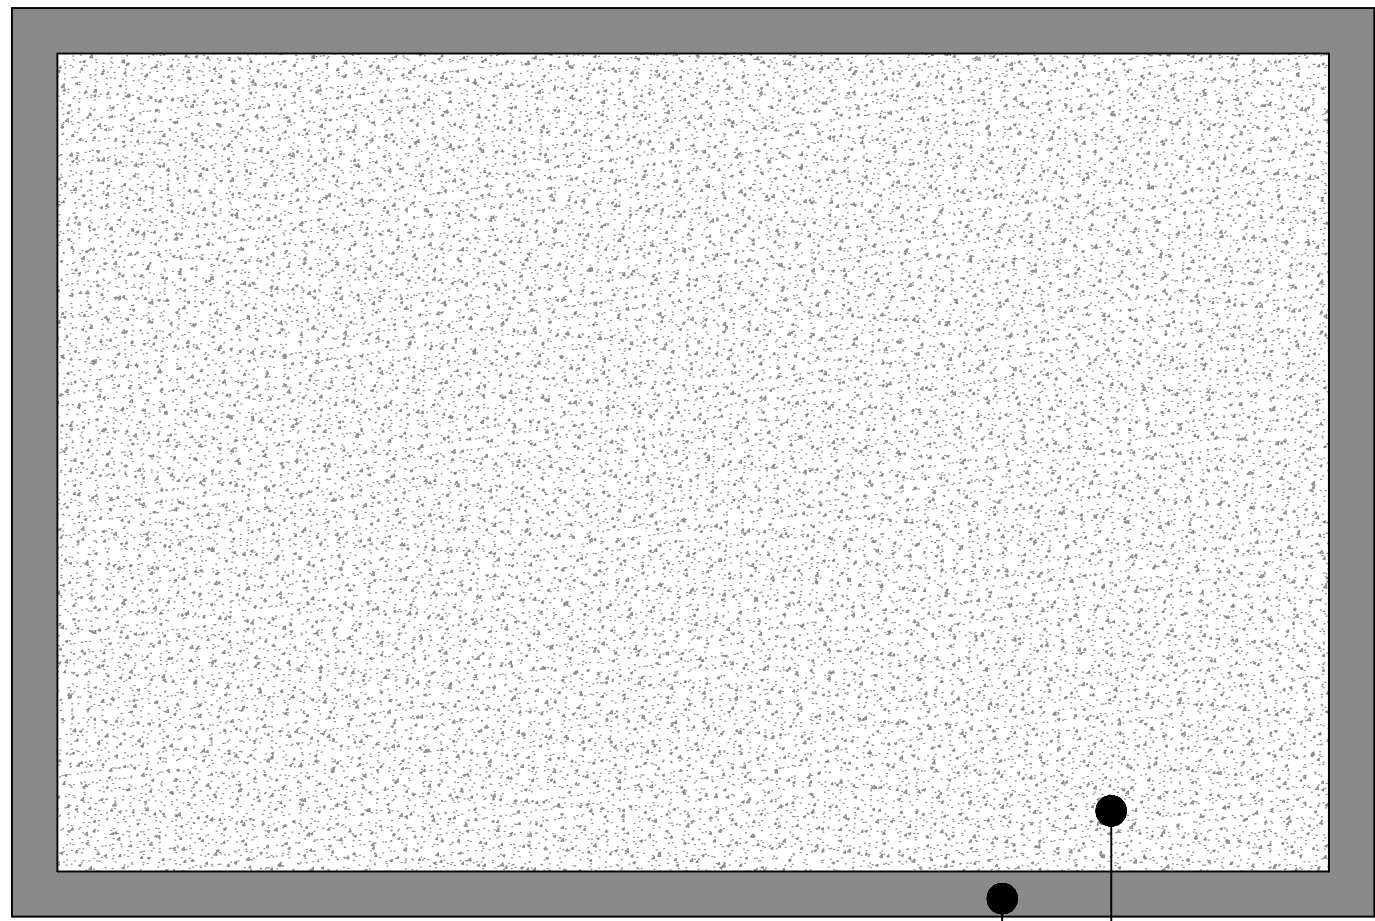


PROPOSED GARAGE ROOF PLAN

BLACK PAPRAPET TRIM

FELT FLAT ROOF

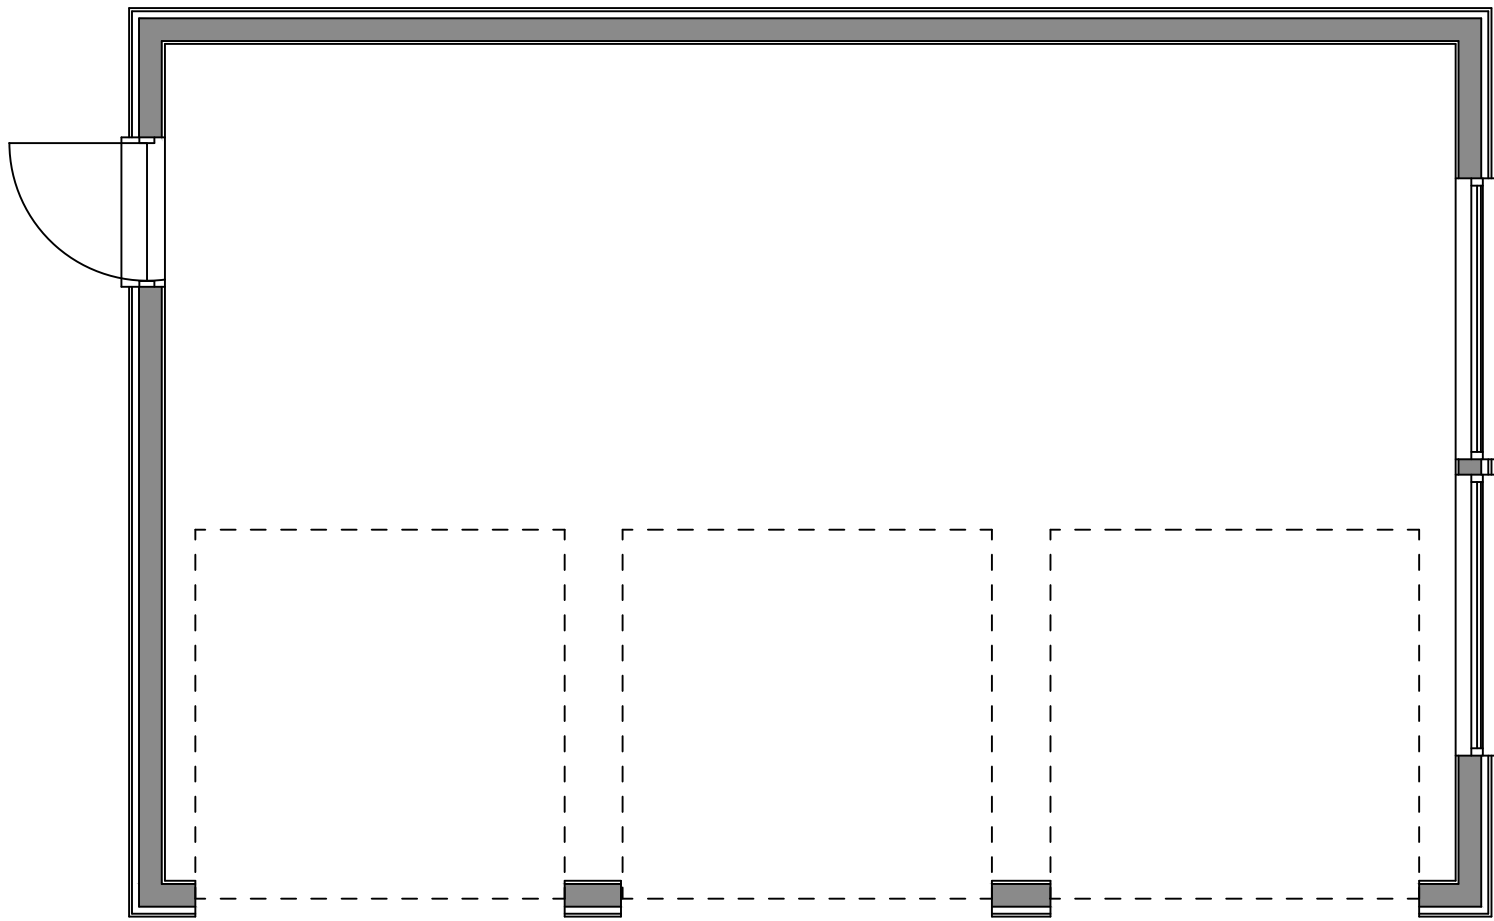

PROPOSED GARAGE FLOOR PLAN

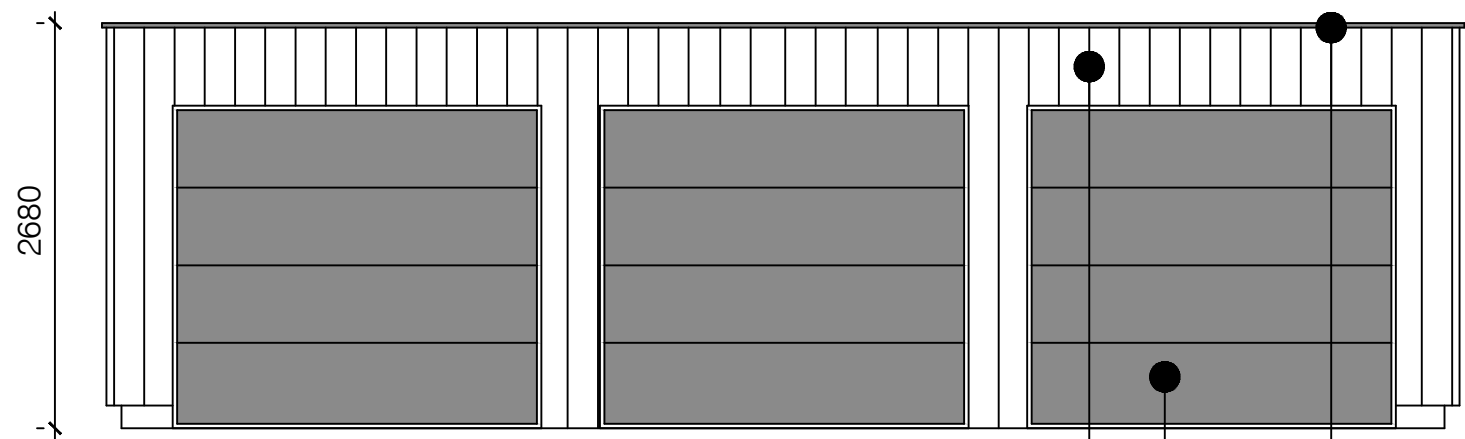


PROPOSED GARAGE ELEVATION A

STAINED SPRUCE VERTICAL CLADDING TO ALL ELEVATIONS


RETRACTABLE GARAGE DOORS

BLACK PAPRAPET TRIM

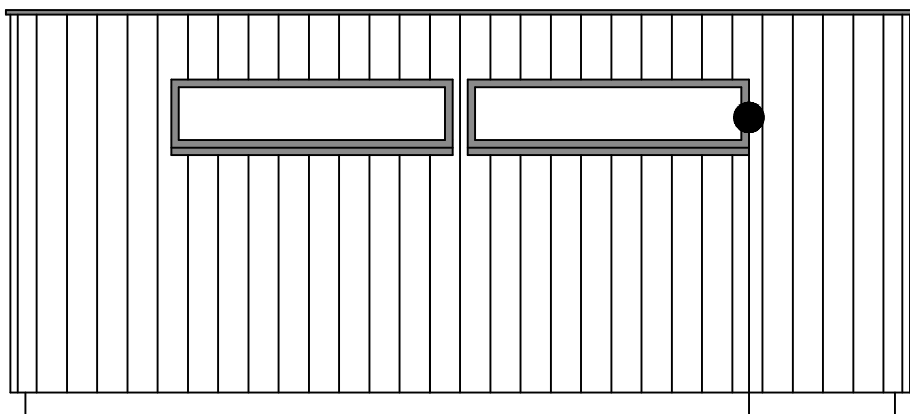


PROPOSED GARAGE ELEVATION B

BLACK UPVC WINDOWS

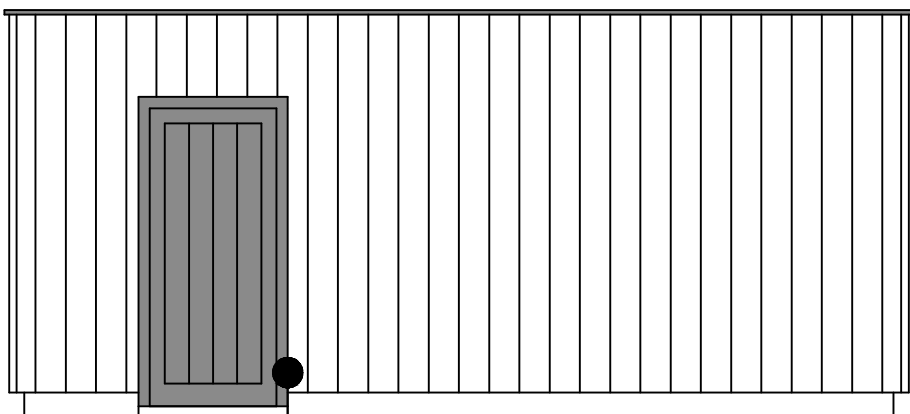

PROPOSED GARAGE ELEVATION C

BLACK COMPOSITE ACCESS DOOR

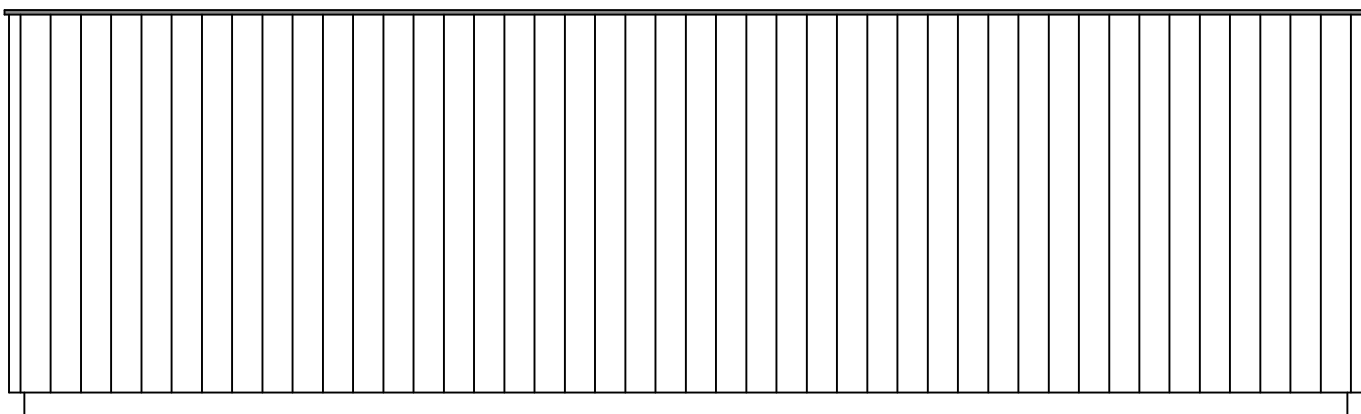


PROPOSED GARAGE ELEVATION D

PROPOSED GARAGE

SCALE 1/50 ON A3

PROPOSED BRICK ON EDGE WITH CREASING TILE AND FLAUNCHING

SCALE BAR

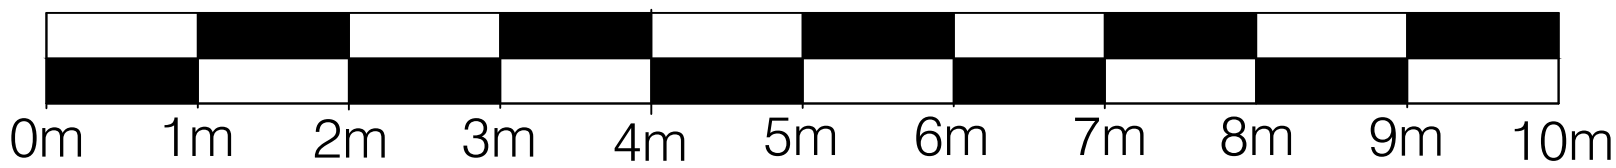

JOB TITLE BRAMBLESIDE FELCOT ROAD FURNACE WOOD FELBRIDGE EAST GRINSTED RH19 2PX			DRAWING TITLE PROPOSED GARAGE PLANS AND ELEVATIONS		
SCALE DATE FEB 2024		DRAWING NUMBER PL03 003		REVISION -	