



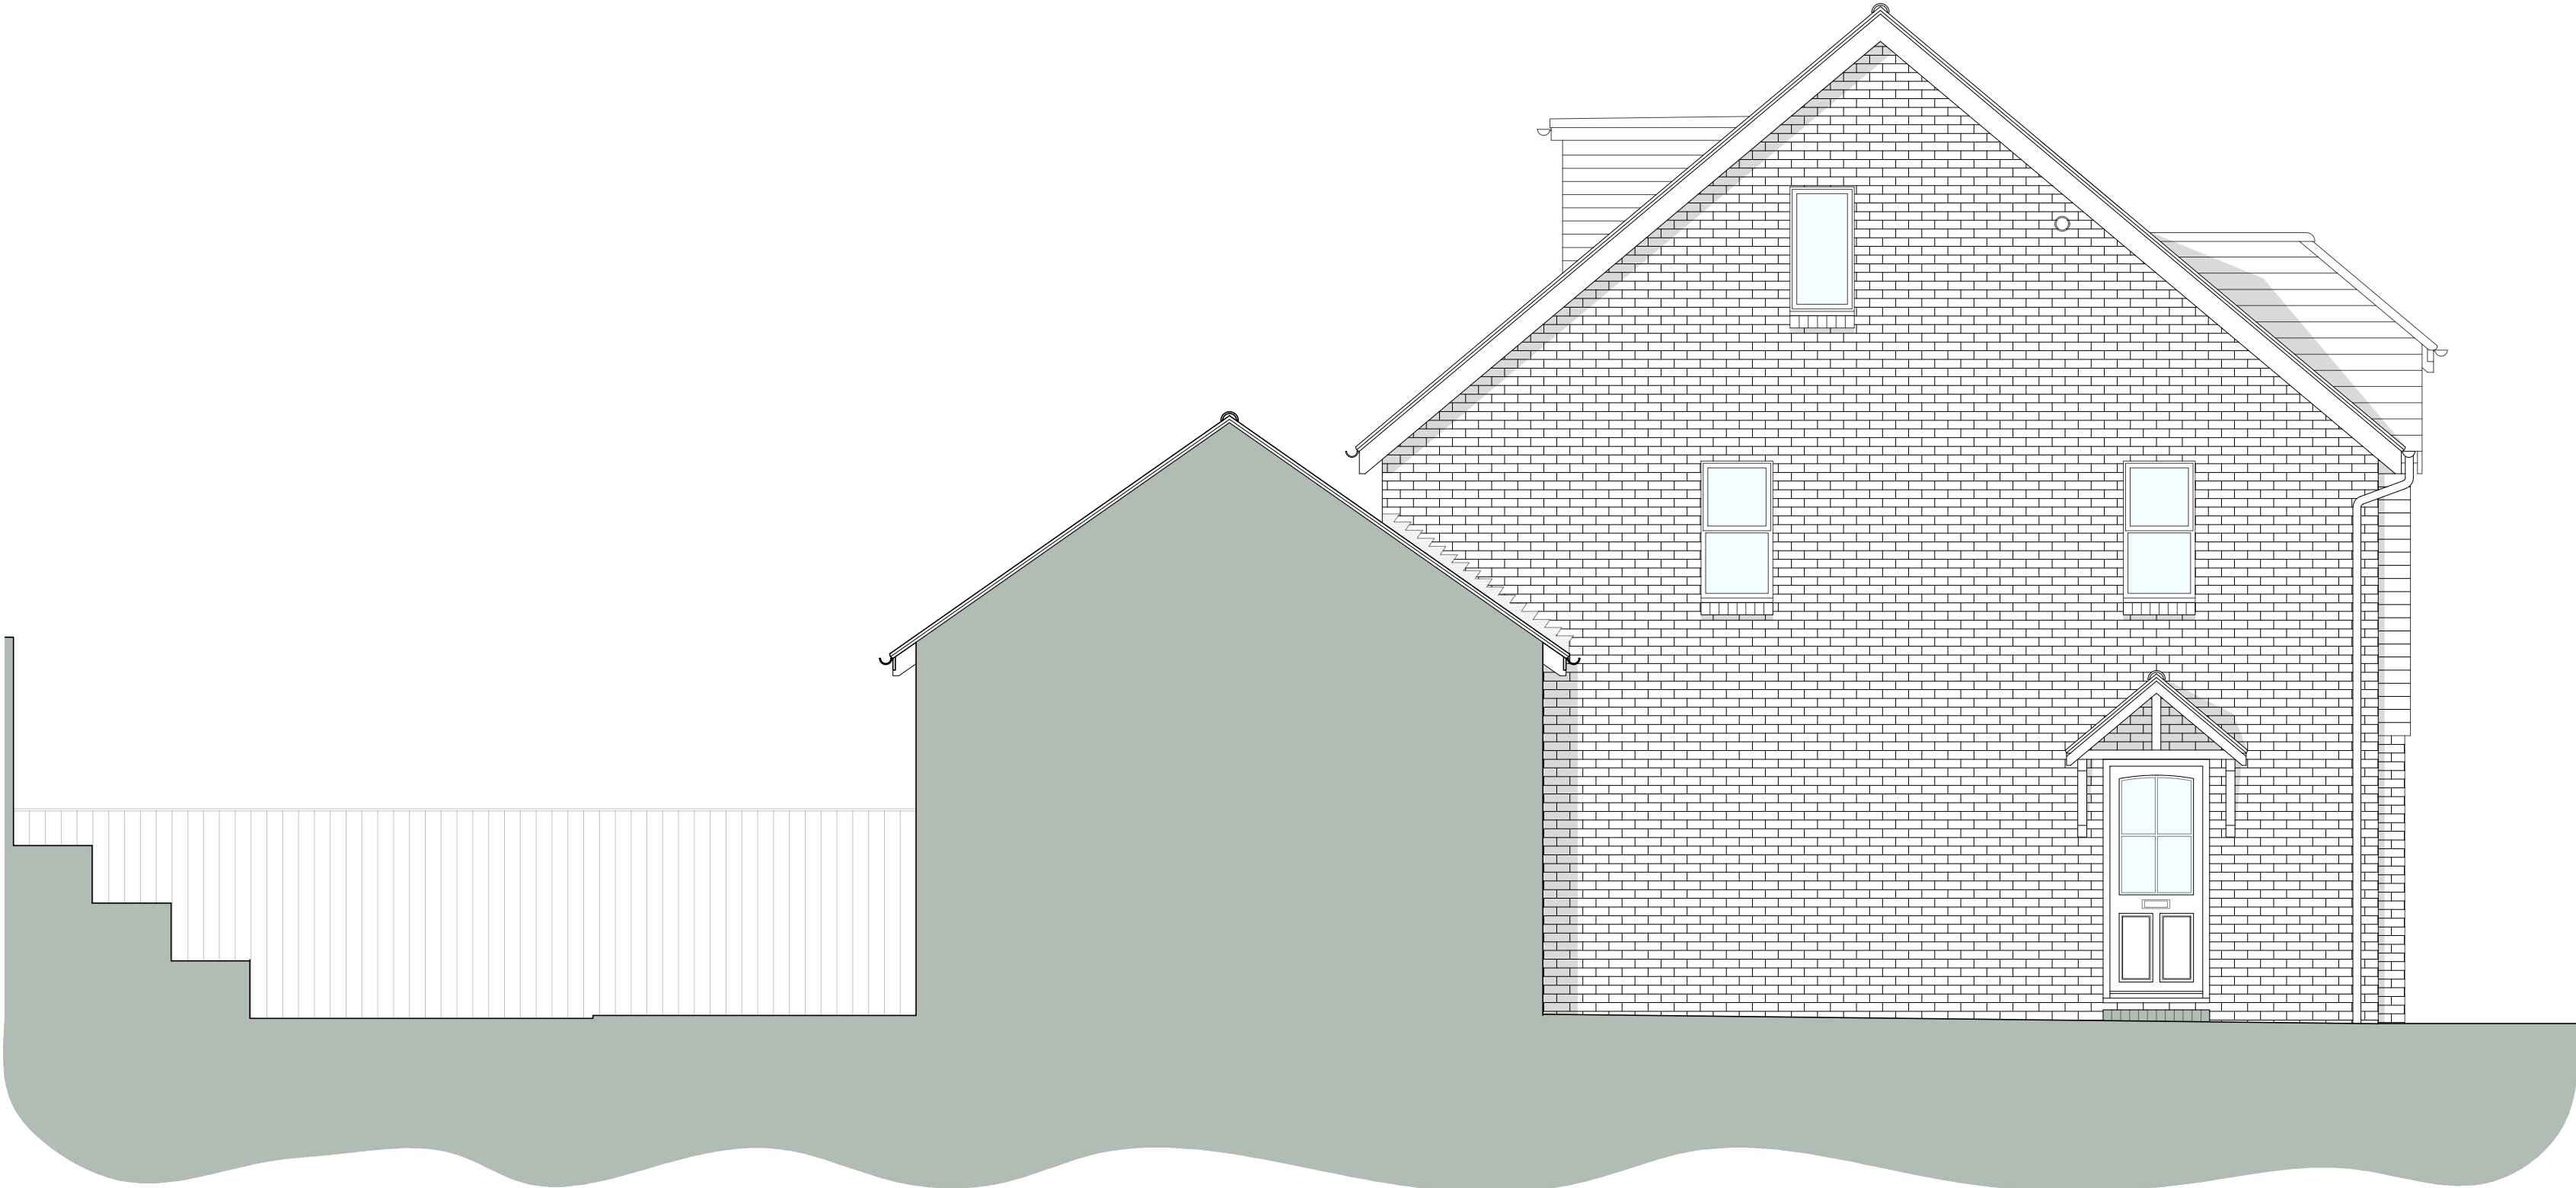

existing north-west elevation 1:50

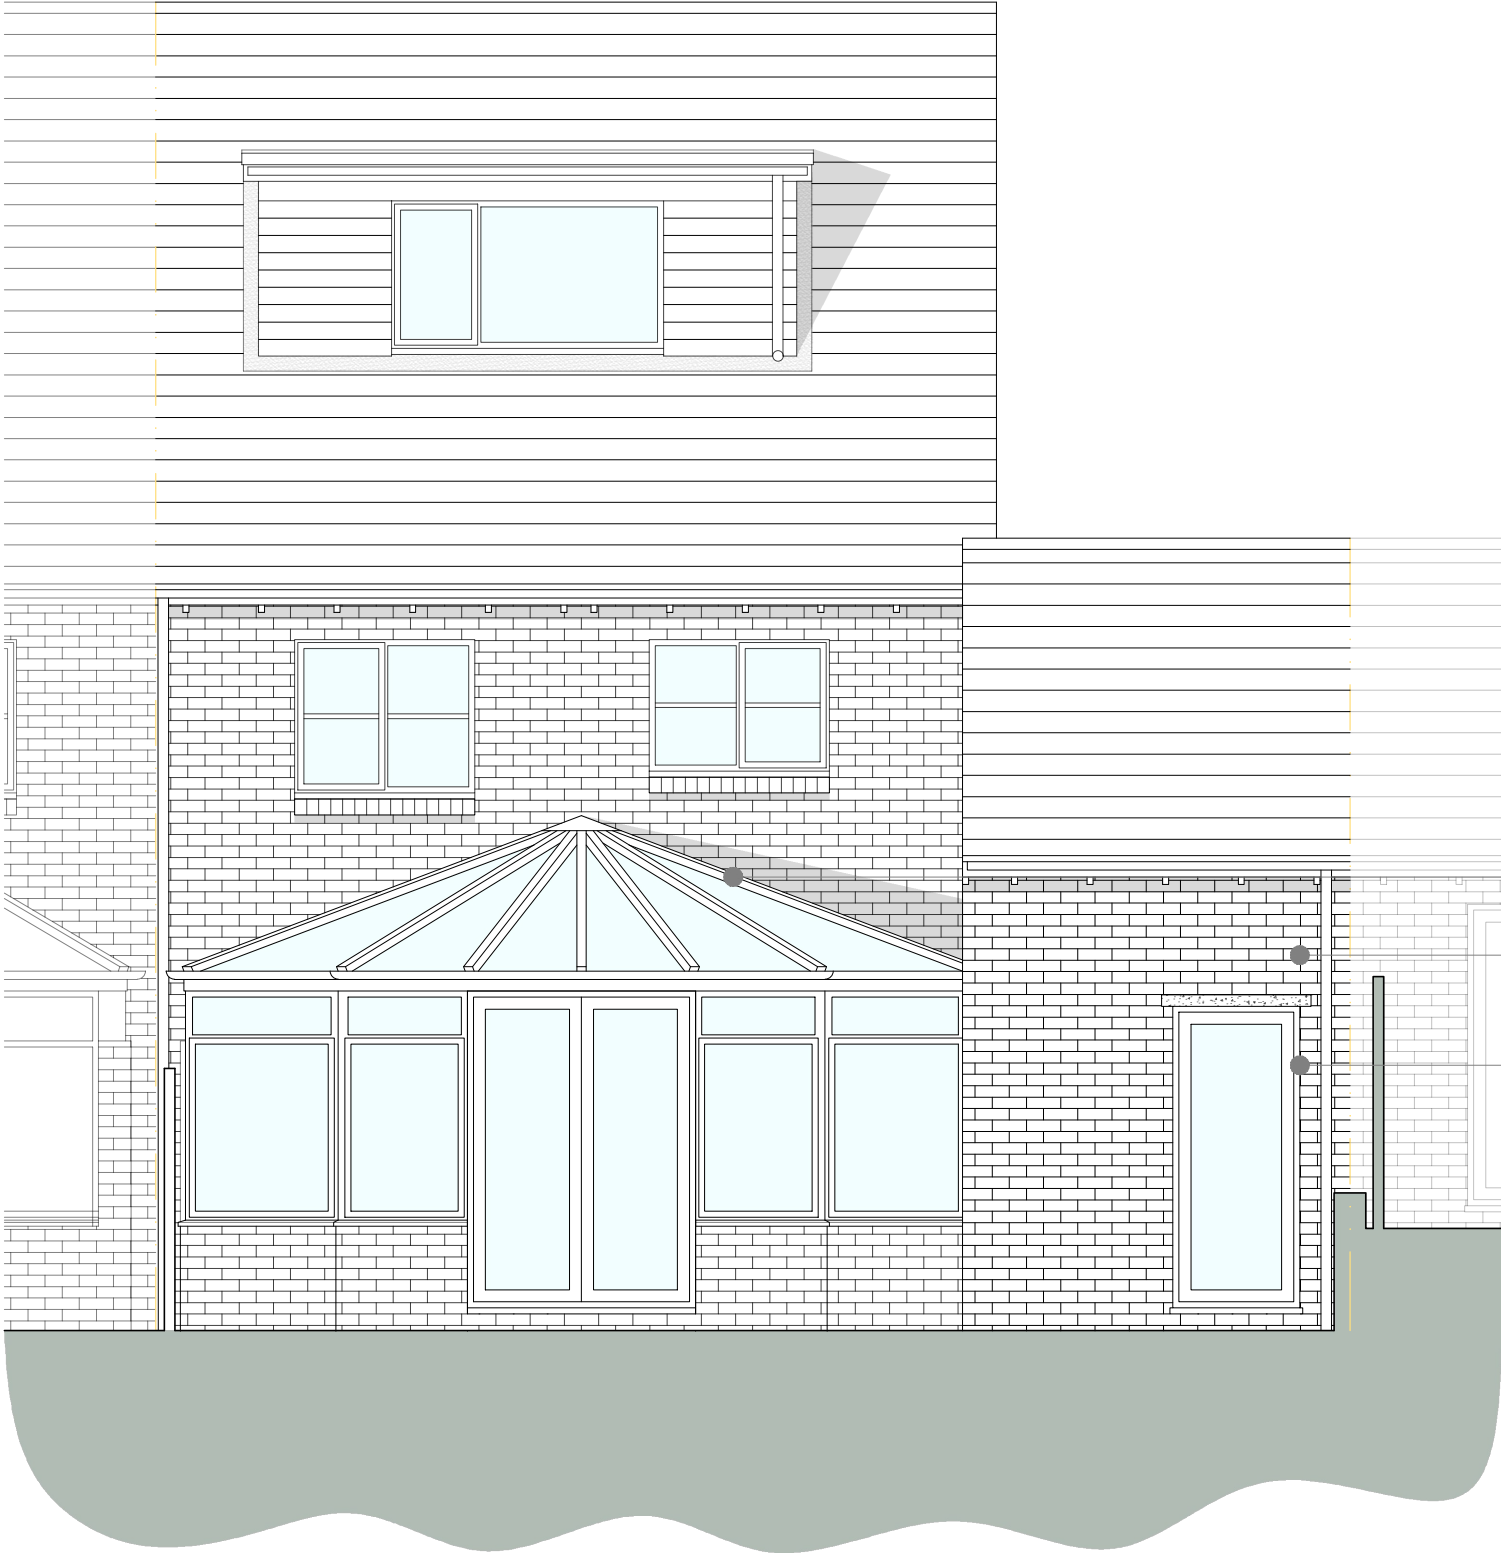

existing north-east elevation 1:50



existing south-east elevation 1:50



existing south-west elevation 1:50



Stage

Existing

Client

Mr & Mrs Claxton

Site address
23 Trinity Road
Hurstpierpoint
West Sussex
BN6 9UY

Drawing title

Existing: Elevations

Scale:	Paper size:	Drawn:	Checked:
In drawing	A1	B Garrish	Director
Project No:	Drawing No:	Revision:	Date:
122	E. 10		23/03/2026

