



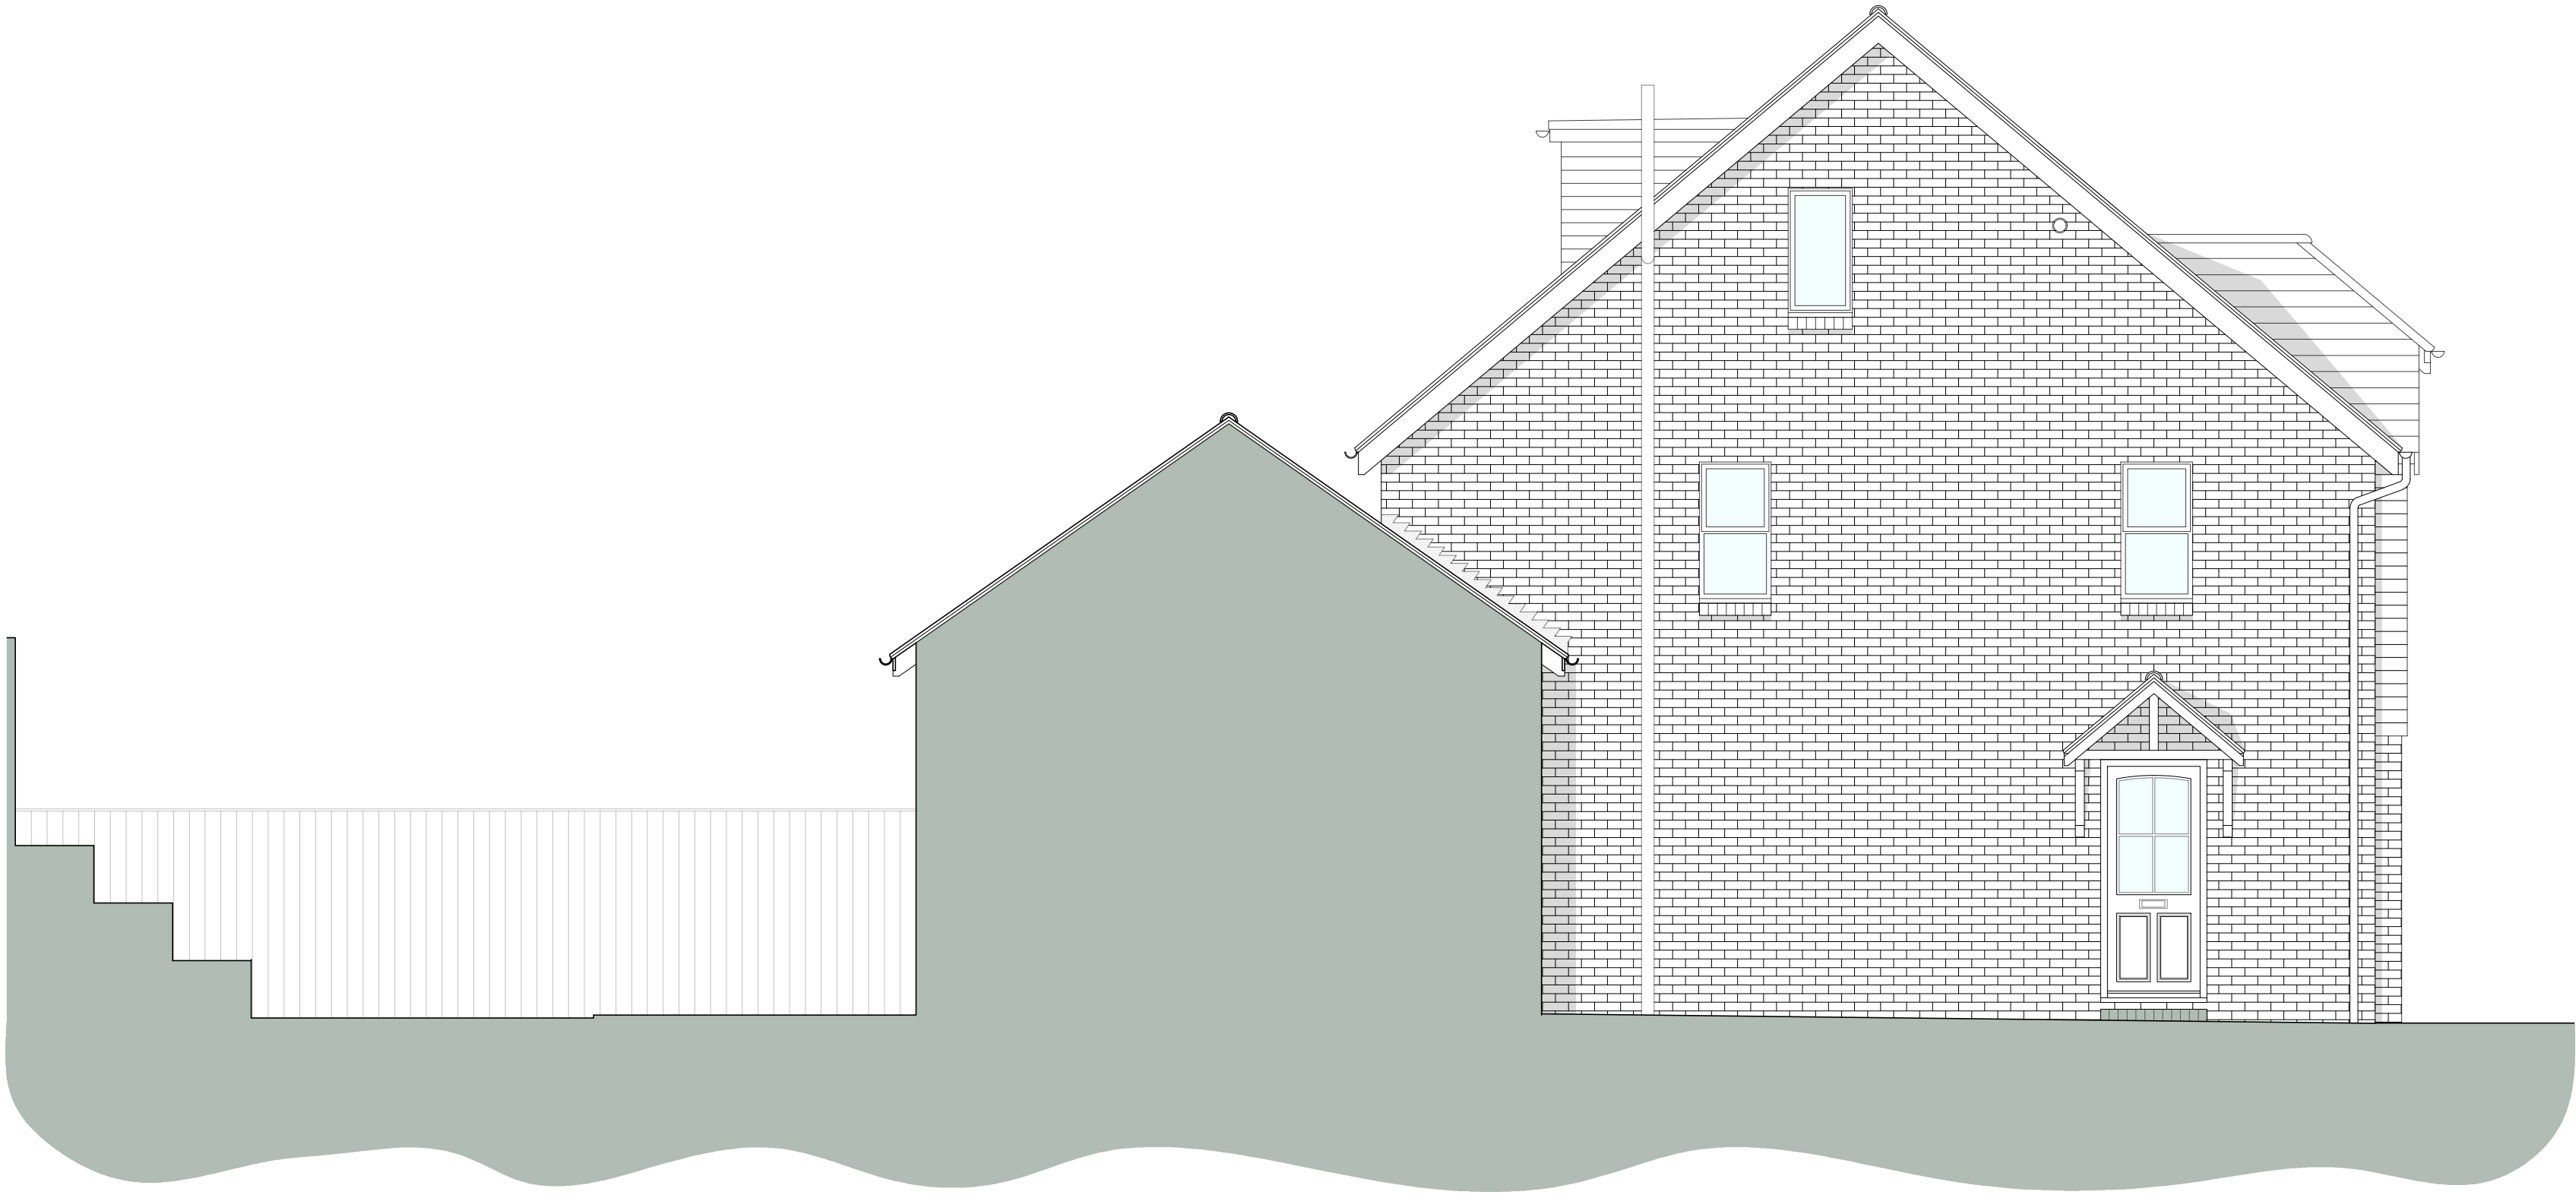

proposed north-west elevation 1:50



proposed north-east elevation 1:50

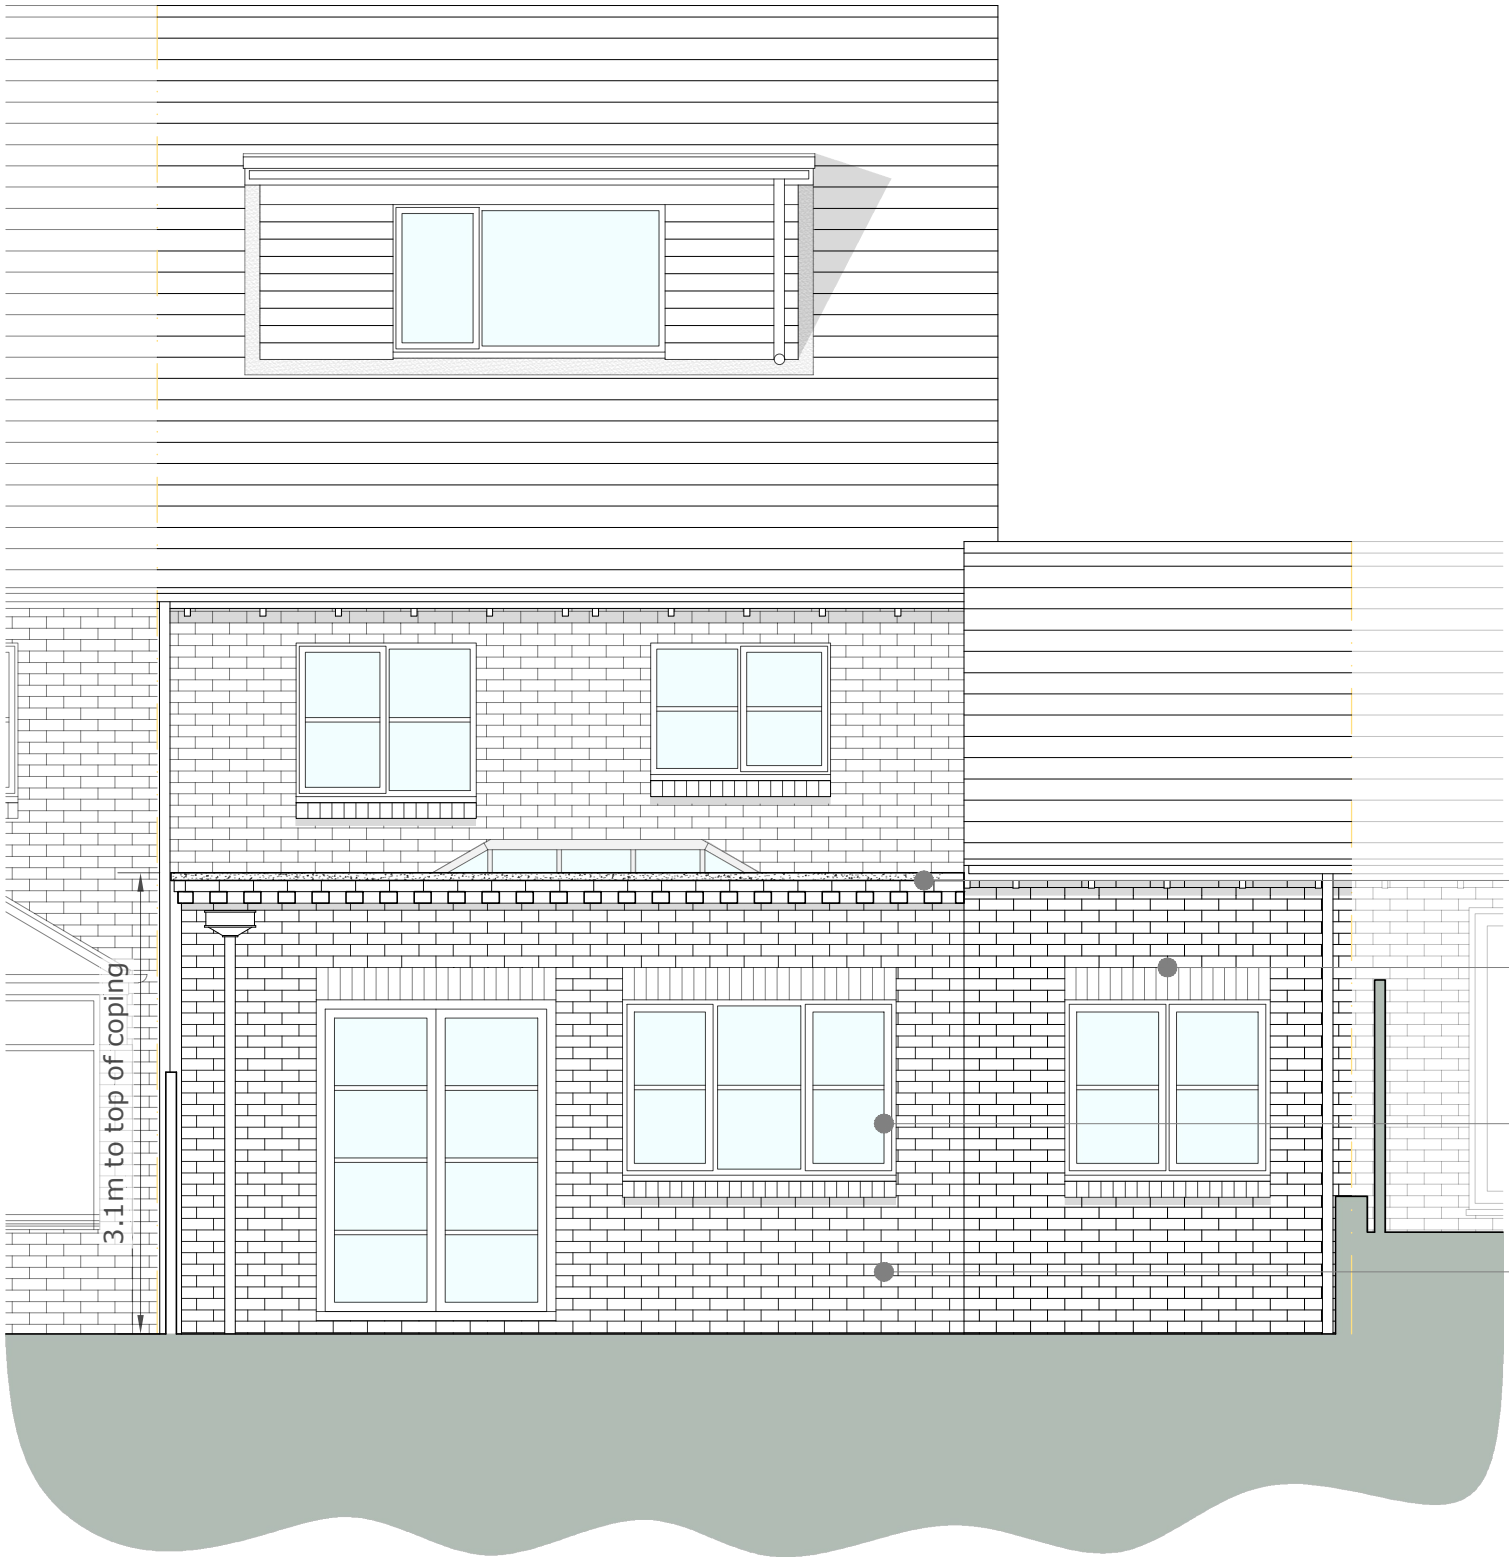

proposed south-east elevation 1:50

brick corbel detail
with stone coping

brickwork header

windows to match
the existing

facing brickwork to
match the existing



proposed south-west elevation 1:50

Stage

Proposed

Client

Mr & Mrs Claxton

Site address
23 Trinity Road
Hurstpierpoint
West Sussex
BN6 9UY

Drawing title

Proposed: Elevations

Scale:	Paper size:	Drawn:	Checked:
In drawing	A1	B Garrish	Director
Project No:	Drawing No:	Revision:	Date:
122	P. 10		26/05/2026