


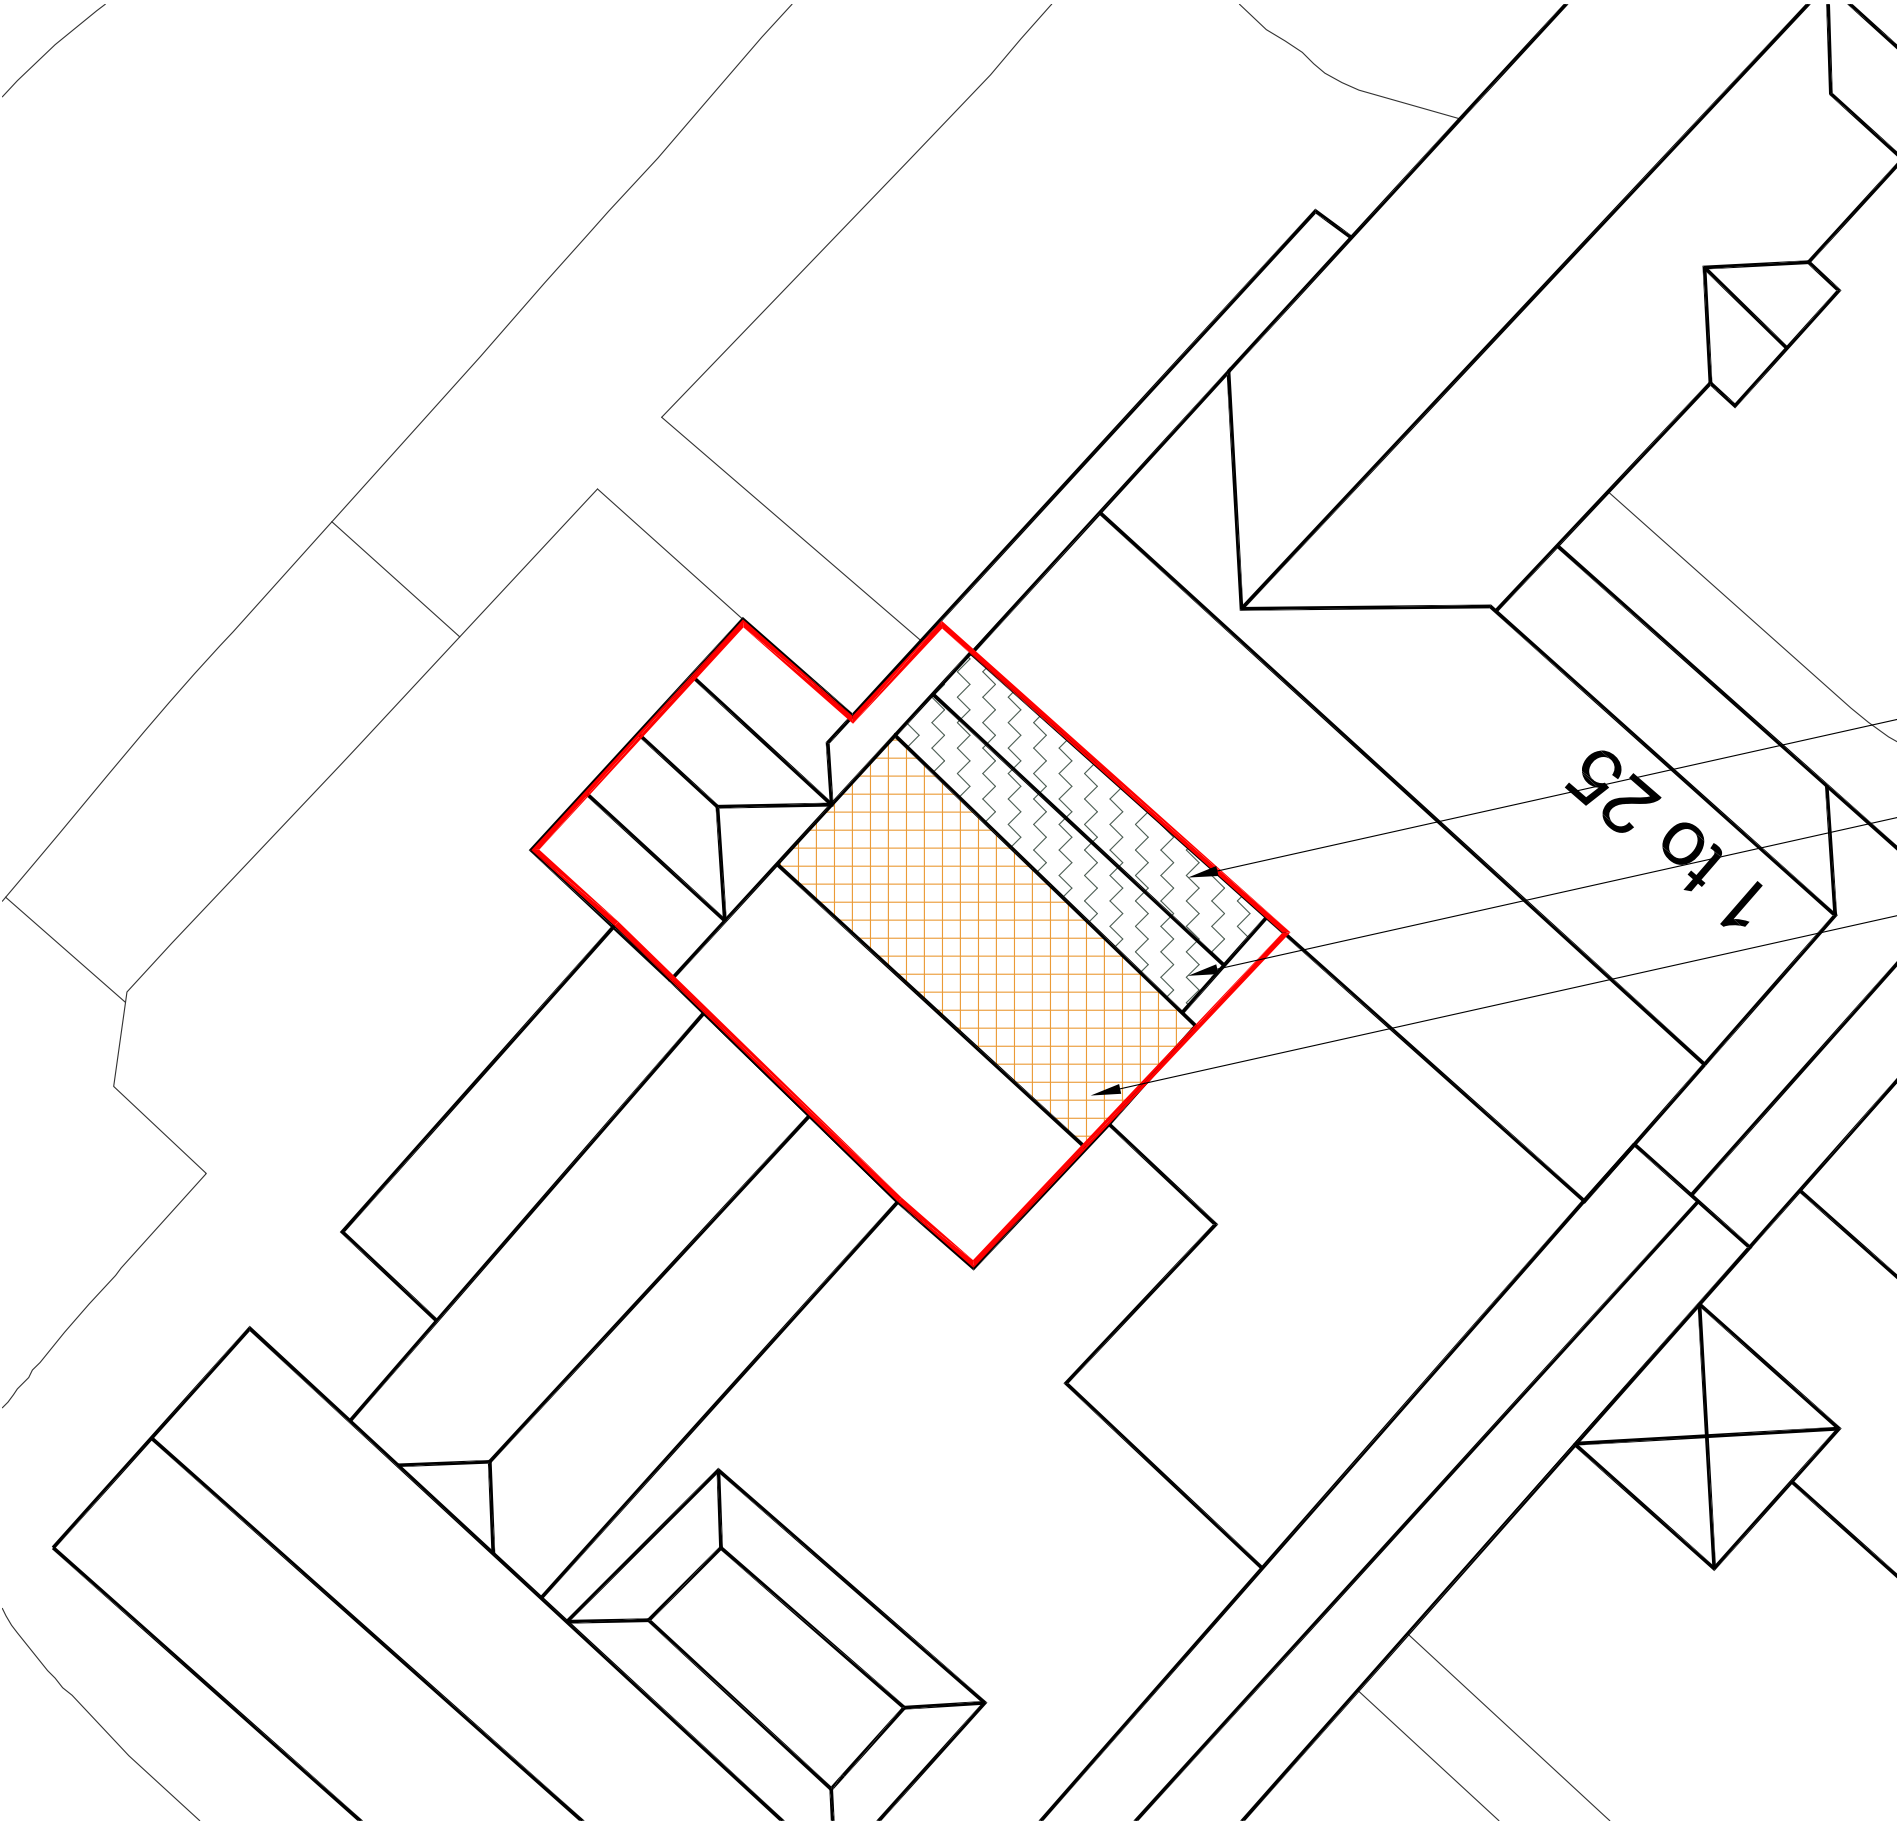


Part of the Construct Group of Companies

Construct Architecture is a trading name of Construct Land & Homes Limited  
Registered Company Number: 12477782

Do not scale from this drawing, use figured dimensions only. This drawing has been prepared based upon survey information supplied by others. All dimensions and levels are to be checked on-site by contractors and inconsistencies reported immediately to Construct Architecture prior to works being undertaken. Contractors are to ensure that all works under their responsibility or the responsibility of their sub-contractors are constructed and or manufactured to comply with all relevant national and or local authority statutory requirements and in accordance with local building control and codes of practice. This drawing is to be read in conjunction with other relevant Construct Architecture specifications and schedules relating to the project or projects for which this drawing has been prepared. This drawing is also to be read in conjunction with drawings, specification and schedules prepared by others and which are relevant to the project or projects identified on this drawing.

| COPYRIGHT CONSTRUCT ARCHITECTURE |                                     |    |          |
|----------------------------------|-------------------------------------|----|----------|
| NO.                              | REVISION                            | BY | DATE     |
| 01                               | Listed Building Consent Application | CM | 29/05/26 |

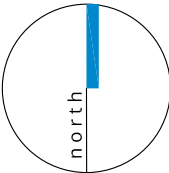

PLANNING

CLIENT  
Mr & Mrs Goode

PROJECT  
17 The Old Convent  
East Grinstead  
West Sussex  
RH19 3RS

TITLE  
Roof Plan & Proposed Works

DRAWING NUMBER  
2603-CAR-XX-XX-DR-A-04301

|                |                     |               |
|----------------|---------------------|---------------|
| SCALE<br>1:200 | PROJECT NO.<br>2603 | REV NO.<br>01 |
| SHEET<br>A3    | DATE<br>29/05/2026  | DRAWN<br>CM   |



201-203 London Road  
East Grinstead  
West Sussex  
RH19 1HA

01342 322340  
07887 546734

www.constructarchitecture.co.uk  
info@constructarchitecture.co.uk



Part of the Construct Group of companies

0m 2.00m 4.00m 6.00m 8.00m 10.00m 12.00m 14.00m 16.00m 18.00m

1:200