


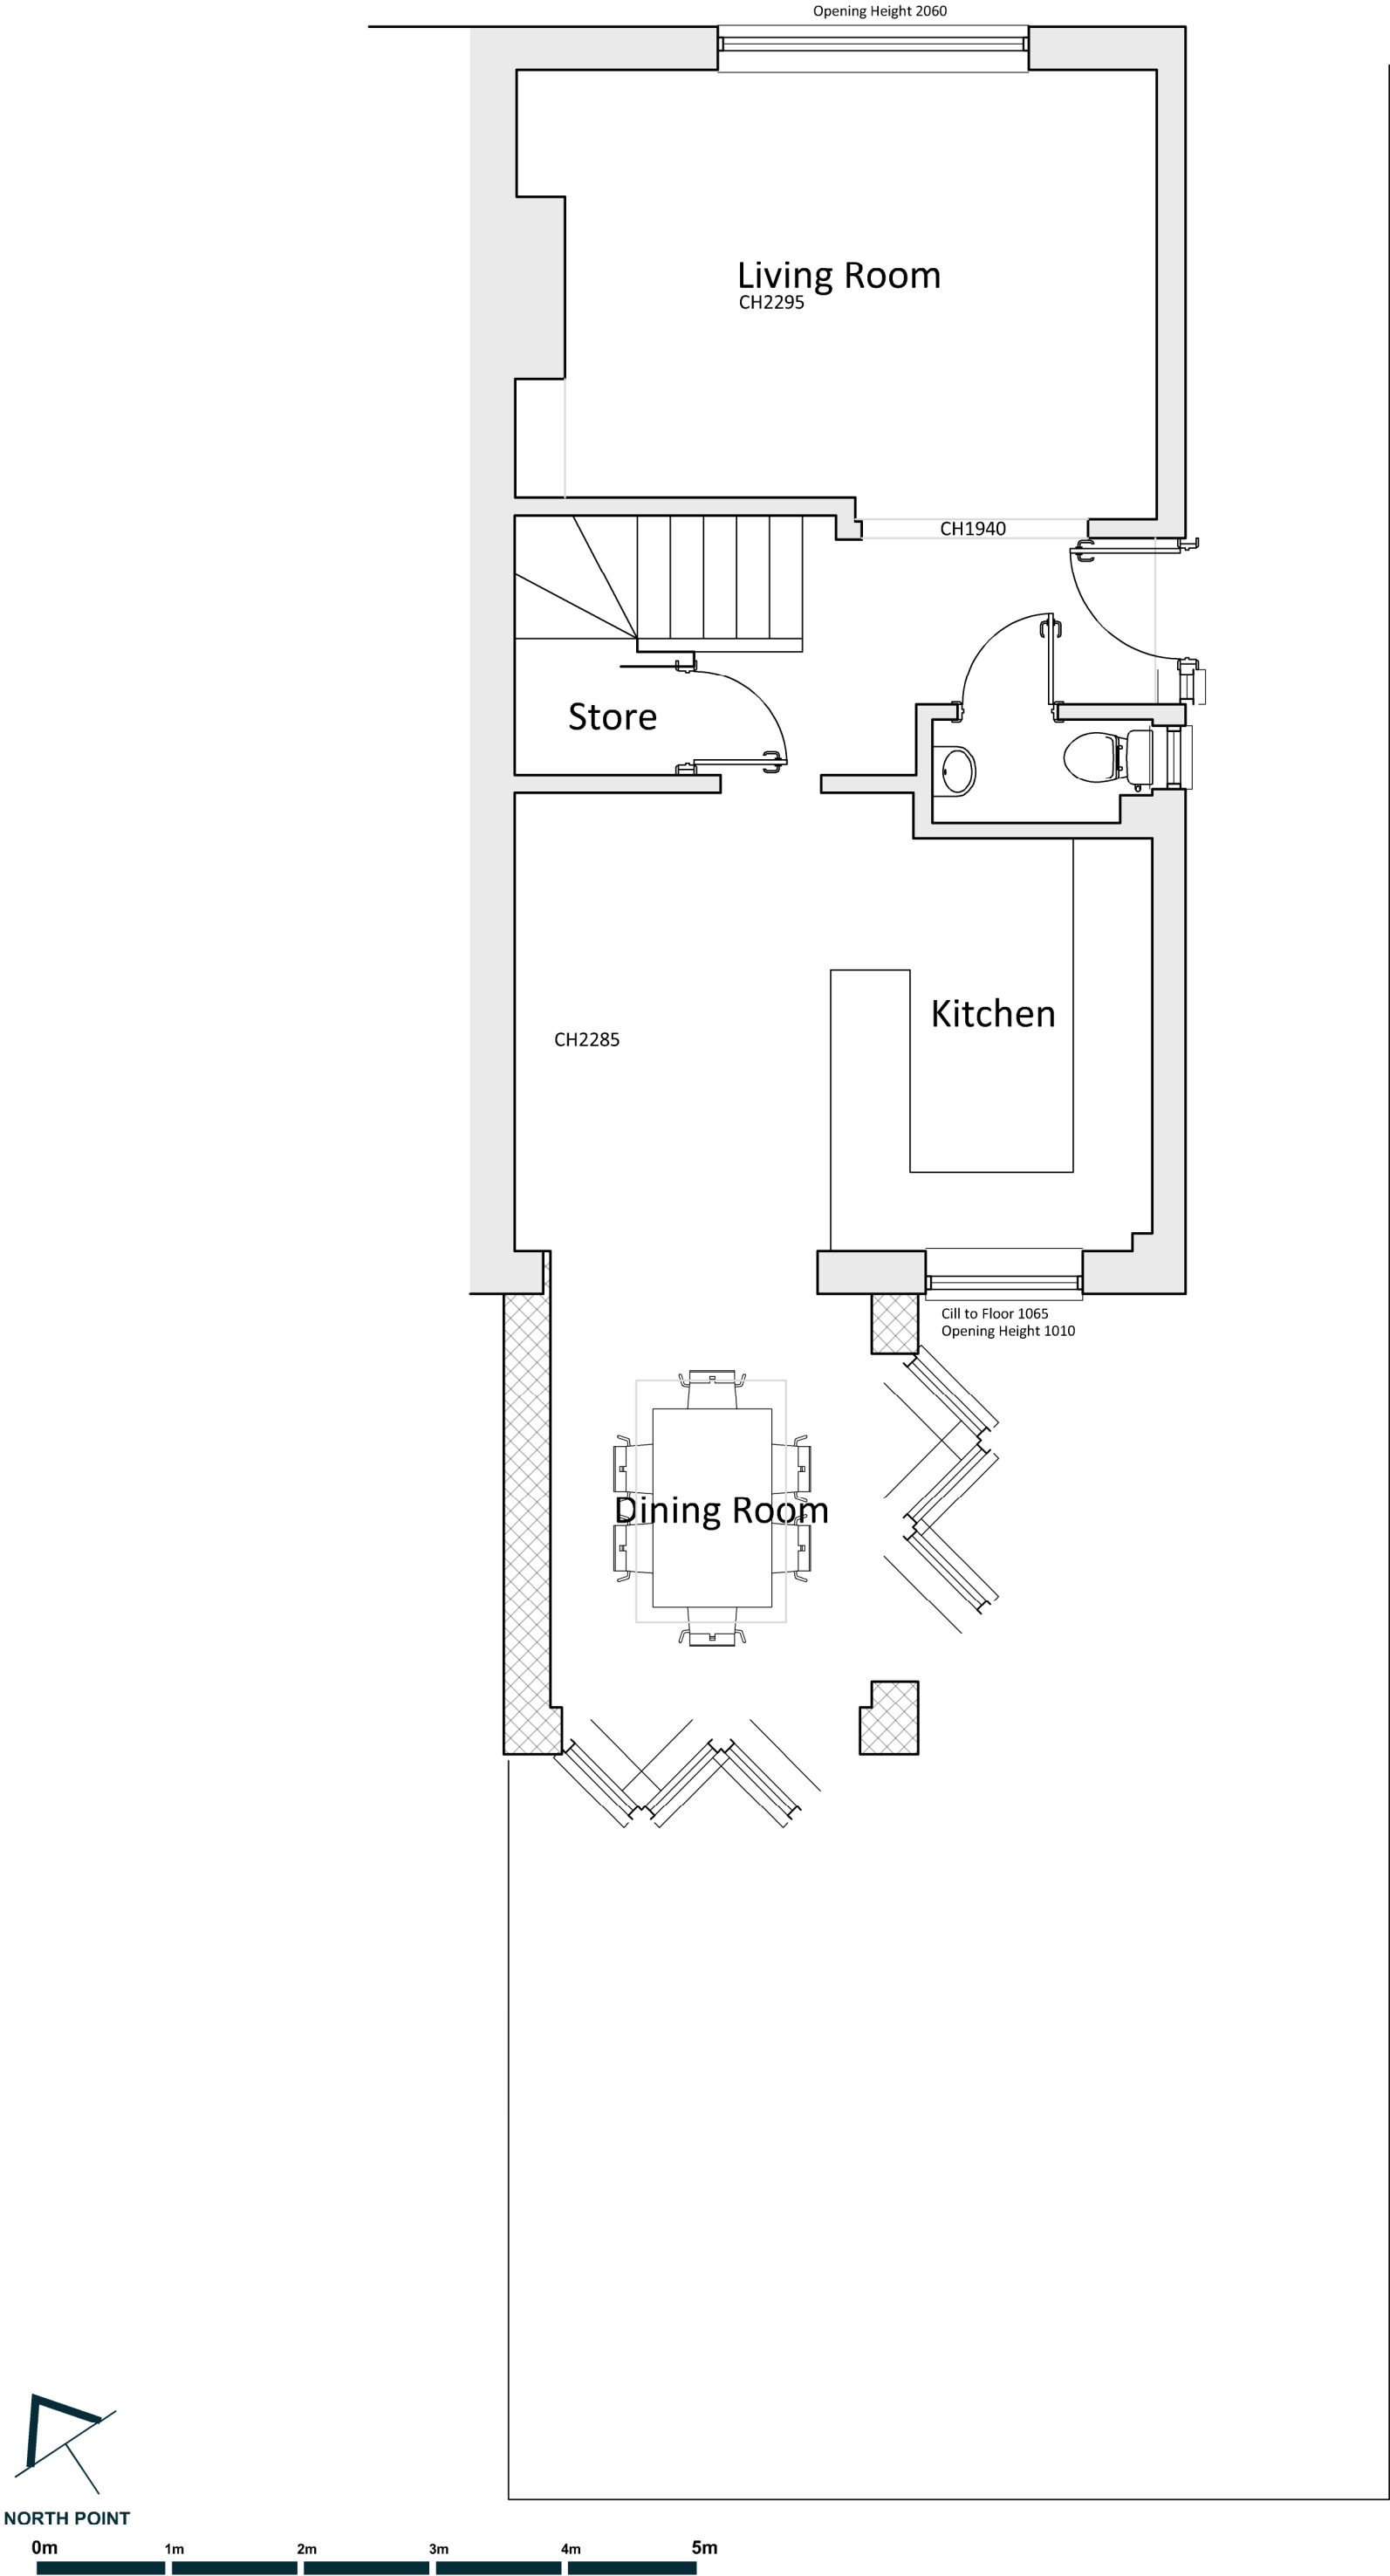

Rev	Date/By	Revision Note
JTA Jonathan Talley Architects Limited Client Mr A Williams Project 143 Priory Way, Haywards Heath, RH16 3NS Drawing Proposed Ground Floor Plan		

PLANNING		
Drawing Number	Date	
069-001-210 Rev -	March 2025	
Scale	Paper Size	
1:50	A3	
Drawn JT	Checked JT	
E-mail	info@jtalimited.co.uk	
Telephone	07956 870 019	
Web	www.jtalimited.co.uk	

All dimensions to be verified on site.
Unauthorised reproduction of information herein is strictly forbidden. Copyright 2022
Jonathan Talley Architects Limited is the trading name of Jonathan Talley Architects Limited, a limited company registered
in England and Wales with registered number 13707071 whose registered office is at 16 Corndon Avenue, Haywards
Heath, RH17 5LJ