


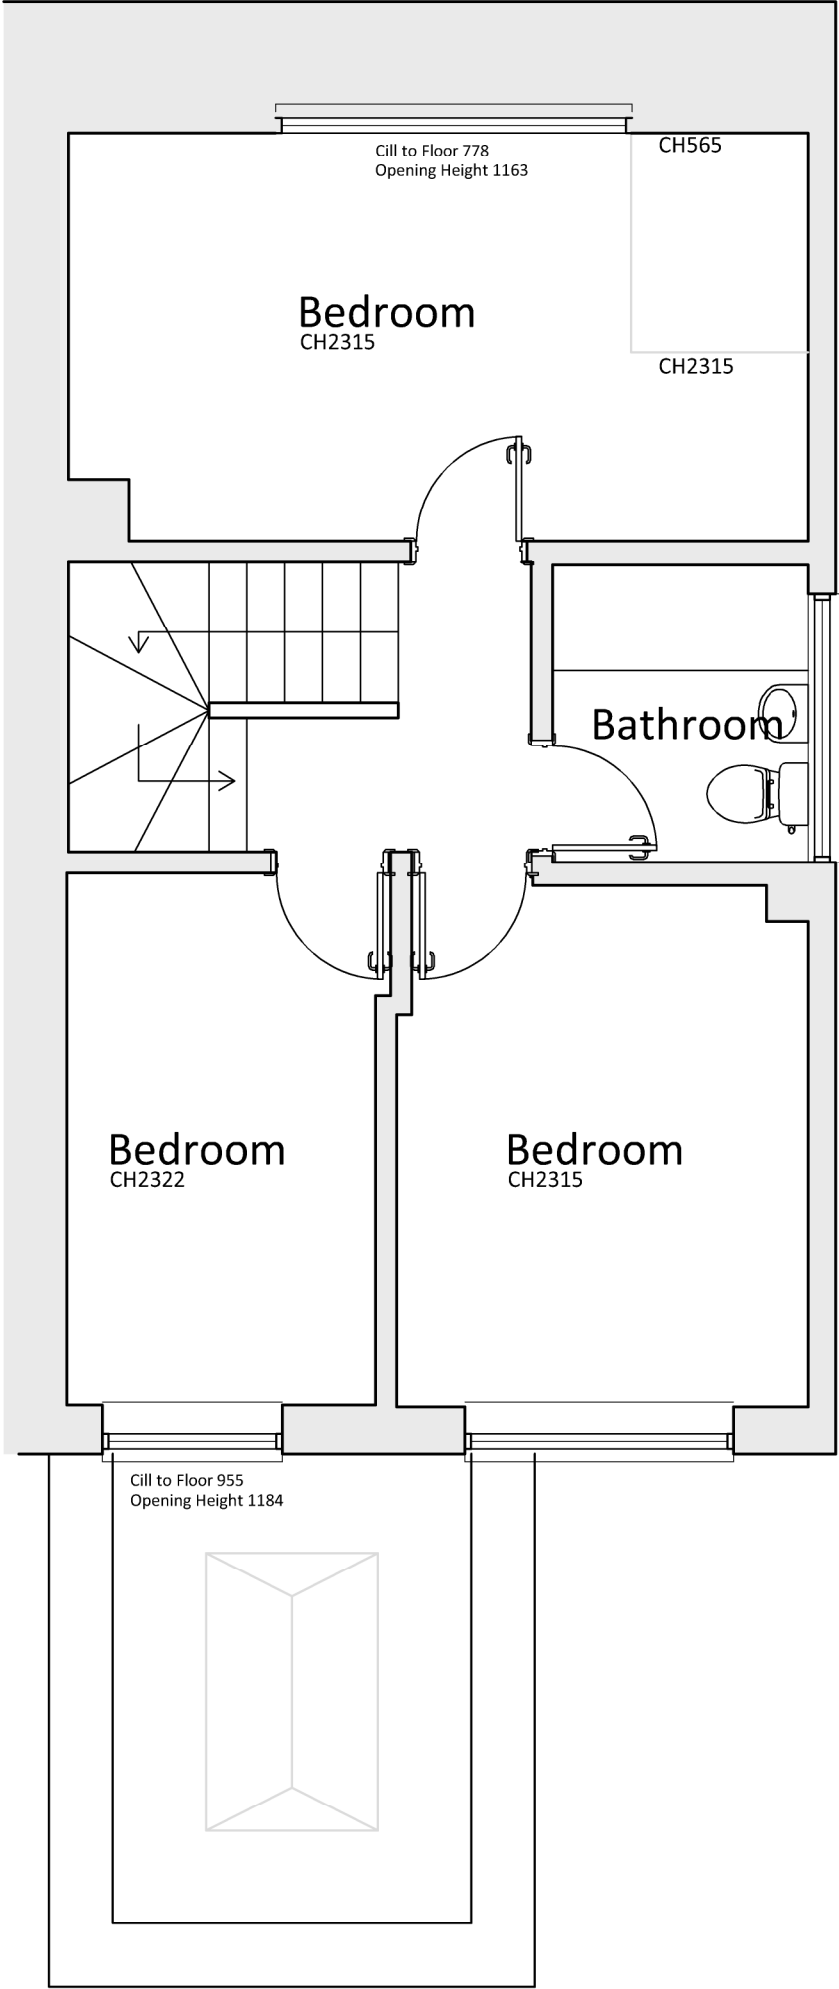

A 03.04.25 Minor Alteration
JT

Rev Date/By Revision Note



Client
Mr A Williams
Project
143 Priory Way,
Haywards Heath,
RH16 3NS
Drawing
Proposed First Floor Plan

PLANNING

Drawing Number	Date
069-001-211 Rev A	March 2025
Scale	Paper Size
1:50	A3
Drawn JT	Checked JT

E-mail info@jtalimited.co.uk
Telephone 07966 870 019
Web www.jtalimited.co.uk

All dimensions to be verified on site.
Unauthorized reproduction of information herein is strictly forbidden. Copyright 2022
Jonathan Talley Architects Limited is the trading name of Jonathan Talley Architects Limited, a limited company registered
in England and Wales with registered number 13707071 whose registered office is at 16 Corndon Avenue, Haywards
Heath, RH17 5LJ.



0m 1m 2m 3m 4m 5m