


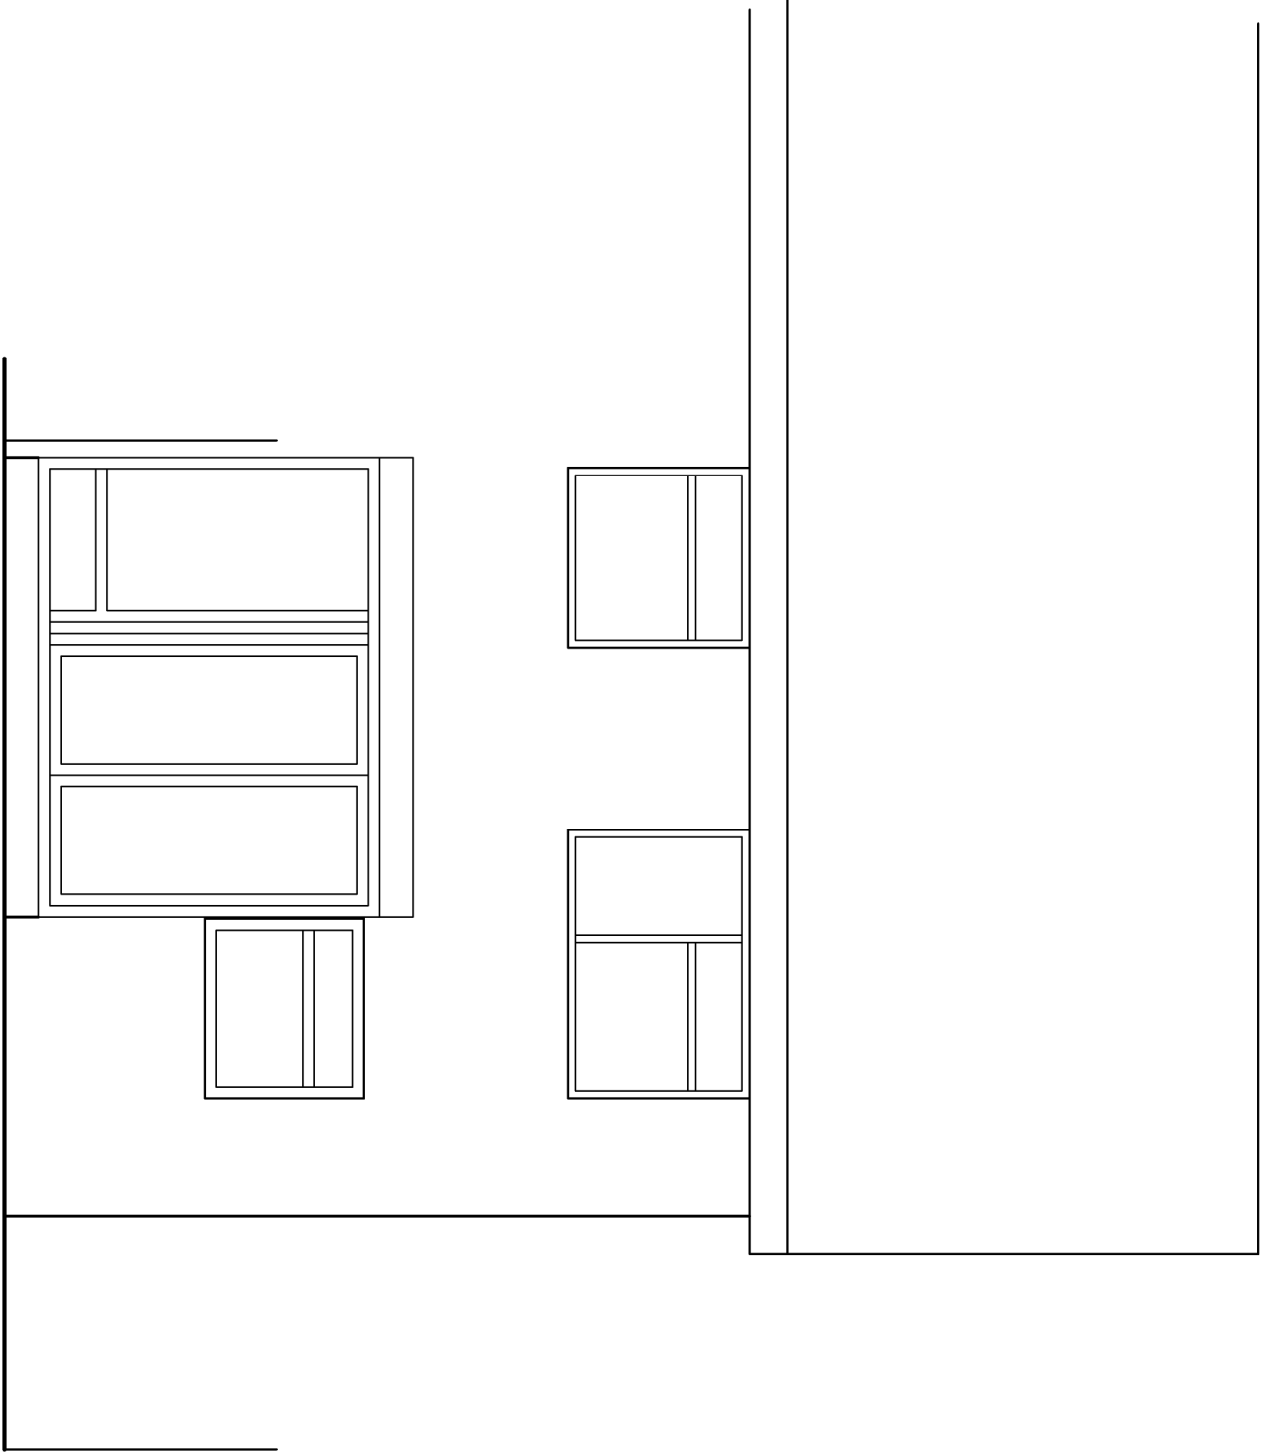

JTA

Jonathan Talley Architects Limited

Client: Mr. A. Williams
Project: 143 Priory Way, Haywards Heath, RH16 3NS
Drawing: Existing Rear Elevation

PLANNING

Drawing Number	Date
069-001-302 Rev -	March 2025
Scale	Paper Size
1:50	A3
Drawn JT	Checked JT

E-mail: info@jtalimited.co.uk
Telephone: 07956 870 079
Web: www.jtalimited.co.uk



Rev	Date/By	Revision Note
A	02.04.25 JT	Planning Issue

Jonathan Talley Architects Limited is a registered business in England, Wales, & Northern Ireland. It is a limited liability company registered in England and Wales with registered number 1373271. Jonathan Talley Architects Limited is a registered company in England, Wales, & Northern Ireland.