


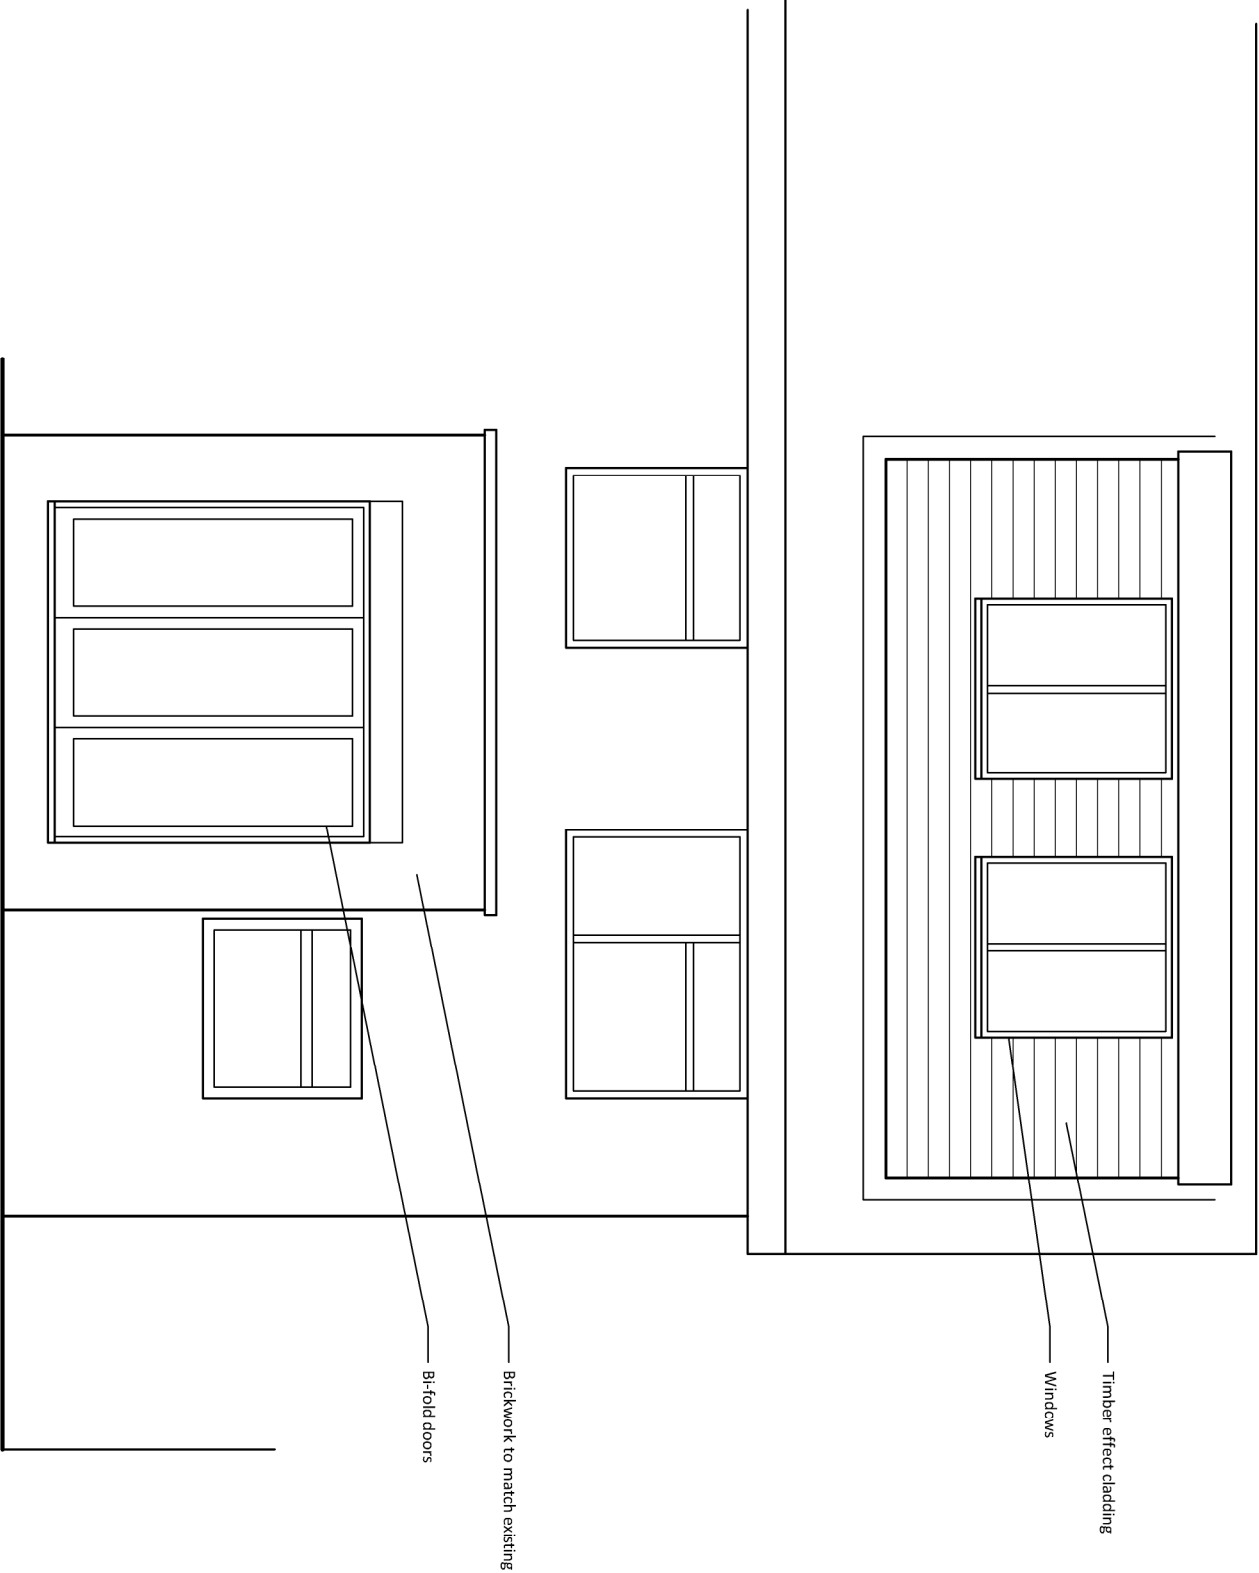

JTA

Jonathan Talley Architects Limited

Client: Mr A Williams
Project: 143 Priory Way, Haywards Heath, RH16 3NS
Drawing: Proposed Rear Elevation

PLANNING

Drawing Number	Date
069-001-312 Rev -	March 2025
Scale	Paper Size
1:50	A3
Drawn JT	Checked JT

E-mail info@jtalimited.co.uk
Telephone 07956 870 079
Web www.jtalimited.co.uk

Jonathan Talley Architects Limited is a registered business in England, Wales, & Northern Ireland. Copyright 2025.

This drawing and all its contents are the property of Jonathan Talley Architects Limited. It is to be used for the purpose for which it was created and is not to be reproduced, stored in a retrieval system, or transmitted in any form or by any means, electronic, mechanical, photocopying, recording, or by any information storage or retrieval system, without the prior written permission of Jonathan Talley Architects Limited. It is to be used for the purpose for which it was created and is not to be reproduced, stored in a retrieval system, or transmitted in any form or by any means, electronic, mechanical, photocopying, recording, or by any information storage or retrieval system, without the prior written permission of Jonathan Talley Architects Limited.

Rev	Date/By	Revision Note
-----	---------	---------------

