




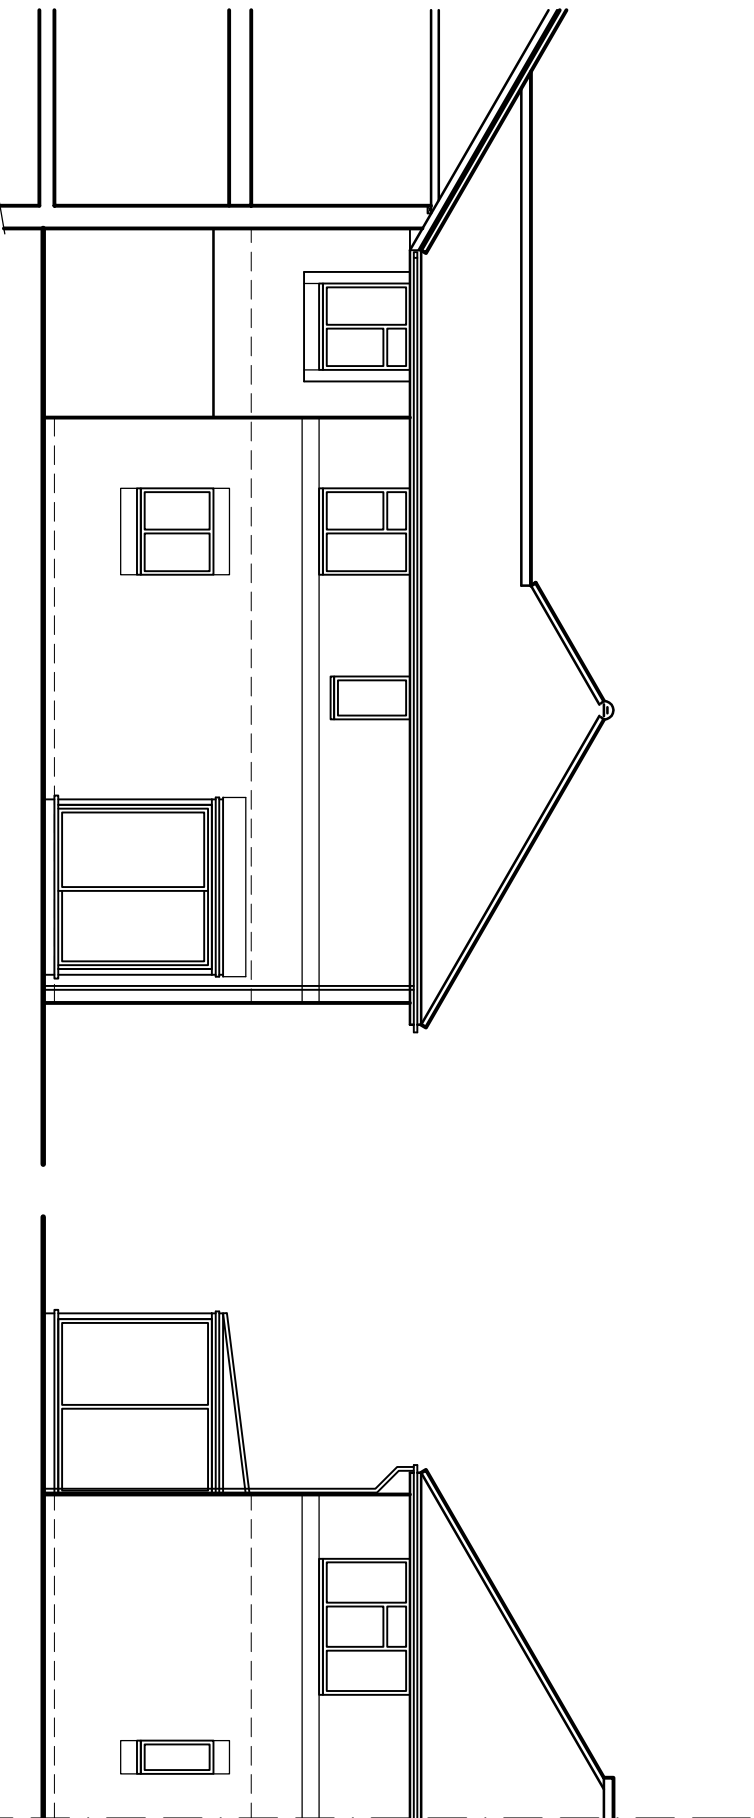

South Elevation
As Existing
1:100

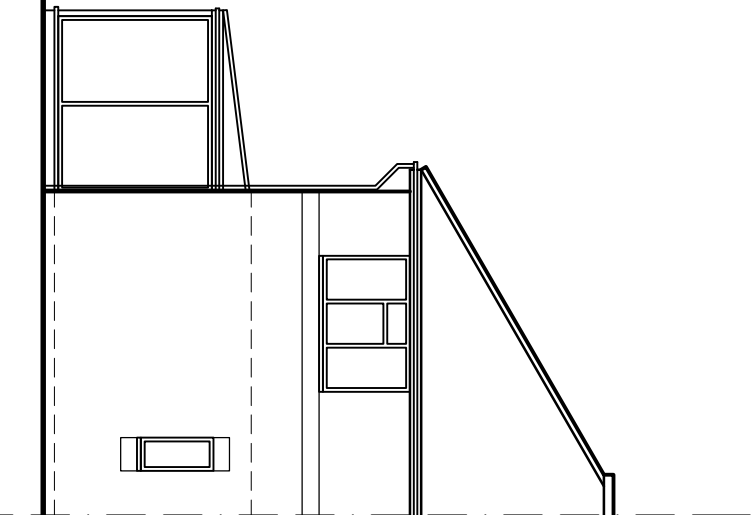


East Elevation
As Existing
1:100

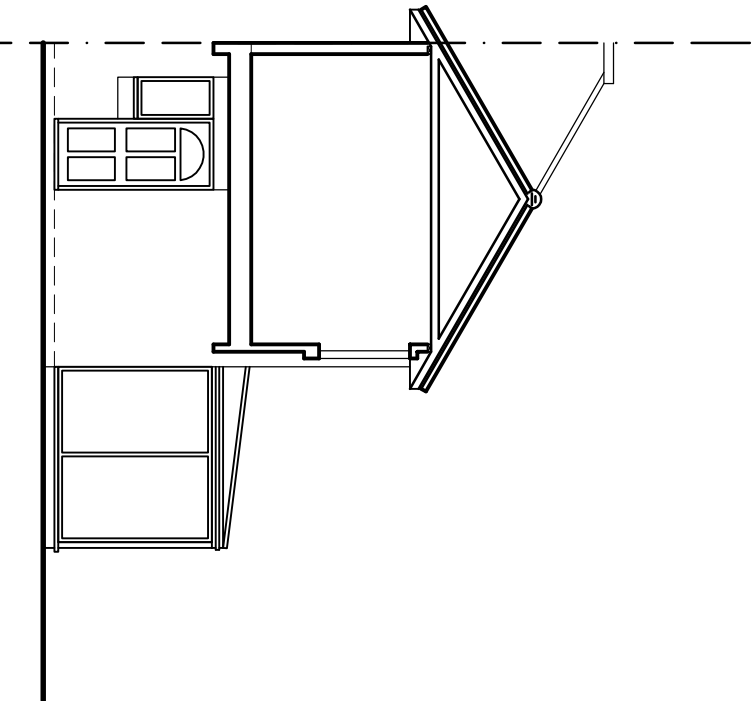


West Elevation
As Existing
1:100




Location Plan
1:1250

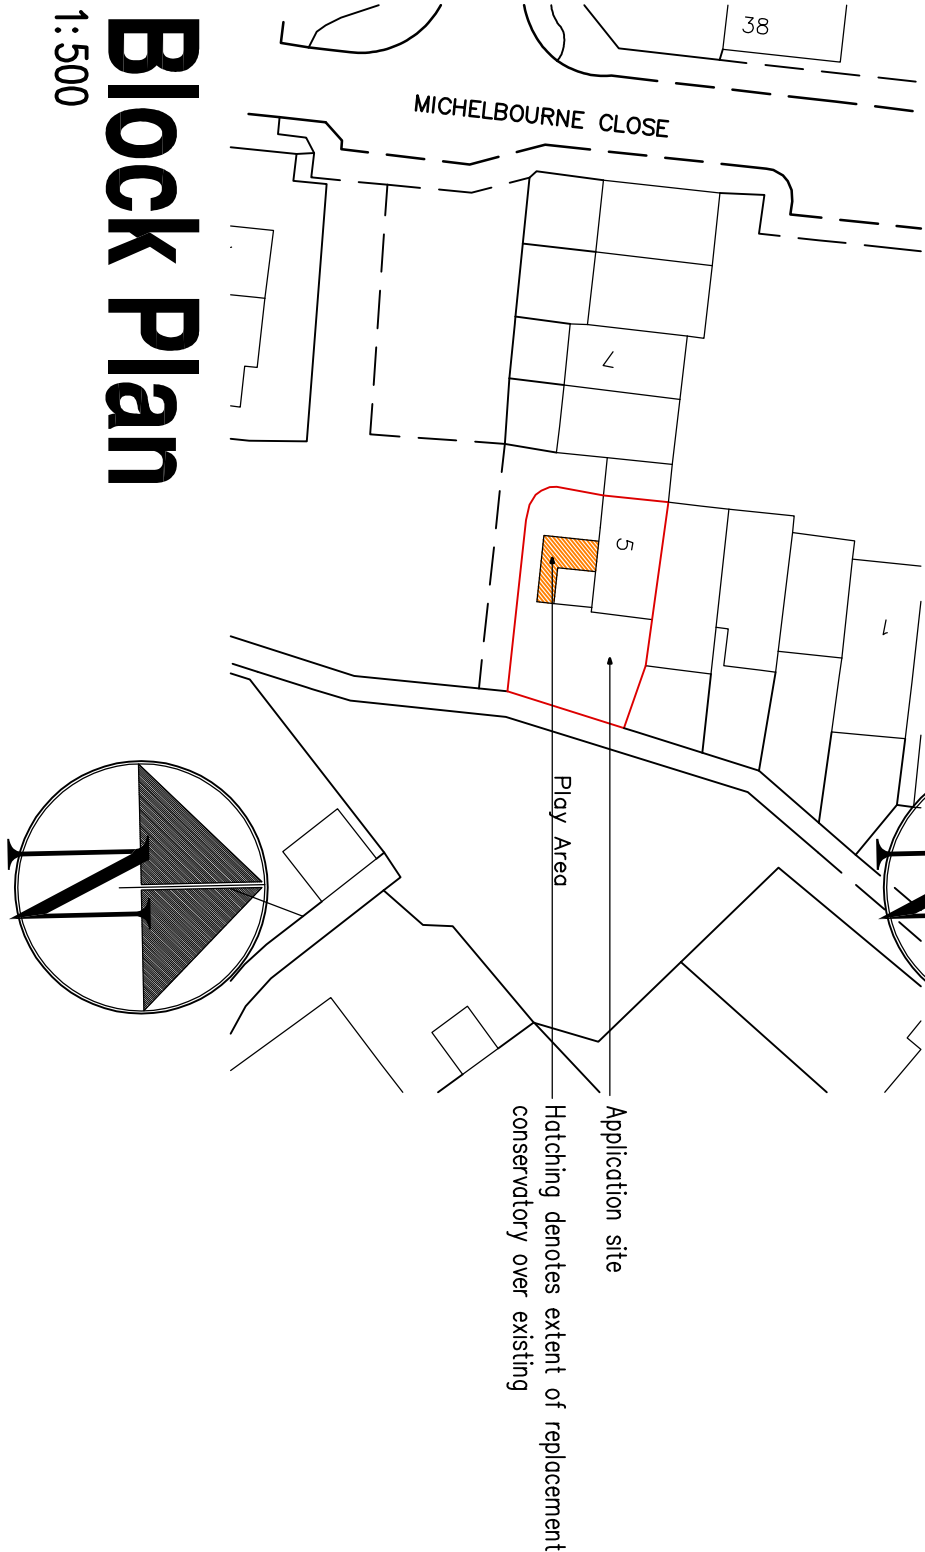


Block Plan
1:500

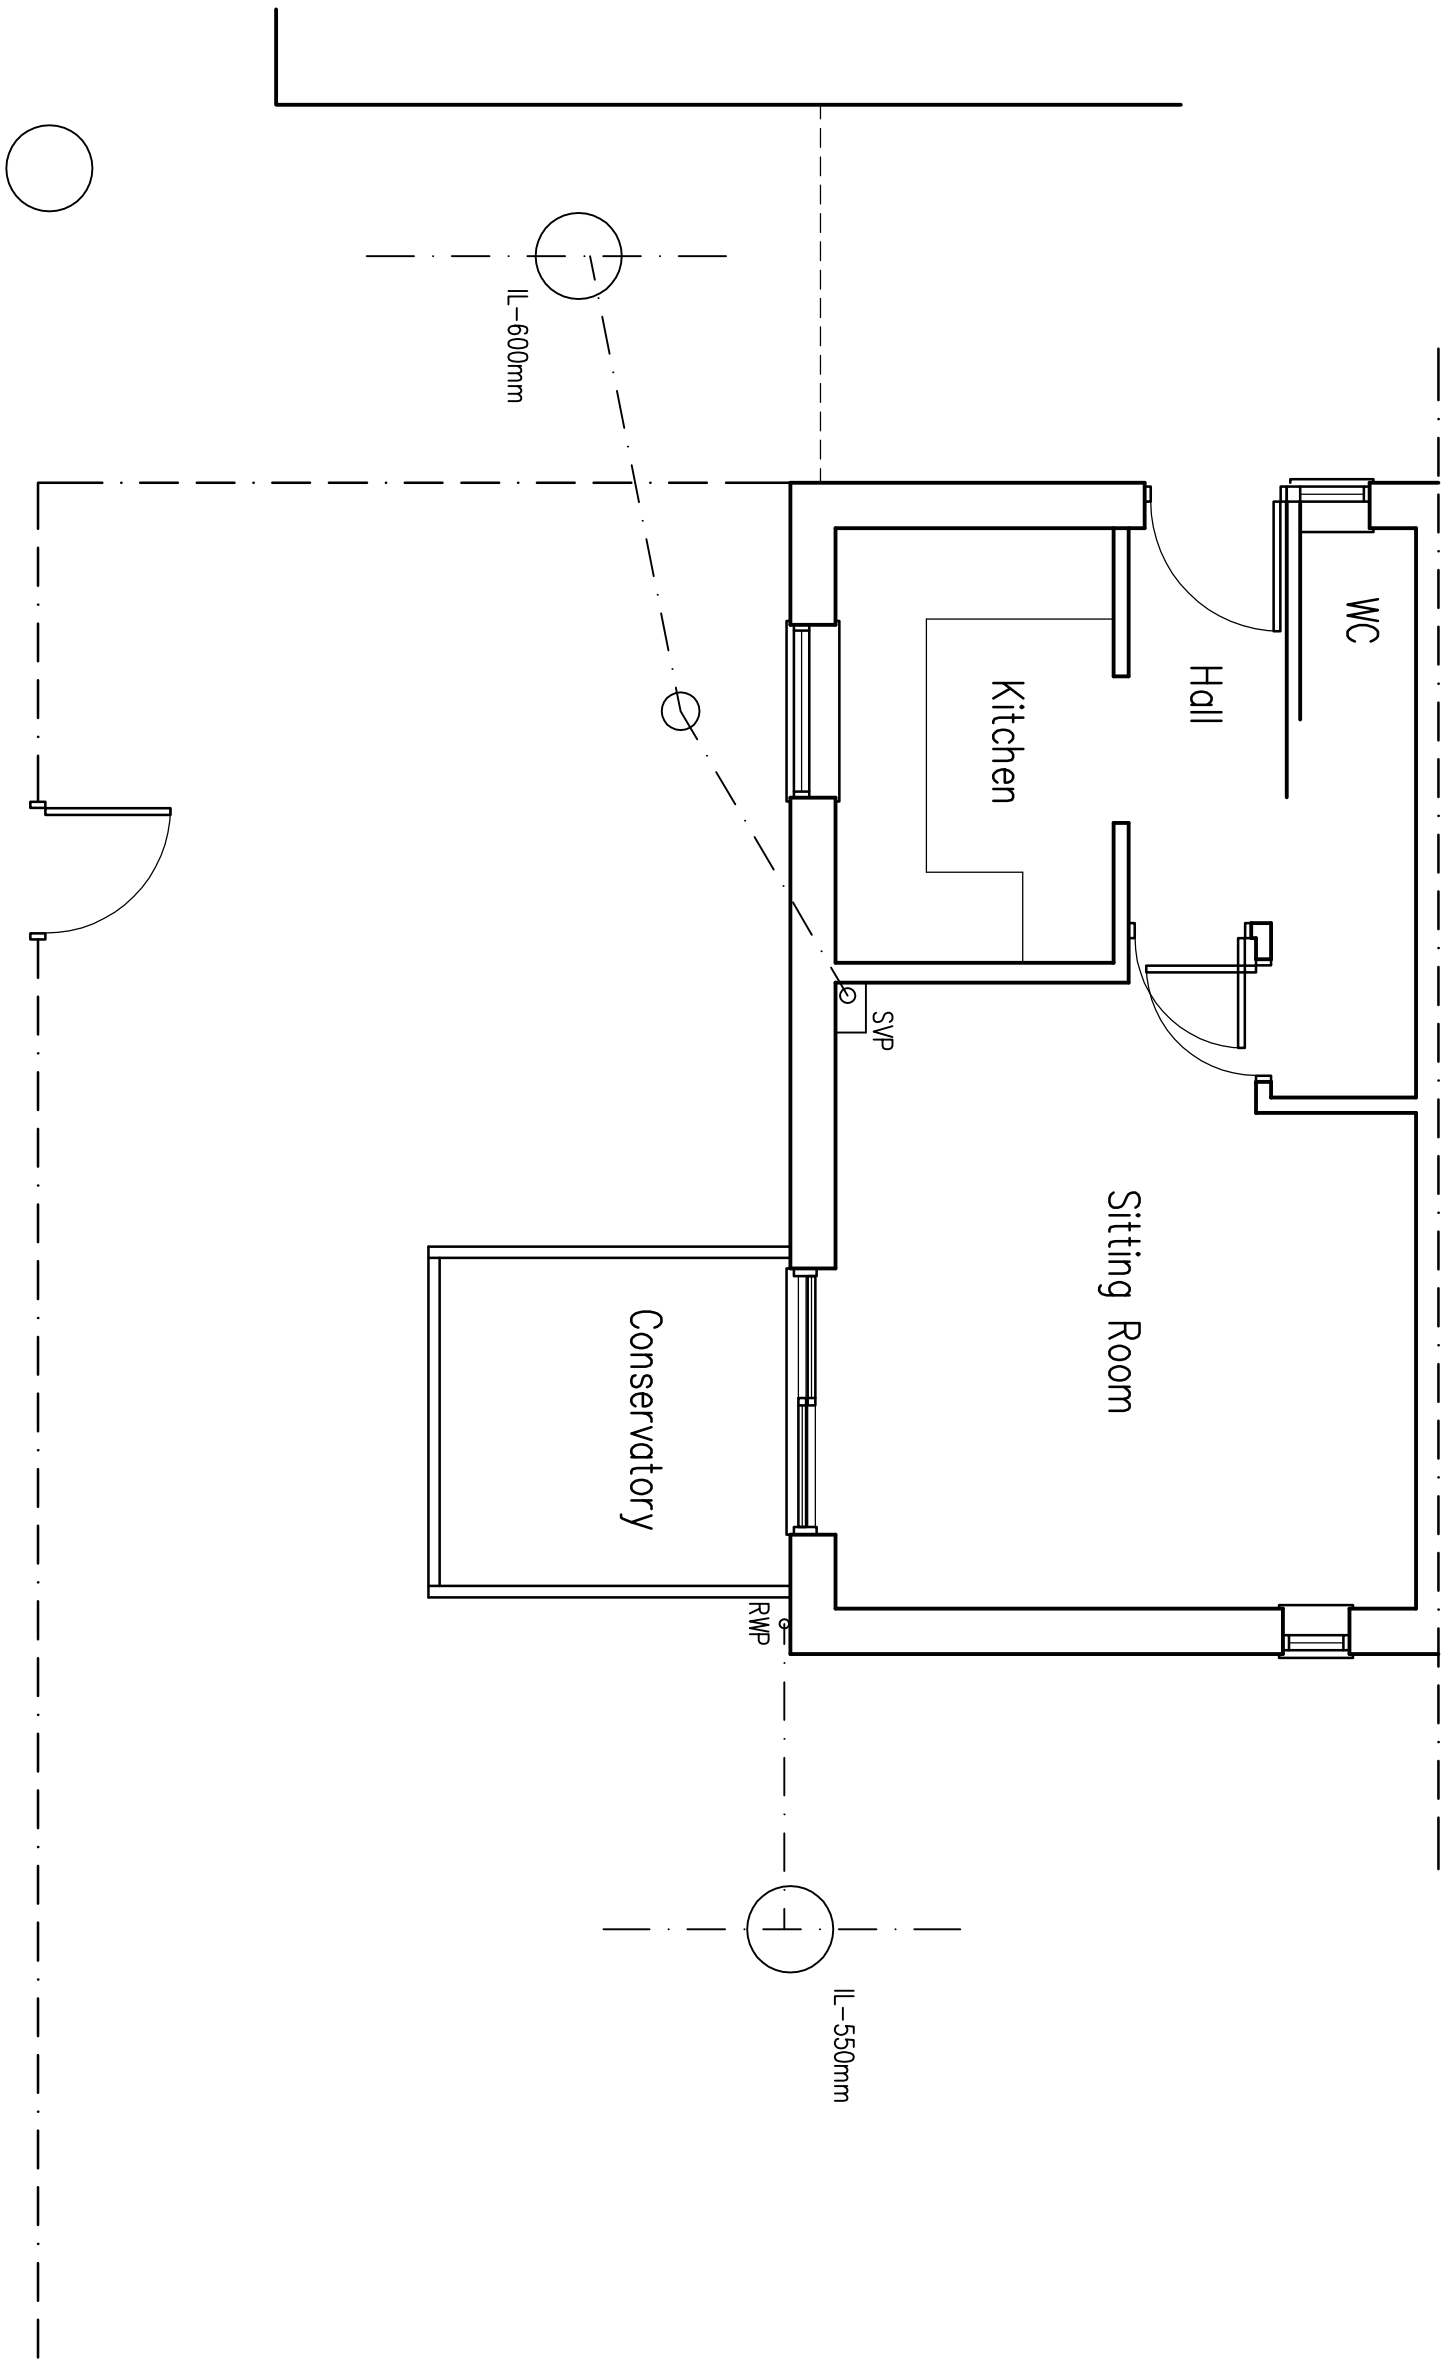

Ground Floor Plan
As Existing
1:50

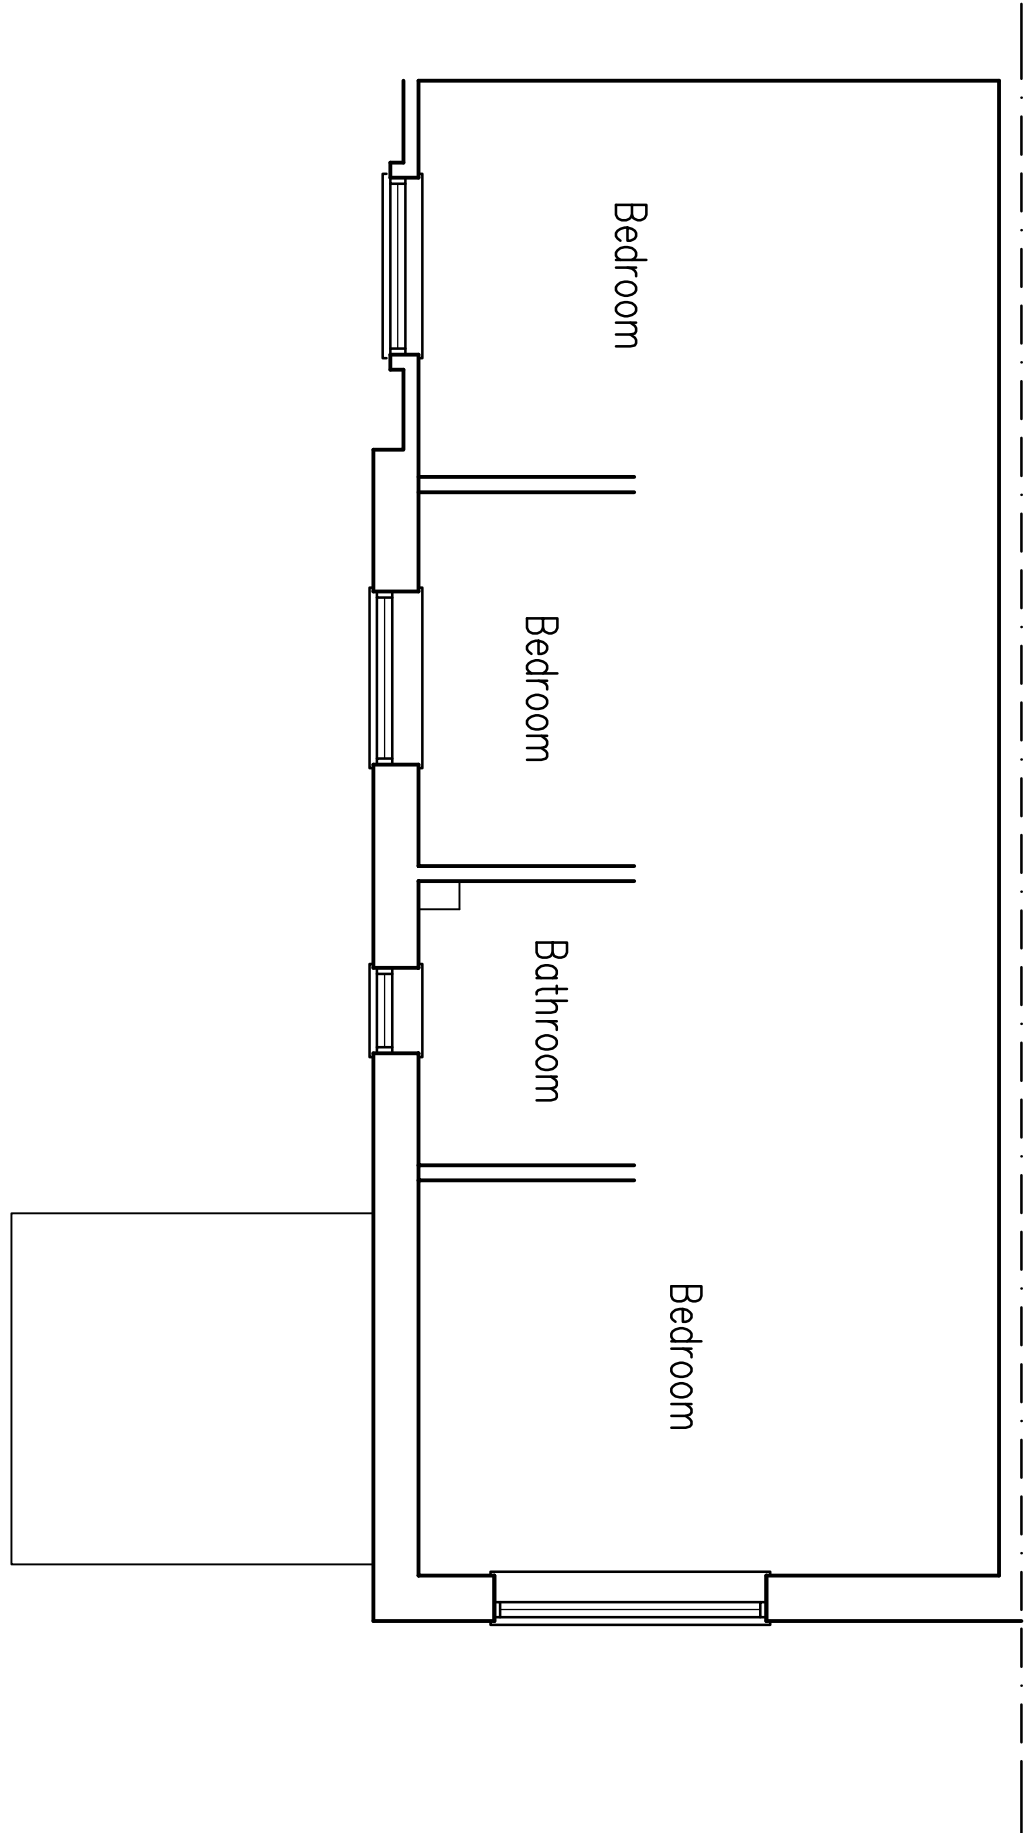

First Floor Plan
As Existing
1:50

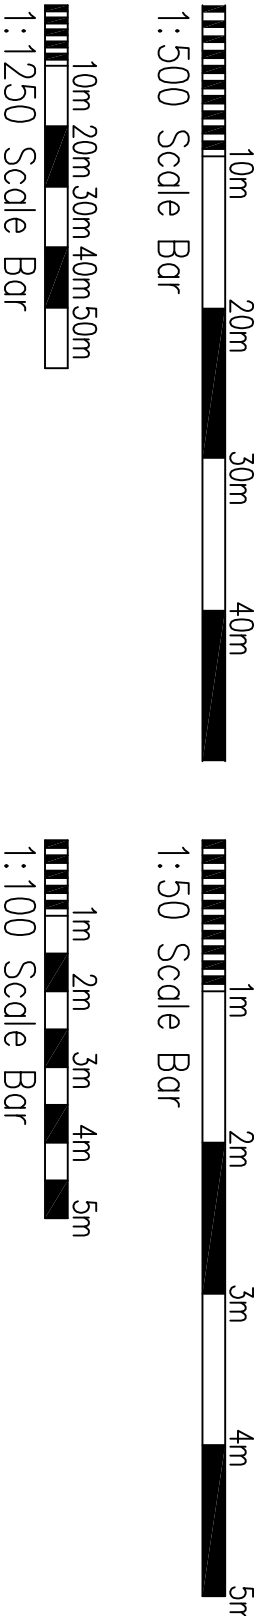

A1 Sept 2026 Size plans added

Project:
**Replacement Conservatory at:
5 Michelbourne Close
Burgess Hill**

Drawing title:
**Floor Plans & Elevations
As Existing
Block & Location Plans**

Client:
Mrs Beddell

Copyright of:
Clive Voller Associates
Chartered Building Surveyors
15 Station Road
Burgess Hill
West Sussex
RH15 9DE
Tel: 01444 871010
Fax: 01444 870099
Web: www.clivevoller.com



Scale:
1:150, 1:100, 1:500, 1:1250 @ A1

Date:
Aug 2026

Dwg No. **4166-01**

Rev'n
A