



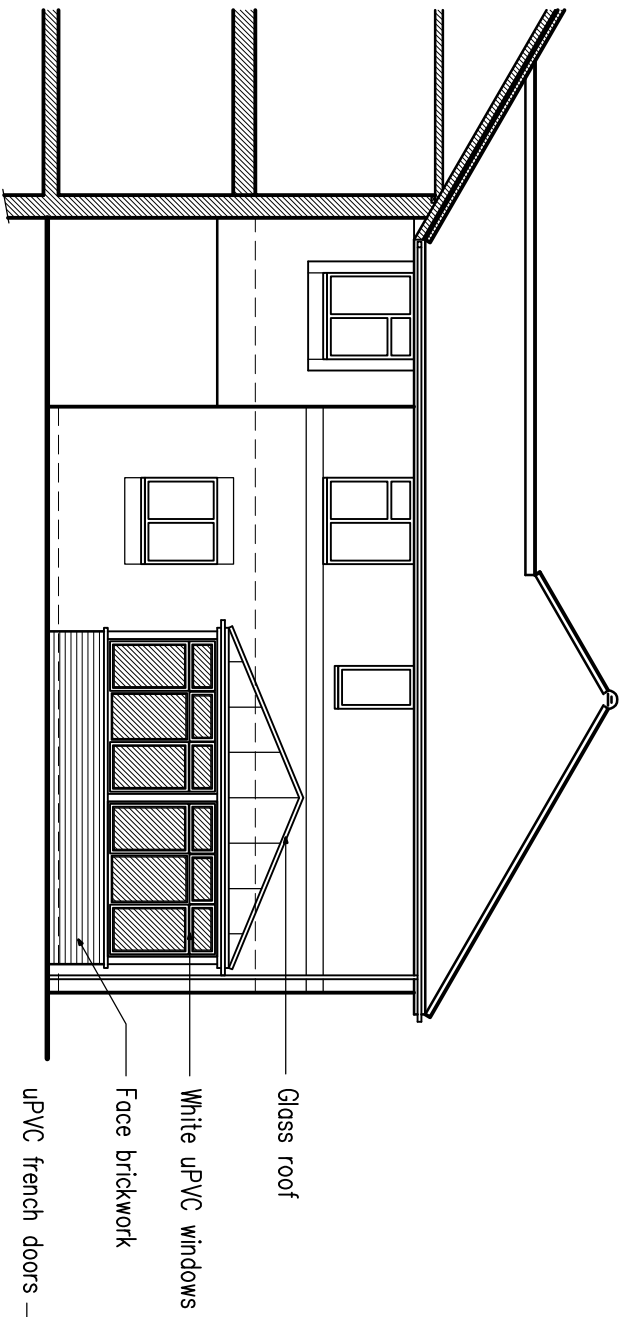


South Elevation

As Proposed
1:100

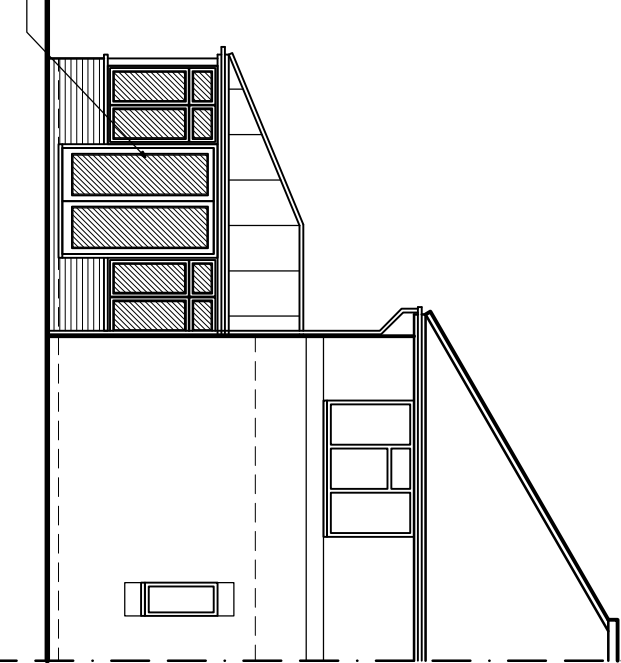


East Elevation

As Proposed
1:100

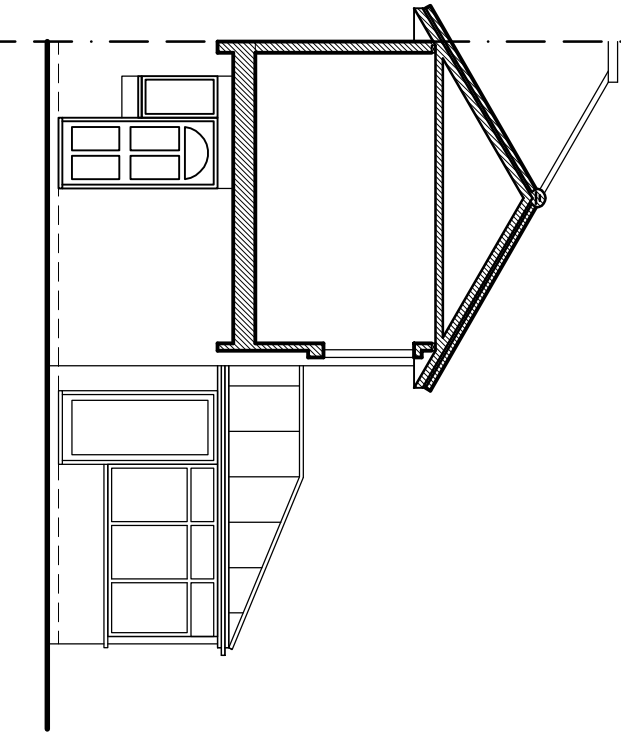


West Elevation

As Proposed
1:100

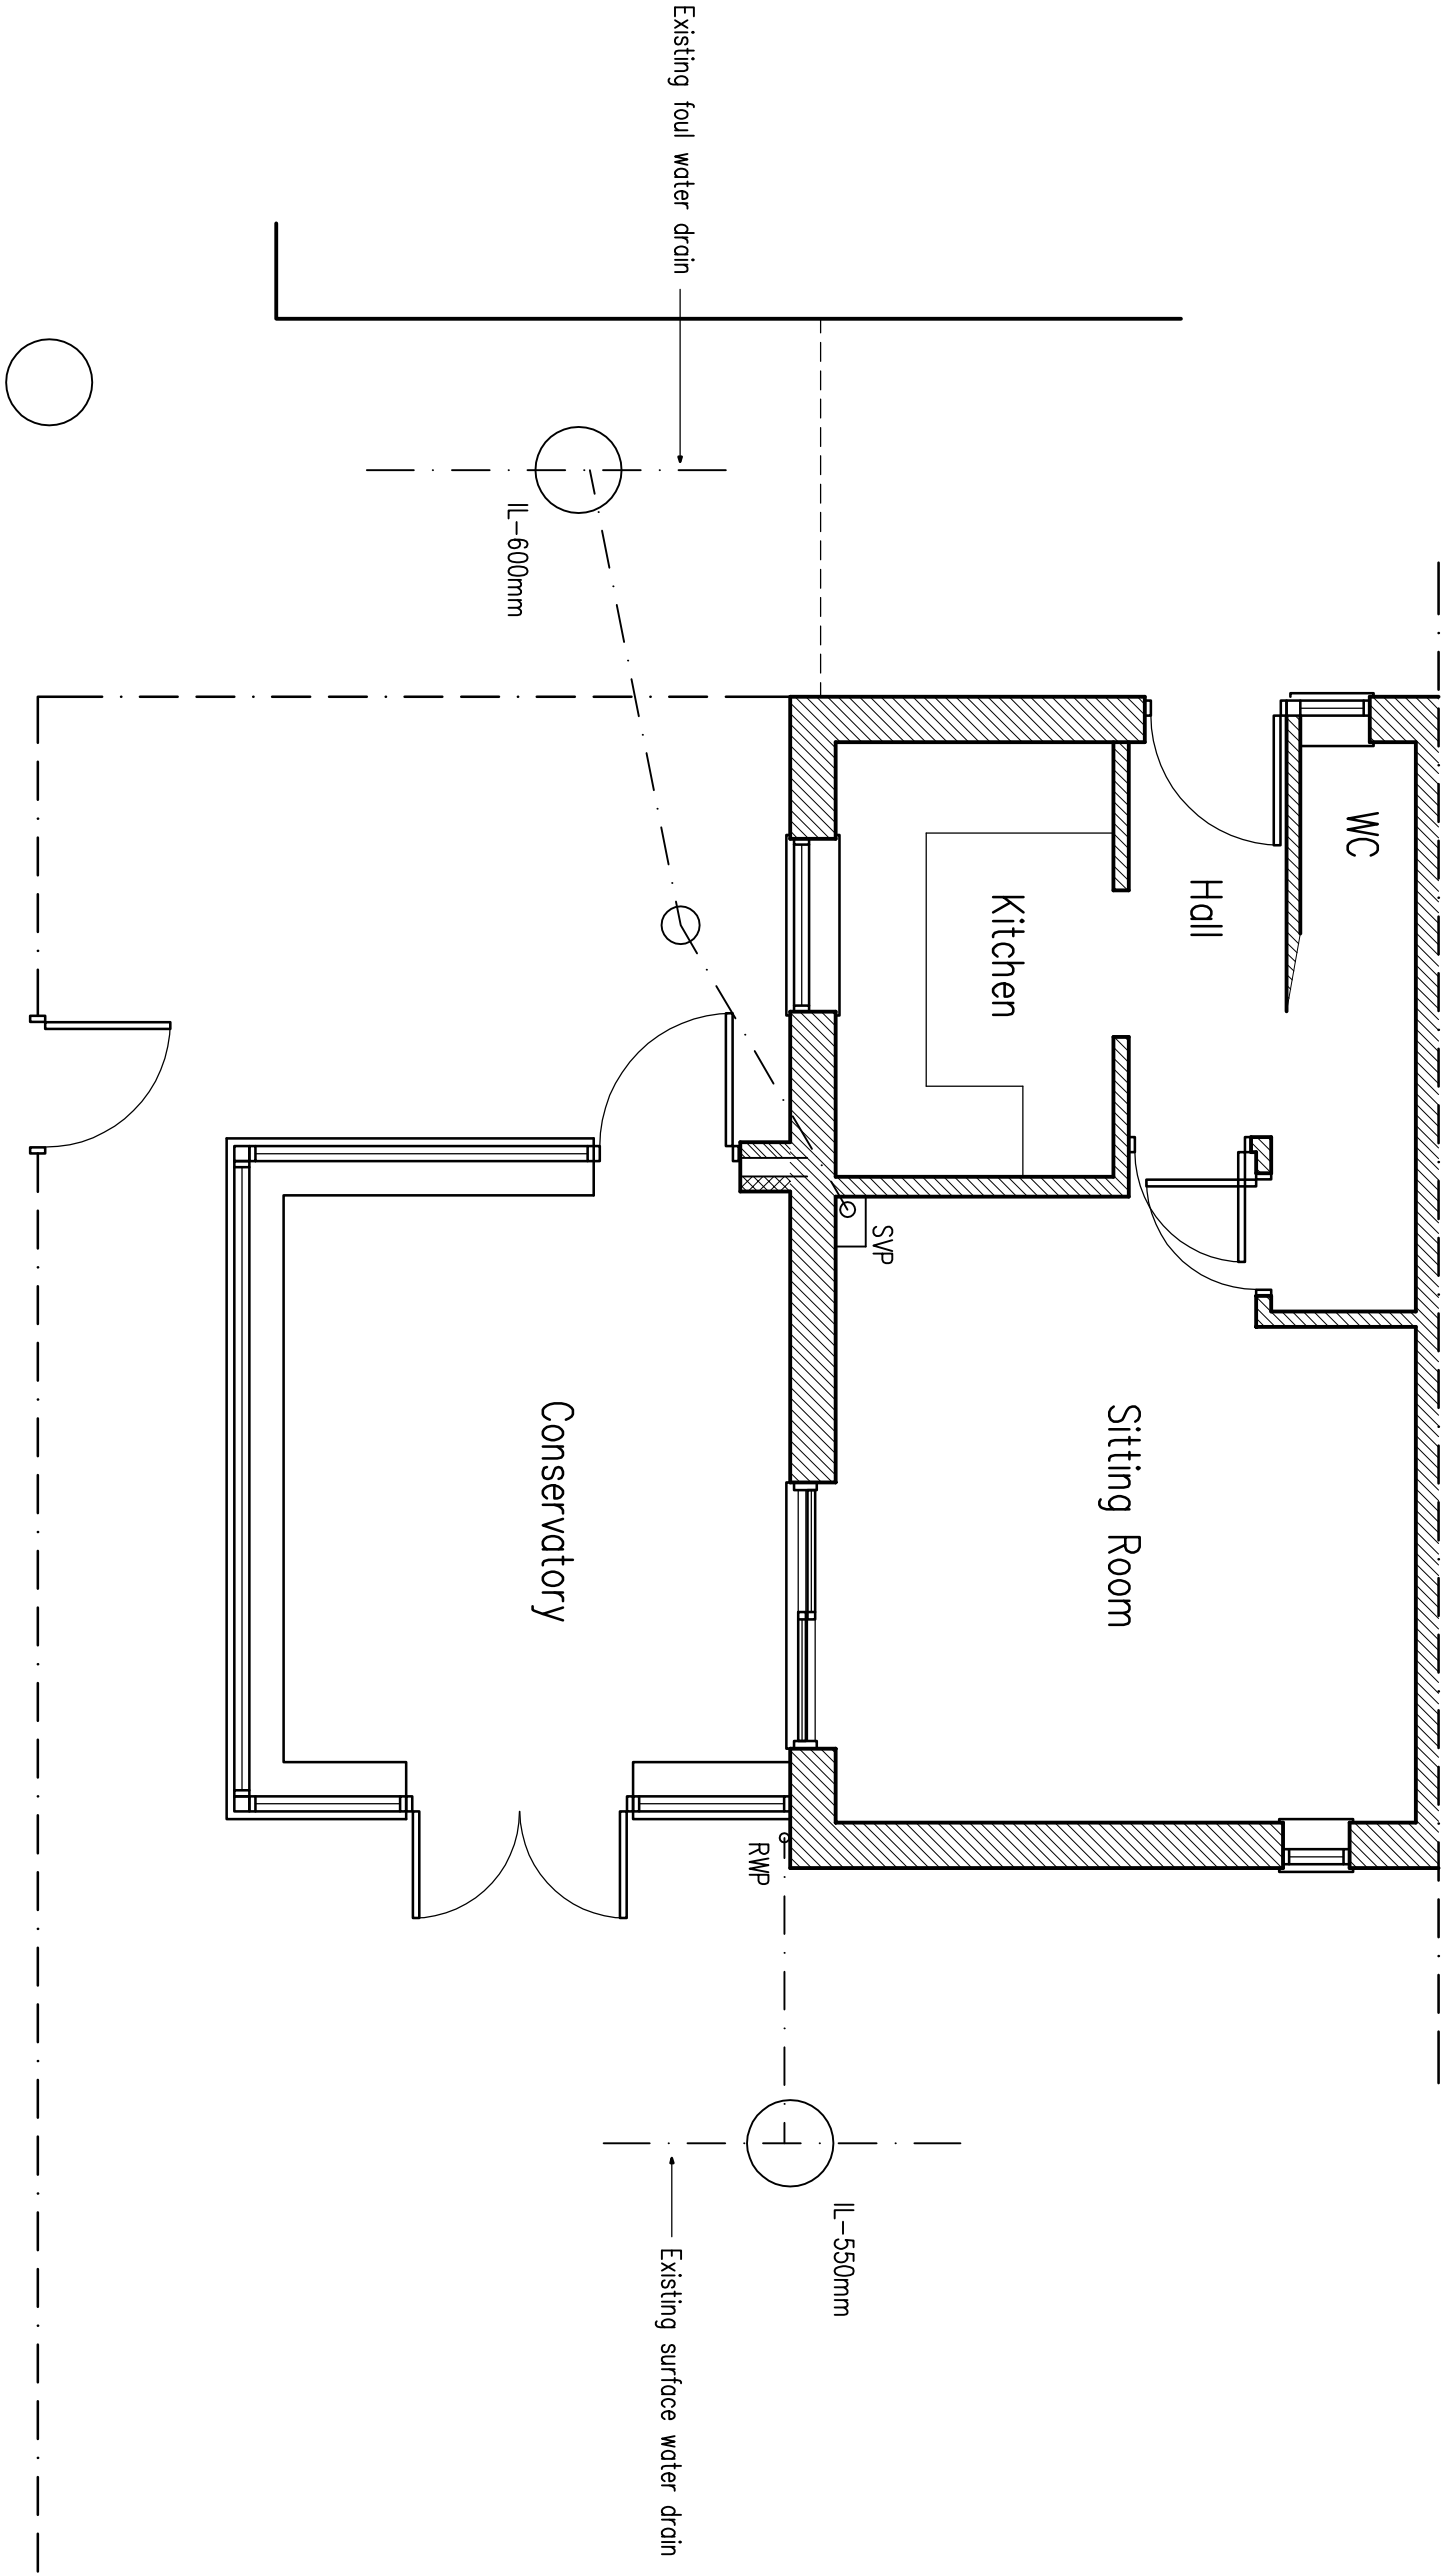


Ground Floor Plan

As Proposed
1:50

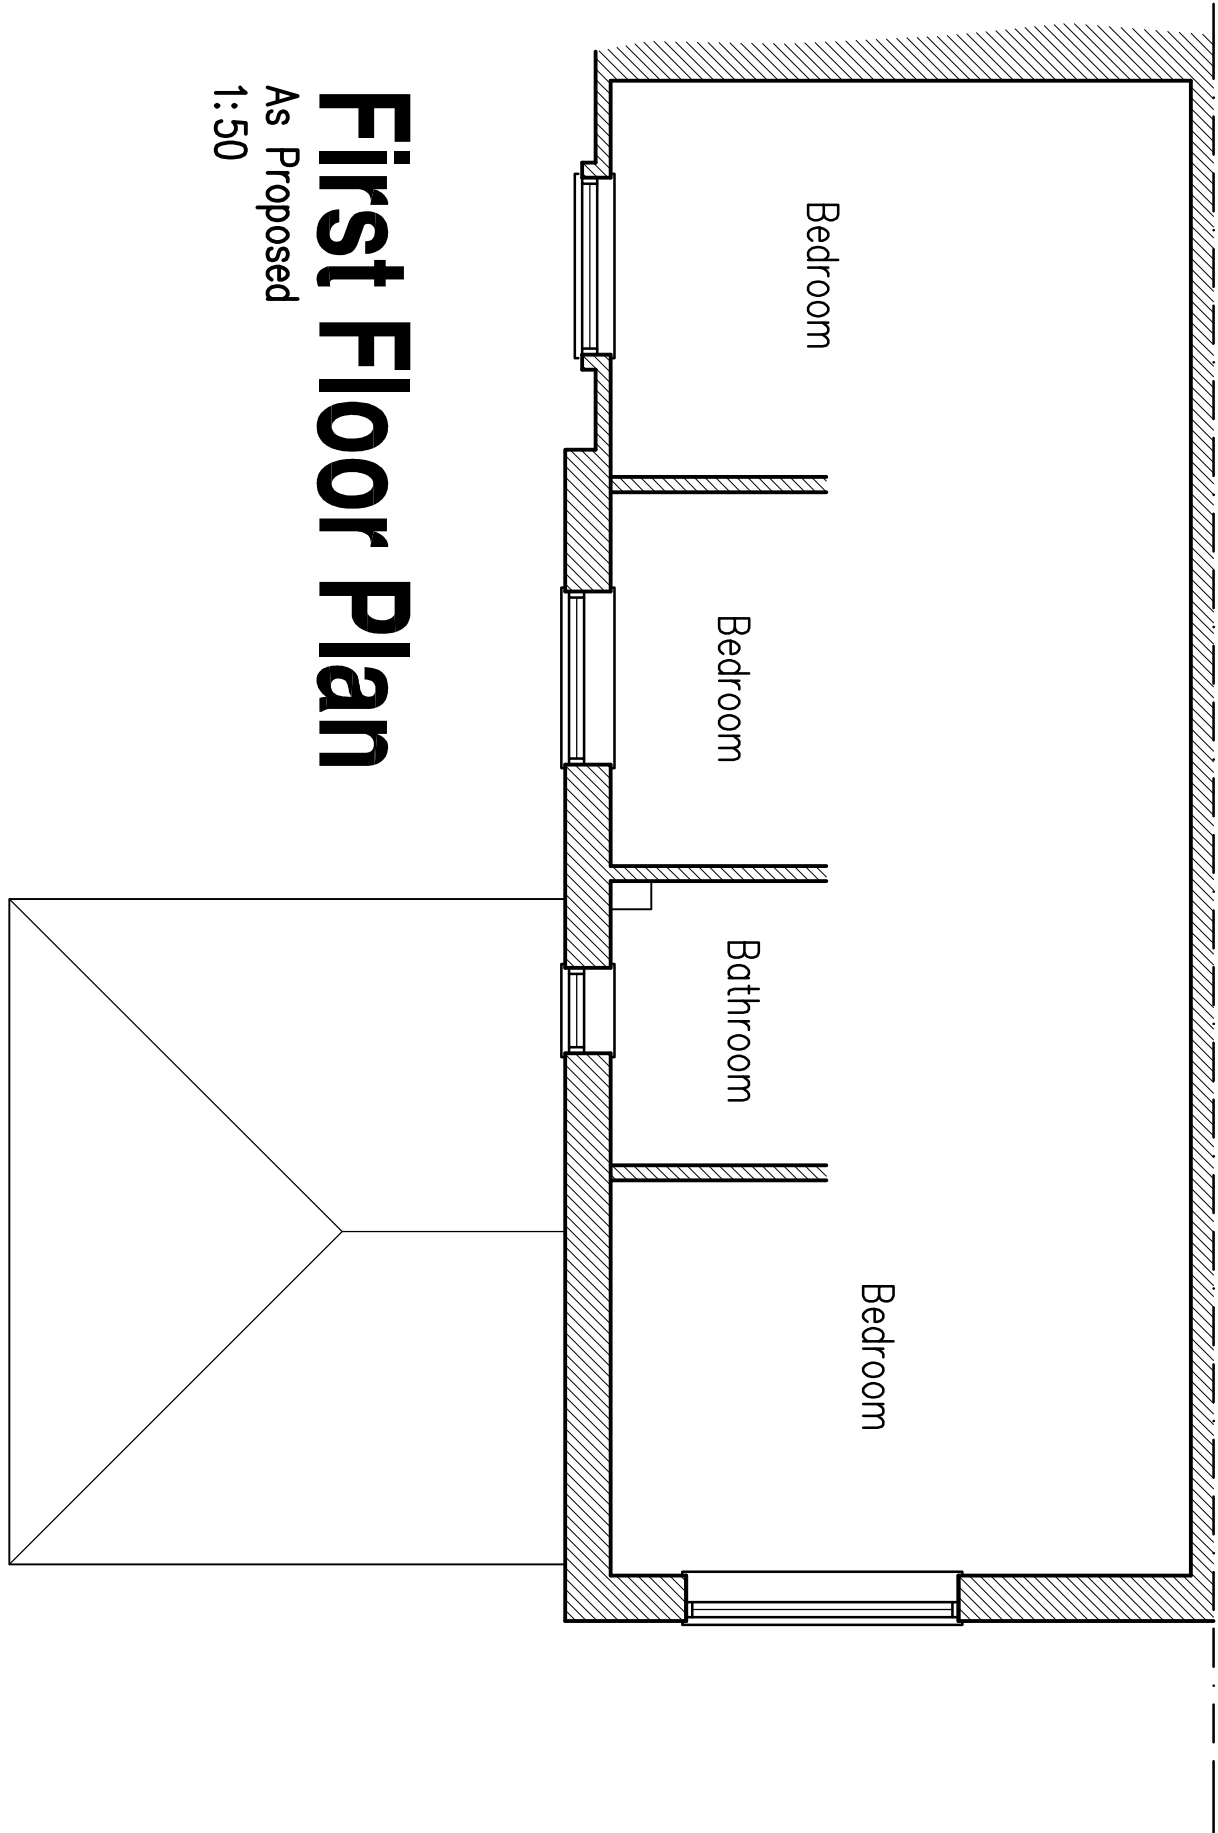

First Floor Plan

As Proposed
1:50

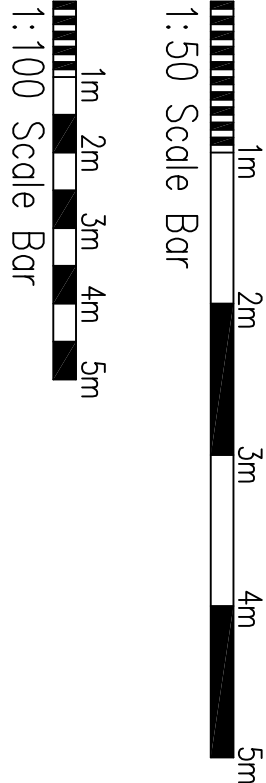

B Sept 2026 | Amended to client's comments
A Sep 2026 | External dimensions added

Project:
Replacement Conservatory at:
5 Michelbourne Close
Burgess Hill

Drawing title:
Floor Plans & Elevations
As Proposed

Client:
Mrs Beddell

Copyright of:
Clive Voller Associates
Chartered Building Surveyors
15 Station Road
Burgess Hill
West Sussex
RH15 9DE
Tel: 01444 871010
Fax: 01444 870099
Web: www.clivevoller.com



Scale:
1:50, 1:100 @ A1

Date:
Aug 2026

Drawn:

Dwg. No. 4166-02

Rev'n
B