



SIDE ELEVATION
East





FRONT ELEVATION
North




SIDE ELEVATION
West




REAR ELEVATION
South

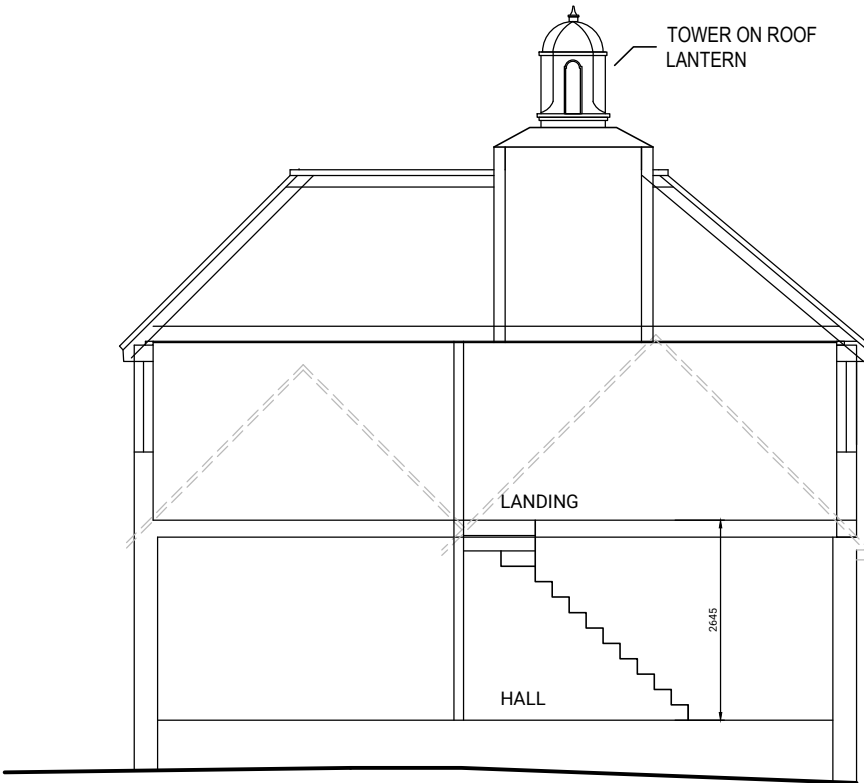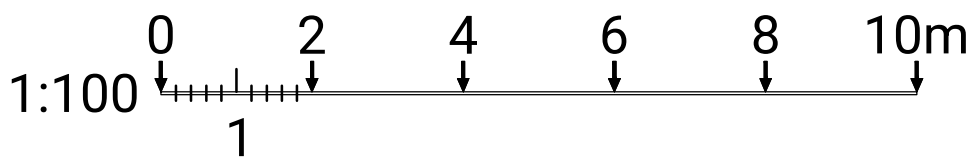


SECTION A - THROUGH FLAT ROOF AREA
SHOWING HIGHER EAVES ABOVE WINDOWS

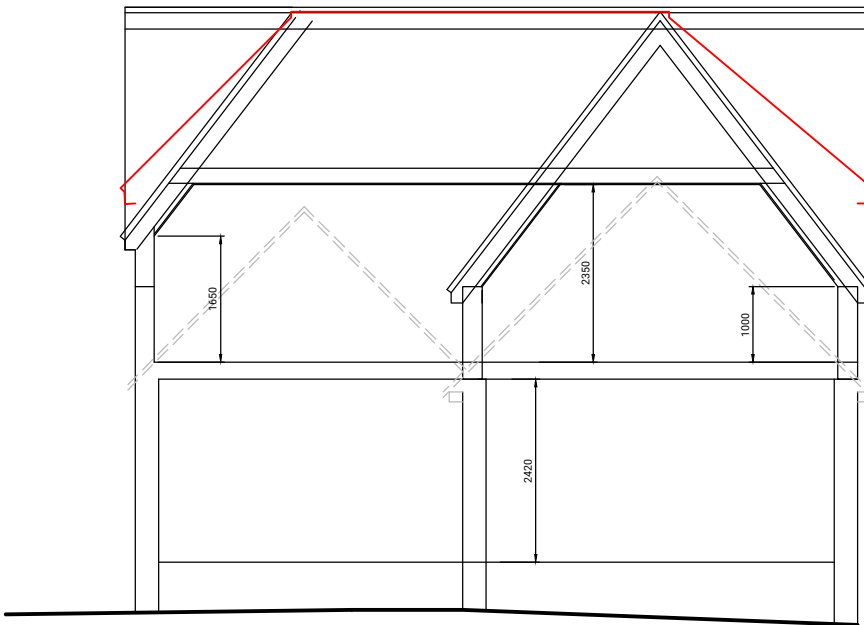


SECTION B - SHOWING GABLE EAVES LEVEL

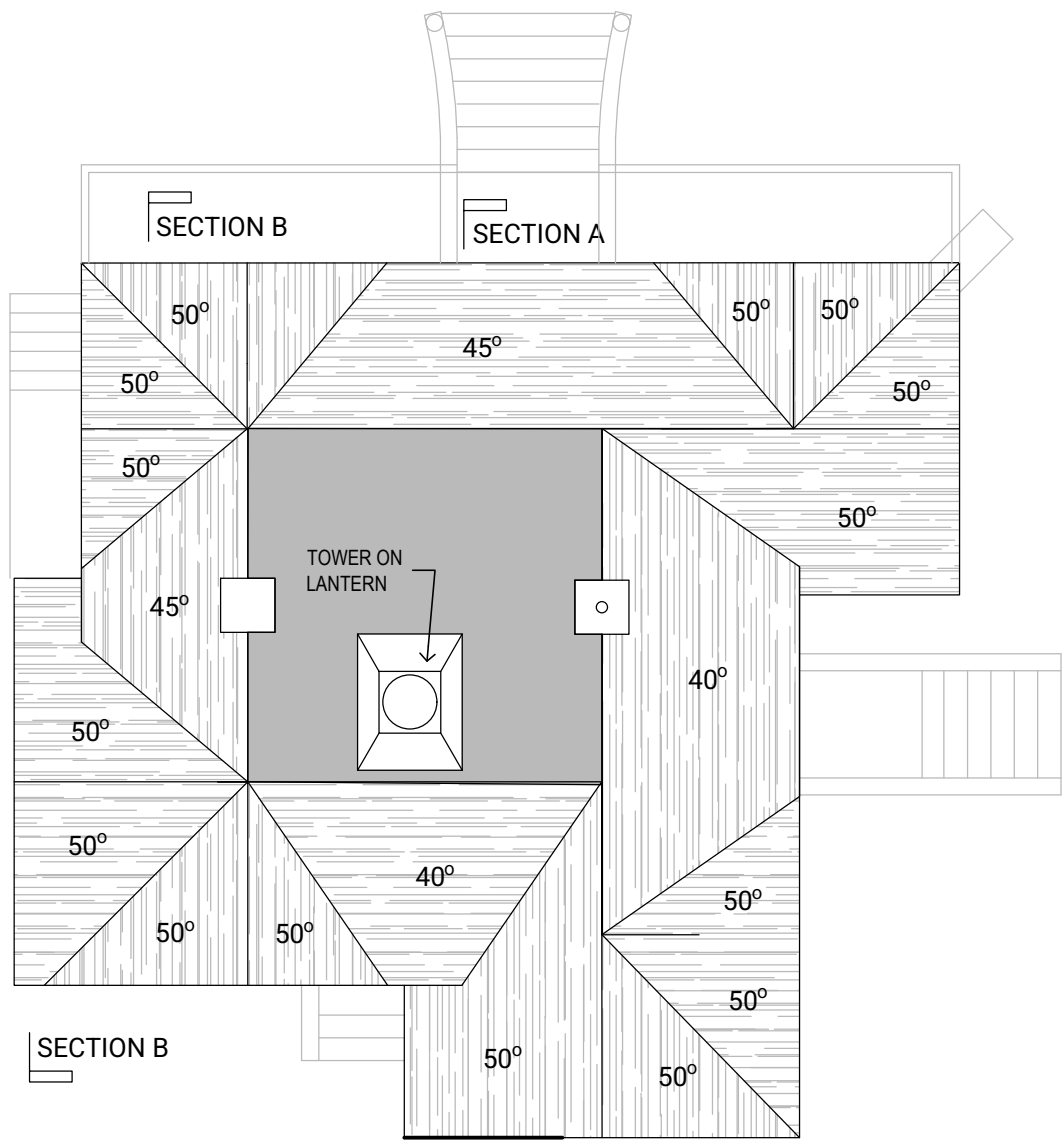

ROOF PLAN

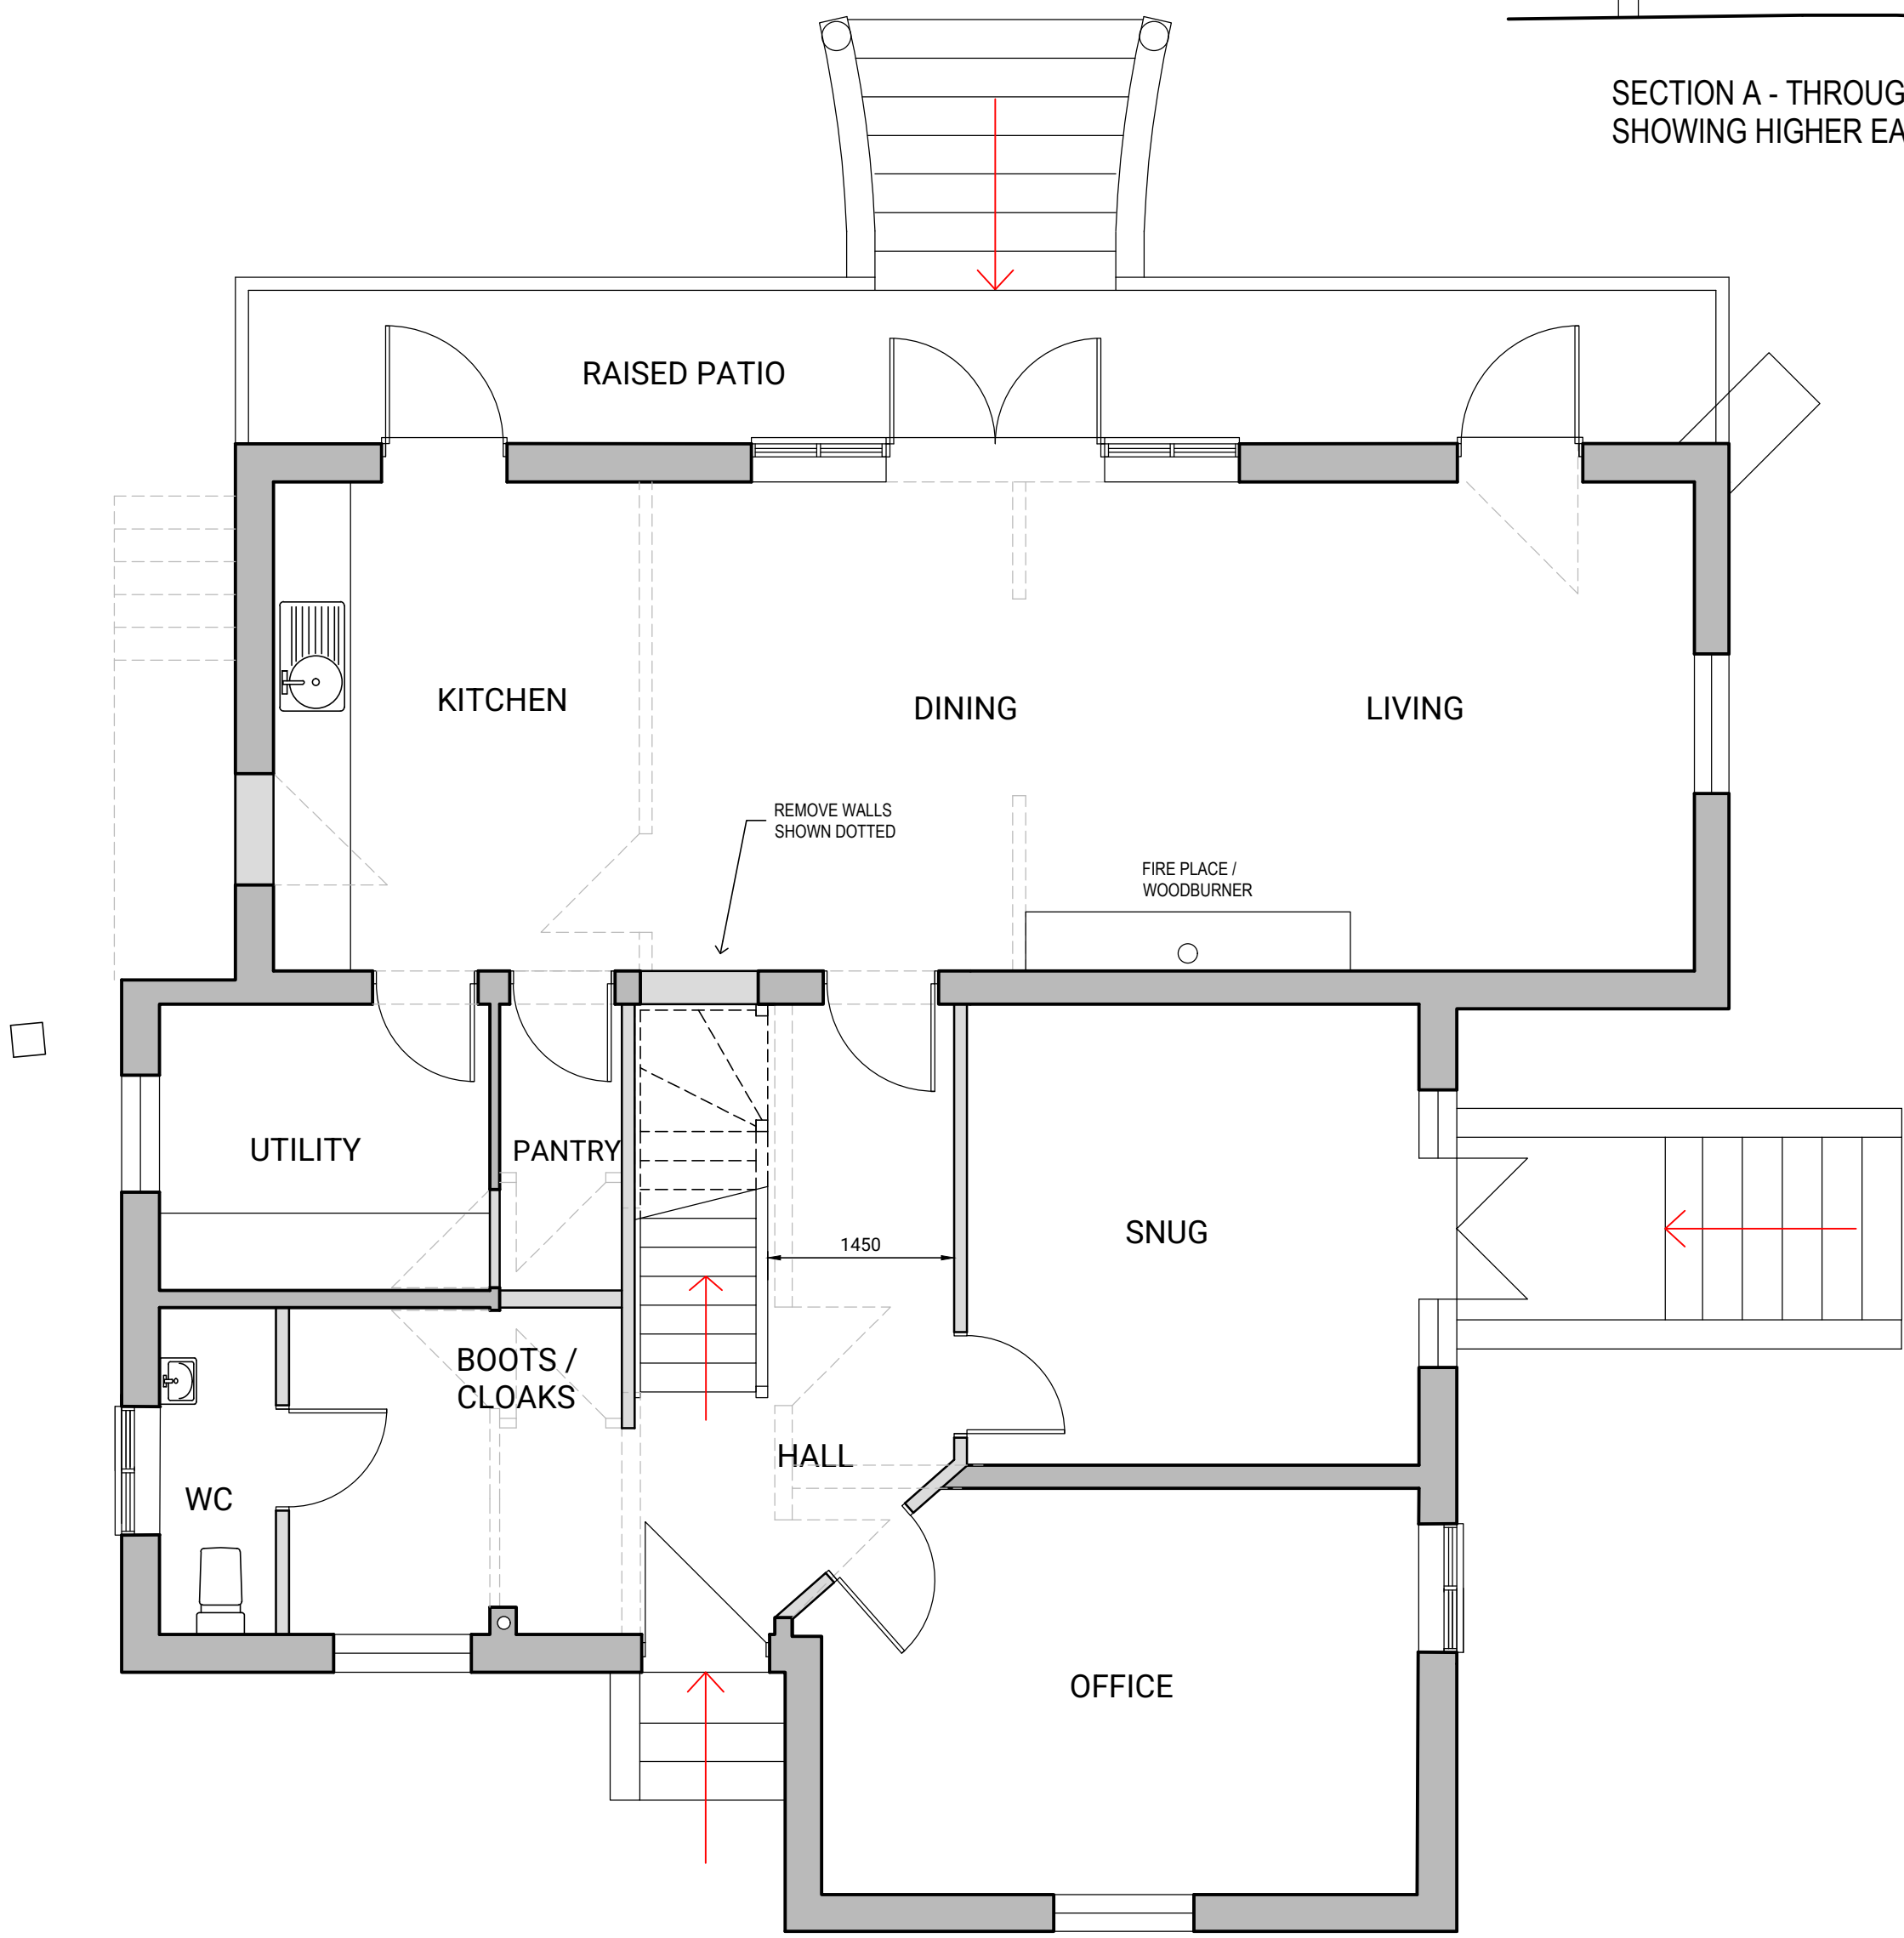

GROUND FLOOR PLAN

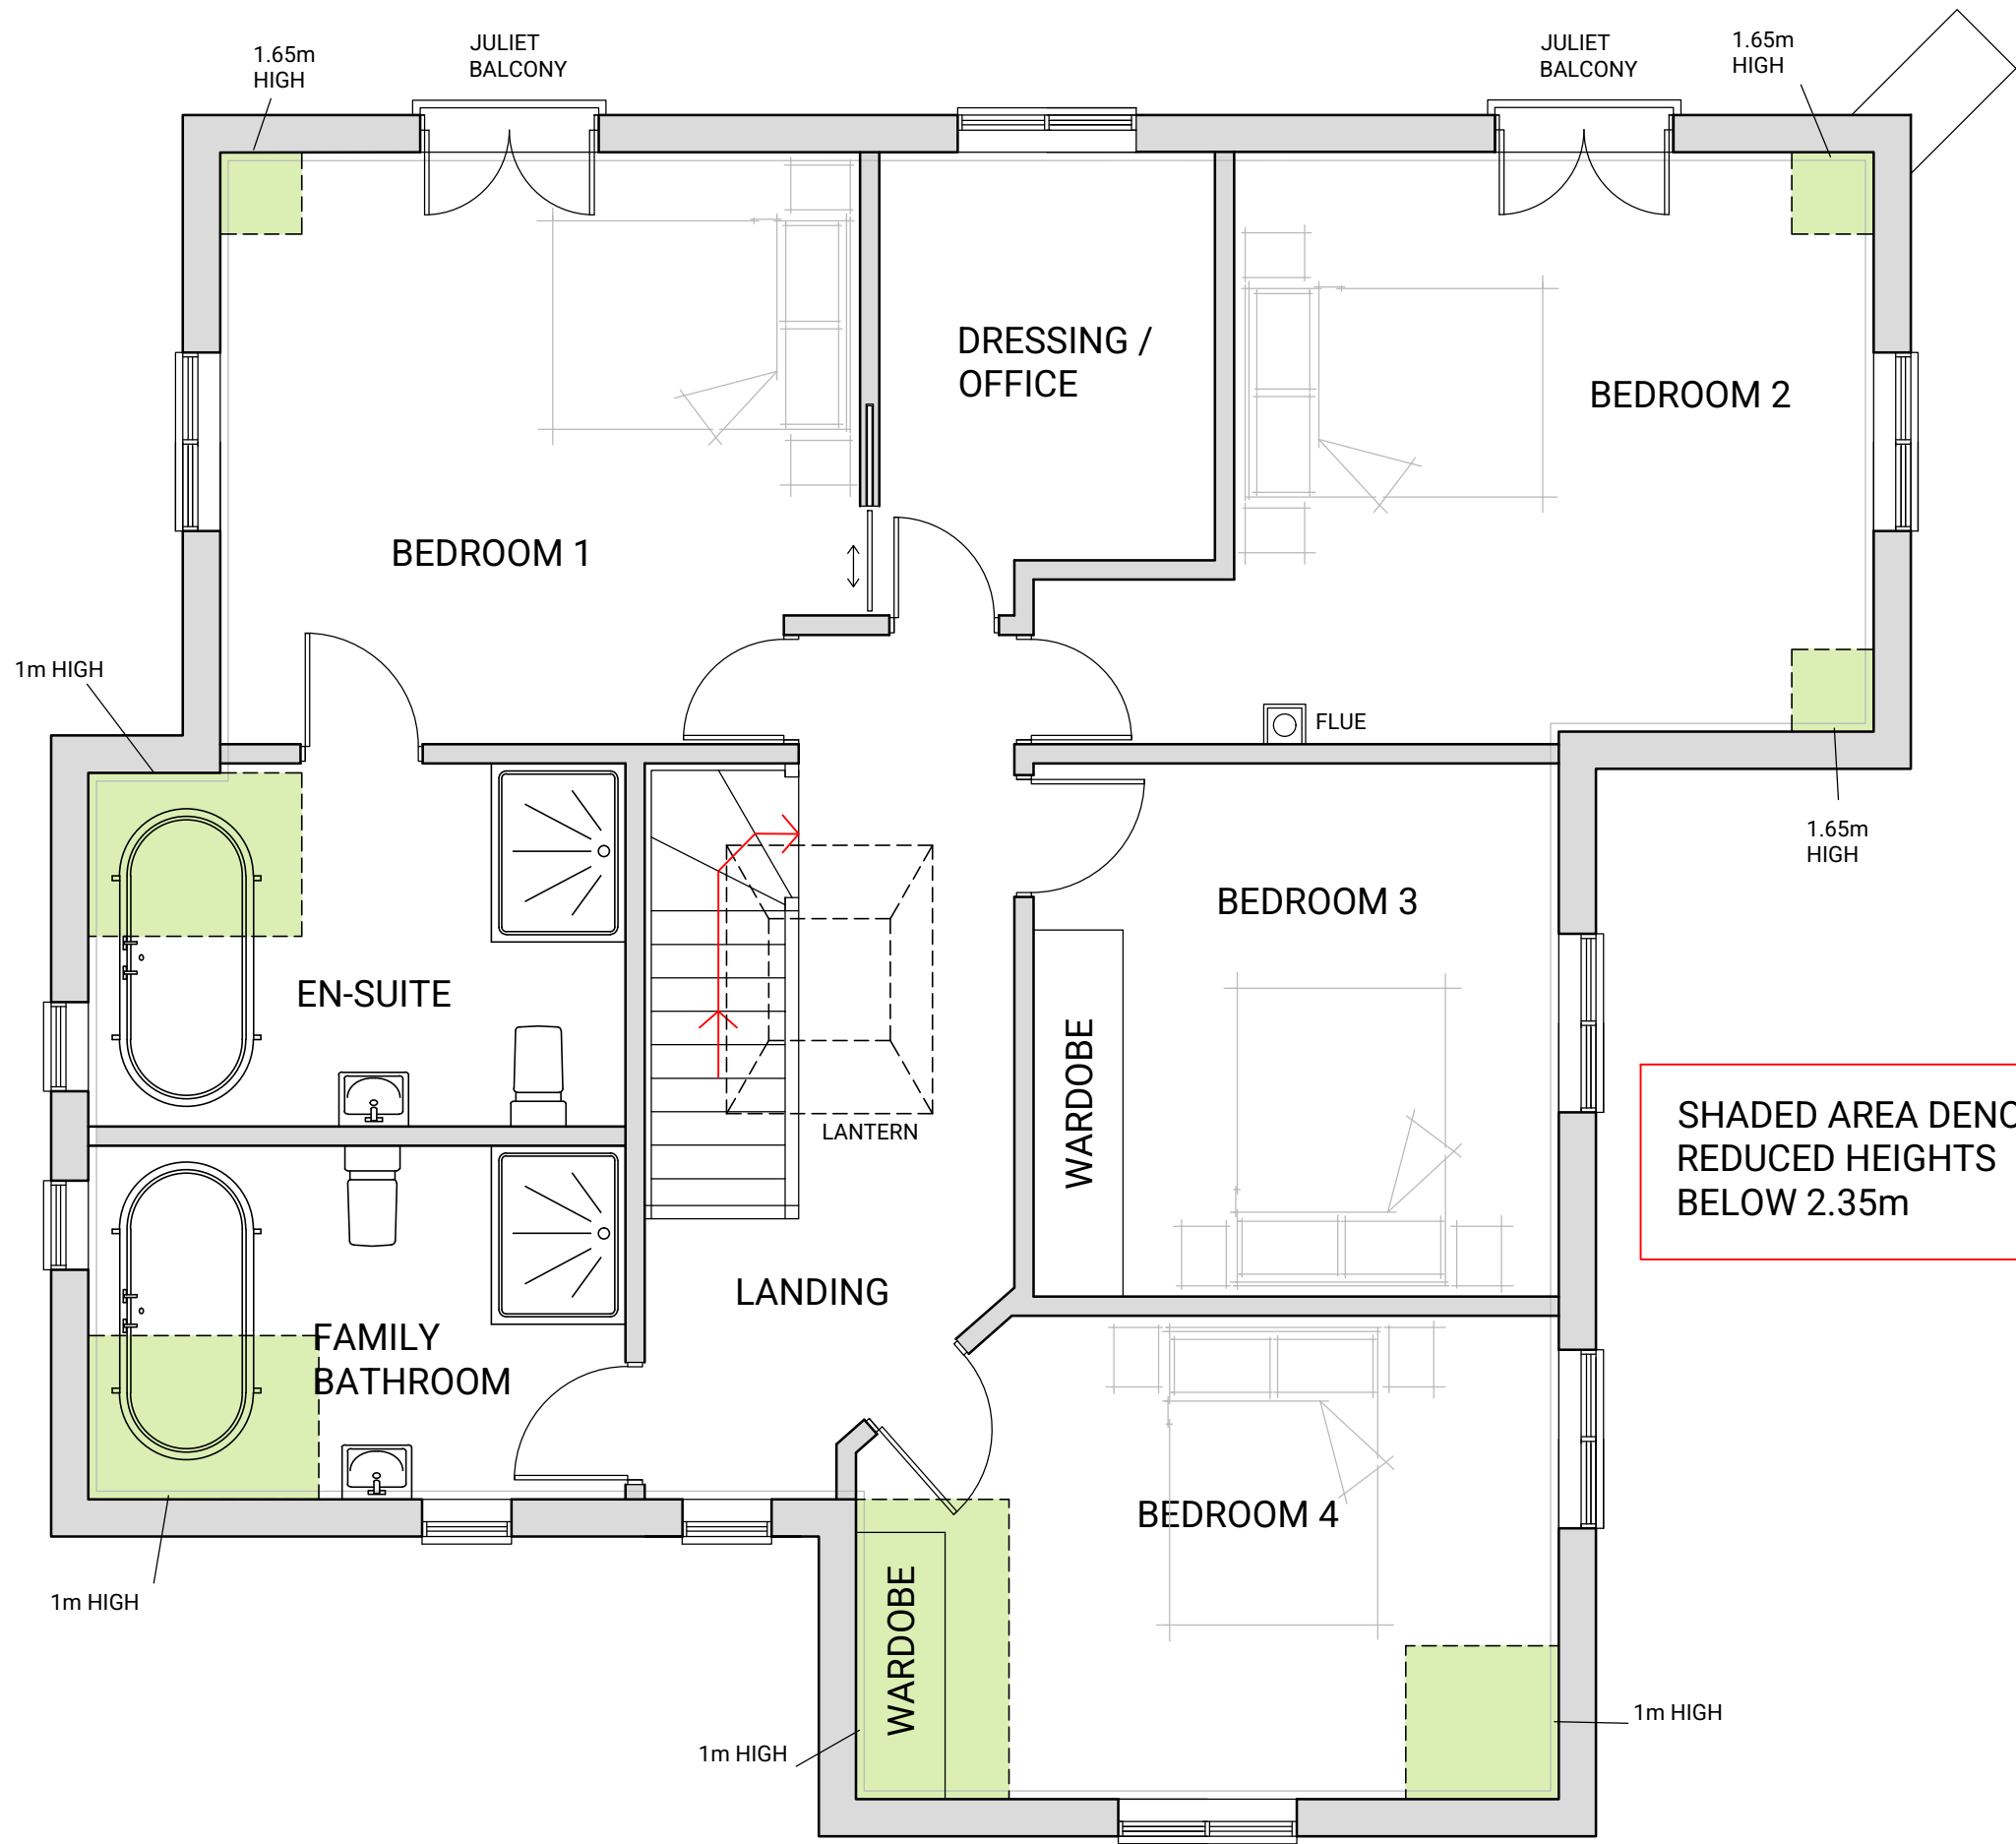

FIRST FLOOR PLAN

GENERAL NOTES


ALL DIMENSIONS TO BE CHECKED ON SITE PRIOR TO COMMENCEMENT OF WORKS - PLEASE REPORT ERRORS OR OMISSIONS TO THE ARCHITECT.

THIS DRAWING HAS BEEN PRODUCED FOR THE PURPOSES OF PLANNING AND BUILDING REGULATIONS APPROVALS ONLY AND IS NOT INTENDED TO BE A FULL WORKING DRAWING.

THIS DRAWING IS TO BE READ IN CONJUNCTION WITH ANY WRITTEN SPECIFICATIONS, SCHEDULES OF WORK AND STRUCTURAL ENGINEER'S DETAILS AS APPROPRIATE.

THIS DRAWING IS THE COPYRIGHT OF PUMP HOUSE DESIGNS AND ANY FURTHER REPRODUCTION OF THE PLAN IS NOT PERMITTED WITHOUT OBTAINING PRIOR CONSENT.

© CROWN COPYRIGHT 2026 - LICENCE NO. 100032237

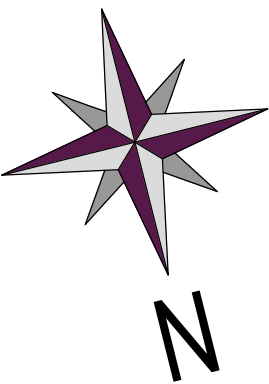

8	VALIDATION	MC	6/10/26
A	REV	DESCRIPTION	BY DATE

PUMPHOUSE DESIGNS

Architectural & Interior Design Consultants

01424 871120 info@pumphousedesigns.co.uk

CLIENT
Mr W Tucker

PROJECT
HAZEL COTTAGE
HORSTED LANE
SHARPTHORNE
EAST GRINSTEAD - RH19 4HX

DRAWING
PROPOSED ALTERATIONS

FIRST ISSUE MAY 26 MAY 26 MAY 26

DRAWN BY MRG

SCALE @ A1
1:50 & 1:100

DRAWING NO.
8673 / 1 / A