


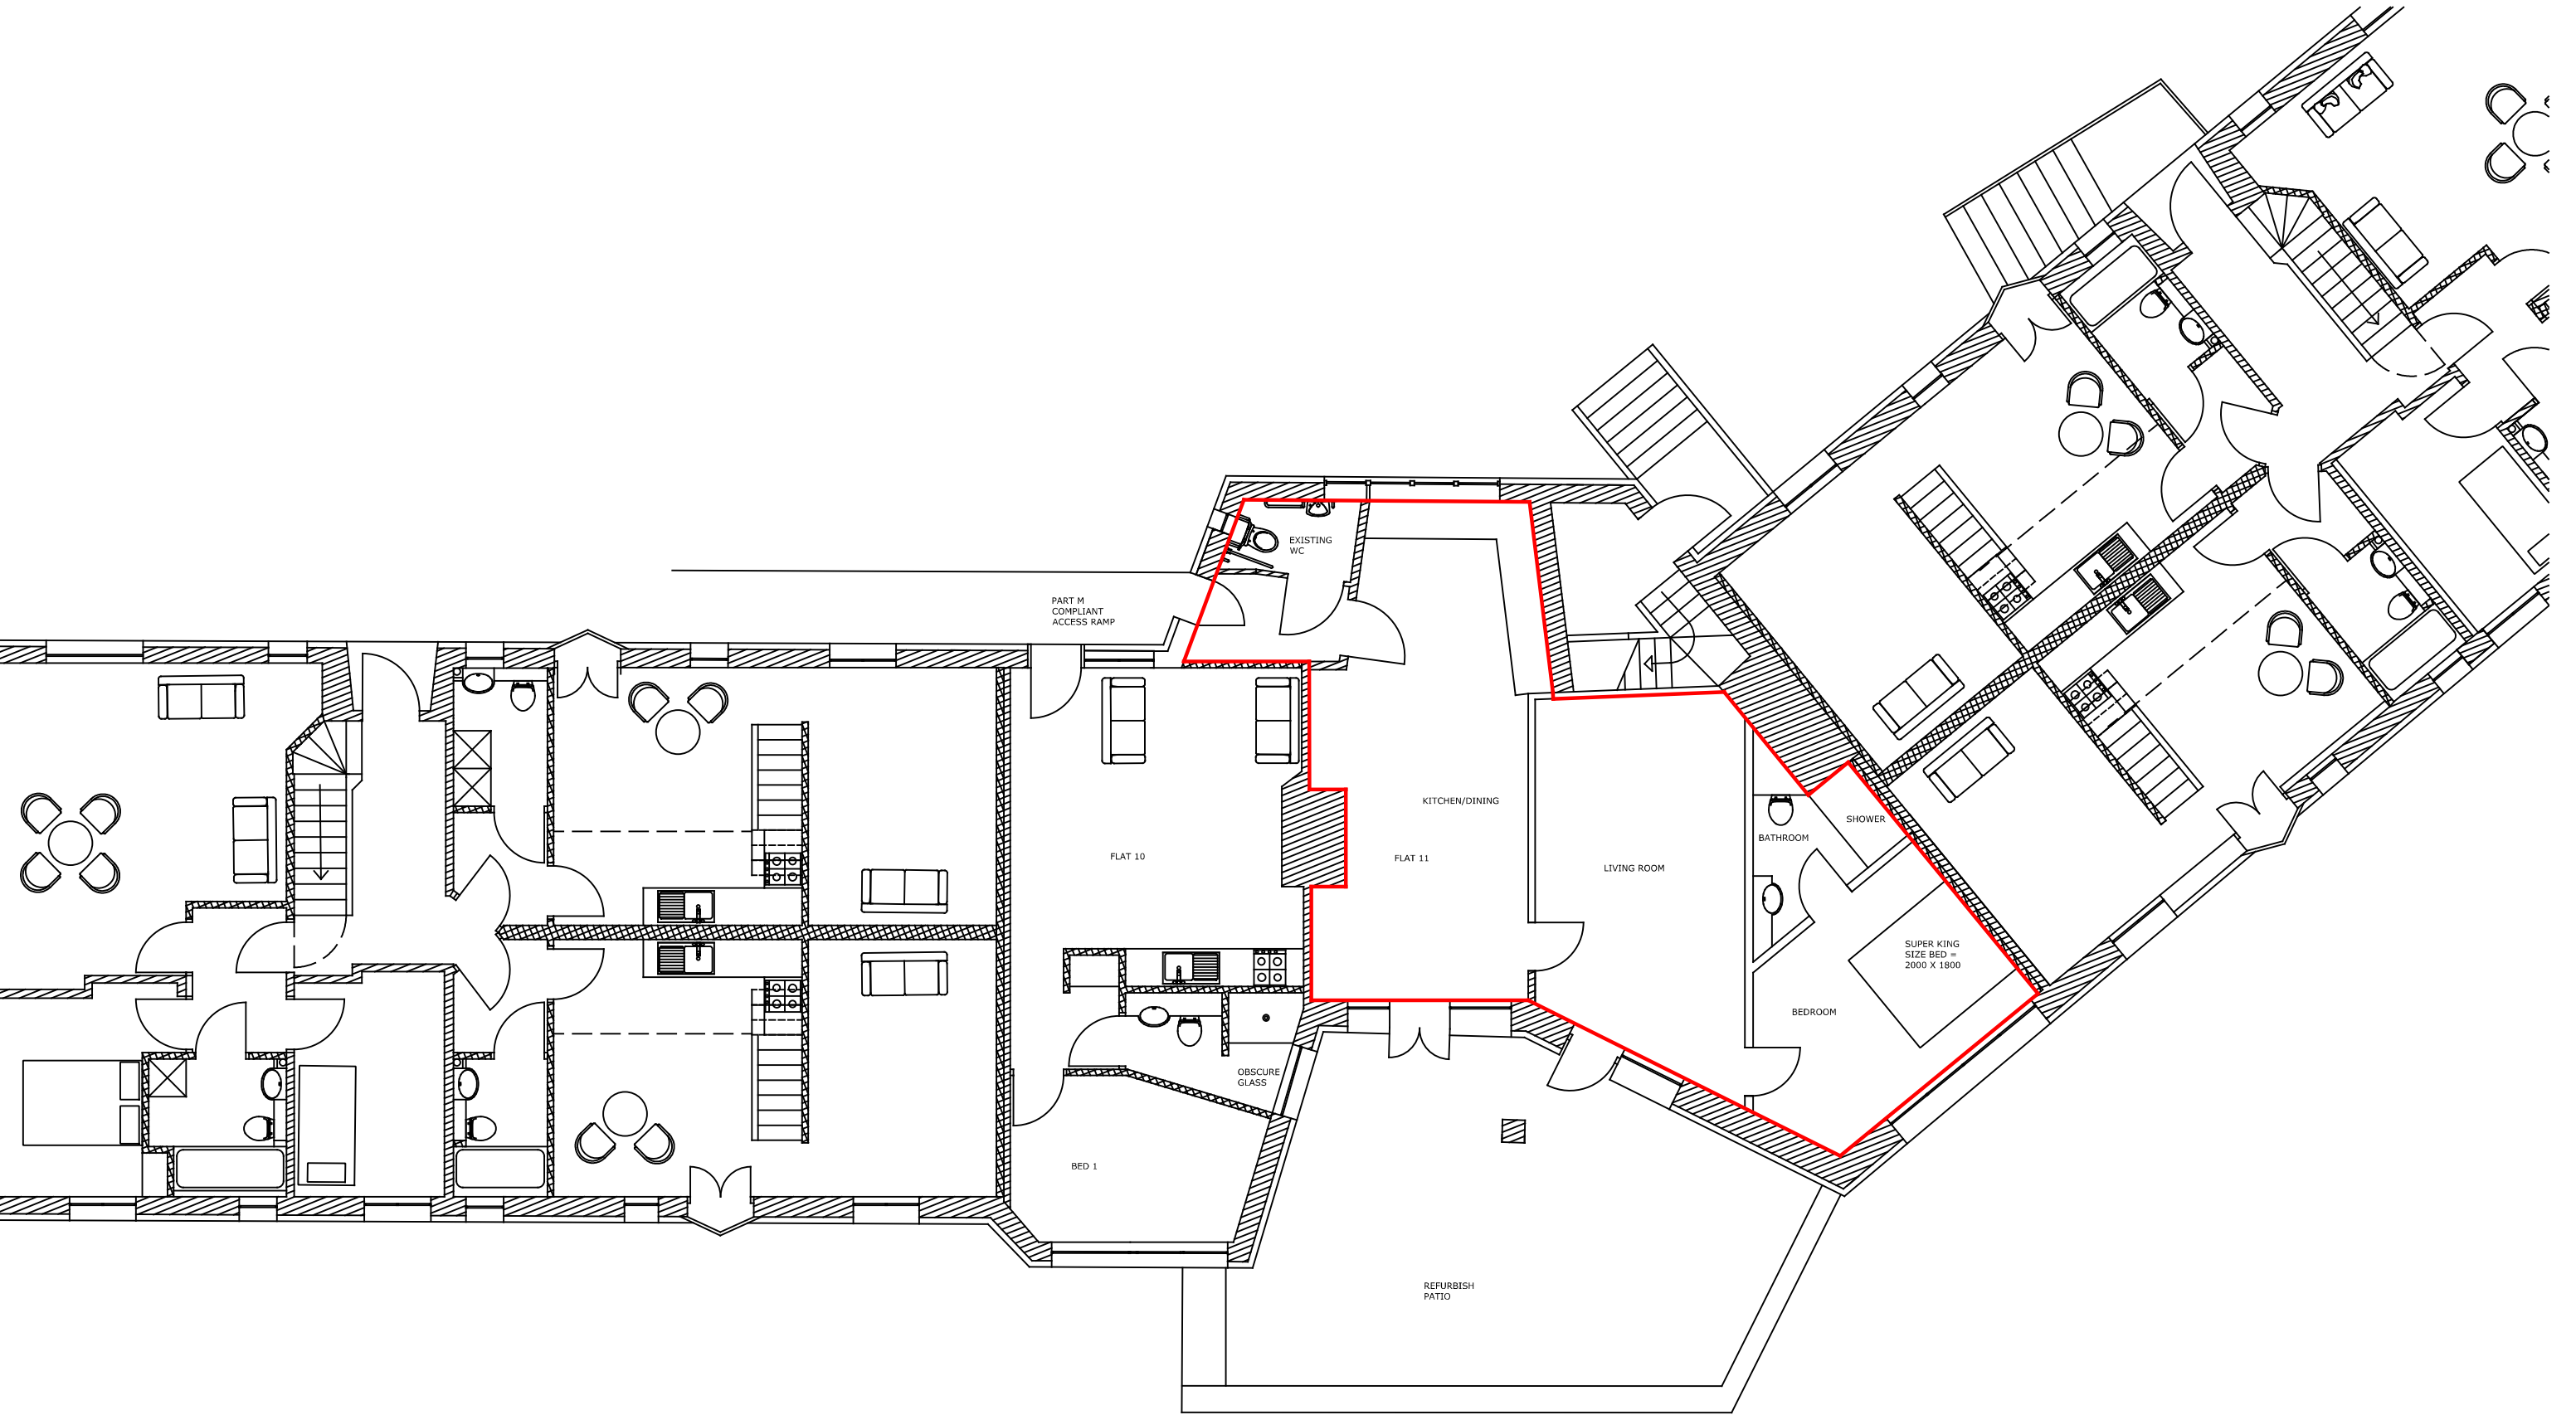

PROPOSED GROUND FLOOR

DRAWING NUMBER: 5442 - 100
DRAWN BY: AK
DATE: 10/09/2026
SCALE: 1 : 100 @ A3
JOB NO: 5442
ADDRESS: 11 TOBIAS PLACE, EAST GRINSTEAD
PROPOSED GROUND FLOOR PLAN
REVISION: 2
DOUCH PARTNERS LTD