


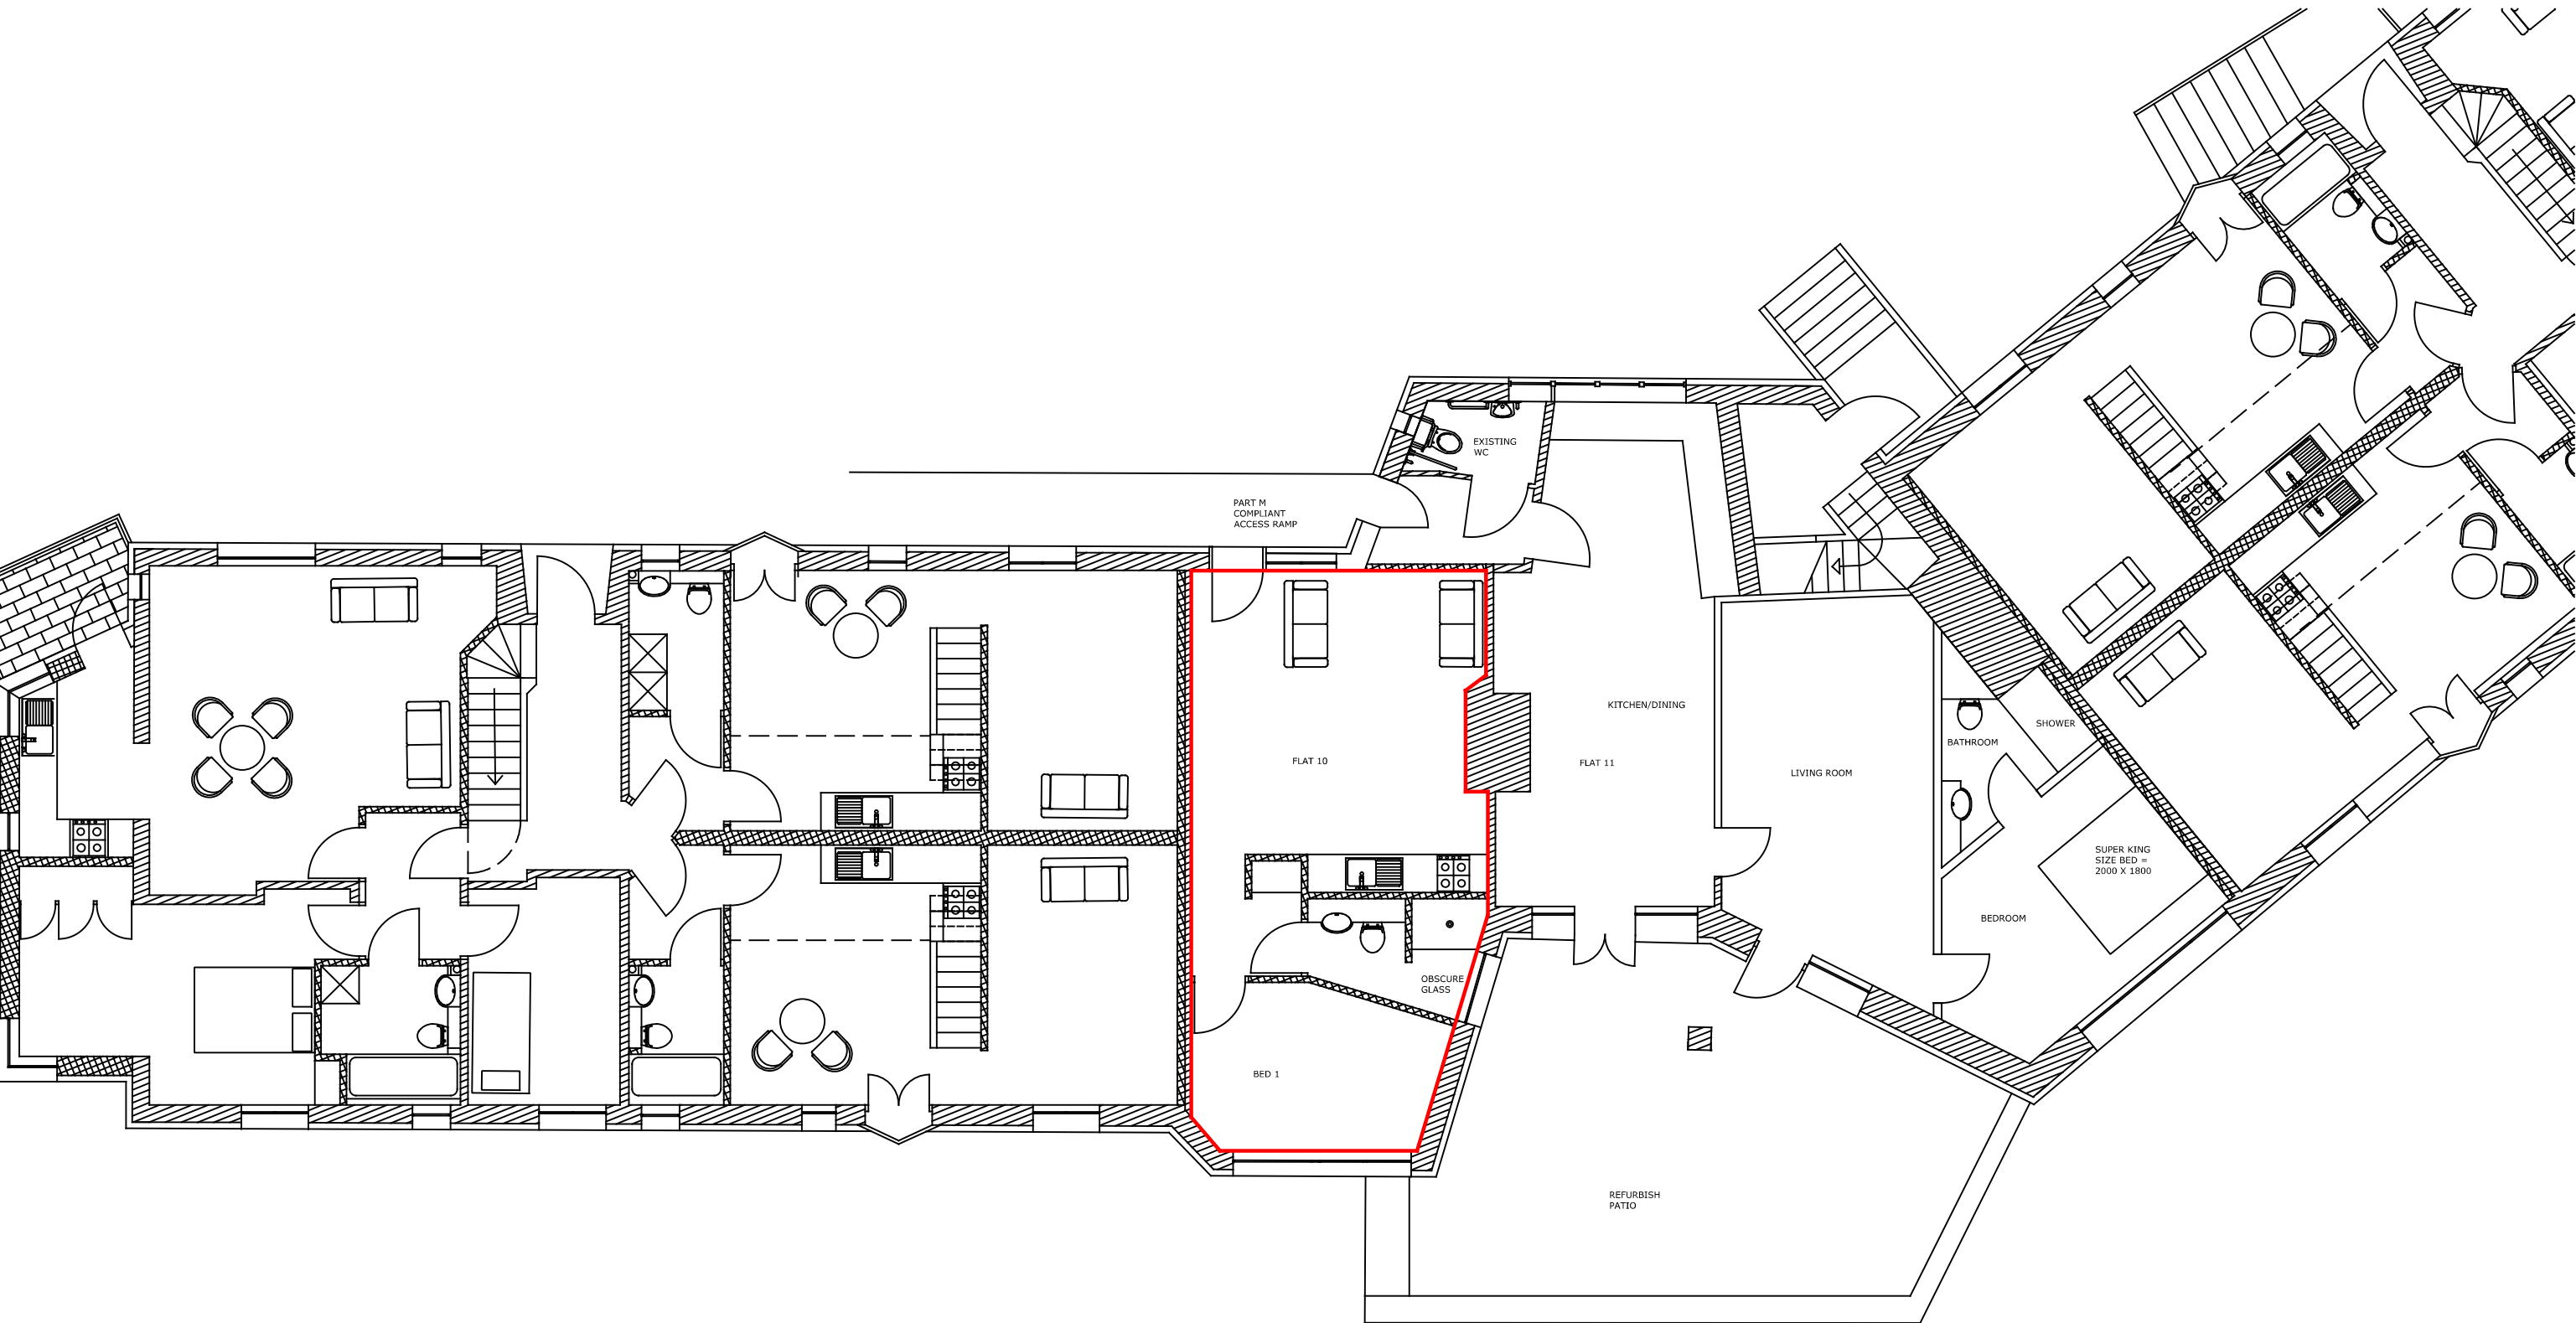

PROPOSED GROUND FLOOR

DRAWING NUMBER: 5442 - 110
DRAWN BY: AK
DATE: 10/09/2026
SCALE: 1 : 100 @ A3
JOB NO: 5442
ADDRESS: 10 TOBIAS PLACE, EAST GRINSTEAD
GROUND FLOOR PLAN TO REGULARISE
REVISION: 2
DOUCH PARTNERS LTD