


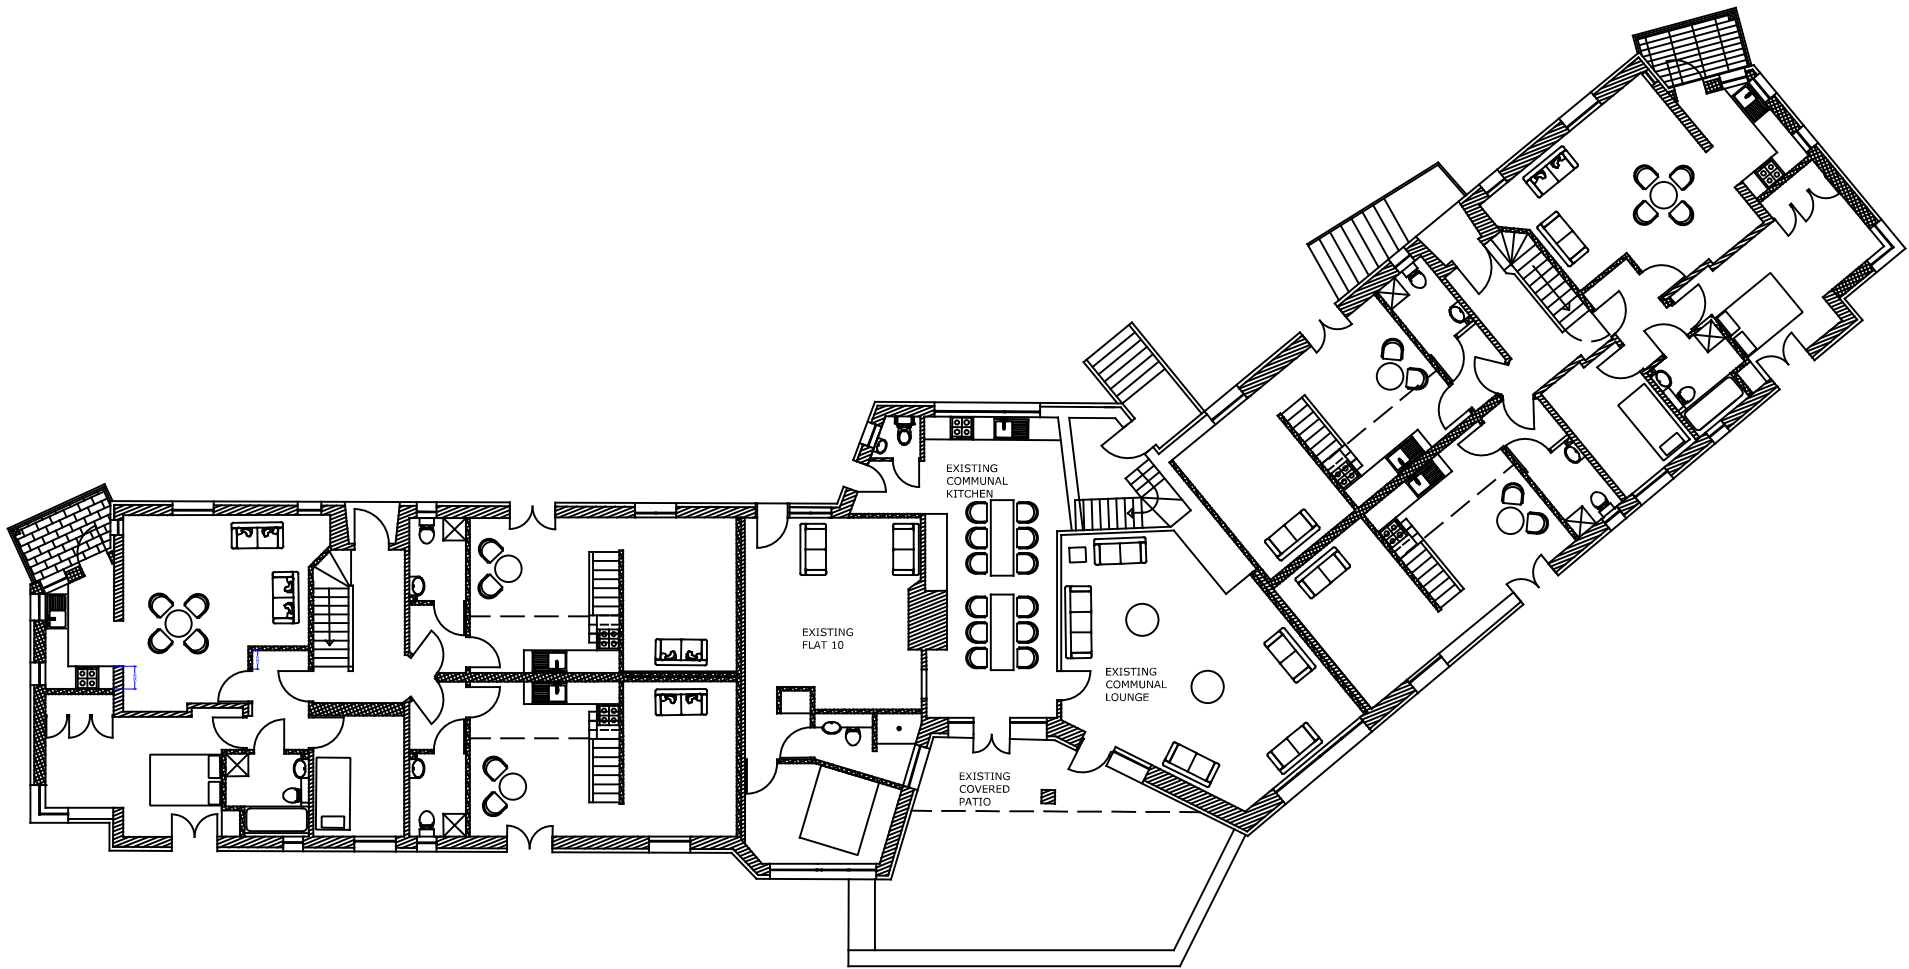

EXISTING GROUND FLOOR

DRAWING NUMBER: 5442 - 200
DRAWN BY: AK
DATE: 02/10/2024
SCALE: 1 : 200 @ A3
JOB NO: 5442
ADDRESS: TOBIAS PLACE, EAST GRINSTEAD
EXISTING GROUND FLOOR PLAN
REVISION: 2
DOUCH PARTNERS LTD