



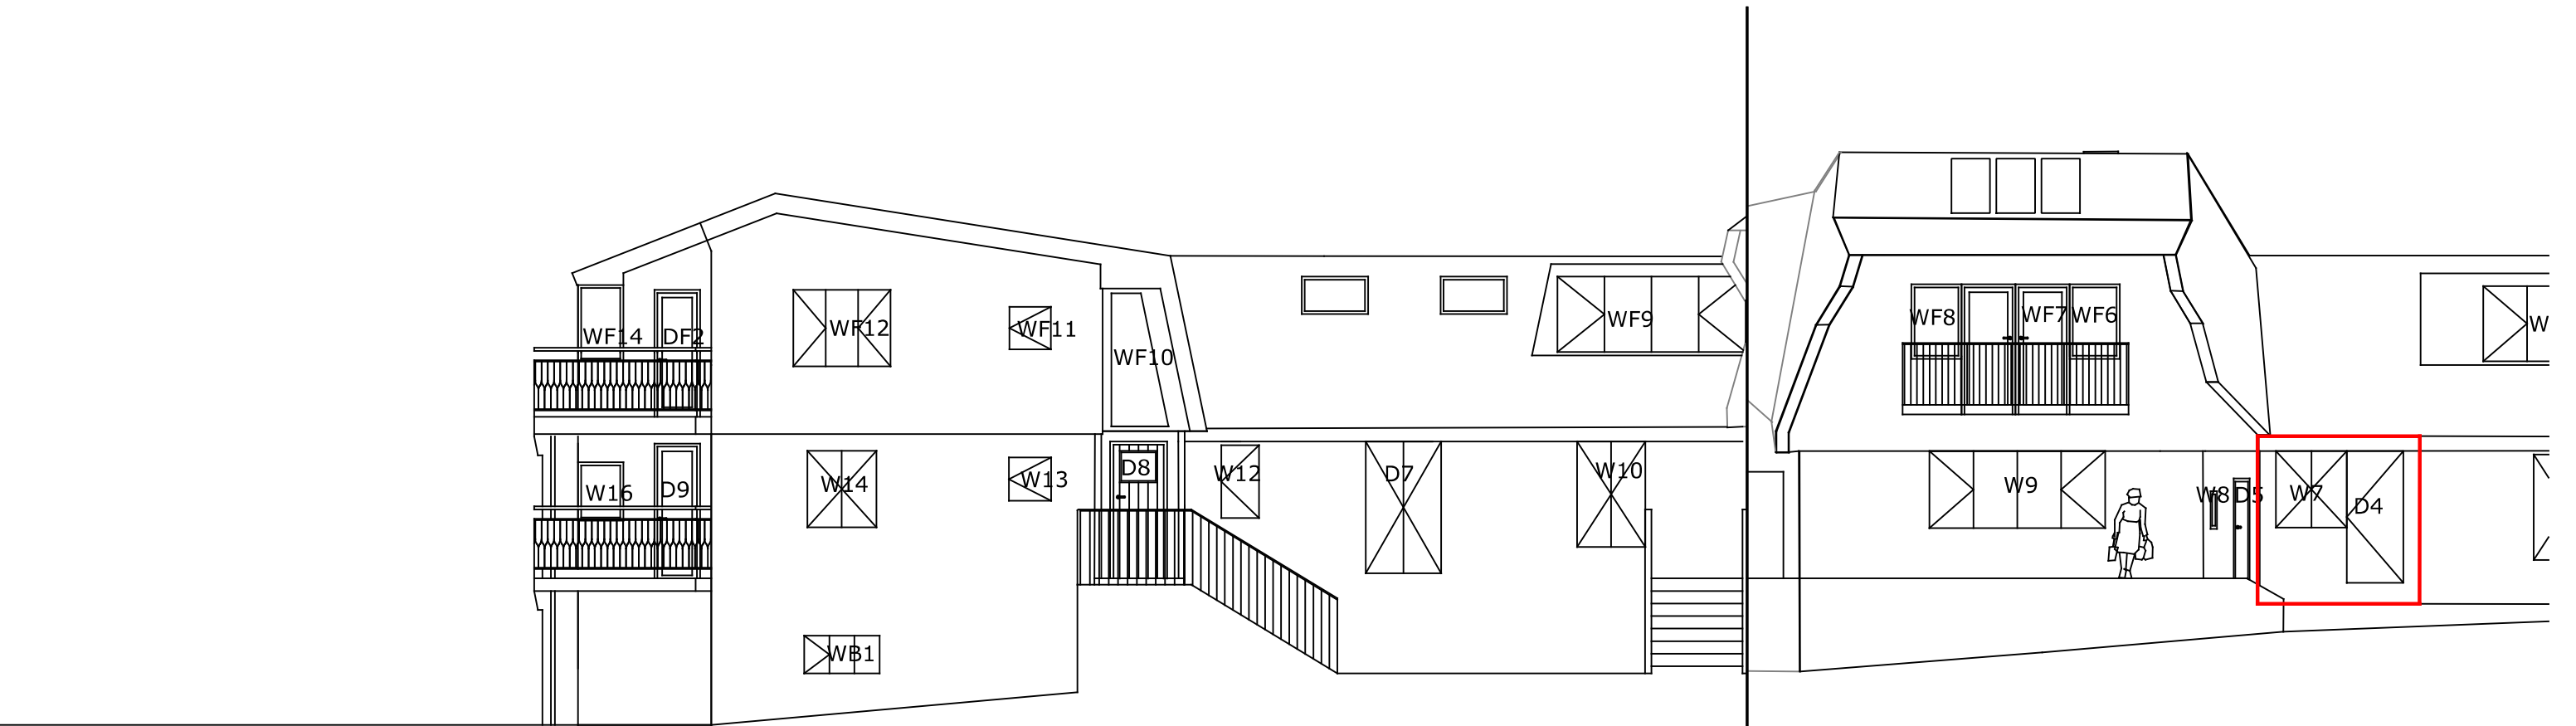

ELEVATION FOLDED

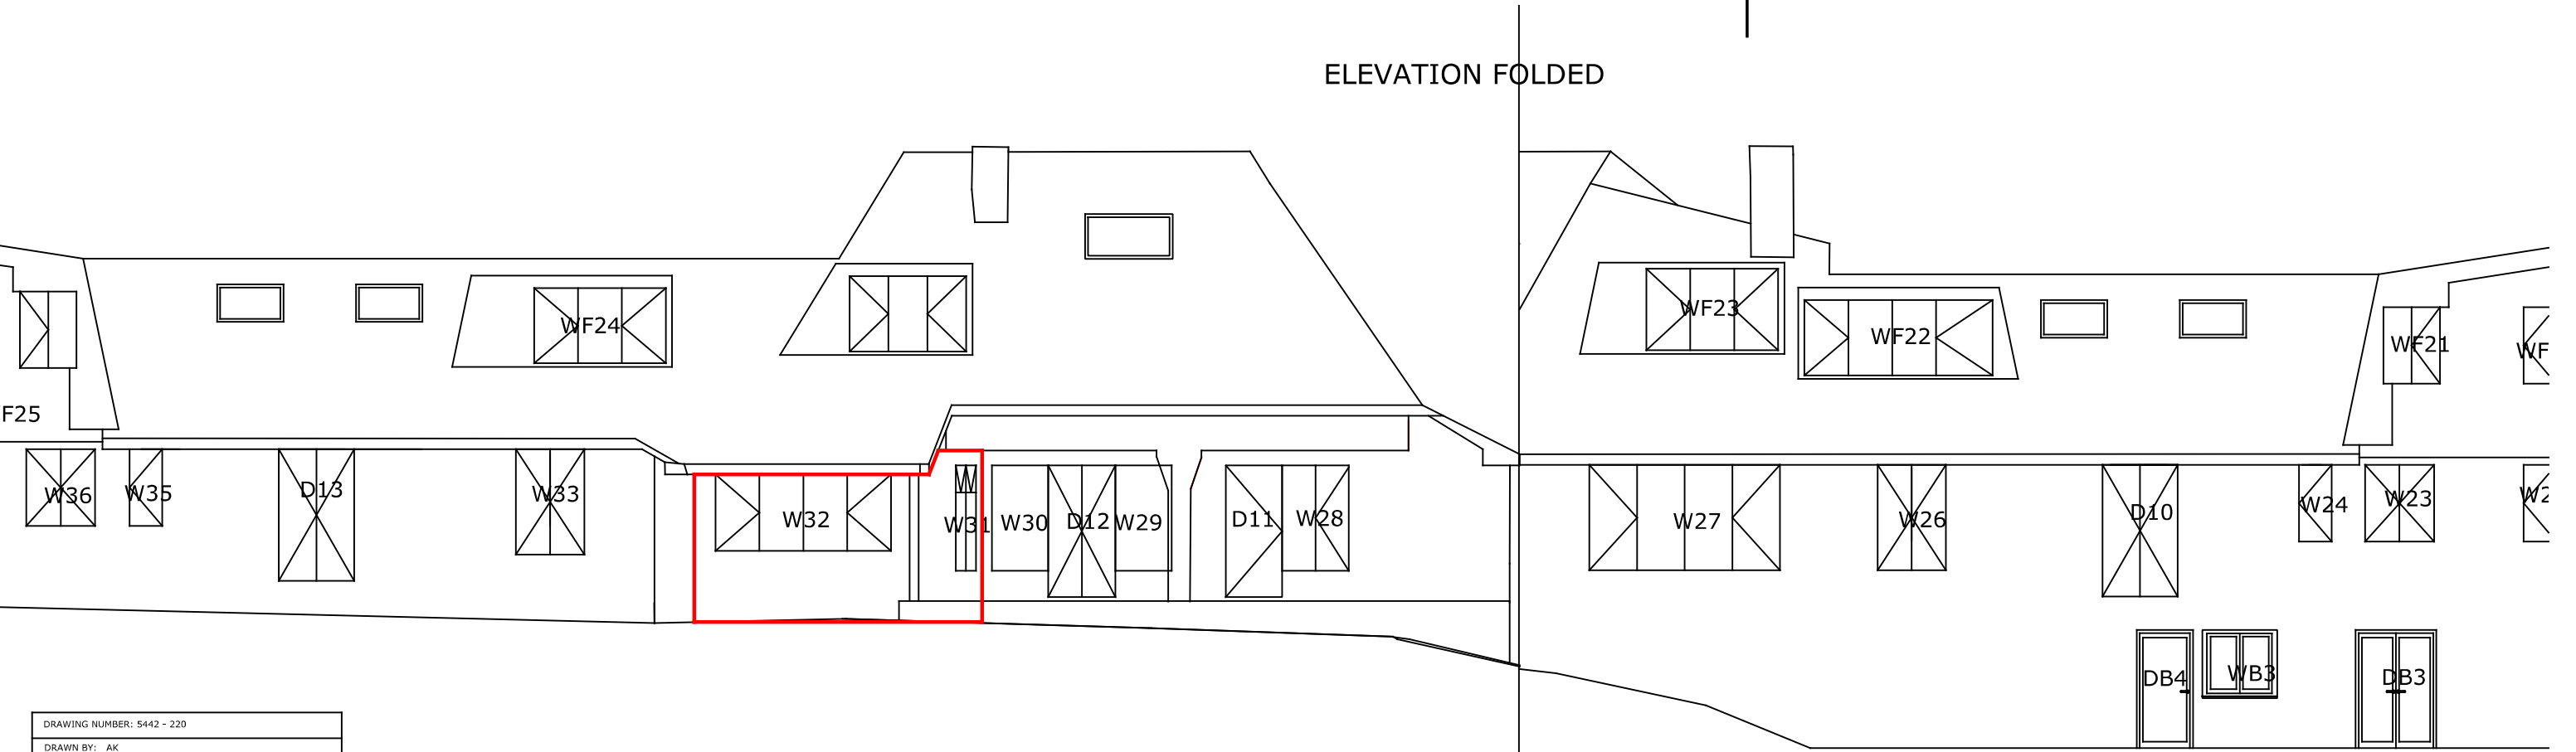

DRAWING NUMBER: 5442 - 220
DRAWN BY: AK
DATE: 10/09/2026
SCALE: 1 : 100 @ A3
JOB NO: 5442
ADDRESS: 10 TOBIAS PLACE, EAST GRINSTEAD
FRONT & REAR ELEVATIONS
REVISION:2
DOUCH PARTNERS LTD