
 


Proposed

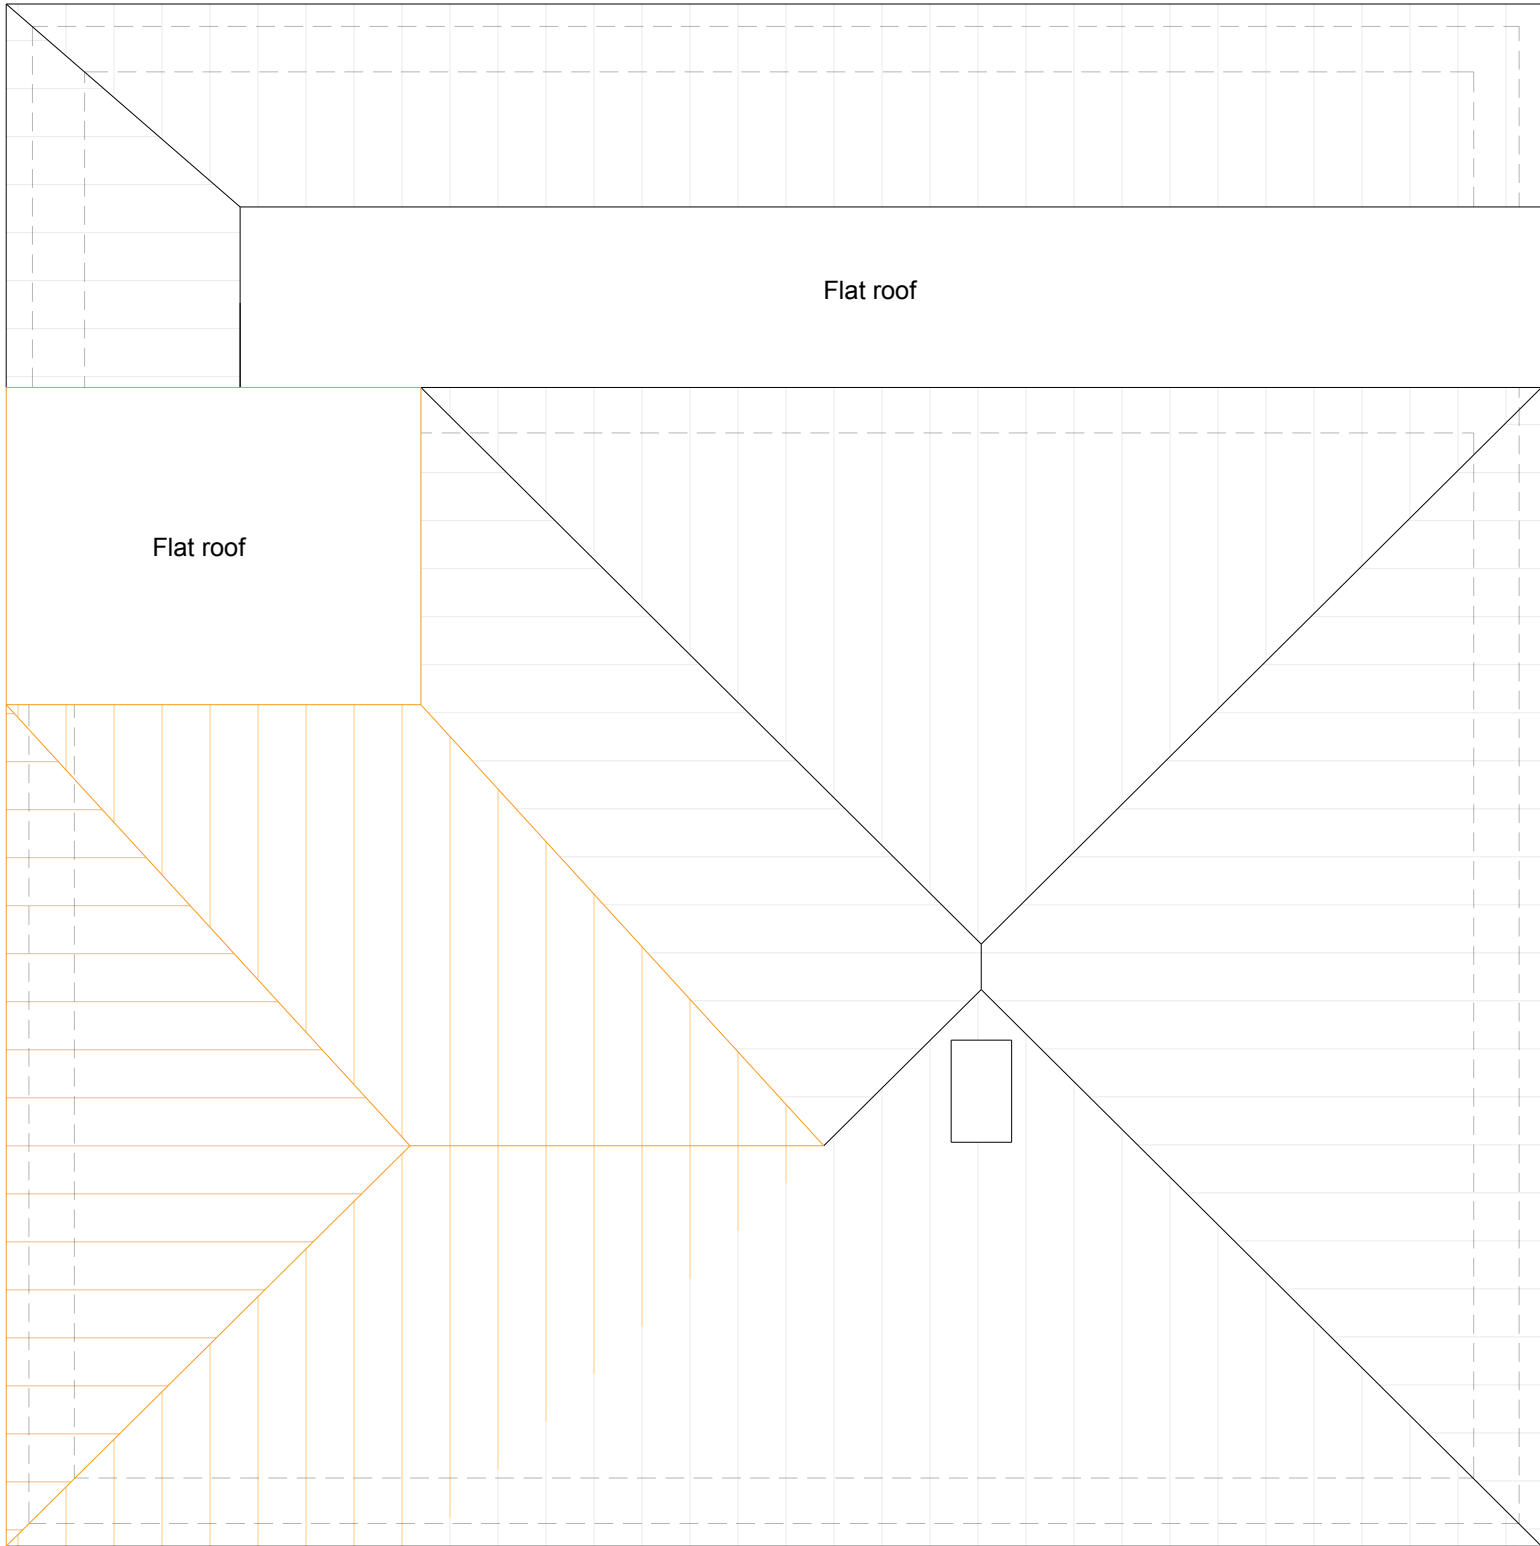

- Notes:**
- 1. Do not scale from this drawing, except for Planning.
 - 2. All dimensions are in millimetres / metres unless stated otherwise.
 - 3. Please contact Advanced Adaptations to report any errors or inaccuracies
 - 4. Drawings must be interpreted in conjunction with the Schedule of Works

REVISIONS		
#	Description	Date

Client:

Stanley and Louie Gigg

Property Address:

**6 Meadowcroft Close
East Grinstead
RH19 1NA**

Drawing Title:

Roof plan

Scale:		Date:	
1:50		17-01-2025	
Drawn By:		Ref:	
ZK		006/MED/006	
Rev:	-	Paper:	Direction:
		A3	



**2 Adur Lofts, 2a Buckingham Road
WORTHING BN11 1TH
www.advancedadaptations.co.uk
advancedadaptations@gmail.com**