



EXISTING SOUTH EAST ELEVATION
1:100 @ A1

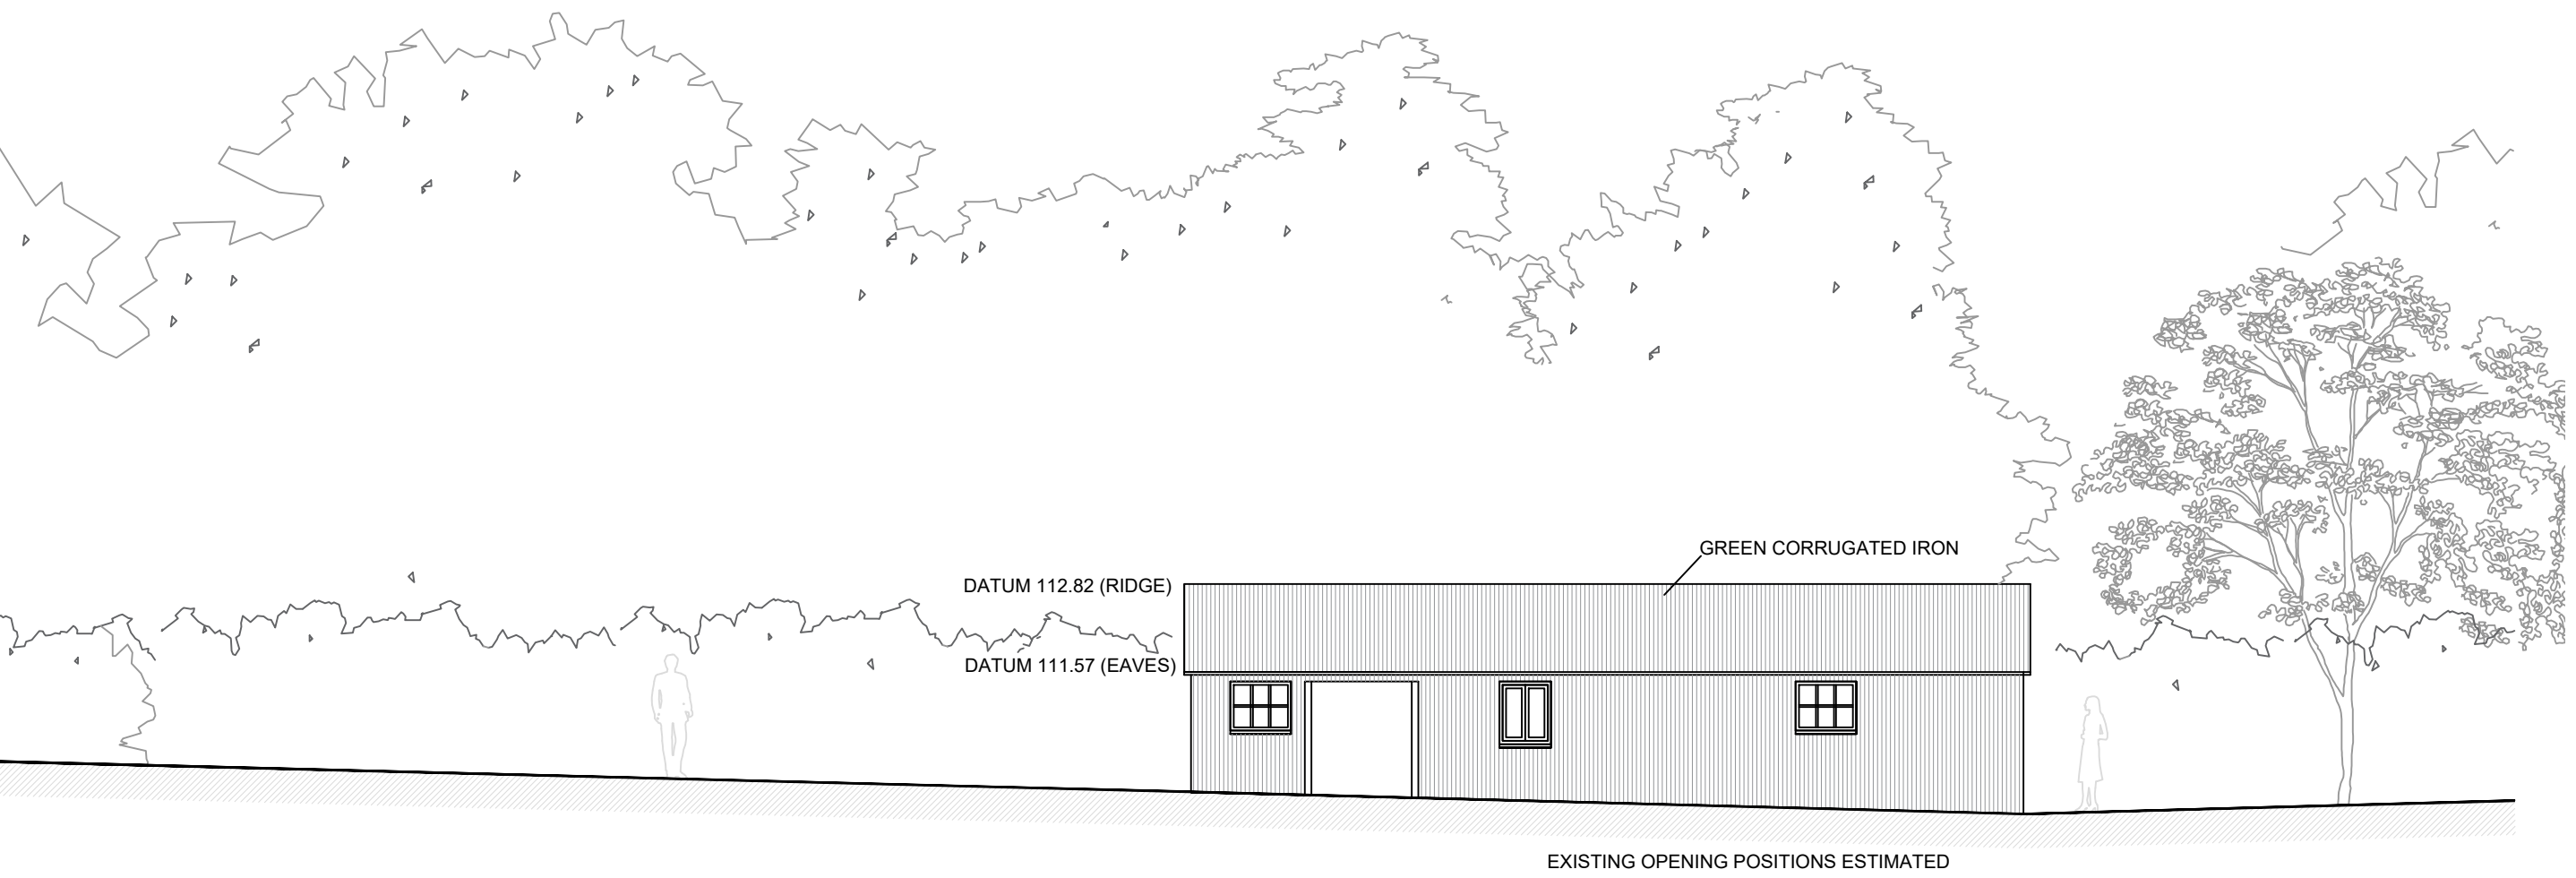



EXISTING NORTH WEST ELEVATION
1:100 @ A1

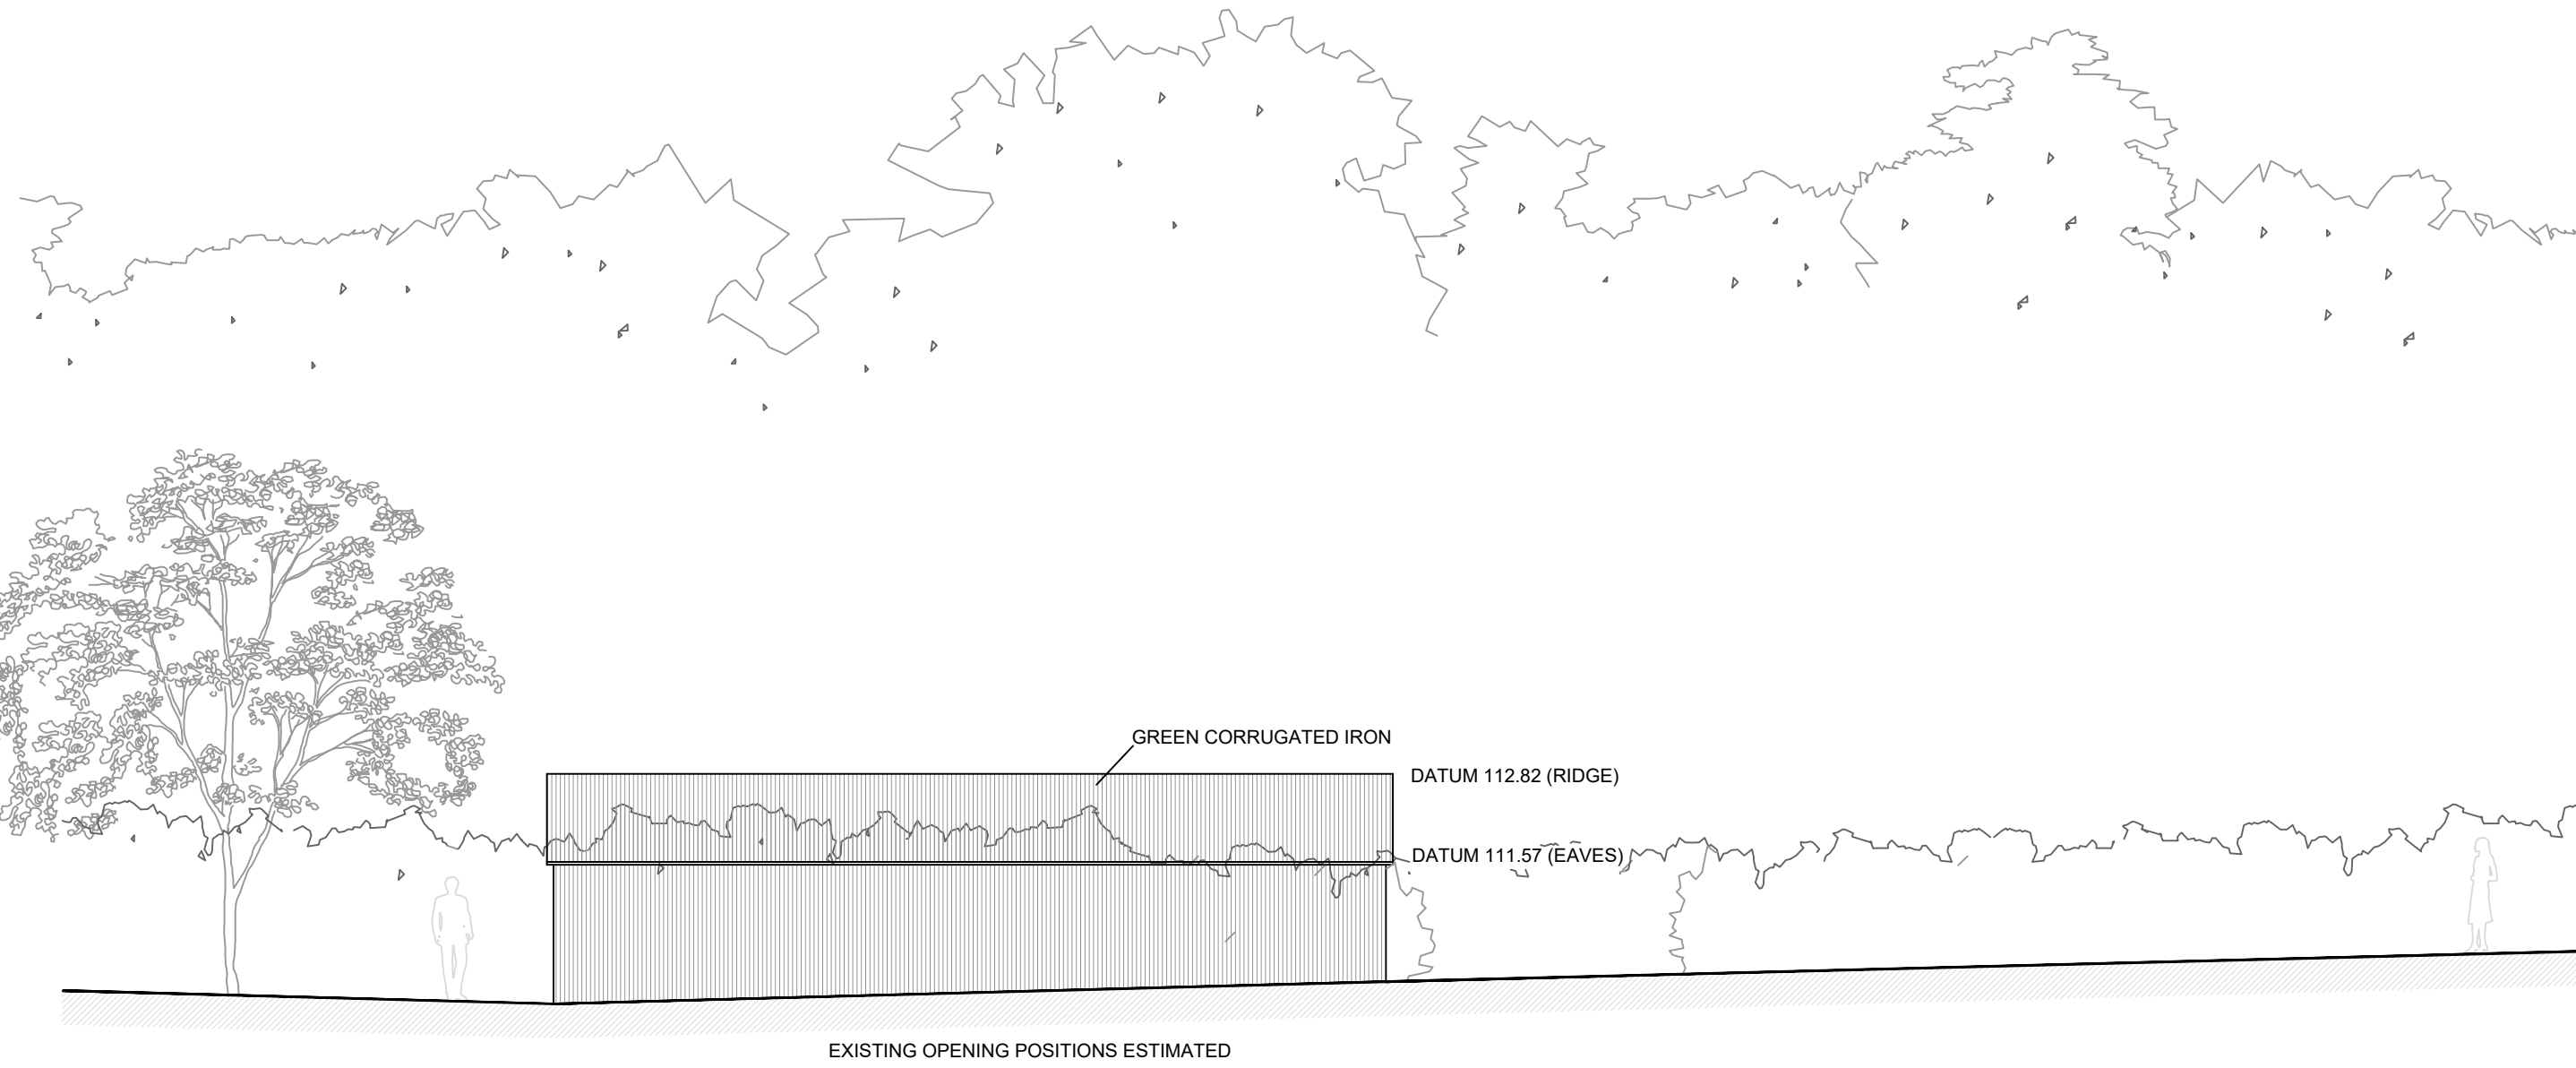


EXISTING SOUTH WEST ELEVATION
1:100 @ A1



EXISTING NORTH EAST ELEVATION
1:100 @ A1

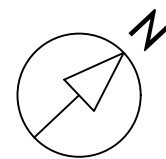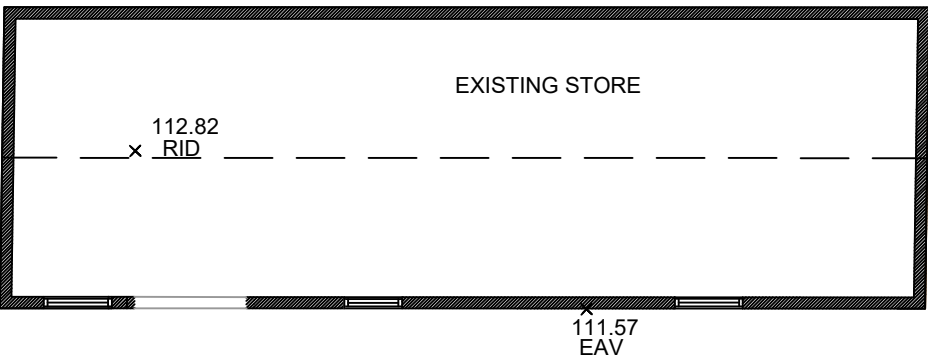

EXISTING STORE PLAN
1:100 @ A1

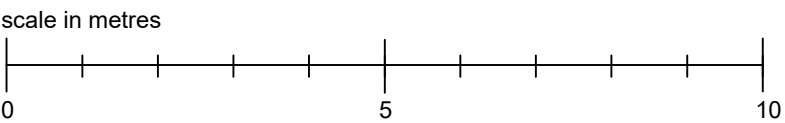

Paul Reed Architects Ltd Studio: Greenhouse, 18 Bond Street, Brighton, BN1 1SD tel: 01707 459300 paul@paulreedarchitects.com			
A	PPR		12-08-24
--	PPR	-	09-07-24
Rev	Drawn	Checked	Date

This drawing is the copyright of the Architects and may not be used or reproduced in any way without written permission by Paul Reed Architects Ltd. Paul Reed Architects Ltd reserves the right to withdraw permission at any time. Do not scale from this drawing use figured dimensions only. It is the contractor's responsibility to check ALL dimensions ON SITE and report any discrepancies to the Architect. This drawing must be read in conjunction with all other relevant consultant's project drawings and documentation. It is the contractor's responsibility to ensure full compliance with Building Regulation Acts and CDM regulations. This drawing is for planning permission only and should not be used for any building purposes.

Down Park Place Turners Hill Road Crawley Down West Sussex RH10 4HQ			
OUTBUILDING			
EXISTING PLANS AND ELEVATIONS			
Scale: 1:100 @ A1			
Job no:	Drawing no:	Rev:	
CD 24 02	no: 202	A	