
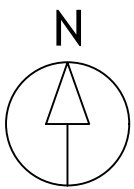


This drawing is the copyright of the Architects and may not be used or reproduced in any way without written permission by Paul Reed Architects Ltd. Paul Reed Architects Ltd reserves the right to withdraw permission at any time. Do not scale from this drawing use figured dimensions only. It is the contractor's responsibility to check ALL dimensions ON SITE and report any discrepancies to the Architect. This drawing must be read in conjunction with all other relevant consultant's project drawings and documentation. It is the contractor's responsibility to ensure full compliance with Building Regulation Acts and CDM regulations. This drawing is for planning permission only and should not be used for any building purposes.

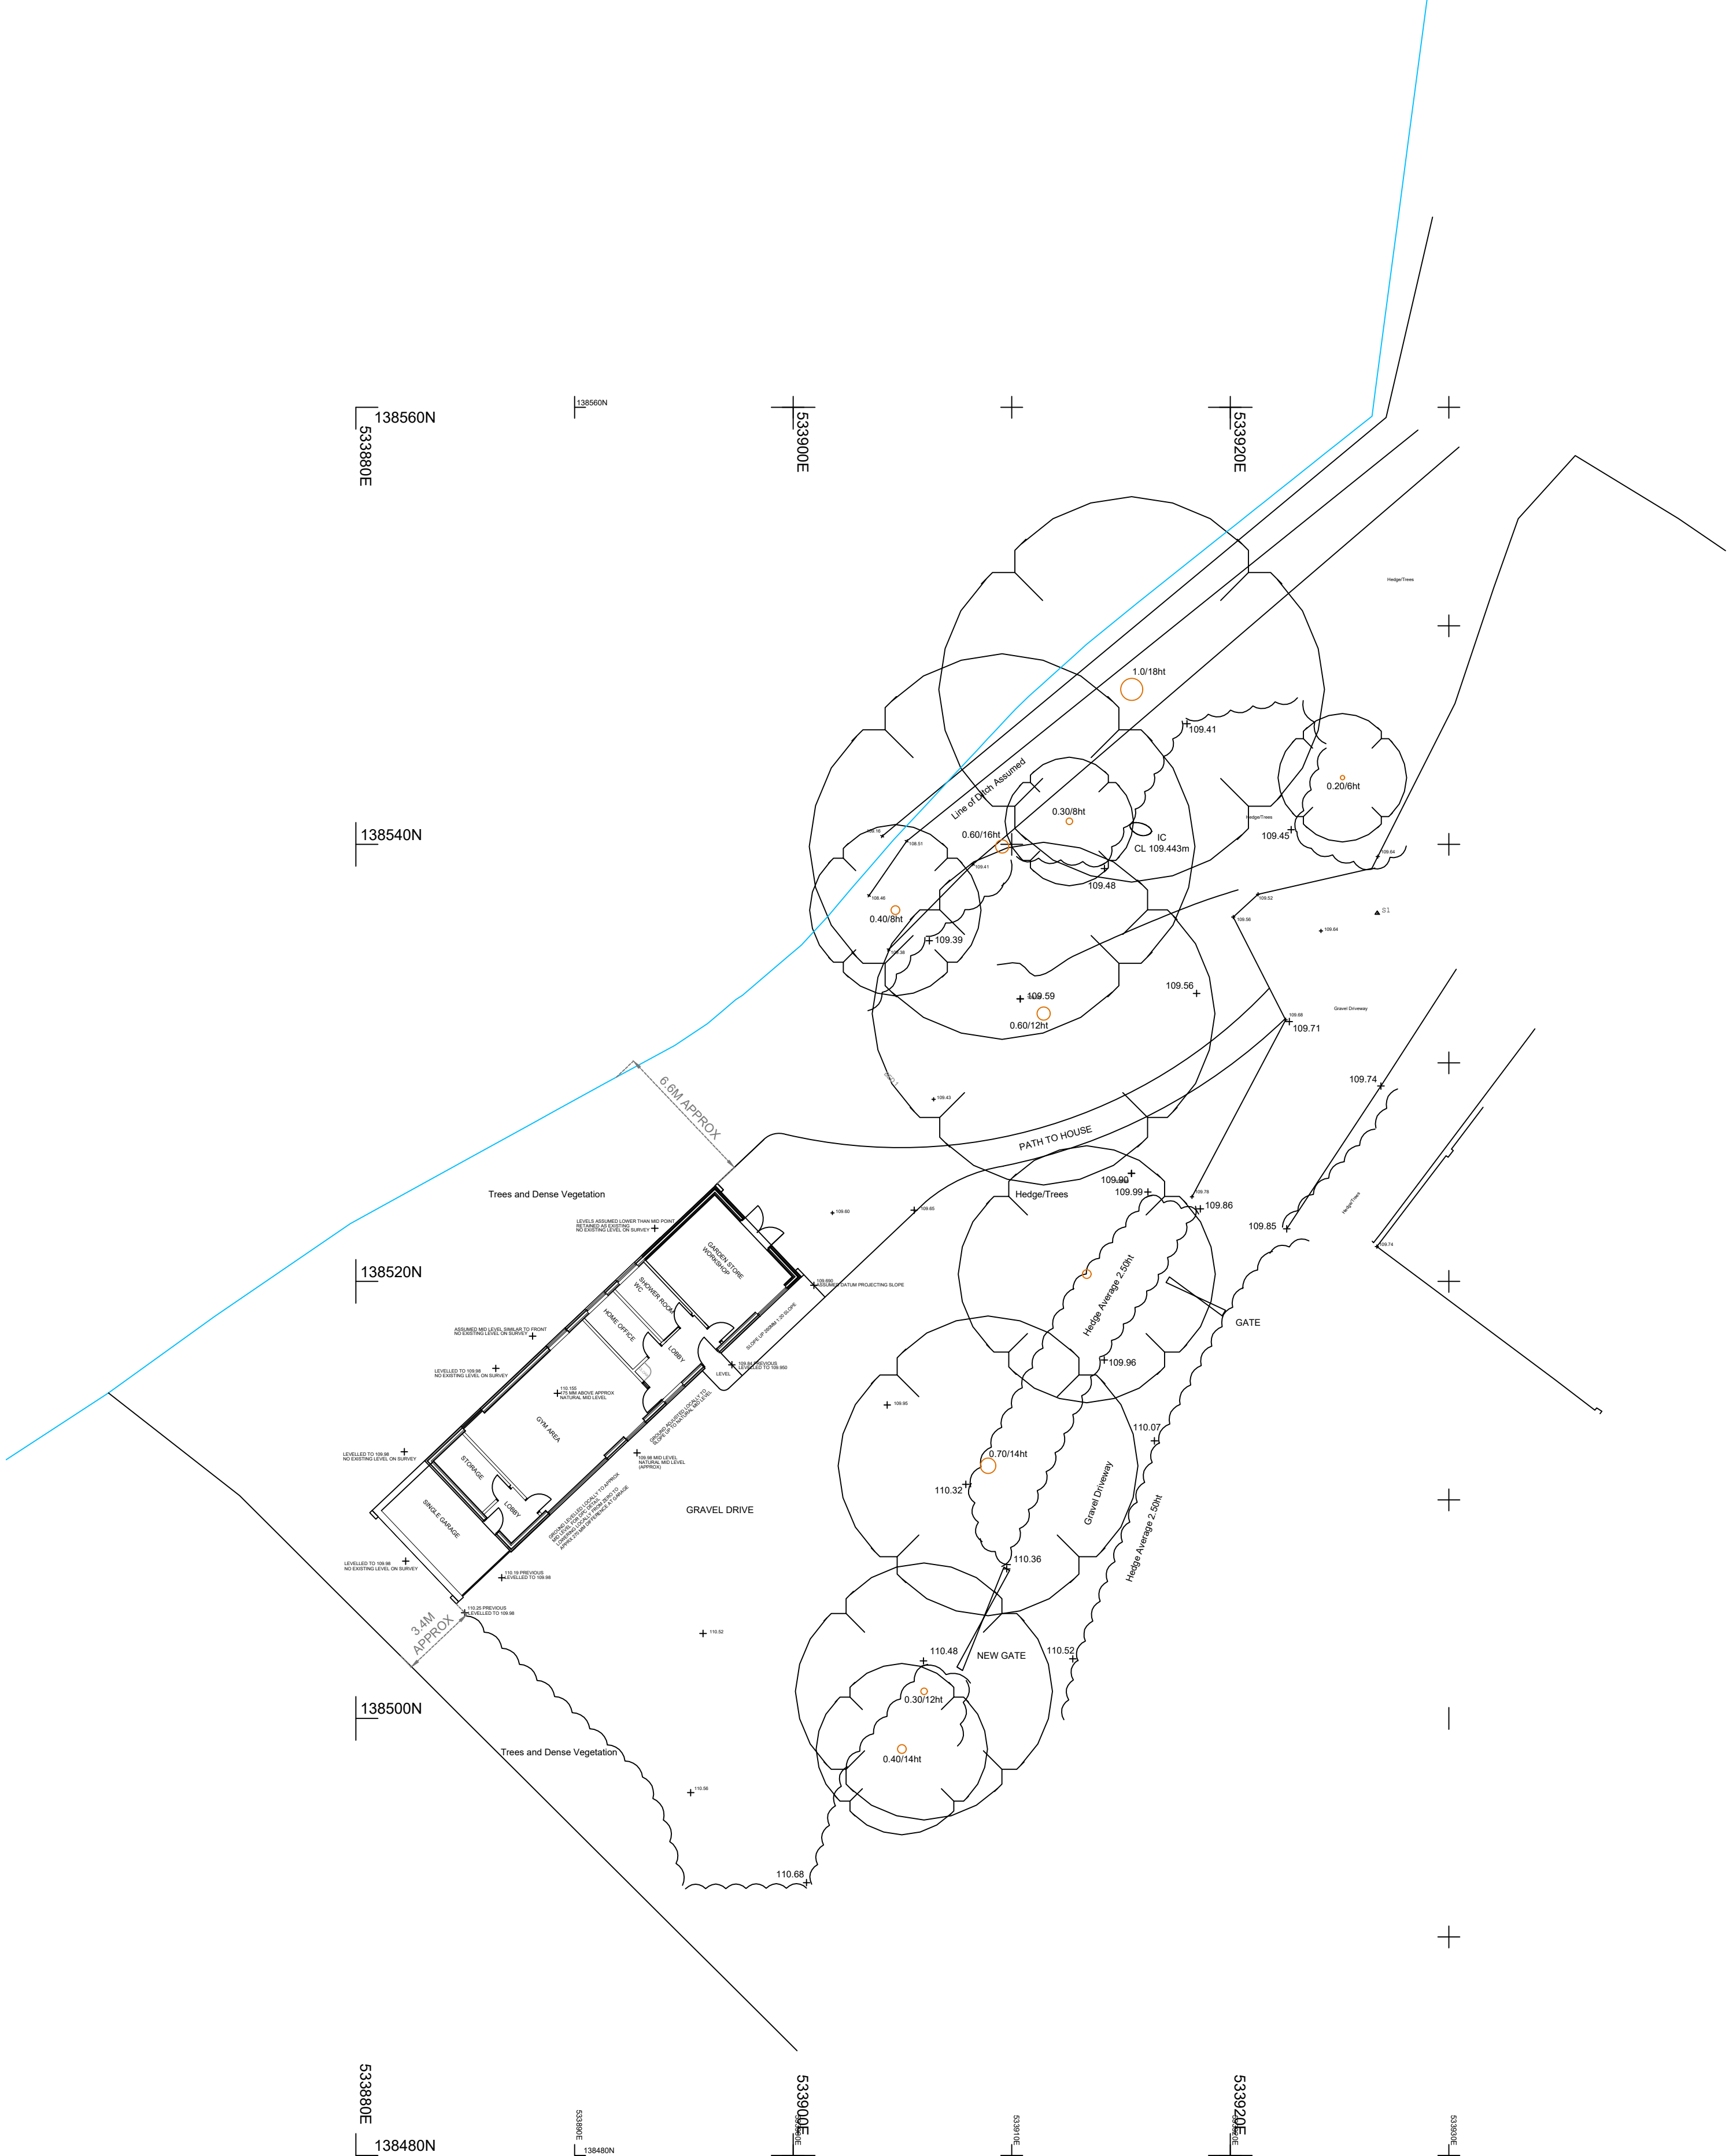

PROPOSED SITE PLAN
1:200 @ A1

PHASE 1

MATERIALS

WALLS: METAL STANDING SEAM &
TIMBER CLADDING

ROOF: METAL STANDING SEAM

WINDOWS: DARK GREY FRAMES

GARAGE DOOR: TIMBER CLADDING


Paul Reed Architects Ltd
Studio: Greenhouse, 18 Bond Street,
Brighton, BN1 1SD
Tel: 01273 459300
paul@paulreedarchitects.com

A	PPR	-	12-08-24
--	PPR	-	09-07-24
Rev	Drawn	Checked	Date

Down Park Place
Turners Hill Road
Crawley Down
West Sussex
RH10 4HQ

OUTBUILDING

PROPOSED SITE PLAN

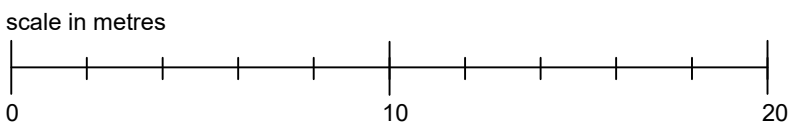

Scale: 1:200 @ A1		
Job no:	Drawing no:	Rev:
CD 24 02	no: 203	A