




PROPOSED SOUTH EAST ELEVATION  
1:100 @ A1

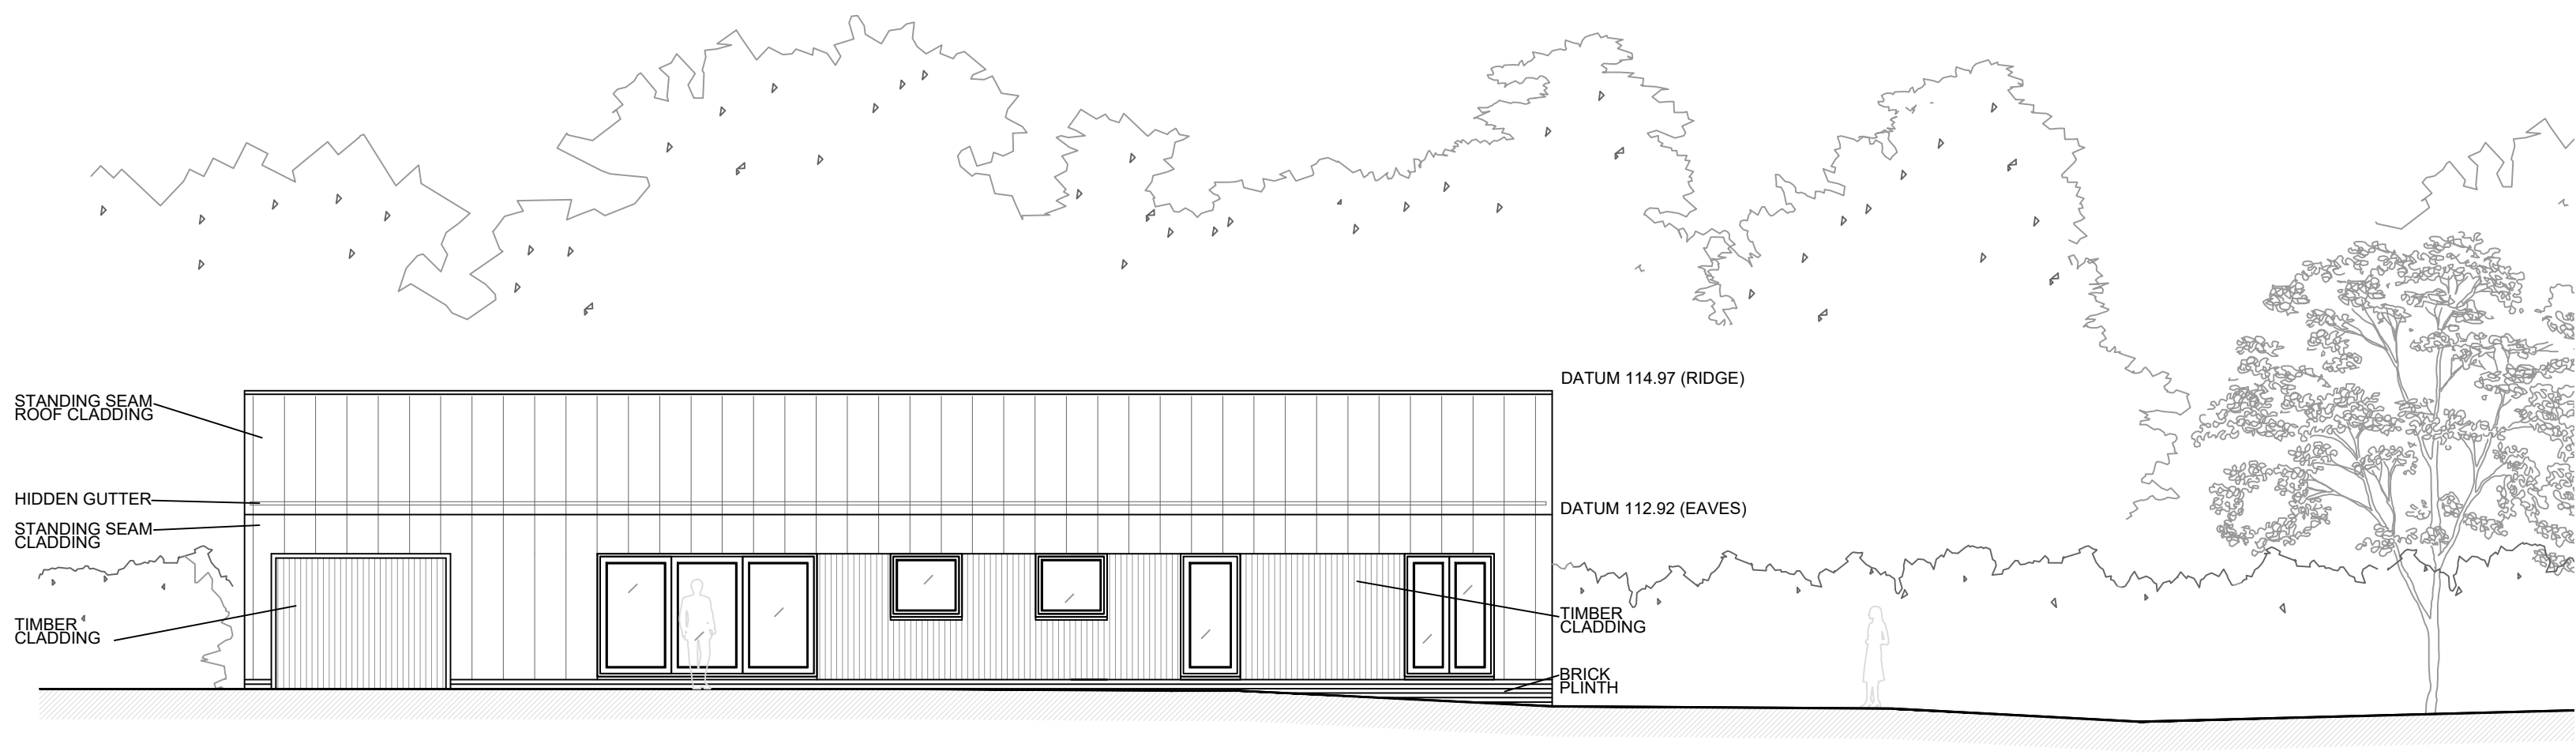


PROPOSED SOUTH WEST ELEVATION  
1:100 @ A1

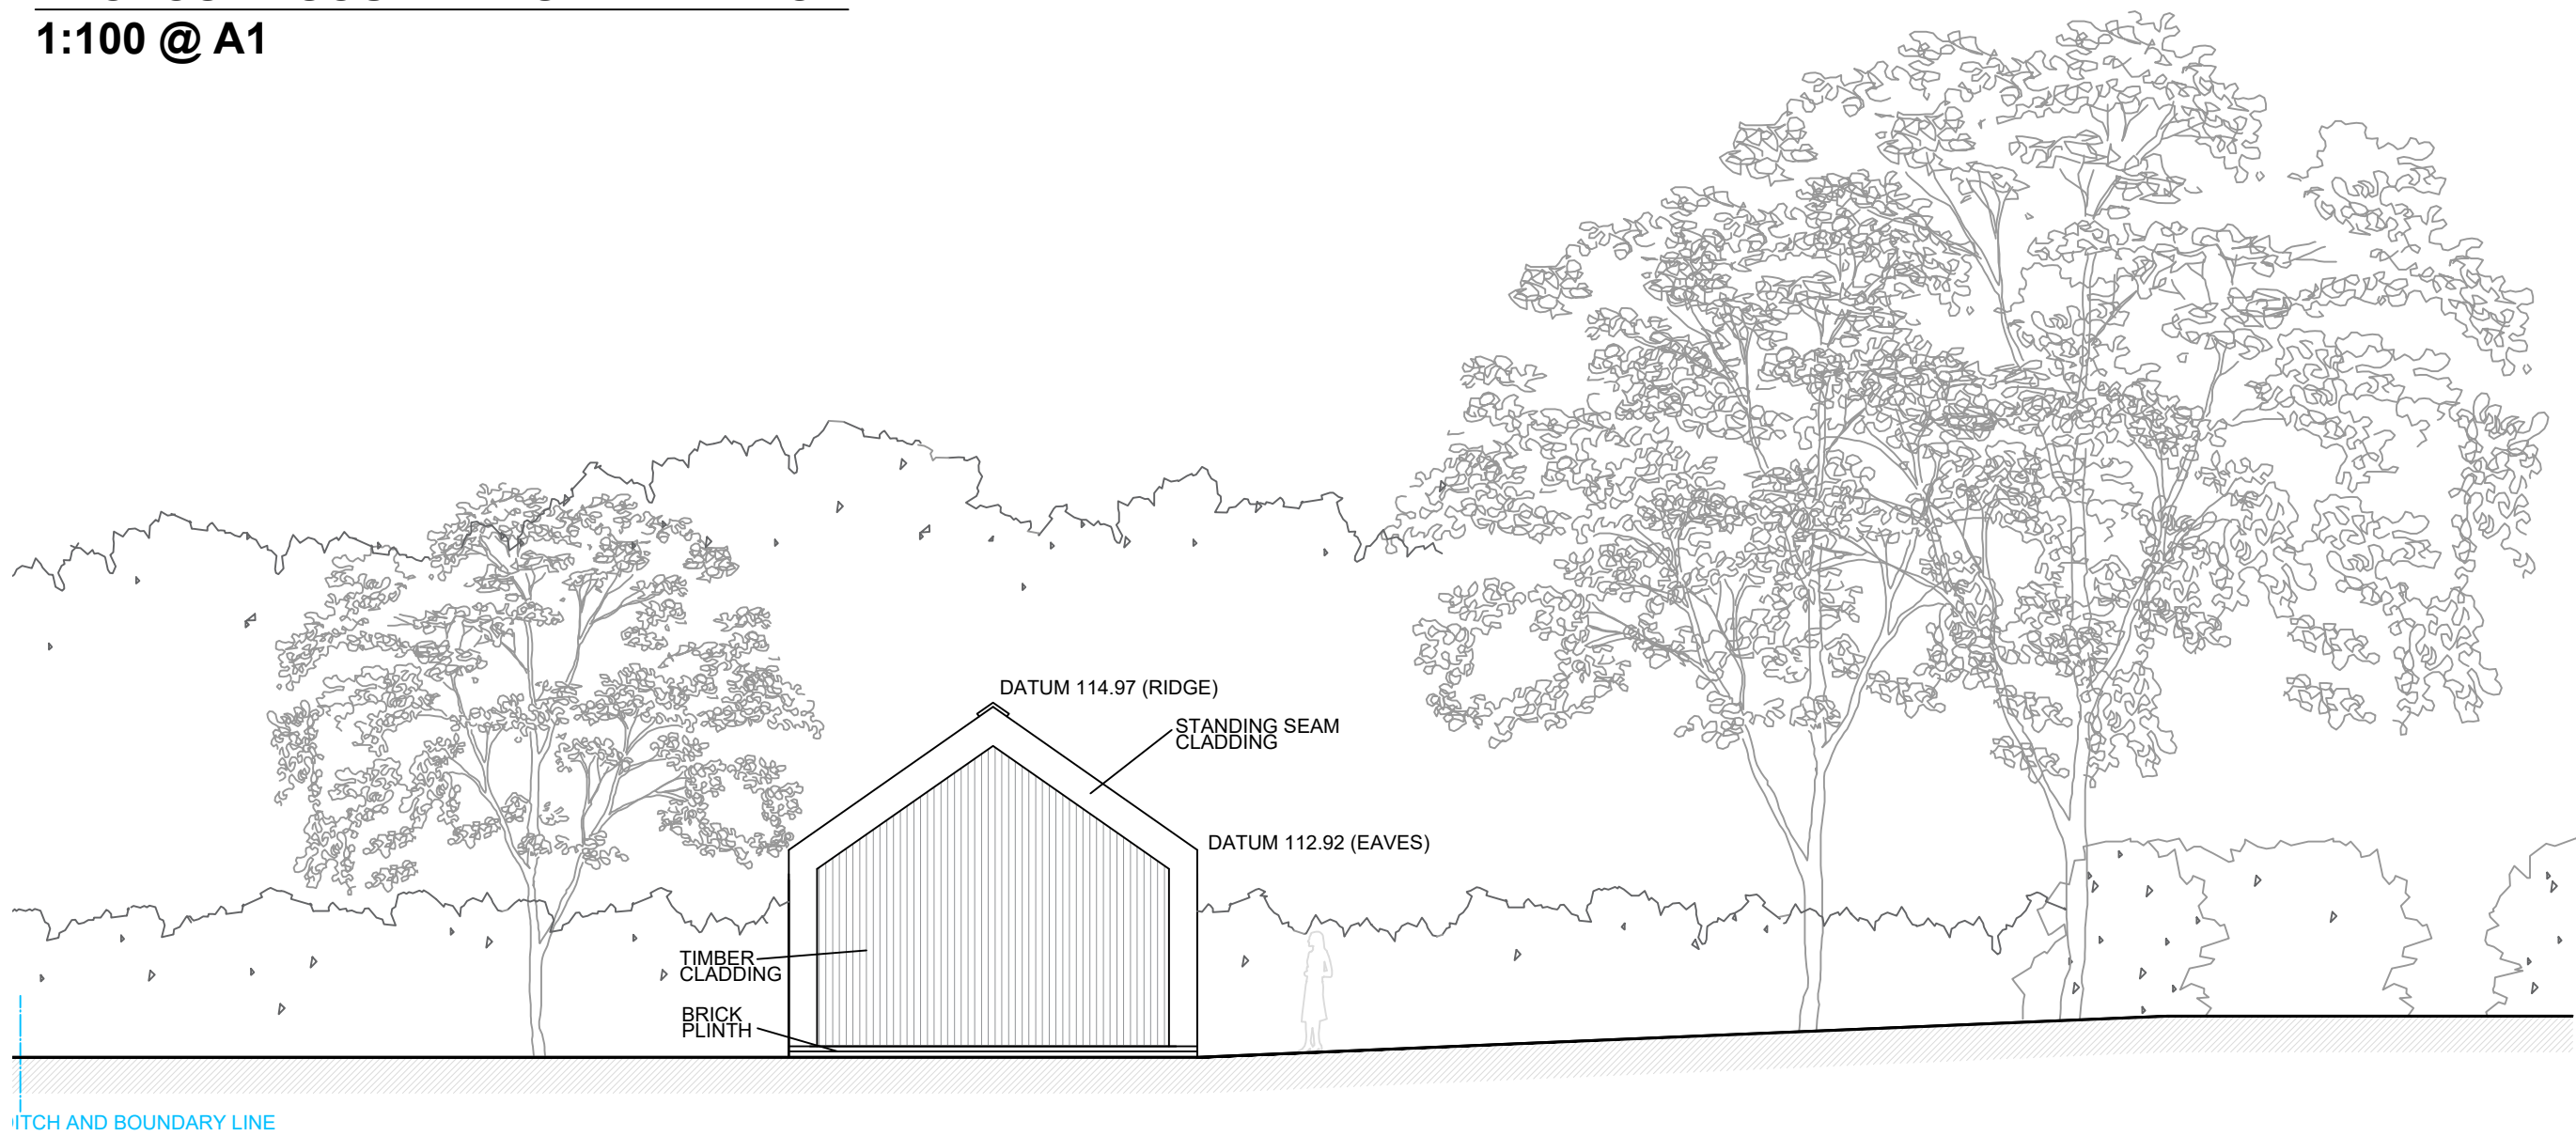


PROPOSED NORTH WEST ELEVATION  
1:100 @ A1

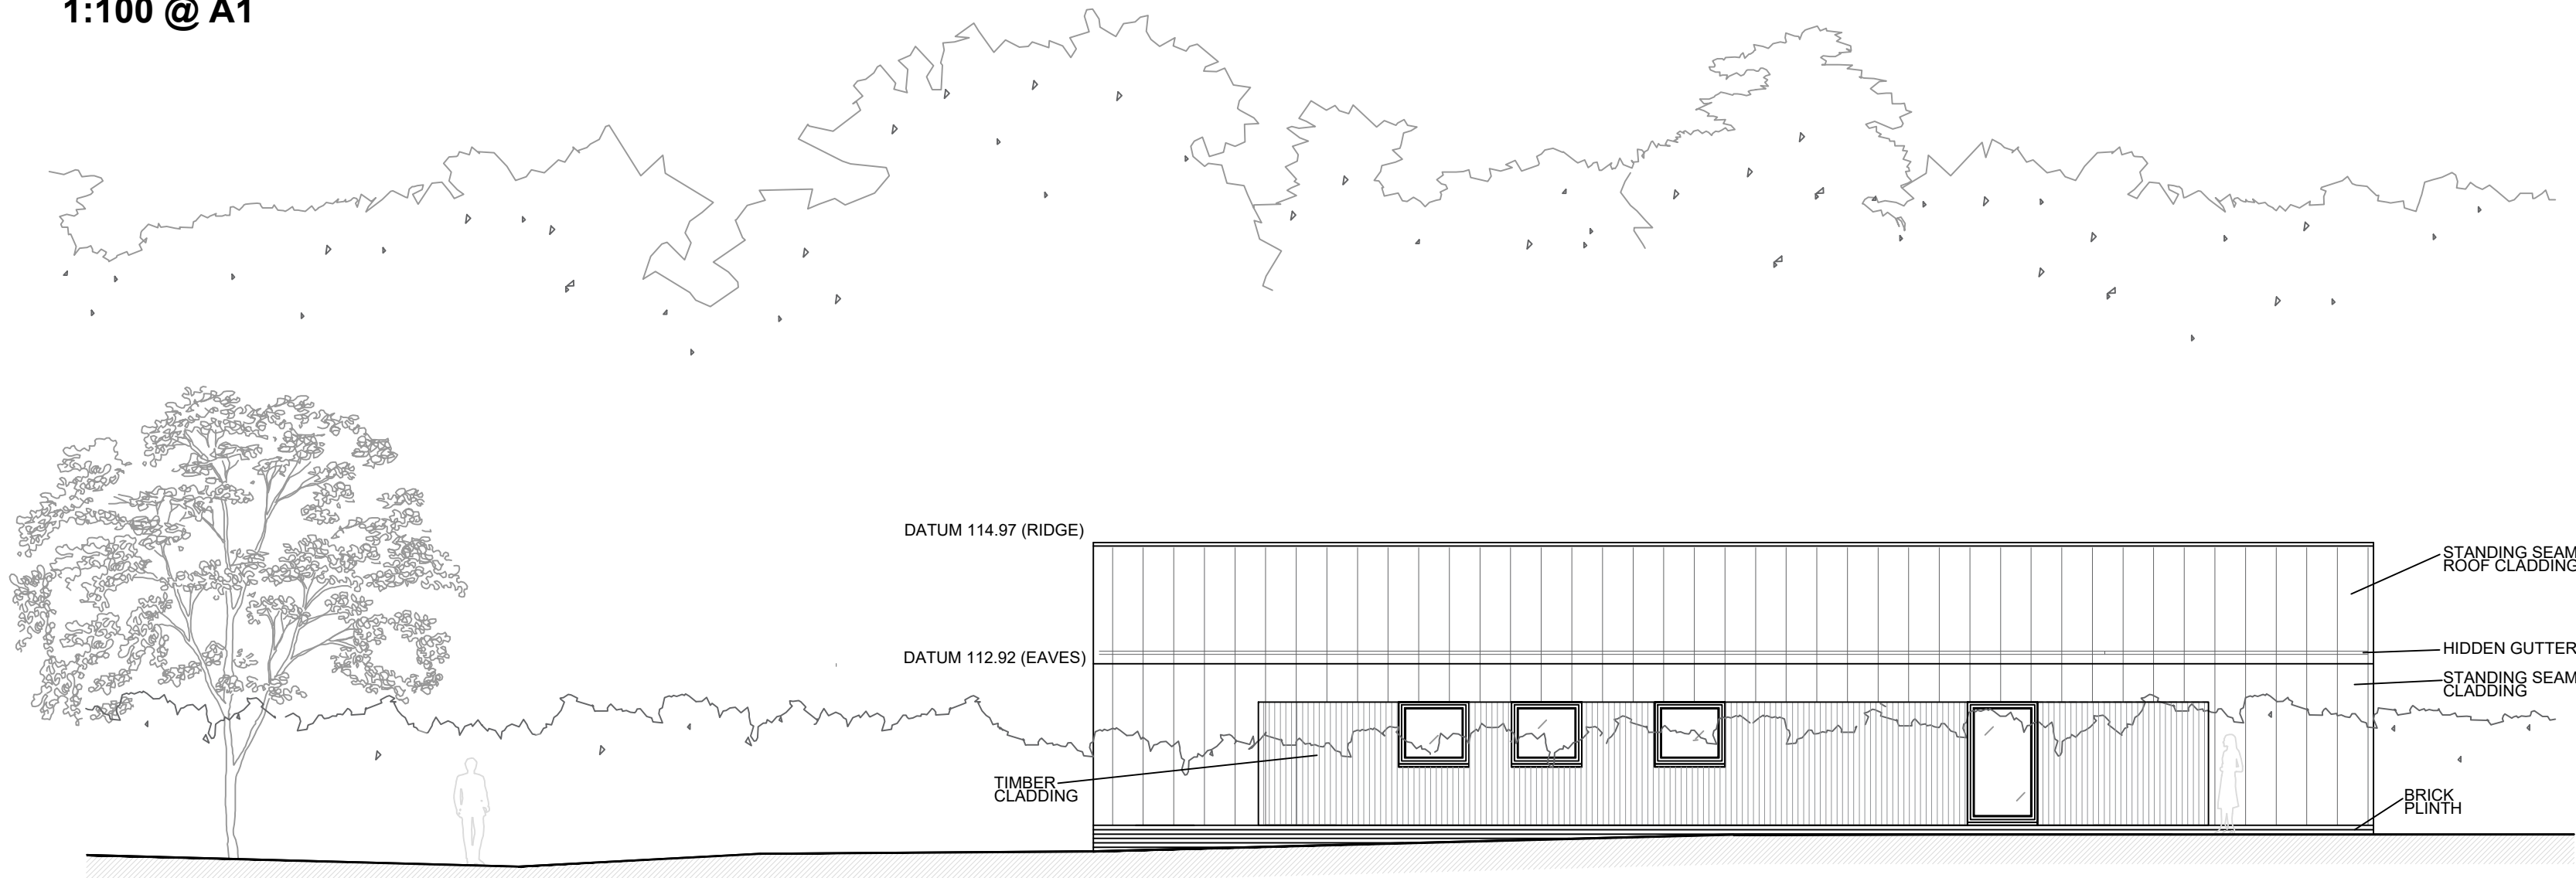



PROPOSED NORTH EAST ELEVATION  
1:100 @ A1

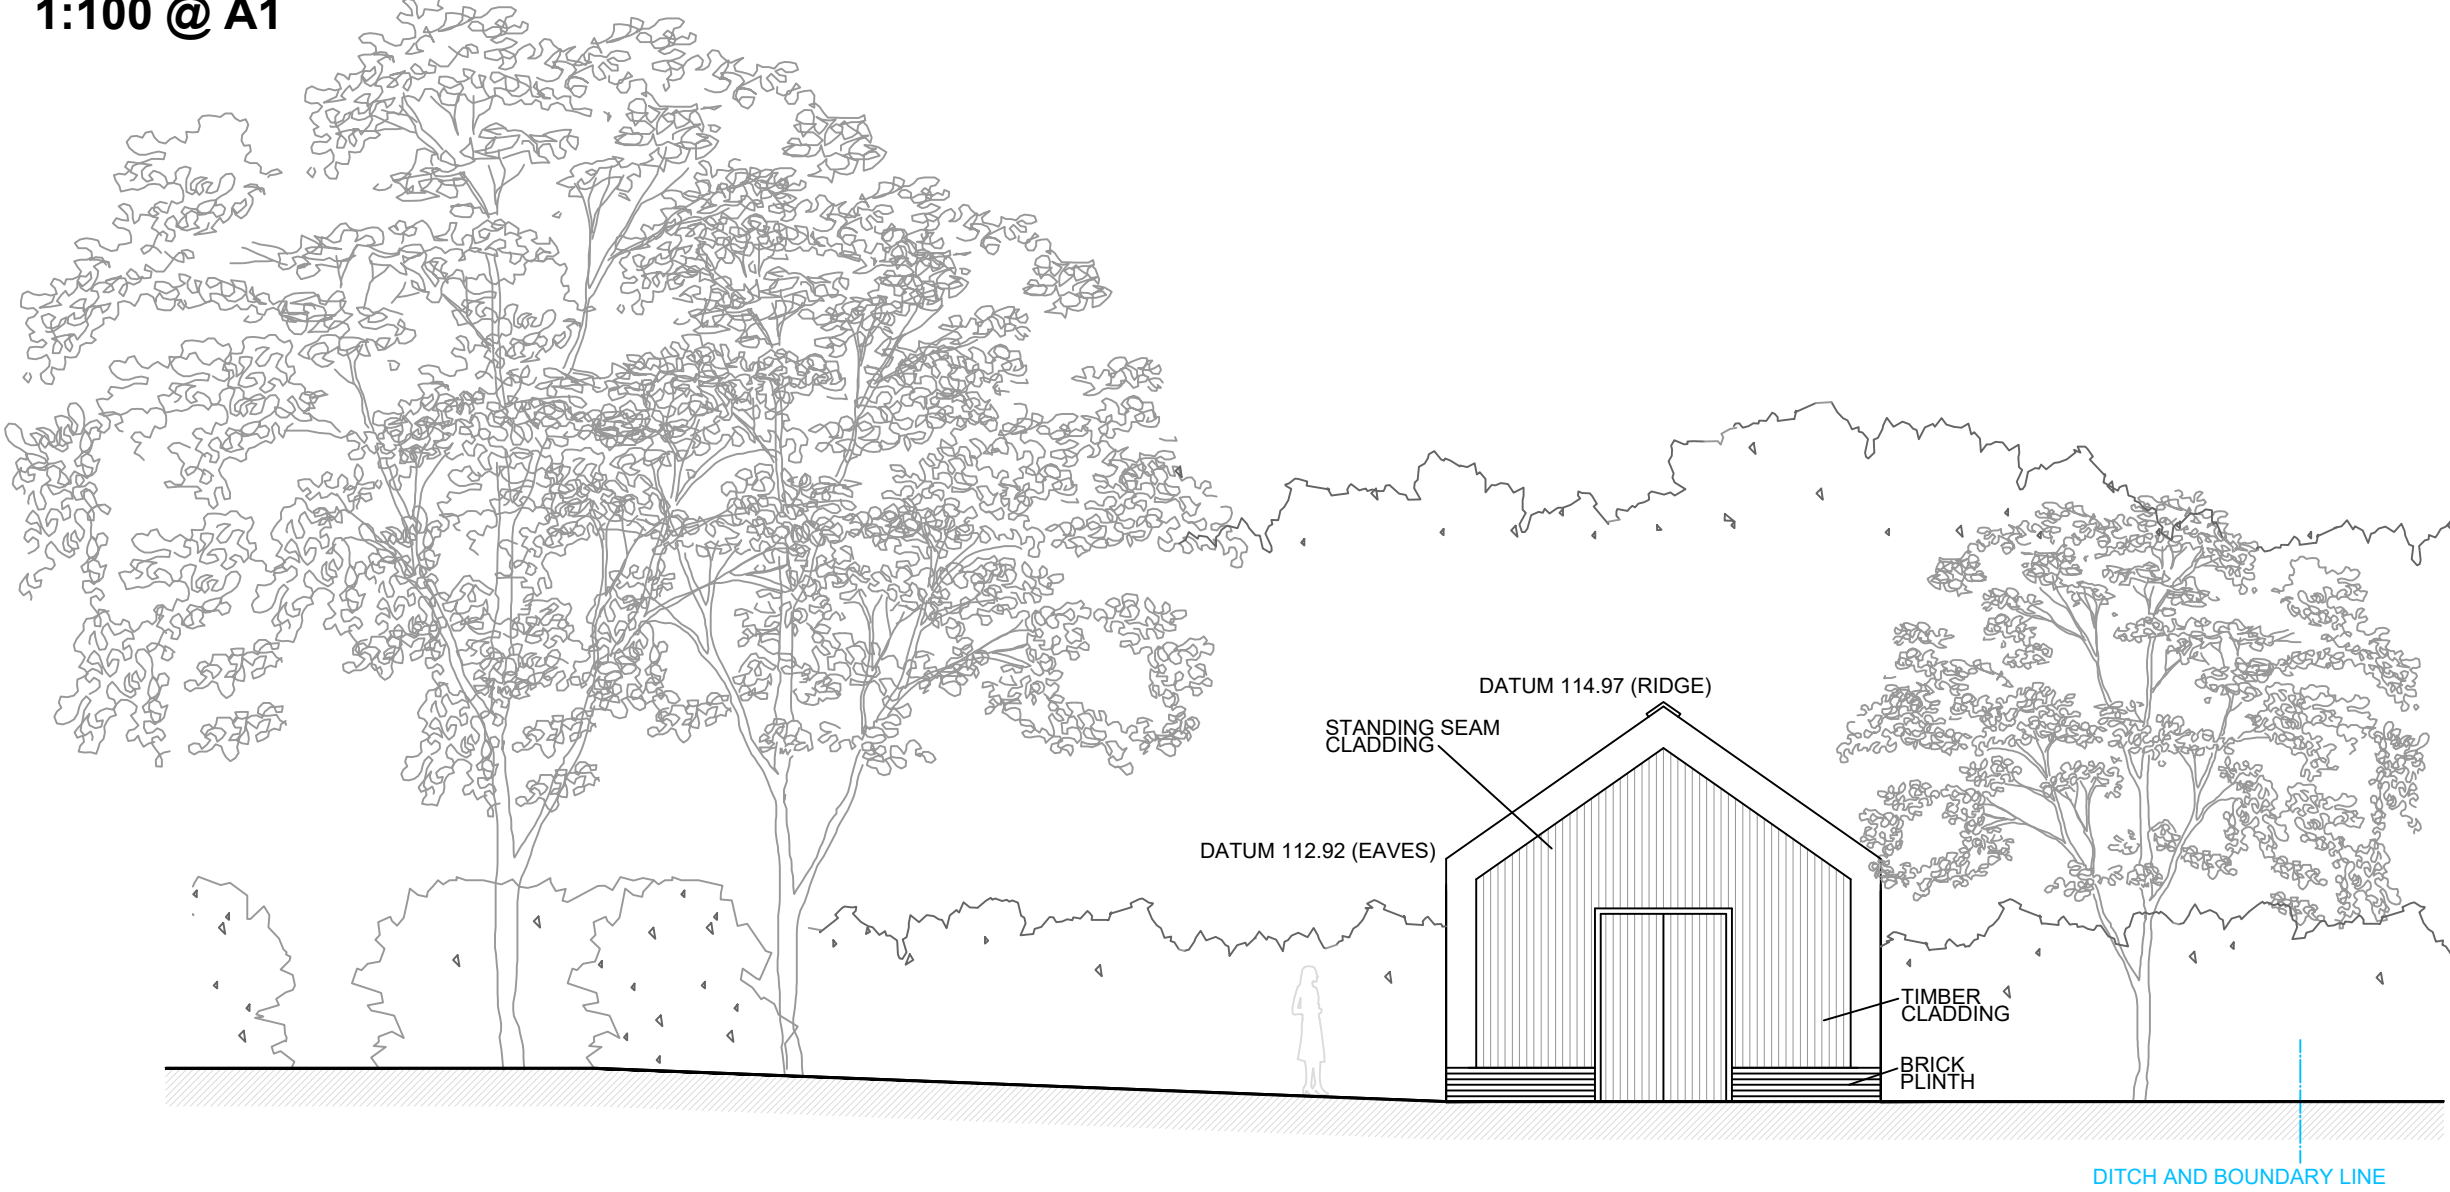

PROPOSED OUTHOUSE PLAN  
1:100 @ A1

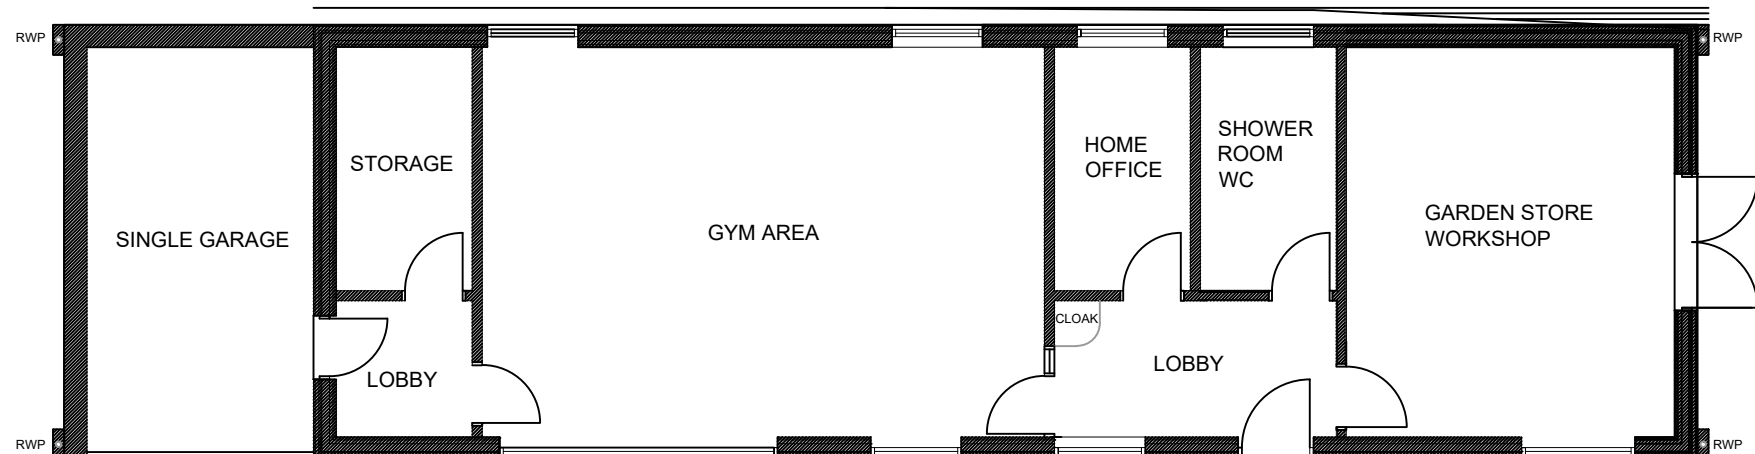

PROPOSED ROOF PLAN  
1:100 @ A1

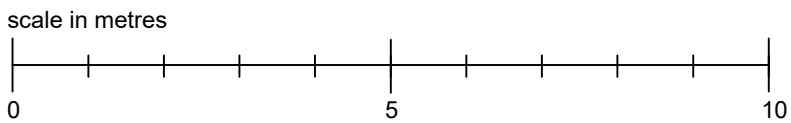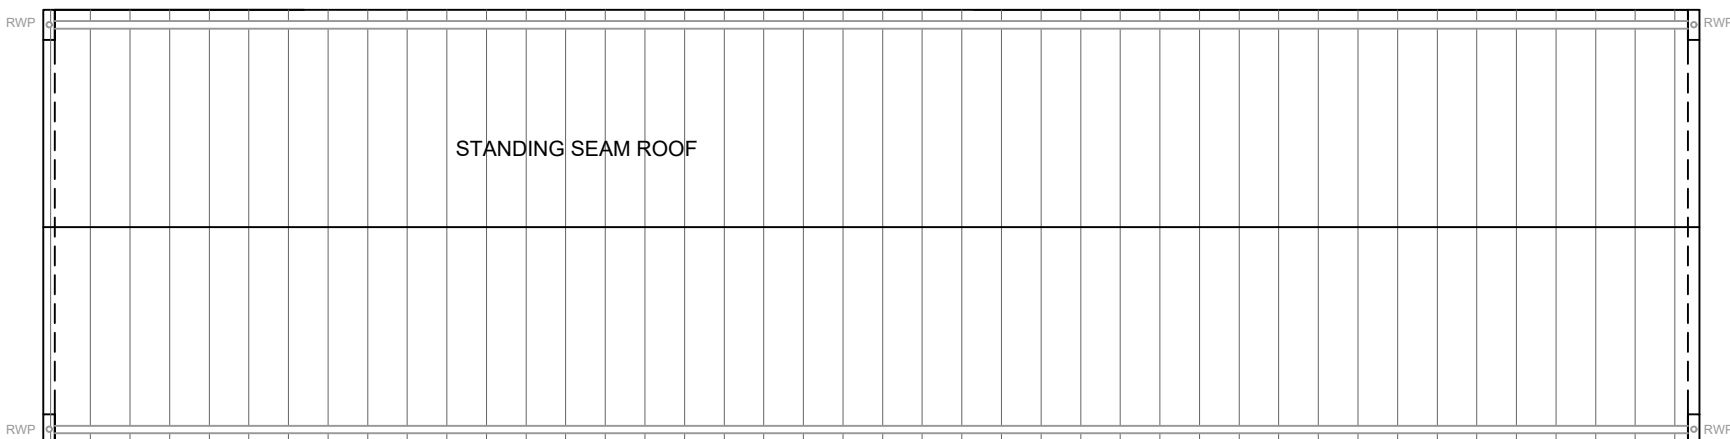

|   |       |         |          |
|---|-------|---------|----------|
| Paul Reed Architects Ltd<br>Studio: Greenhouse, 18 Bond Street,<br>Brighton, BN1 1SD<br>tel: 01707 459300<br>paul@paulreedarchitects.com |       |         |          |
| A   | PPR   |         | 12-08-24 |
| --   | PPR   | -       | 09-07-24 |
| Rev   | Drawn | Checked | Date     |

This drawing is the copyright of the Architects and may not be used or reproduced in any way without written permission by Paul Reed Architects Ltd. Paul Reed Architects Ltd reserves the right to withdraw permission at any time. Do not scale from this drawing use figured dimensions only. It is the contractor's responsibility to check ALL dimensions ON SITE and report any discrepancies to the Architect. This drawing must be read in conjunction with all other relevant consultant's project drawings and documentation. It is the contractor's responsibility to ensure full compliance with Building Regulation Acts and CDM regulations. This drawing is for planning permission only and should not be used for any building purposes.

|                                                                                 |                    |           |
|---------------------------------------------------------------------------------|--------------------|-----------|
| Down Park Place<br>Turners Hill Road<br>Crawley Down<br>West Sussex<br>RH10 4HQ |                    |           |
| OUTBUILDING                                                                     |                    |           |
| PROPOSED PLANS<br>AND ELEVATIONS                                                |                    |           |
| Scale: 1:100 @ A1                                                               |                    |           |
| Job no:<br>CD 24 02                                                             | Drawing<br>no: 204 | Rev:<br>A |