




Site Location



Proposed clay tile hanging at first floor along front elevation

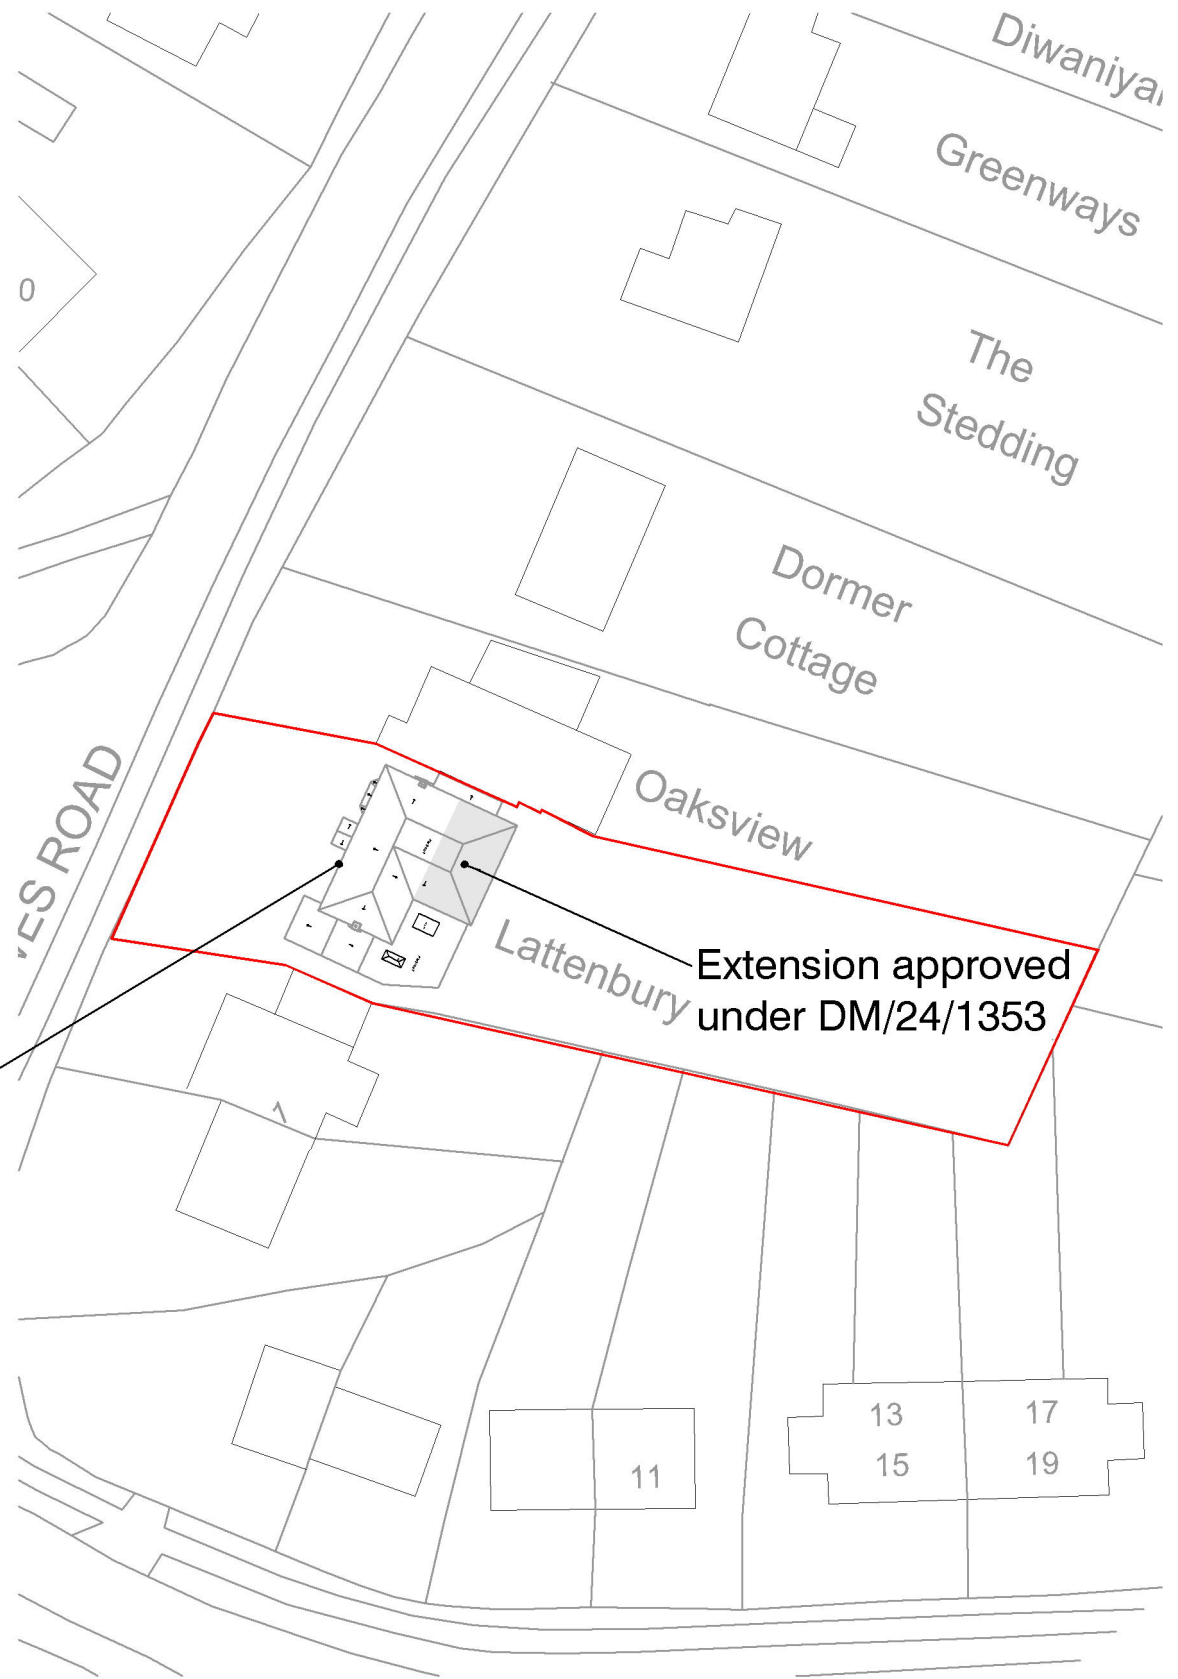

Block Plan



- ☐ SURVEY
- ☐ FEASIBILITY
- ☐ PLANNING
- ☐ BUILDING REGULATIONS
- ☒ CONSTRUCTION

Notes

Do not scale, use figured dimensions only.

All dimensions to be verified on site prior to the commencement of any work or the production of any shop drawing. All discrepancies to be reported to the Architect.

This drawing is to be read in conjunction with all related Architect's and Engineer's drawings and any other relevant information. It is the contractors responsibility to ensure that all works are in compliance with Building Regulations.

This drawing is copyright of David Jenkins Design.

Date	Revision
L	
K	
J	
I	
H	
G	
F	
E	
D	
C	
B	28/08/2025 Clay tile hanging on front elevation
A	16/05/2024 Proposal Shown

Client Mr M Palmer & Mr C Illingworth

Project LATTENBURY
LEWES ROAD
HORSTED KEYNES

Title SITE LOCATION & BLOCK PLAN
PROPOSED

Date	Scales	Dwg. No.	Rev.
03/24	1:1250 @ A3 1:500 @A3	781/01	B