


Notes:

Drawings are indicative only. These drawings are not for construction. All dimensions to be taken on site prior to placing any orders.

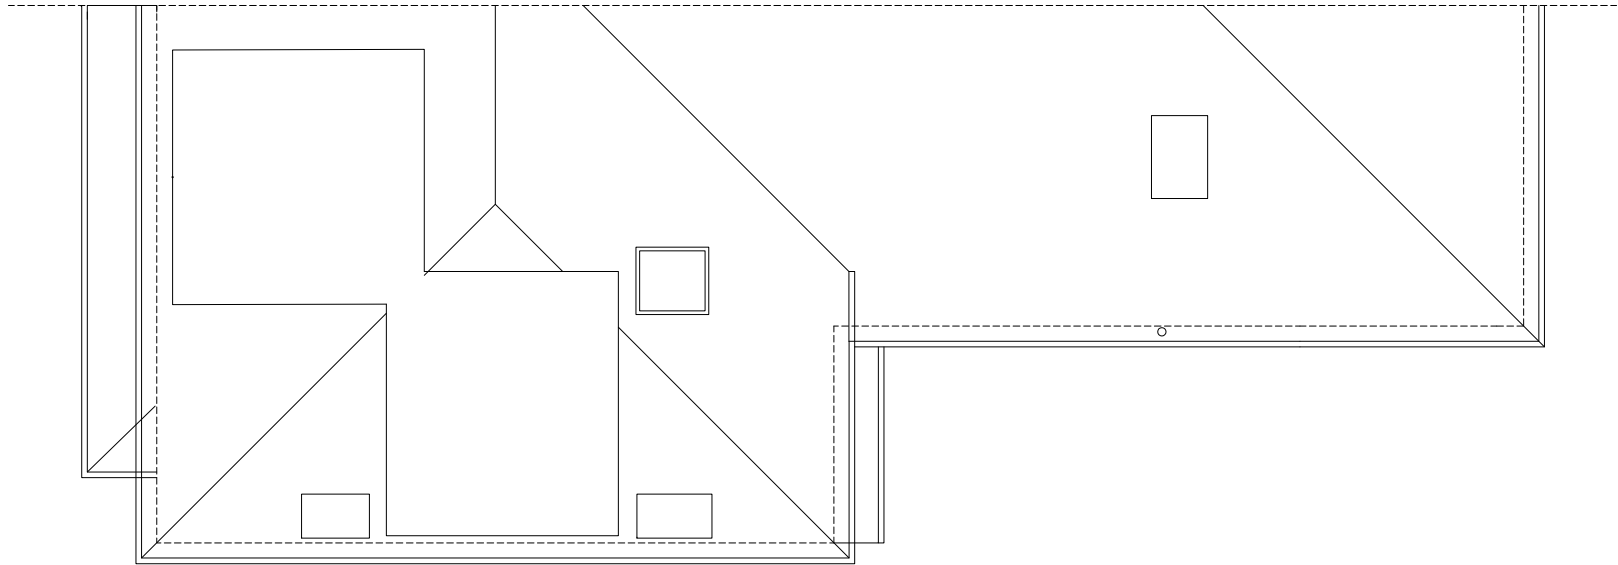


01 Roof Plan 1:100



02 Part East Elevation 1:100



03 North Elevation 1:100

 

| revision                                             |  | project                    | drawing                           | date       | size | scale    | job ref | dwg no | rev |
|------------------------------------------------------|--|----------------------------|-----------------------------------|------------|------|----------|---------|--------|-----|
| Householder Planning Application<br>Issue 01 12 2025 |  | 24 Sunte Avenue, Lindfield | Existing Roof Plan and Elevations | 13 08 2025 | A3   | 1:100@A3 | 095     | 03     | PL  |

wwstudio ltd

F2, 3 Palmeira Square Hove BN3 2JA

k.wilton@wwstudio.co.uk

T 07950033667