


Notes:

Drawings are indicative only. These drawings are not for construction. All dimensions to be taken on site prior to placing any orders.

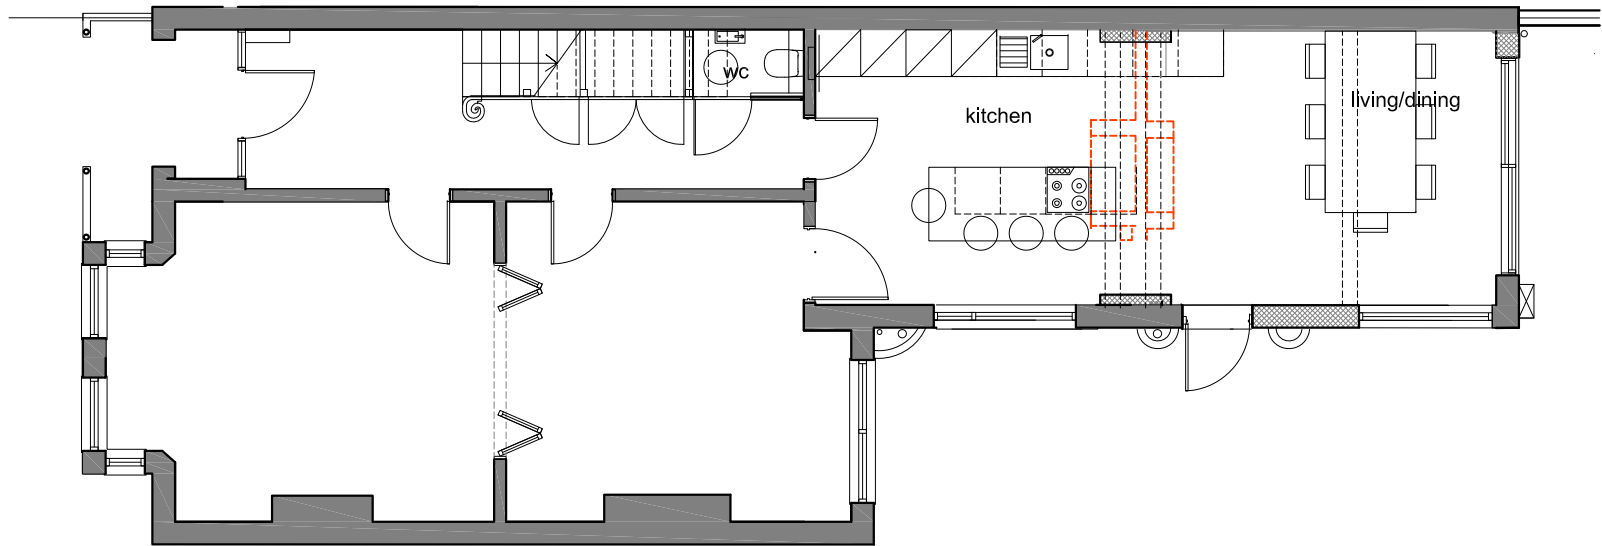

Proposed Plan




Part East Elevation

New window and doors constructed in double glazed powder-coated aluminum system, colour black



North Elevation

New doors constructed in double glazed powder-coated aluminum system, colour black

 

revision	project	drawing	date	size	scale	job ref	dwg no	rev
Householder Planning Application Issue 01 12 2025	24 Sunte Avenue, Lindfield	Proposed Ground Floor and Elevations	13 08 2025	A3	1:100@A3	095	04	PL