



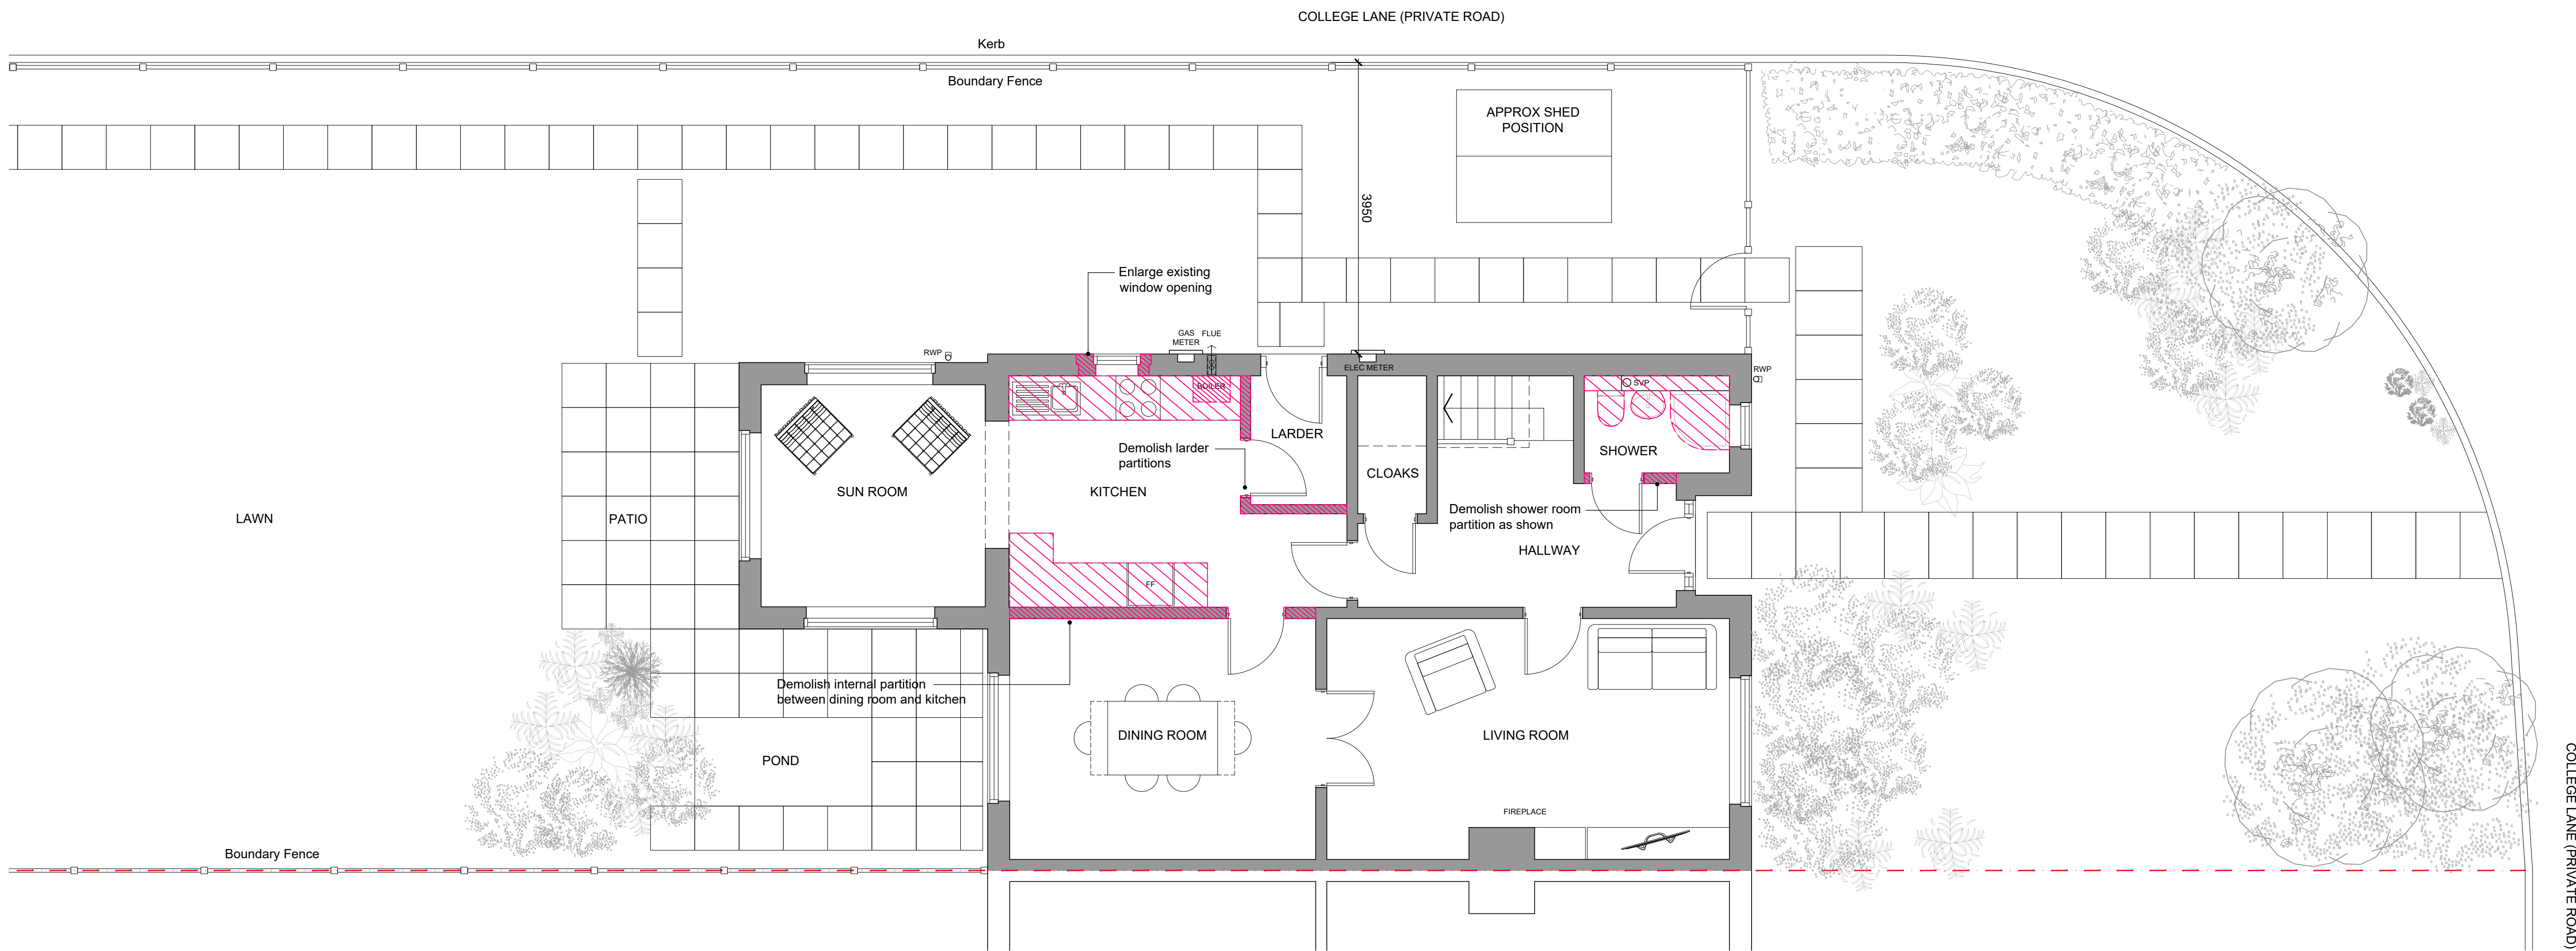

01 Ground Floor Plan

Scale 1:50@A1 / 1:100@A3

 


GENERAL NOTES:


The contractor shall check and verify all dimensions on site and report any discrepancies in writing to the Architect before proceeding with work.

Drawings shall not be scaled.

KEY PLAN:

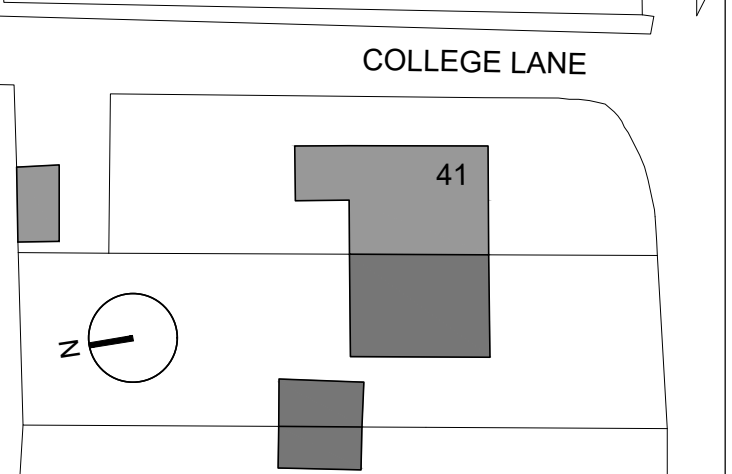


SCALE BAR:

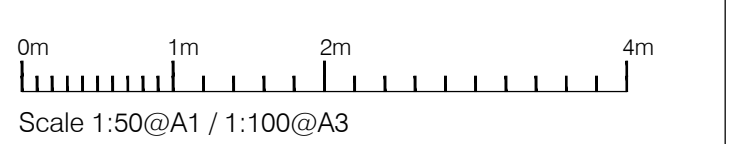



DEMOLITIONS:

- Demolish / Remove: Walls / Partitions
- Demolish / Remove: Floor / Roof / Windows

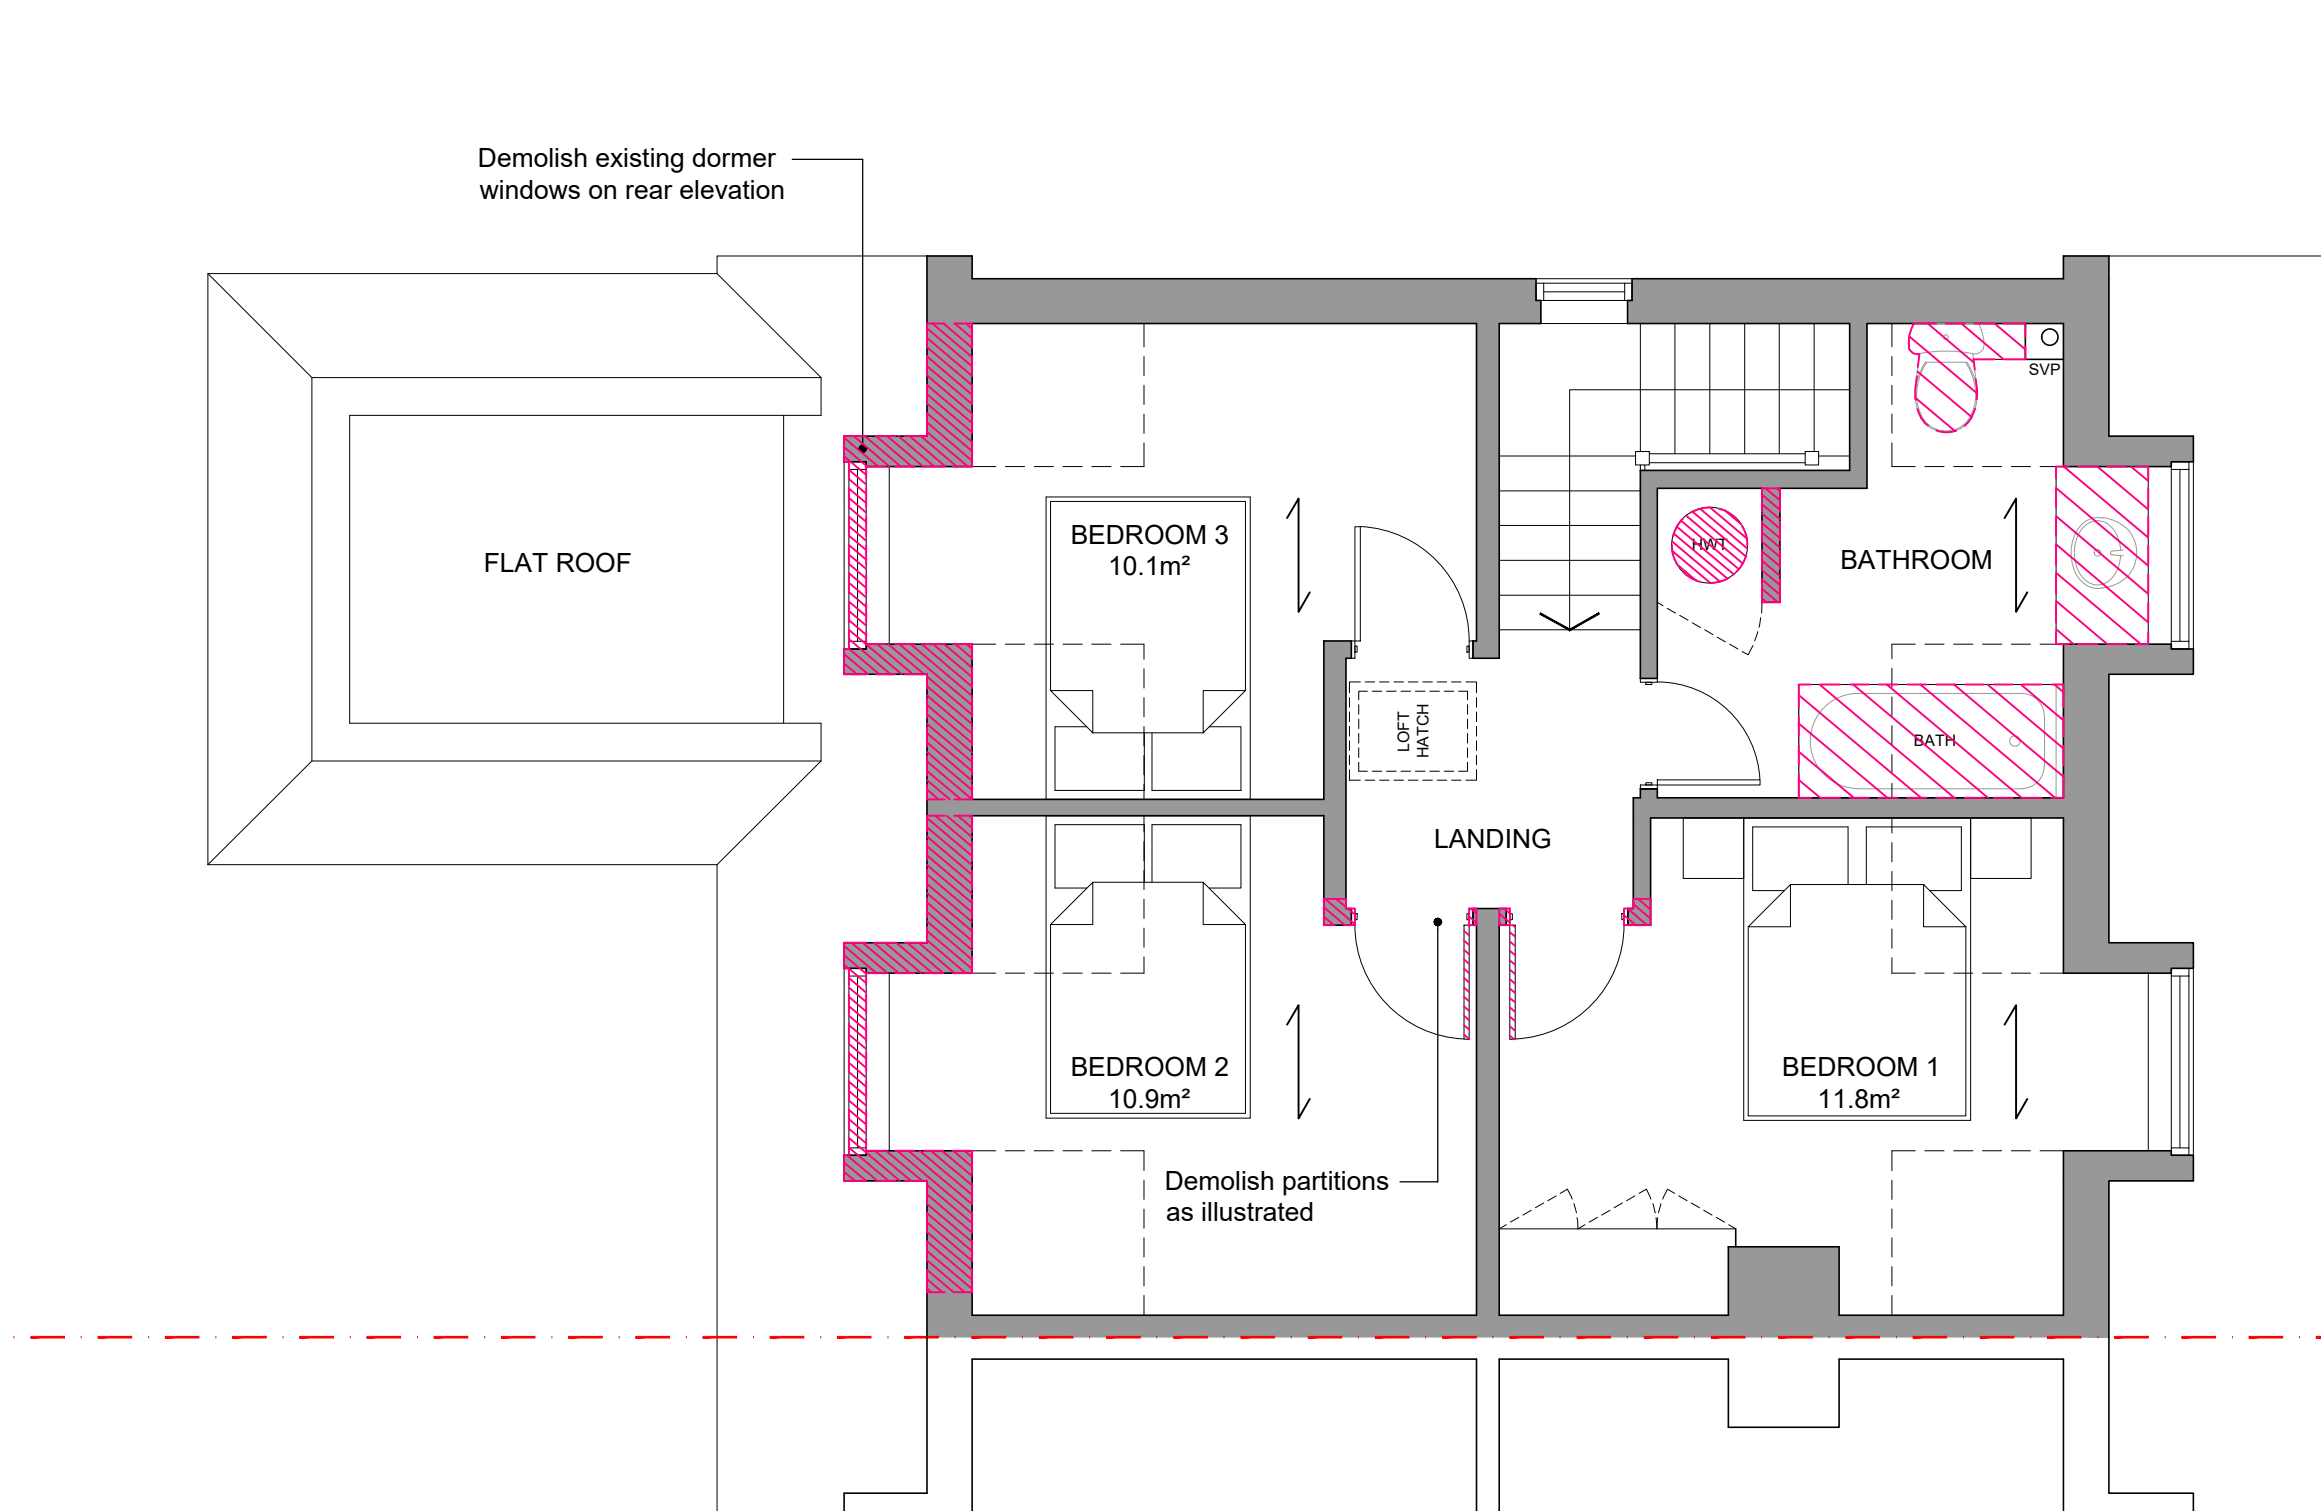


02 First Floor Plan

Scale 1:50@A1 / 1:100@A3

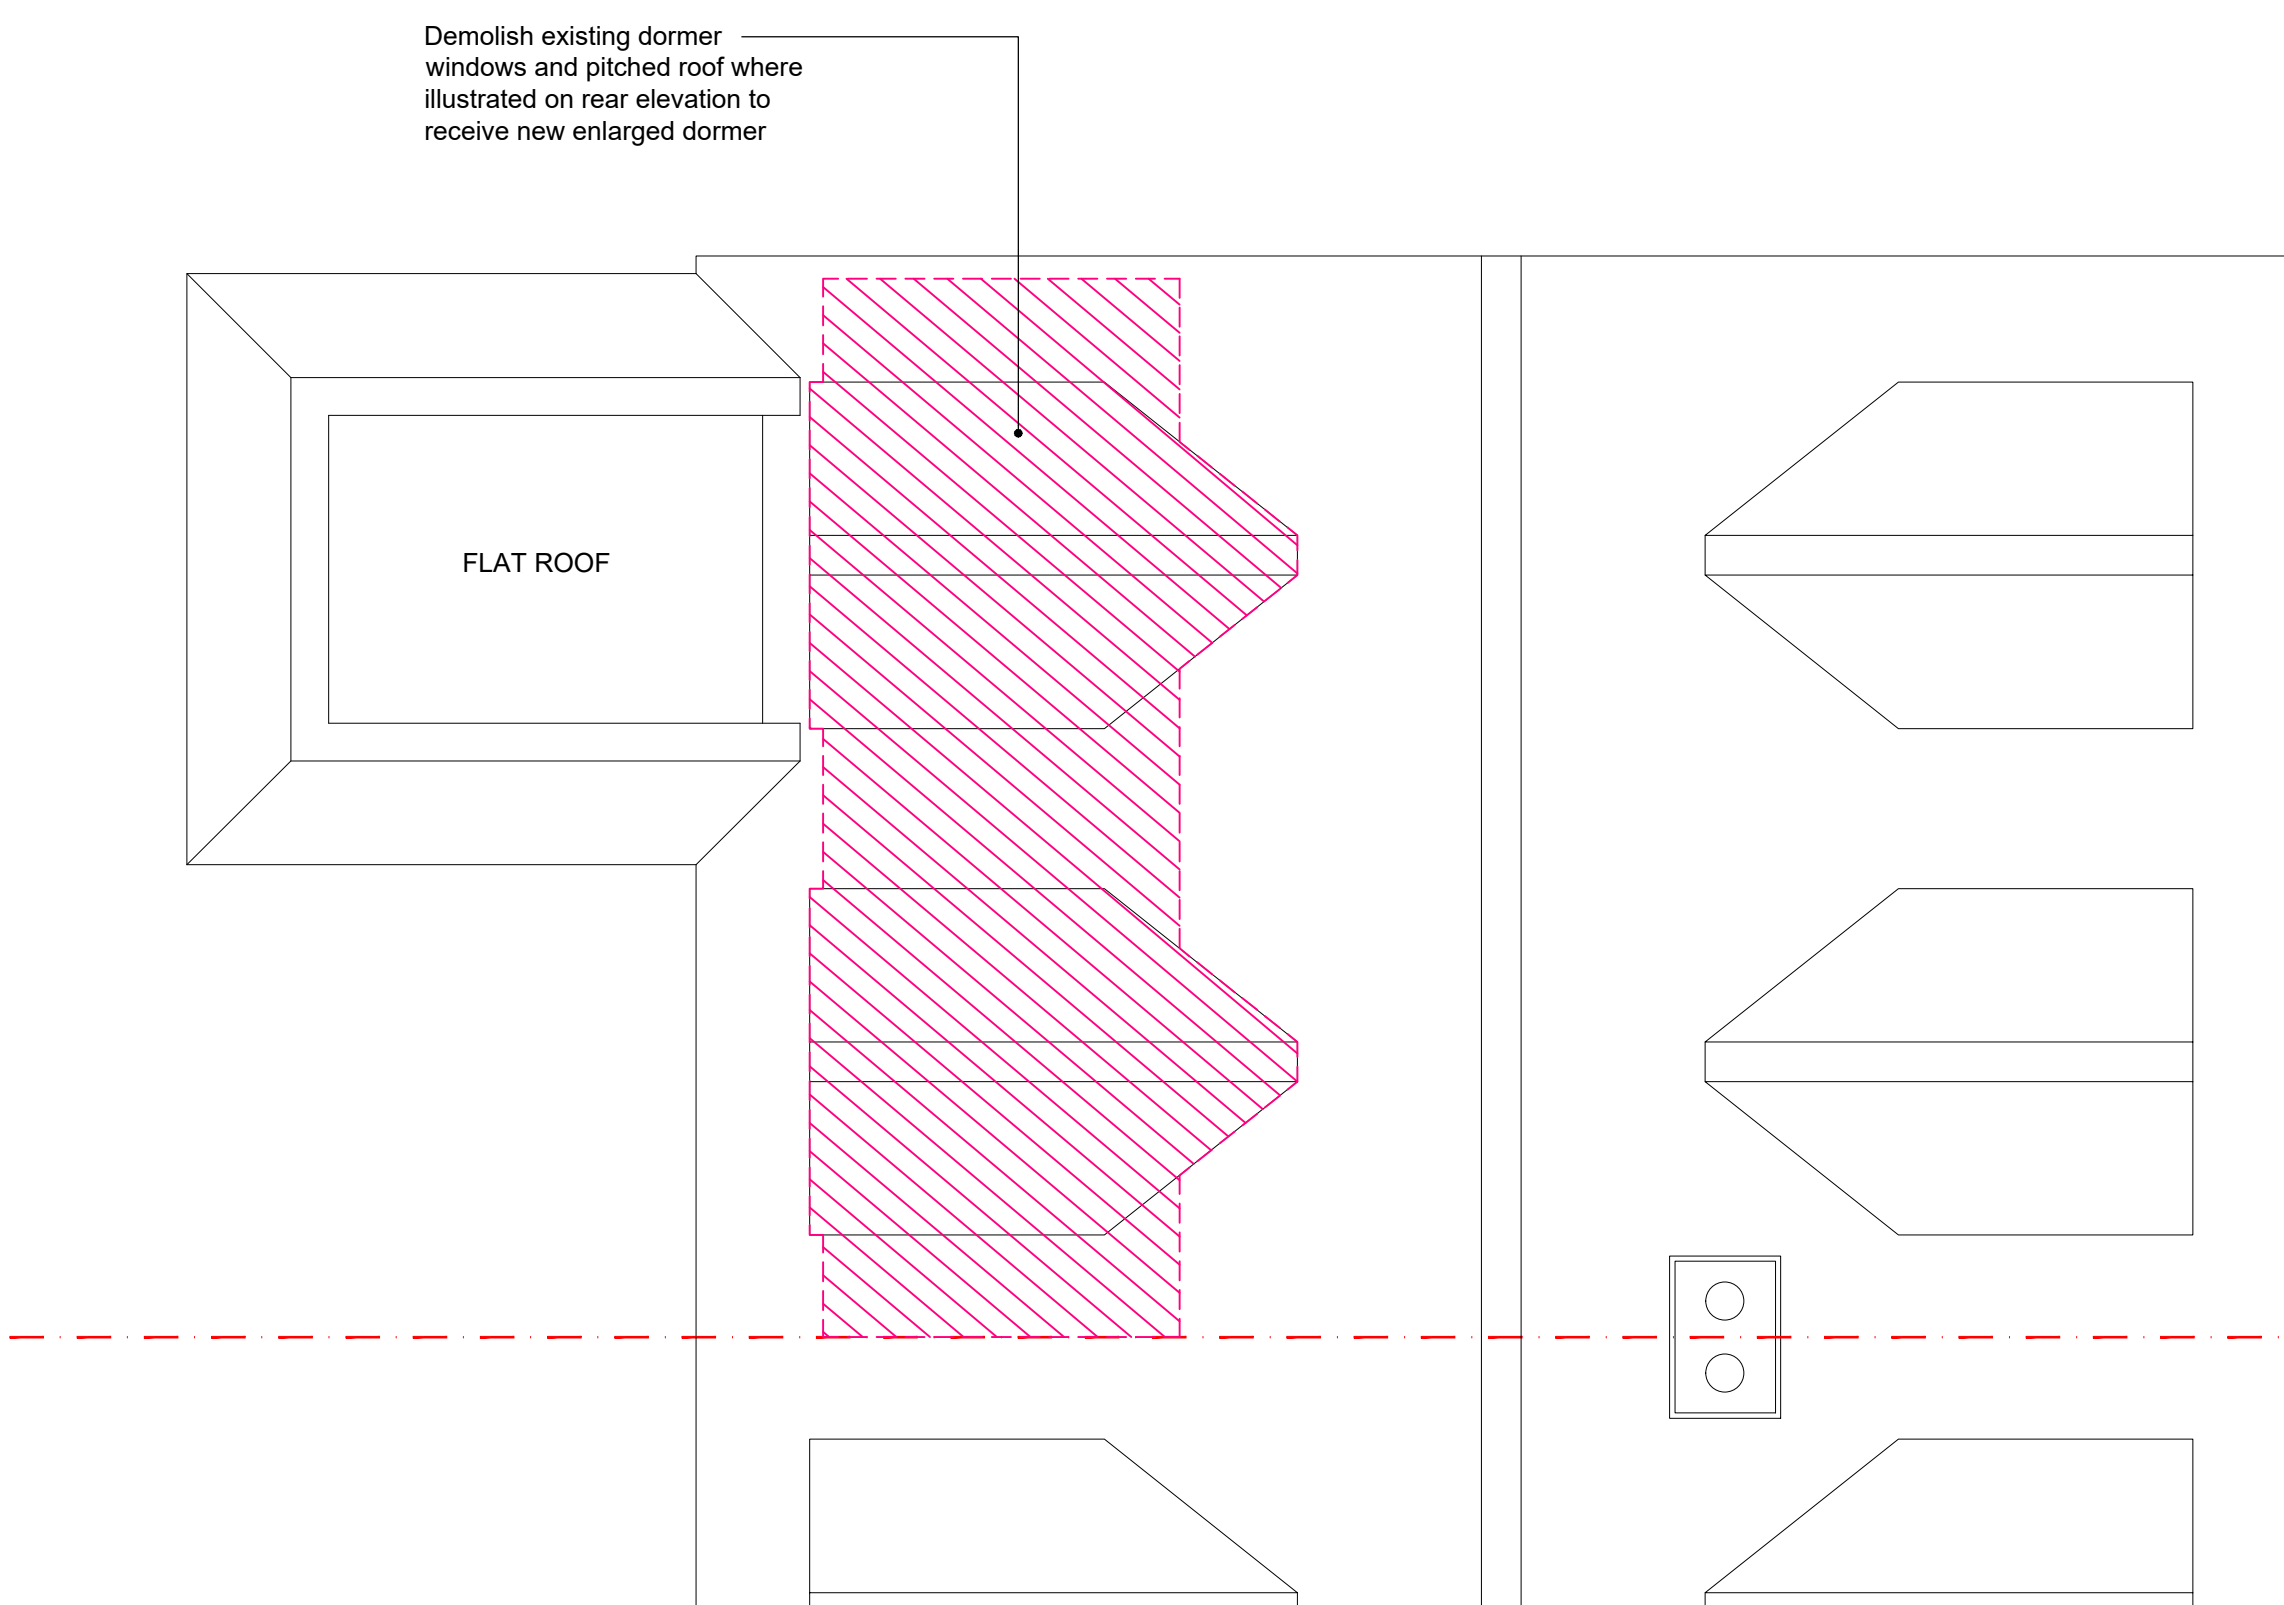 

03 Roof Plan

Scale 1:50@A1 / 1:100@A3

 

Rev	Date	Reason for Issue	Checked by	Approved by
A	09.01.26	Lawful Development App	DMc	DMc

DMCA ARCHITECTS

T: +44 (0)20 3488 1405
E: studio@dmca-architects.com

Project
New Porch and Rear Dormer
at 41 College Lane
Client
Juliet Merrifield & John Gaventa

Location
41 College Lane, Hustpierpoint
West Sussex, BN6 9AD

Title
Ground Floor, First Floor & Roof
Existing Plans with Demolitions

Status
RIBA Stage 3

Scale
1:50@A1 / 1:100@A3

Project Code
P175-20

Drawing Number
(20)0-201

Rev.
A