

Notes


THIS DRAWING IS TO BE READ IN CONJUNCTION WITH
DRAWS NO. 109/01.
ALL FINISH MATERIALS ARE TO MATCH EXISTING.




LEFT SIDE ELEVATION
1:100




RIGHT SIDE ELEVATION
1:100

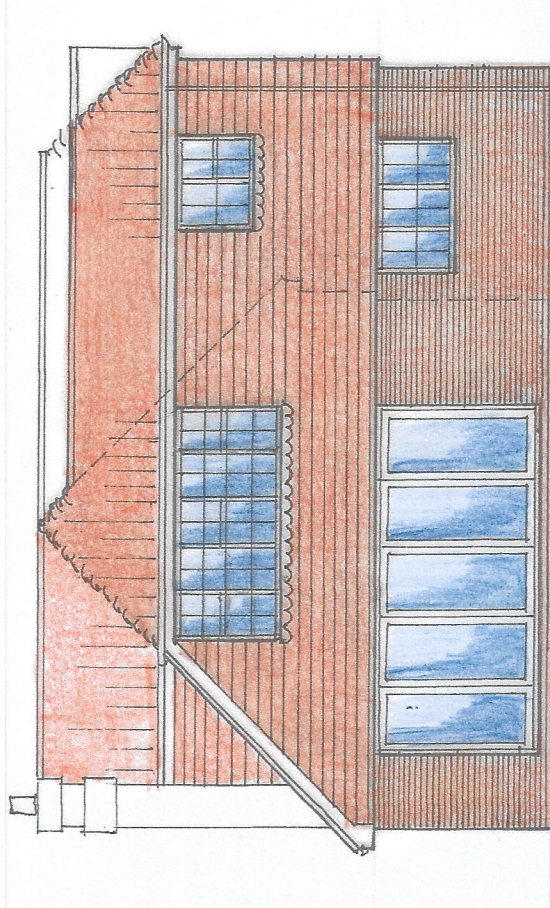


REAR ELEVATION
1:100

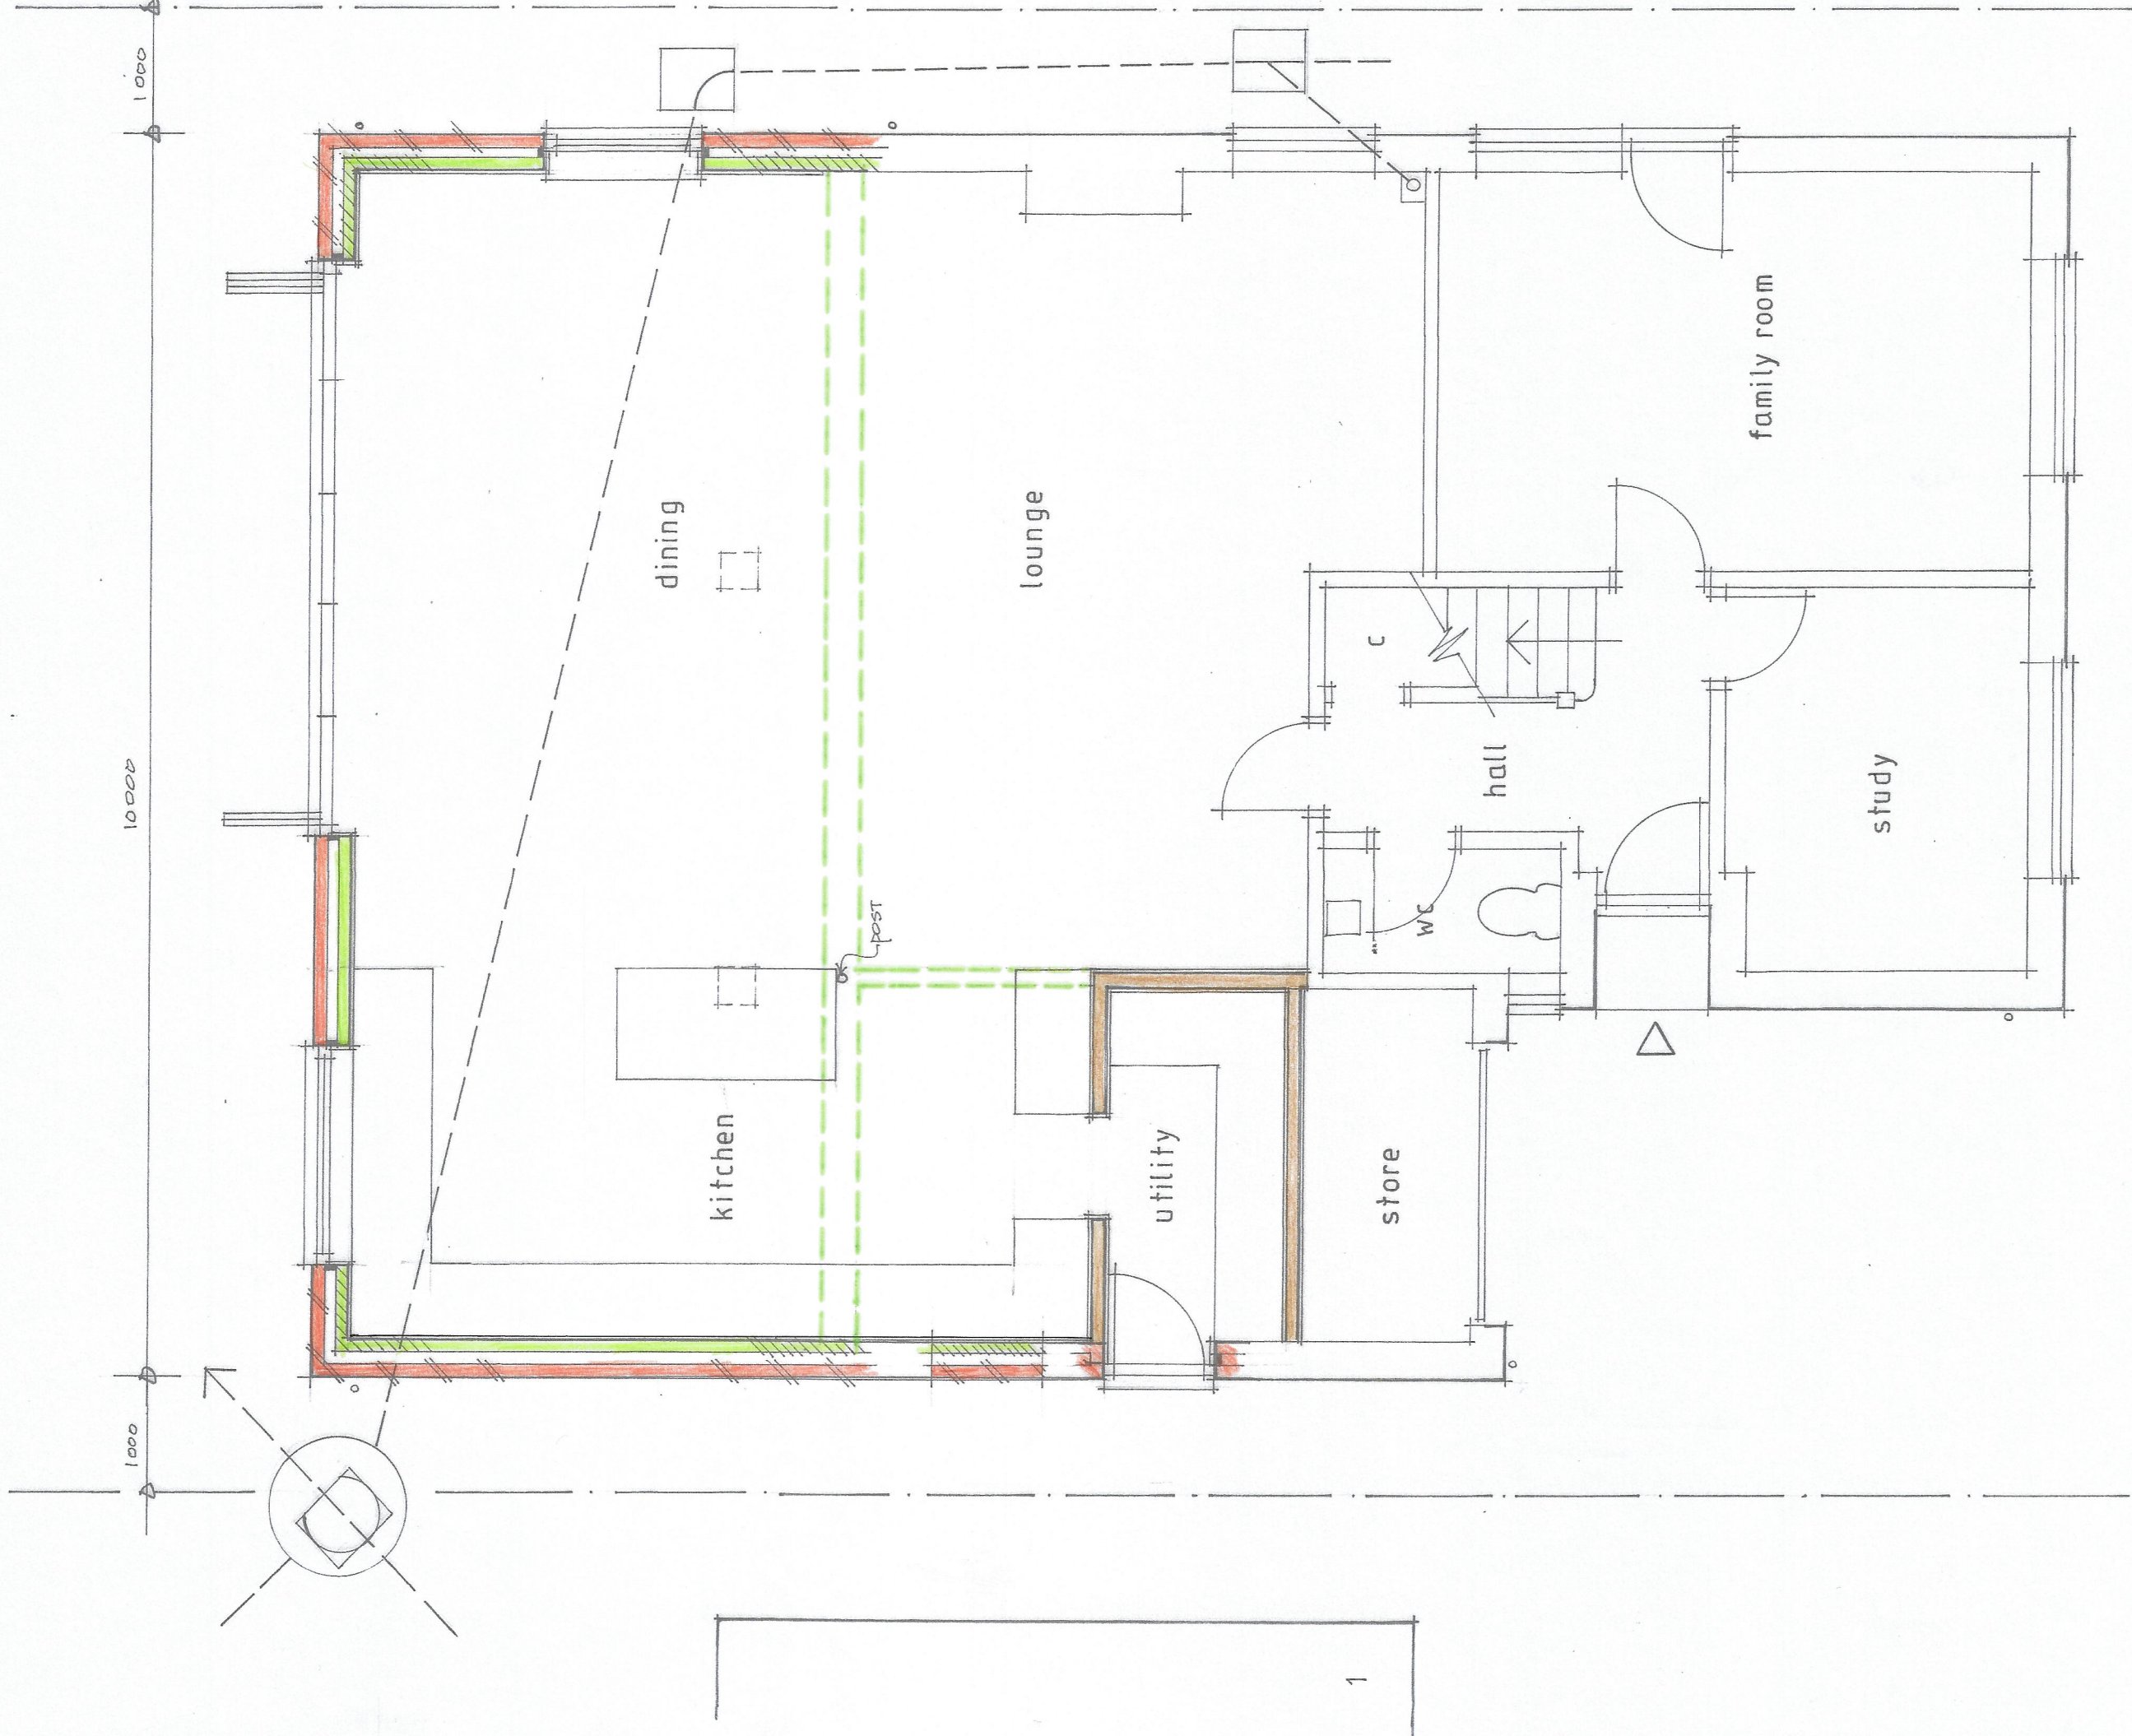

GROUND FLOOR PLAN
1:50

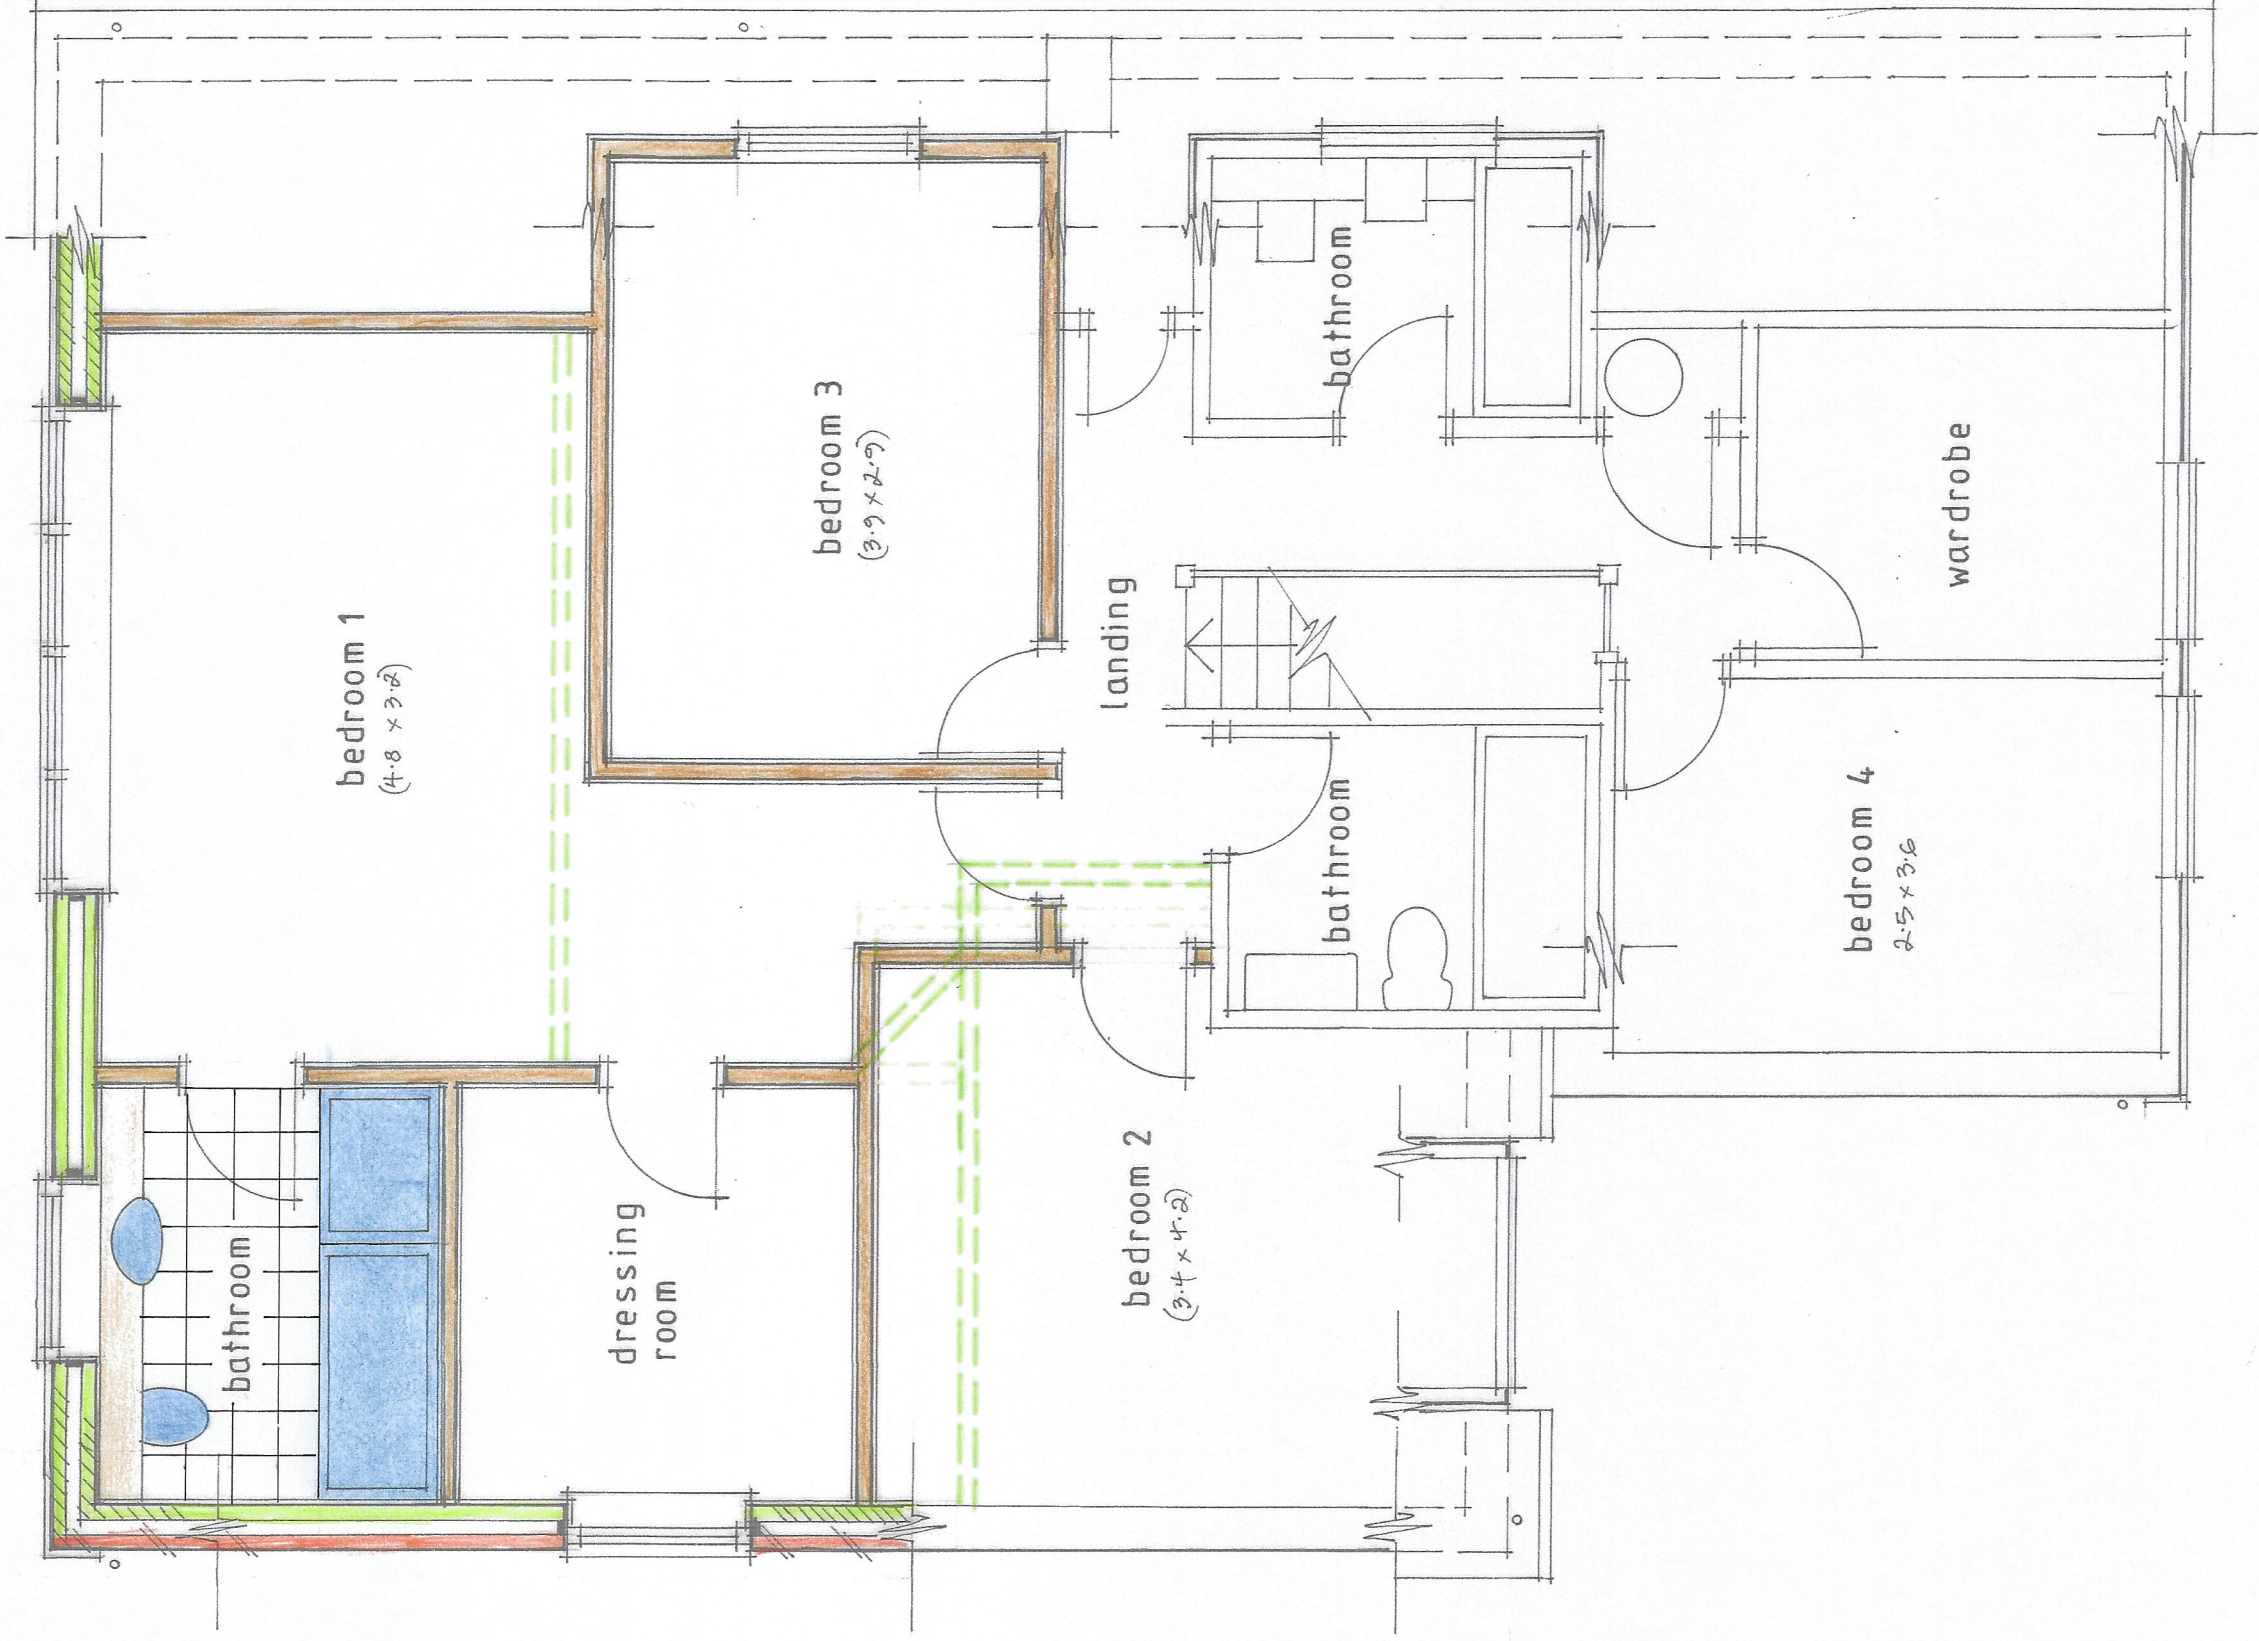

FIRST FLOOR PLAN
1:50

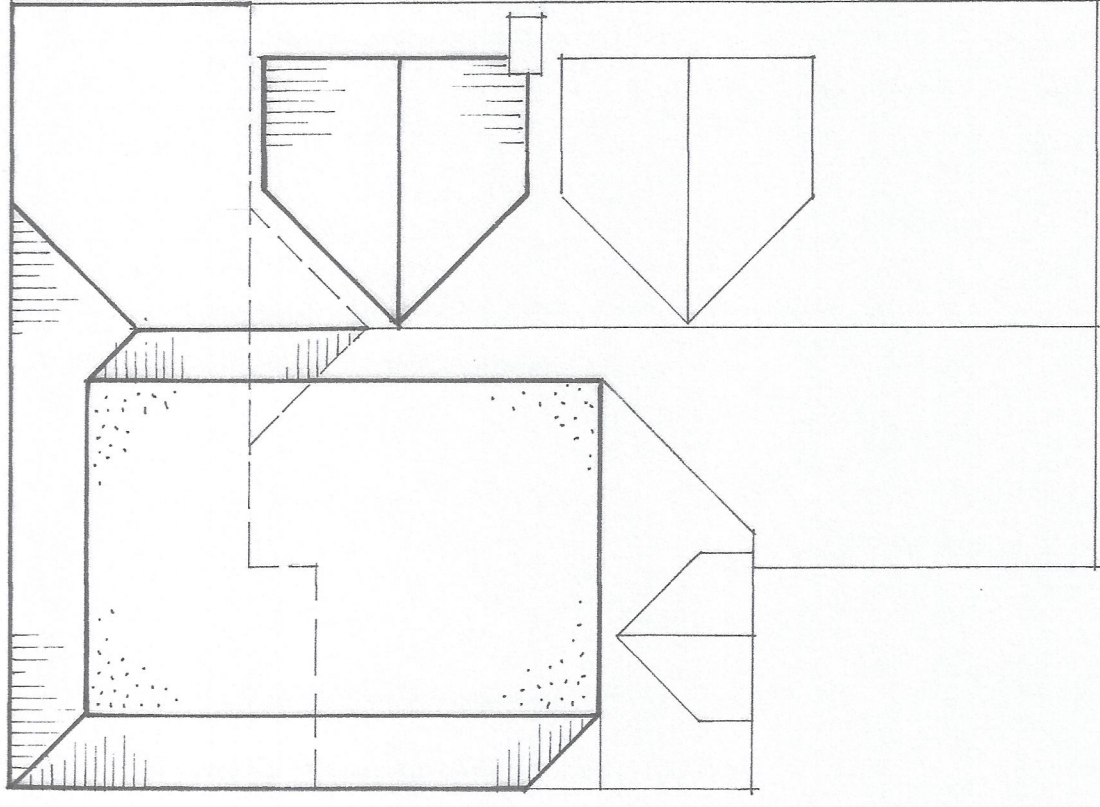


ROOF PLAN
1:100

John Darvall
Architectural Services
Tel: 01323 896322

Client:
MR AND MRS A ADAMS
2 FOLDERS CLOSE
BURGESS HILL

Project:

PROPOSED TWO STOREY REAR EXTENSION

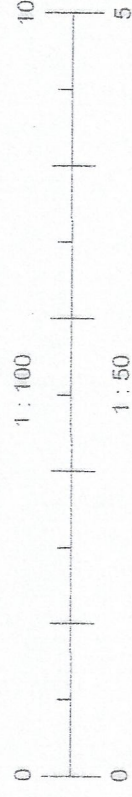

Scale	Date	Drawing No
1:100 1:50	JAN 26	109/02

Sheet Size A1