


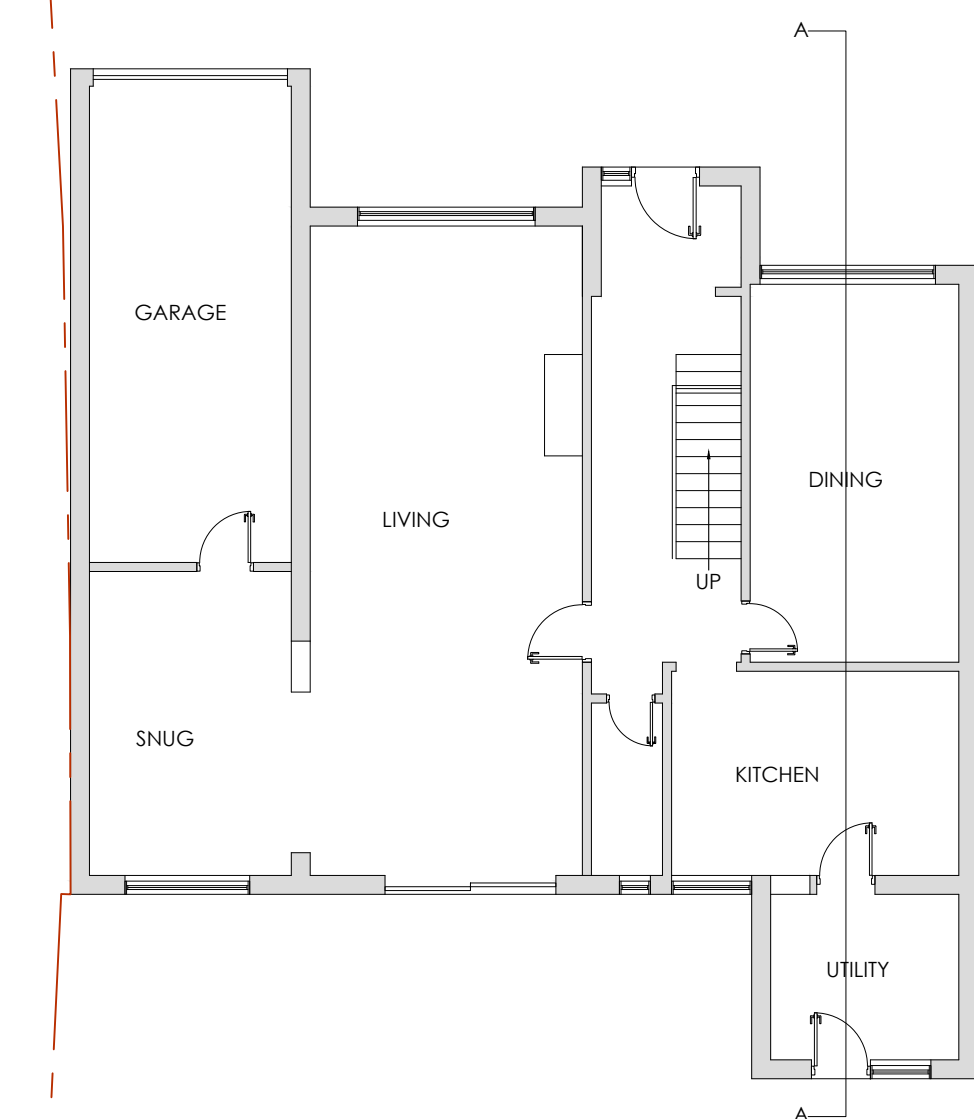


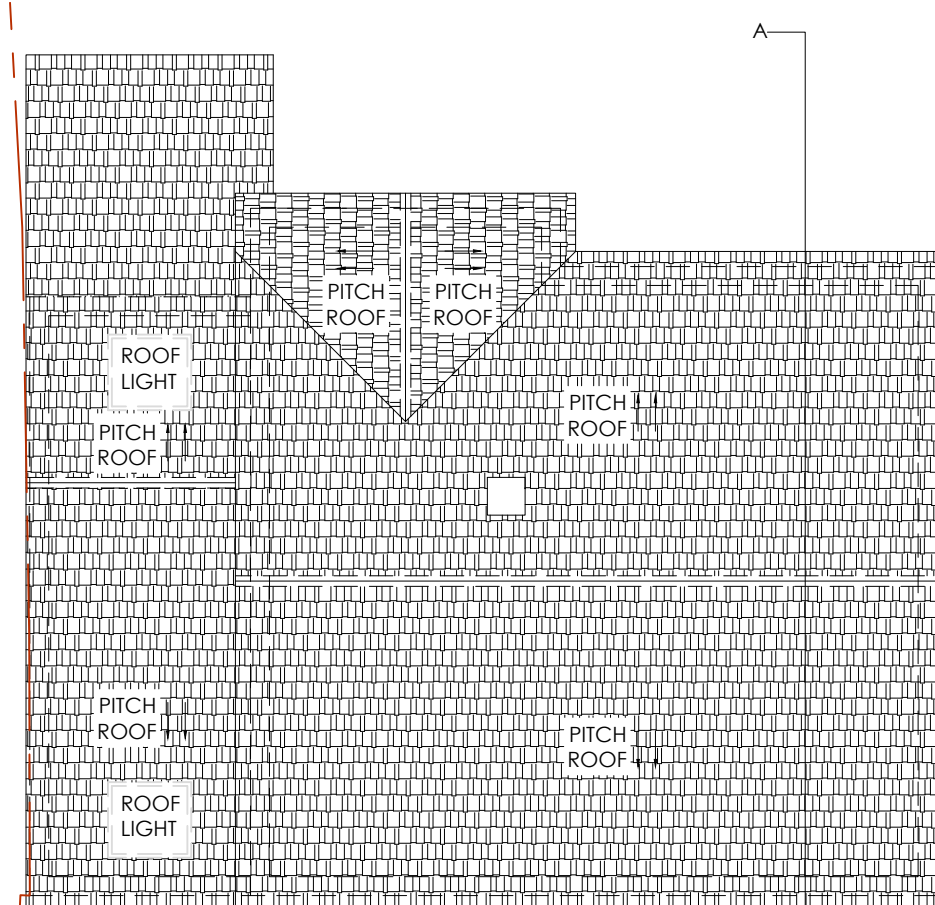


BROOKLYN CLIFF

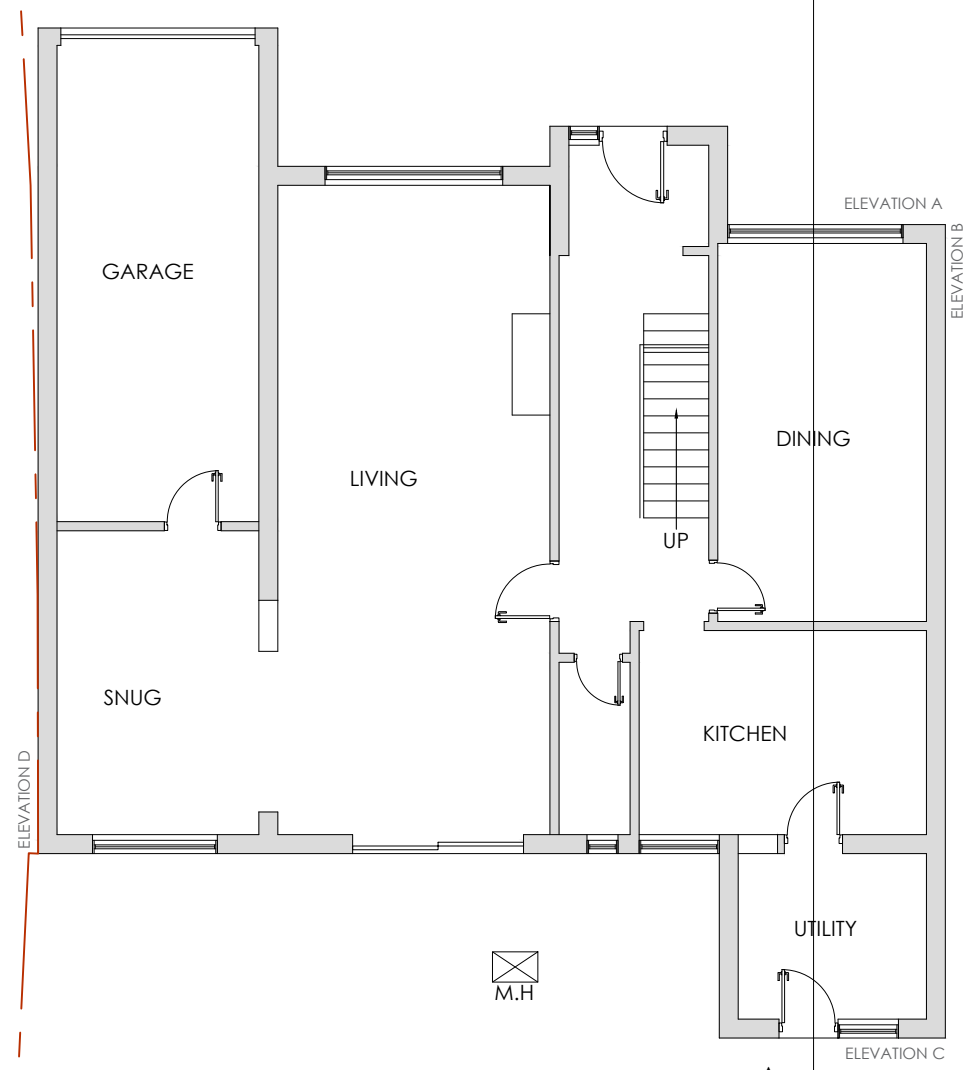





The diagram illustrates a roof layout with several distinct sections. At the top left, a section is labeled 'PITCH ROOF'. Below it, a larger section is labeled 'PITCH 1/2 ROOF'. To the right of this, another section is labeled 'PITCH ROOF'. Further right, a section is labeled 'PITCH 1/4 ROOF'. A 'ROOF LIGHT' is shown in the lower left section. A section line 'A-A' is indicated at the top right. The entire roof surface is covered with a hatched pattern, and a small square symbol is located in the center of the lower right section.

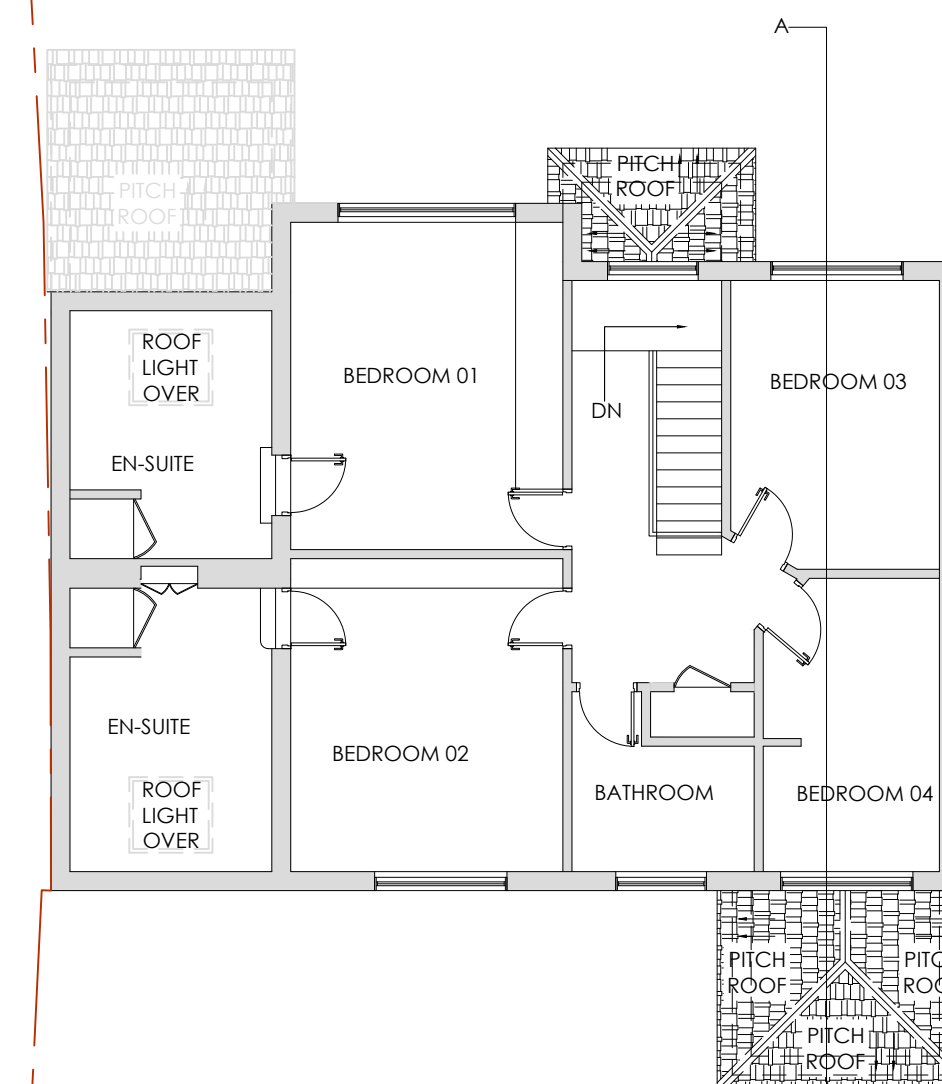

Floor plan of the first floor. The plan shows four bedrooms (BEDROOM 01, BEDROOM 02, BEDROOM 03, BEDROOM 04), two en-suites (EN-SUITE), a bathroom (BATHROOM), and a central staircase (DN). The plan also shows 'PITCH ROOF' areas and 'ROOF LIGHT OVER' features. A closet (CLO) is located in Bedroom 04.

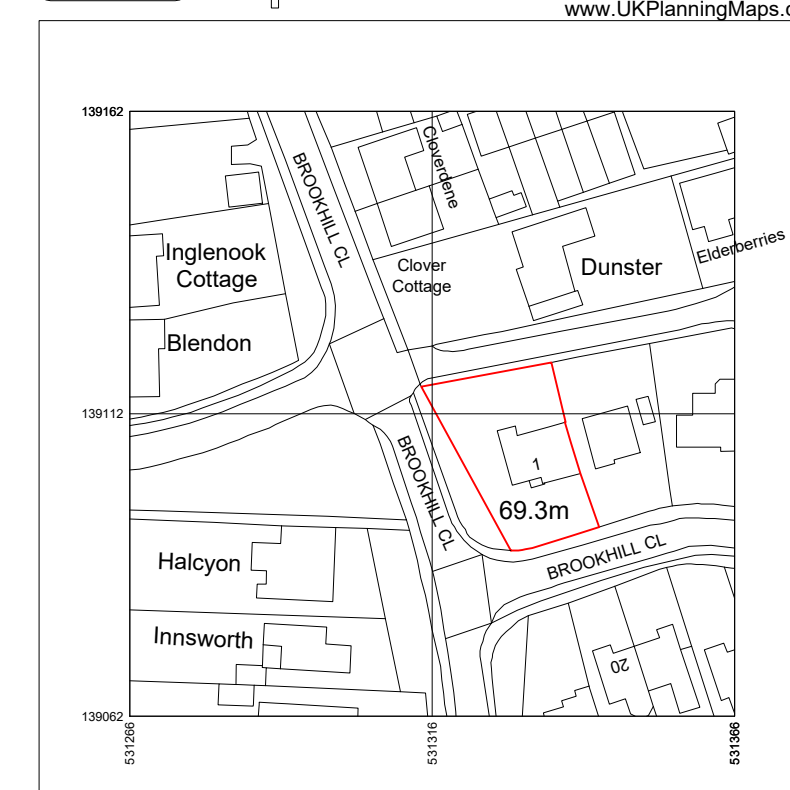


Produced on 07 April 2026 from the Ordnance Survey National Geographic Database and incorporating surveyed revision available at this date.
This map shows the area bounded by 531266 139062, 531366 139062, 139162, 531266 139162, 531266 139062
Crown copyright and database rights 2026 OS 100054135. Supplied by ospla ltd trading as UKPlanningMaps.com a licensed Ordnance Survey partner (OS 100054135)

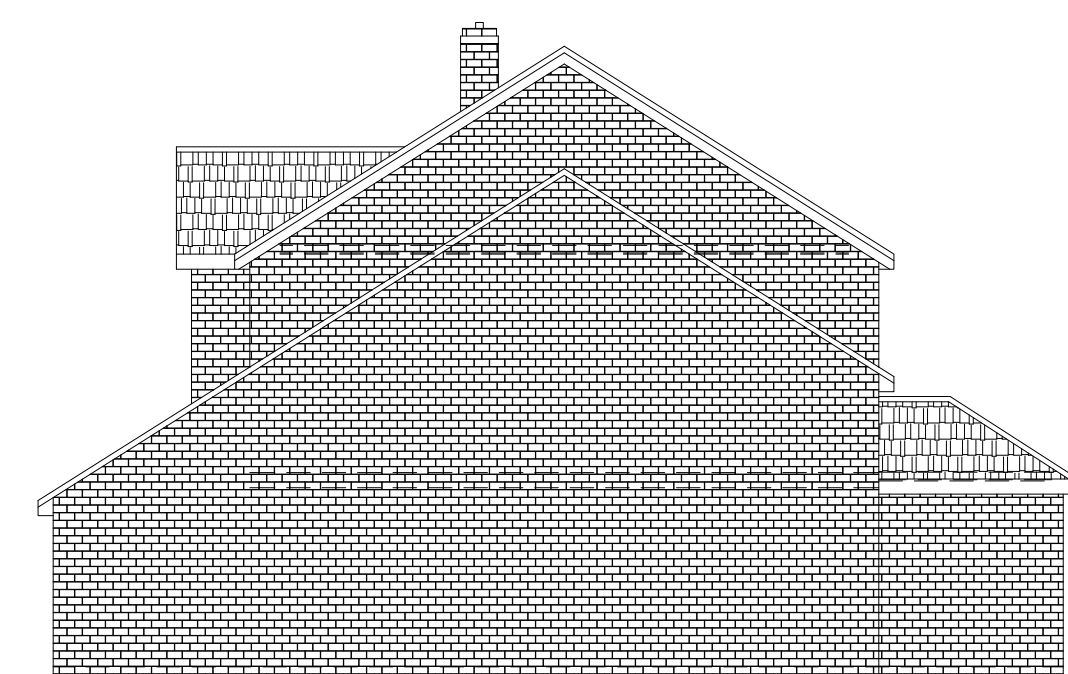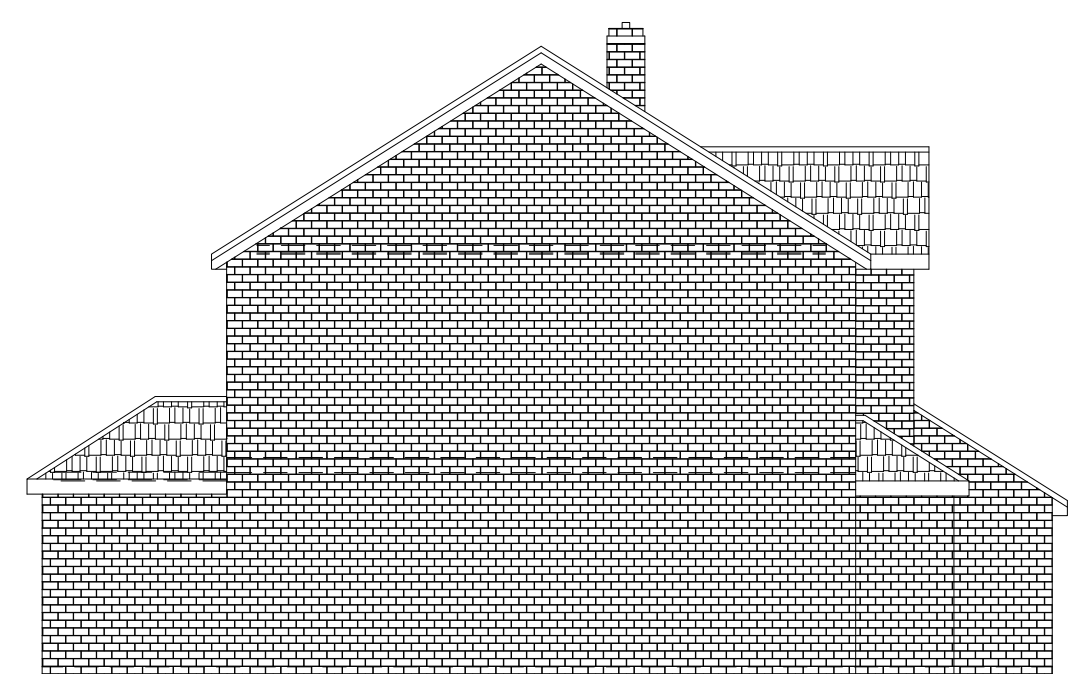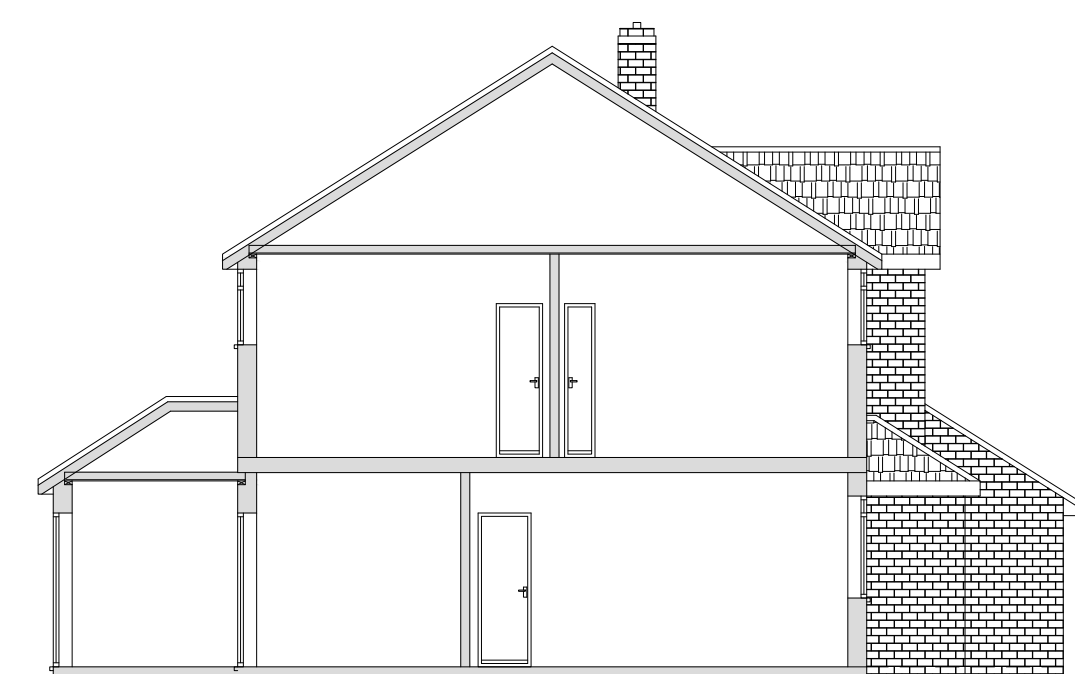 

Architectural drawing of a two-story brick building. The building features a gabled roof with a chimney on the left side. The roof is labeled "ROOF GORE". The facade is made of brick. On the left side, there is a small porch area with a sign that reads "ROOF GORE". The main facade has several windows: a large double window on the ground floor, a smaller double window on the second floor, and a single window on the second floor. There is also a door on the ground floor with a small porch. The drawing is a black and white line art illustration.



A detailed line drawing of a two-story house. The house features a brick facade and a gabled roof with a central chimney. The front facade includes a central entrance door with a small triangular pediment, flanked by windows with decorative shutters. Above the door is a transom window. To the right of the door is a large window with shutters. The second story has three windows: a double window on the left, a single window in the center, and a double window on the right. A garage is attached to the right side of the house, and a small roof section is visible above it. The drawing is a black and white line art illustration.

 

		Do not scale off the drawings (scale only for planning purposes).	
ARCH./CLIENT _____ Project Title 1 BROOKHILL CLOSE COPTHORNE CRAWLEY RH10 3PP Drawing Title EXISTING SITE, FLOOR PLAN, ELEVATION, CROSS SECTION AND LOCATION MAP		Drawn BC Checked SP Scale 1:1250/100	
Project No. 2687		Drawing No. PRO-01	
		Rev. A	