




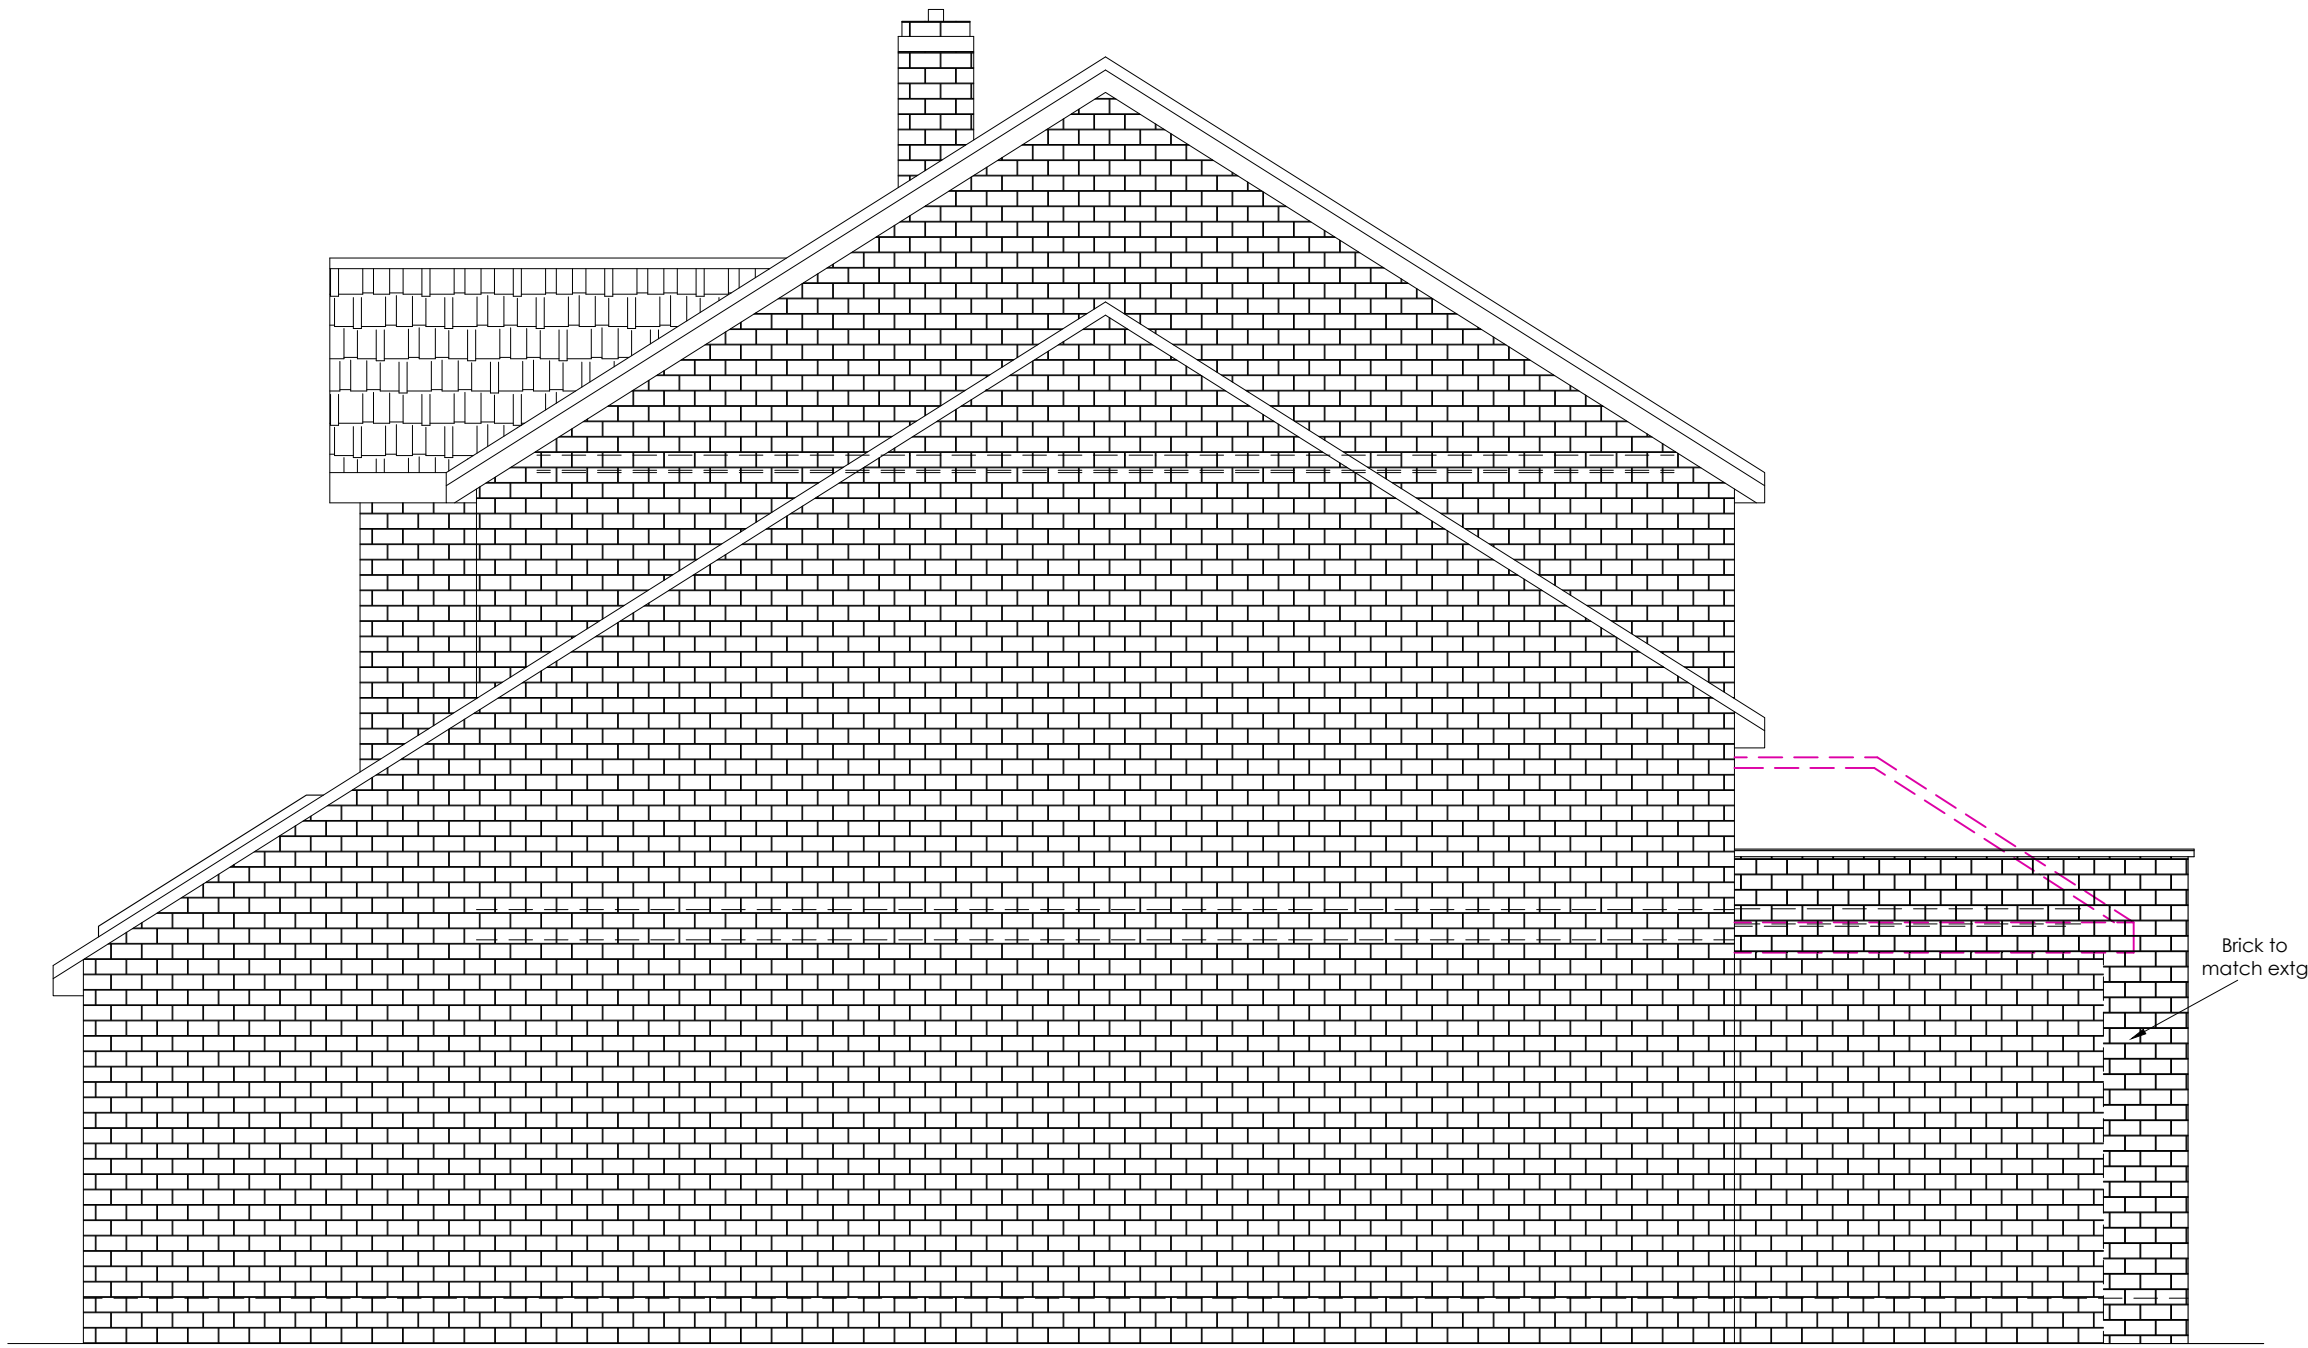


PROPOSED SIDE ELEVATION D
SCALE 1:50

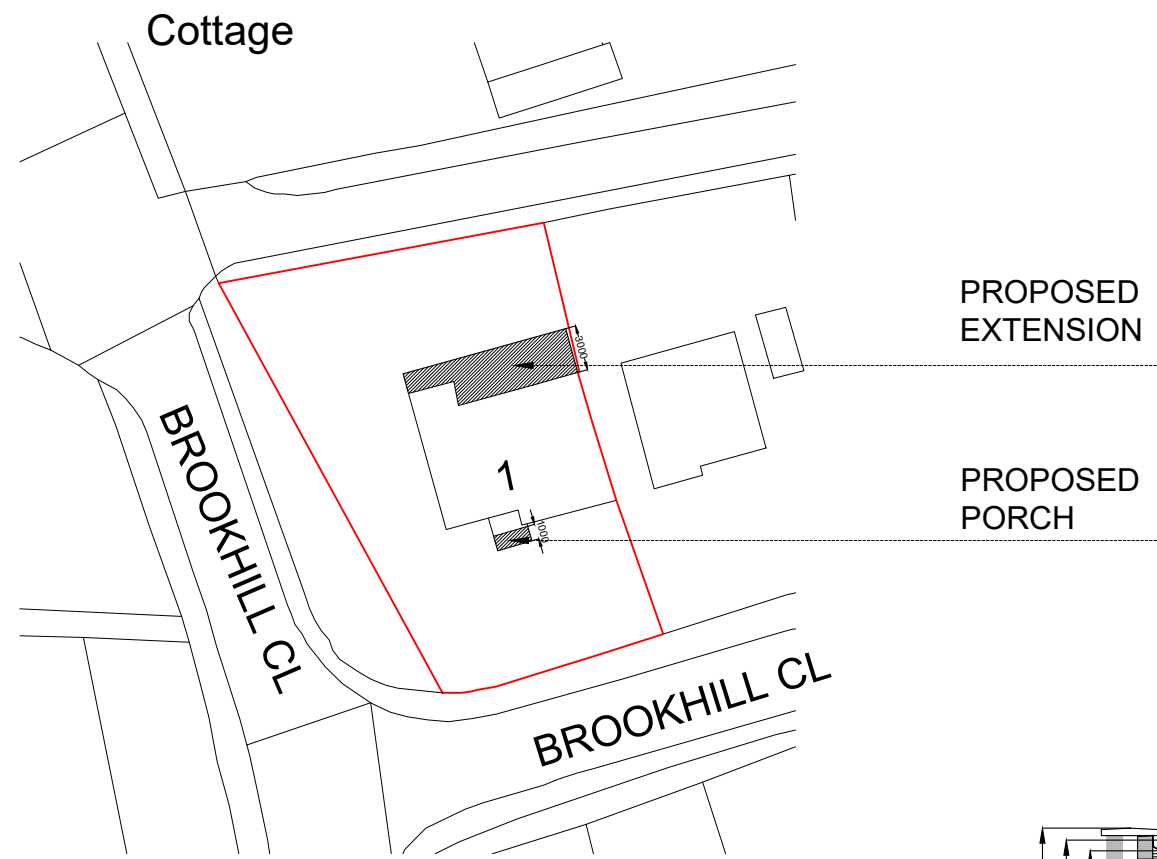


PROPOSED GROUND FLOOR
BLOCK PLAN
SCALE 1:500

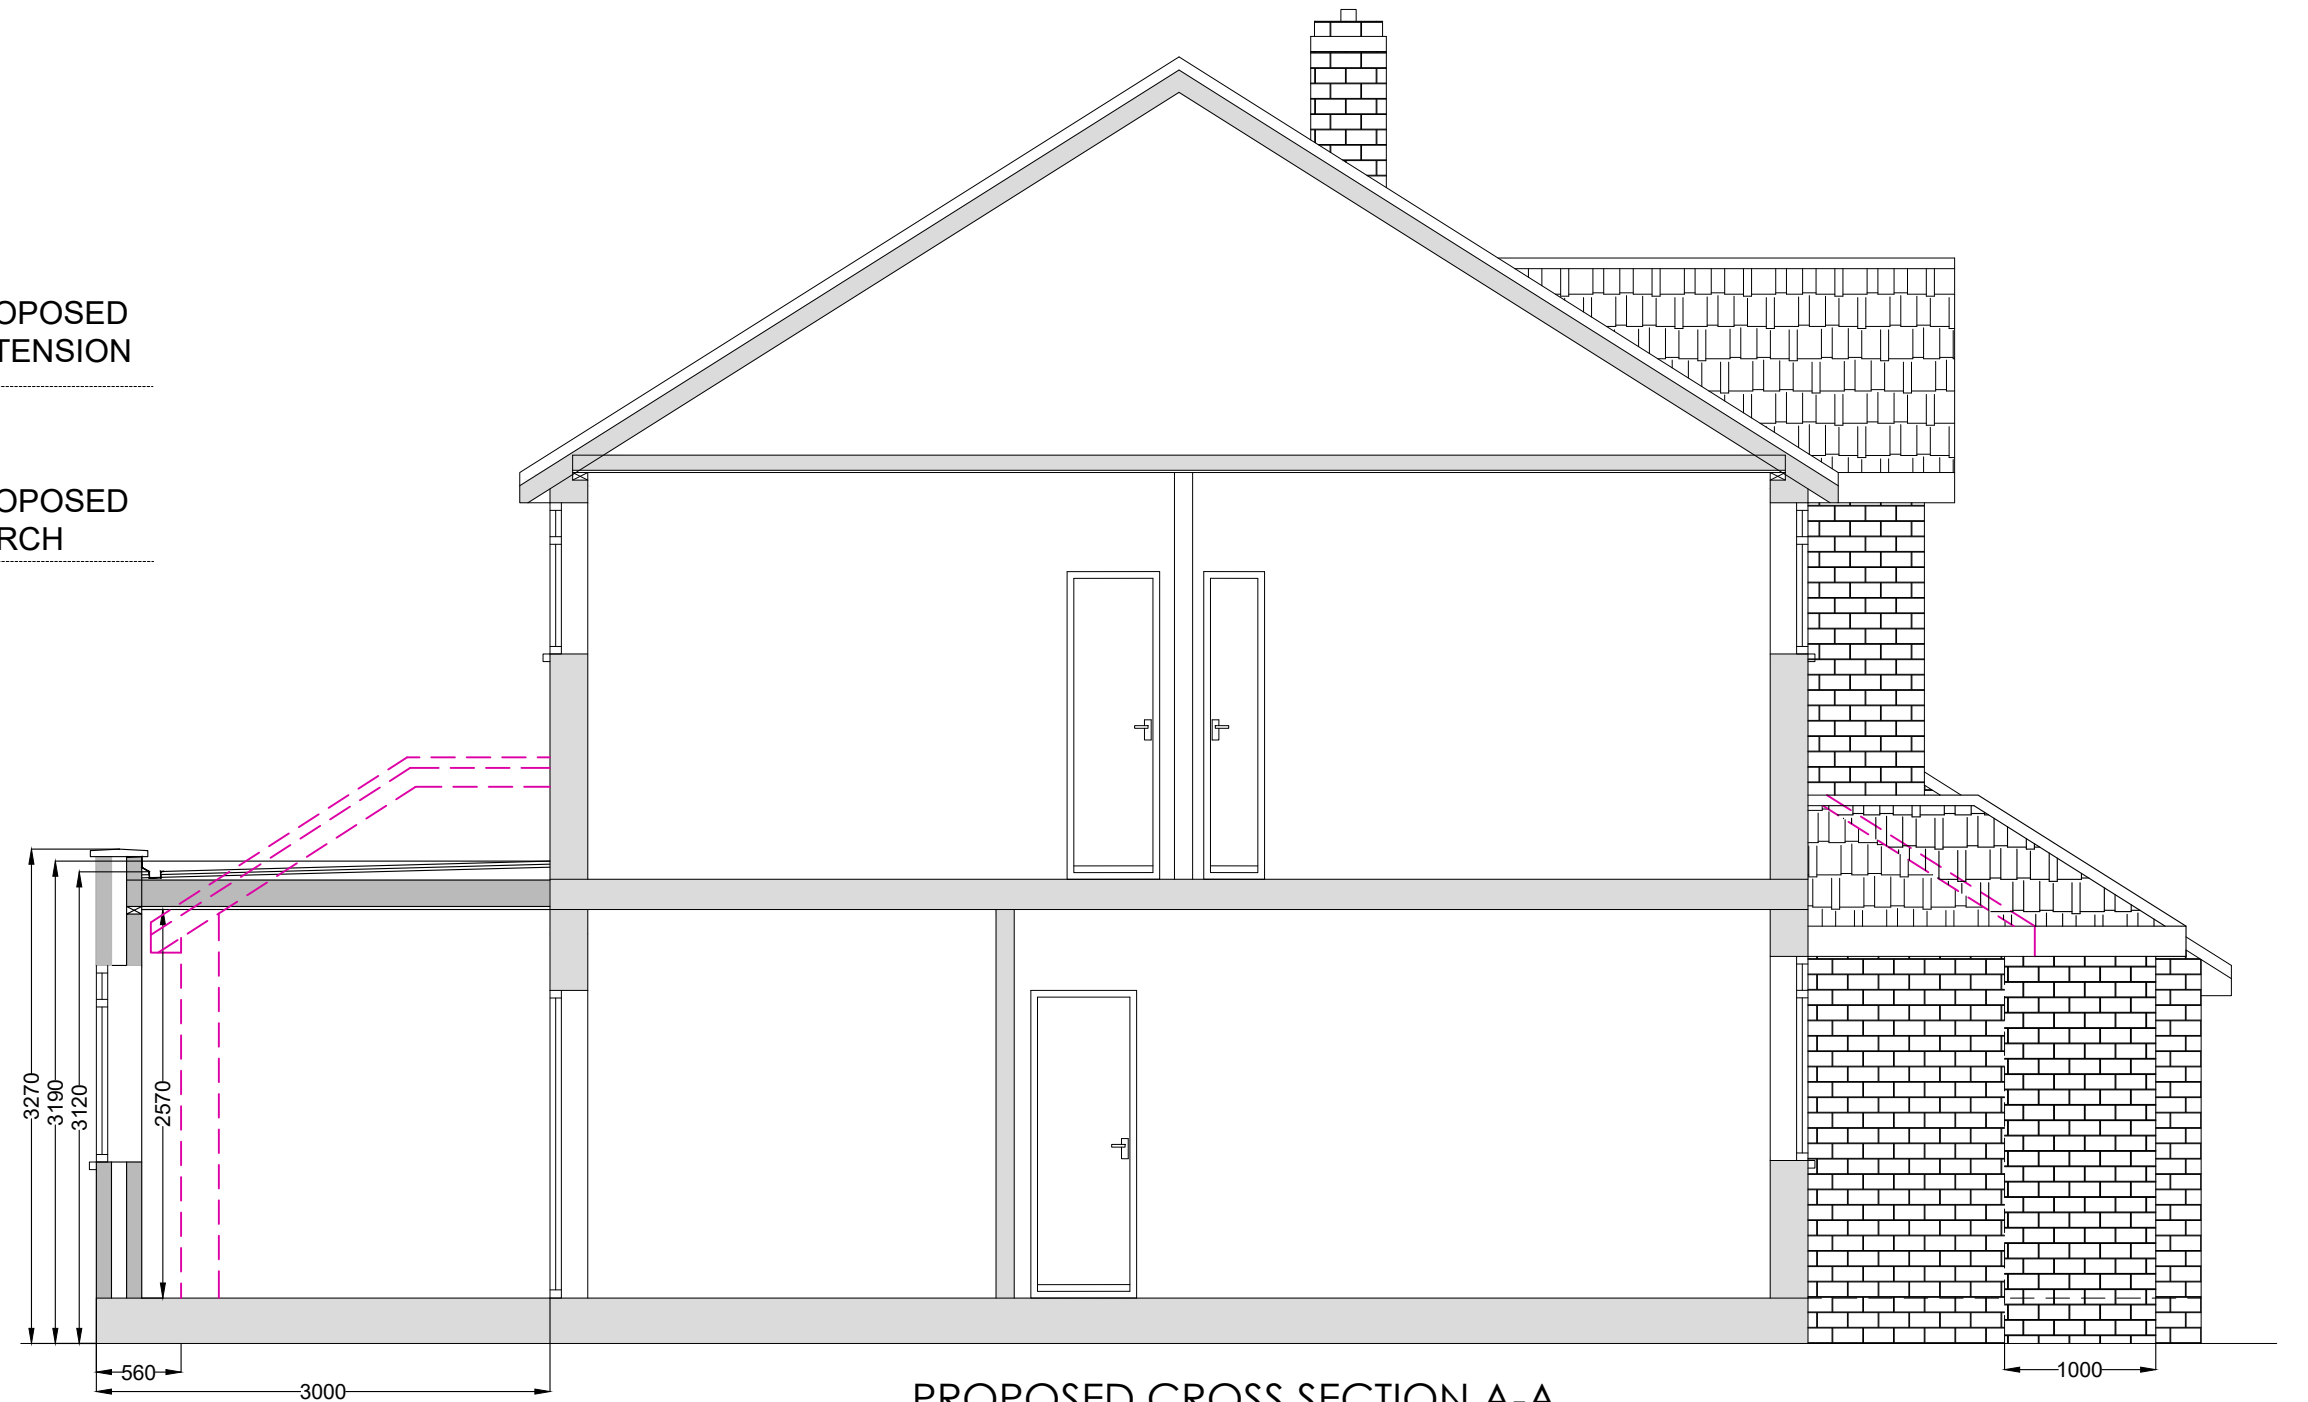

PROPOSED CROSS SECTION A-A
SCALE 1:50

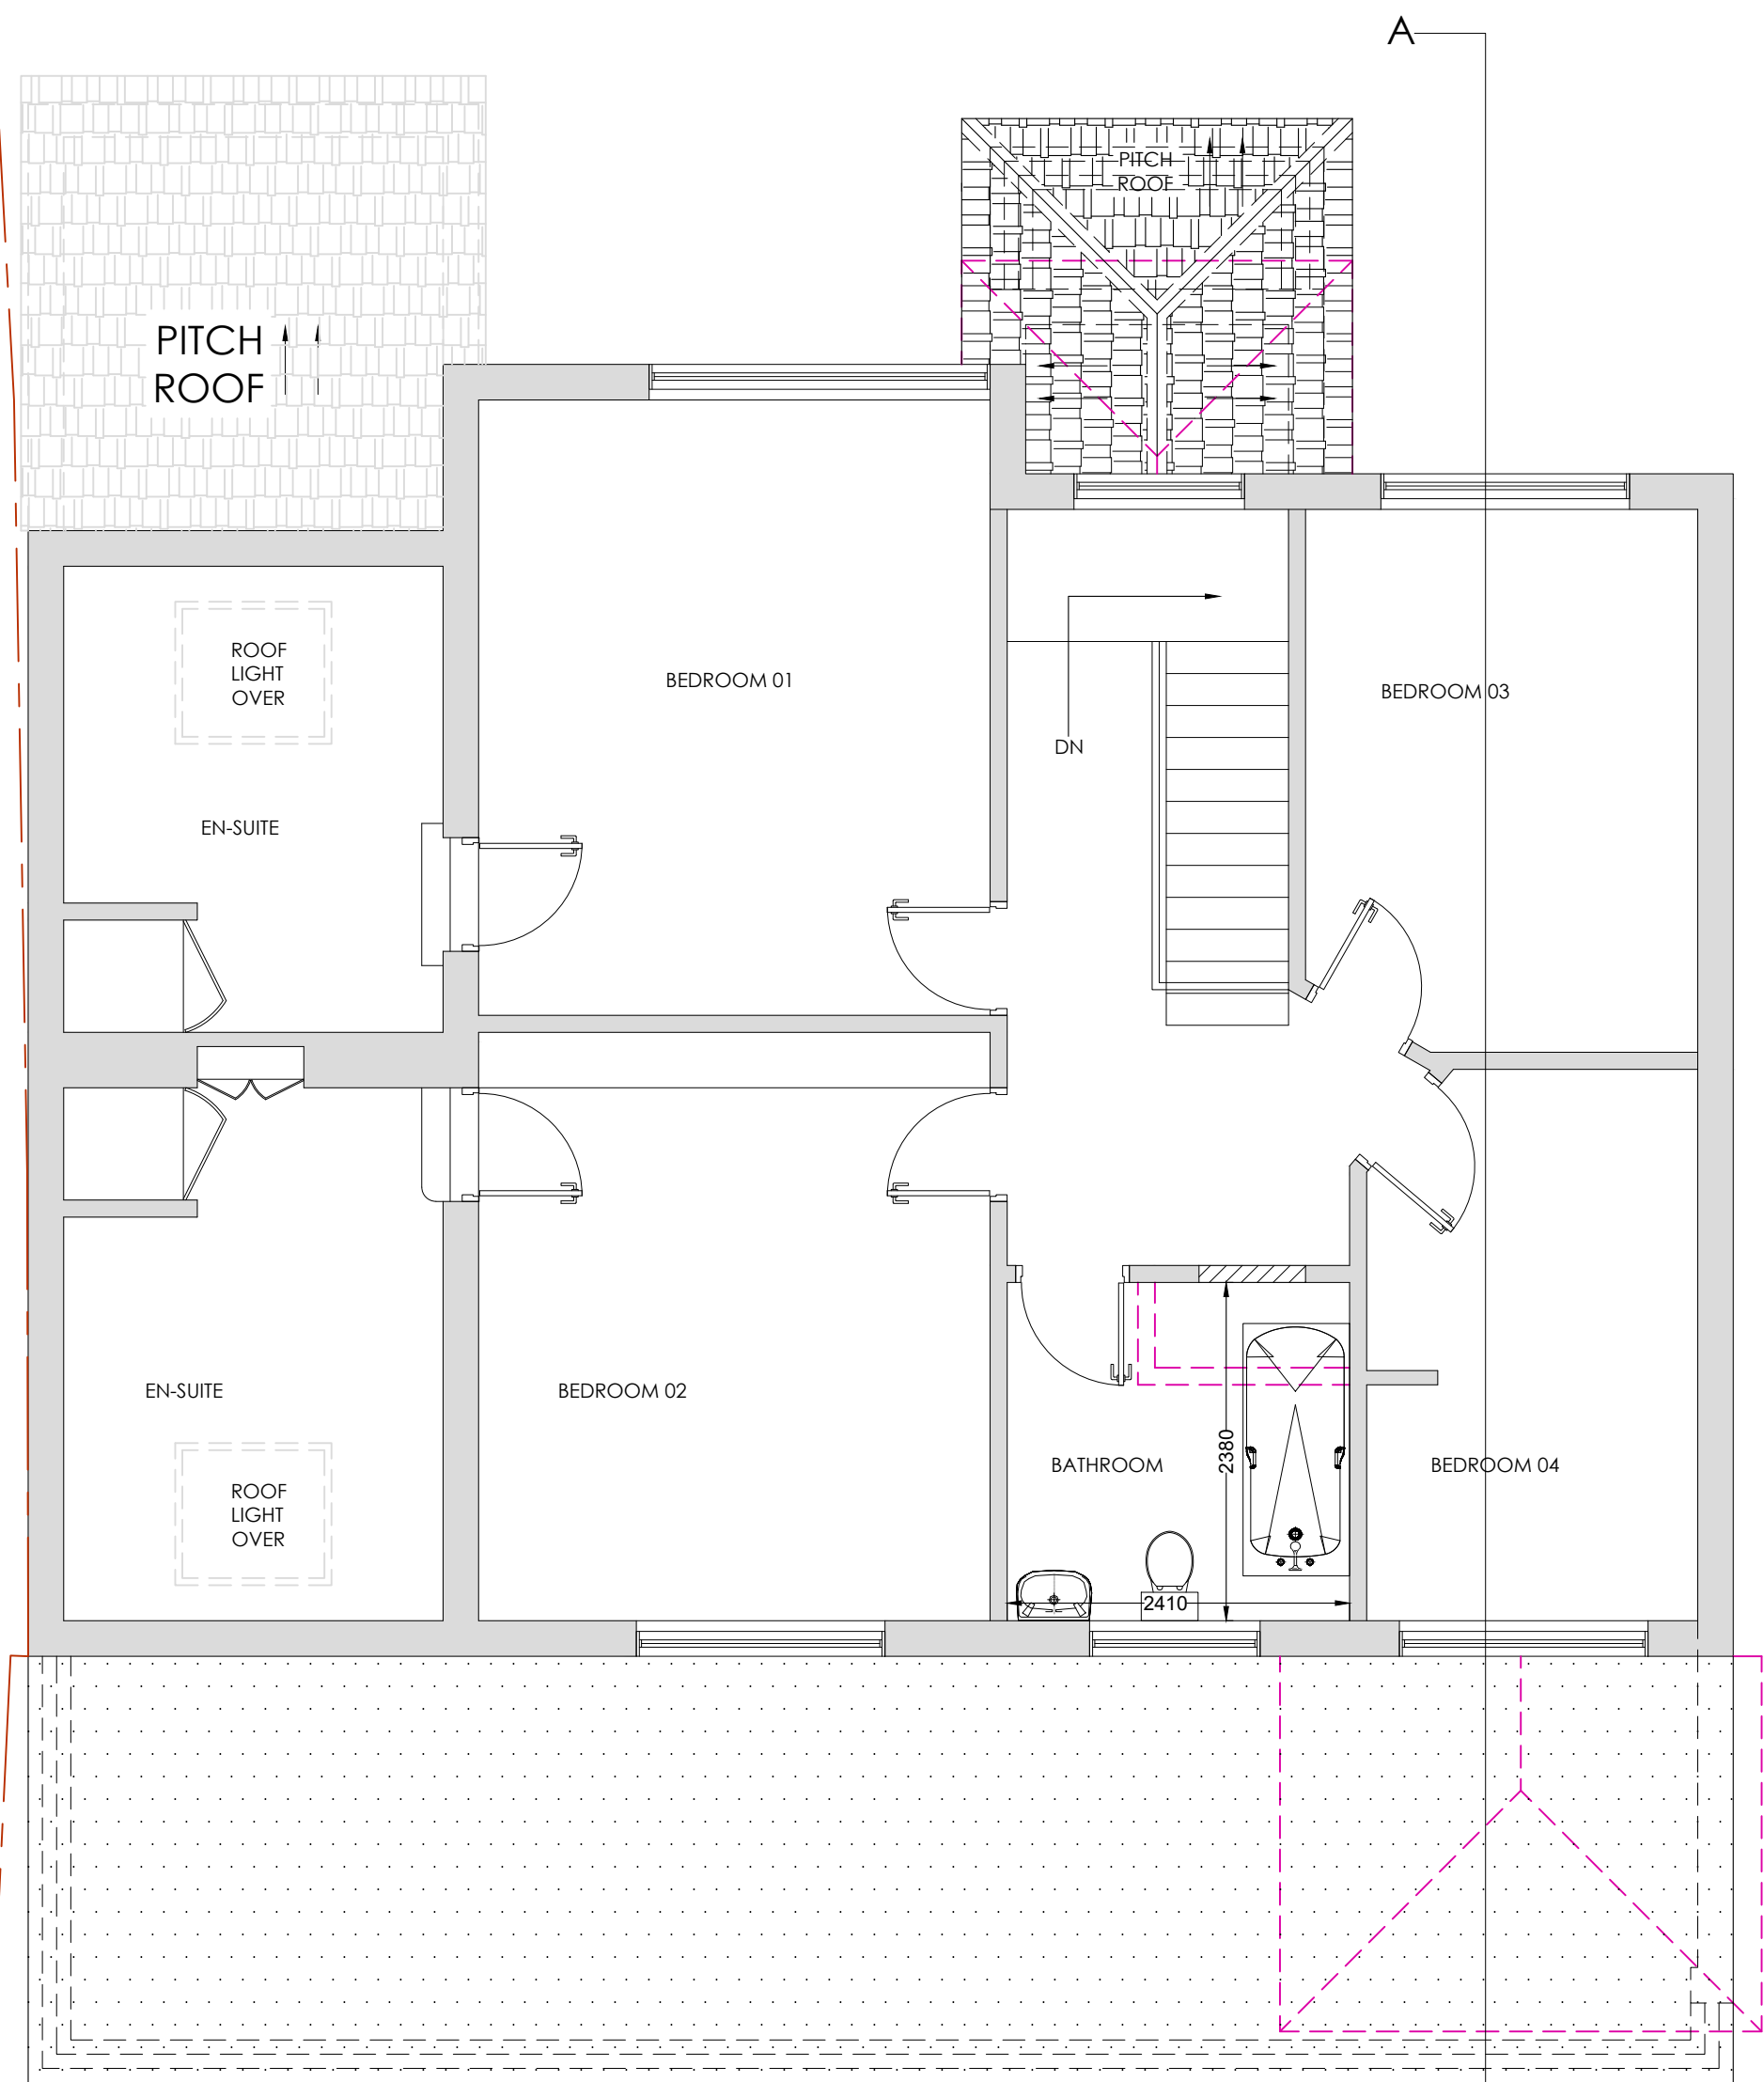


PROPOSED FIRST FLOOR PLAN
SCALE 1:50

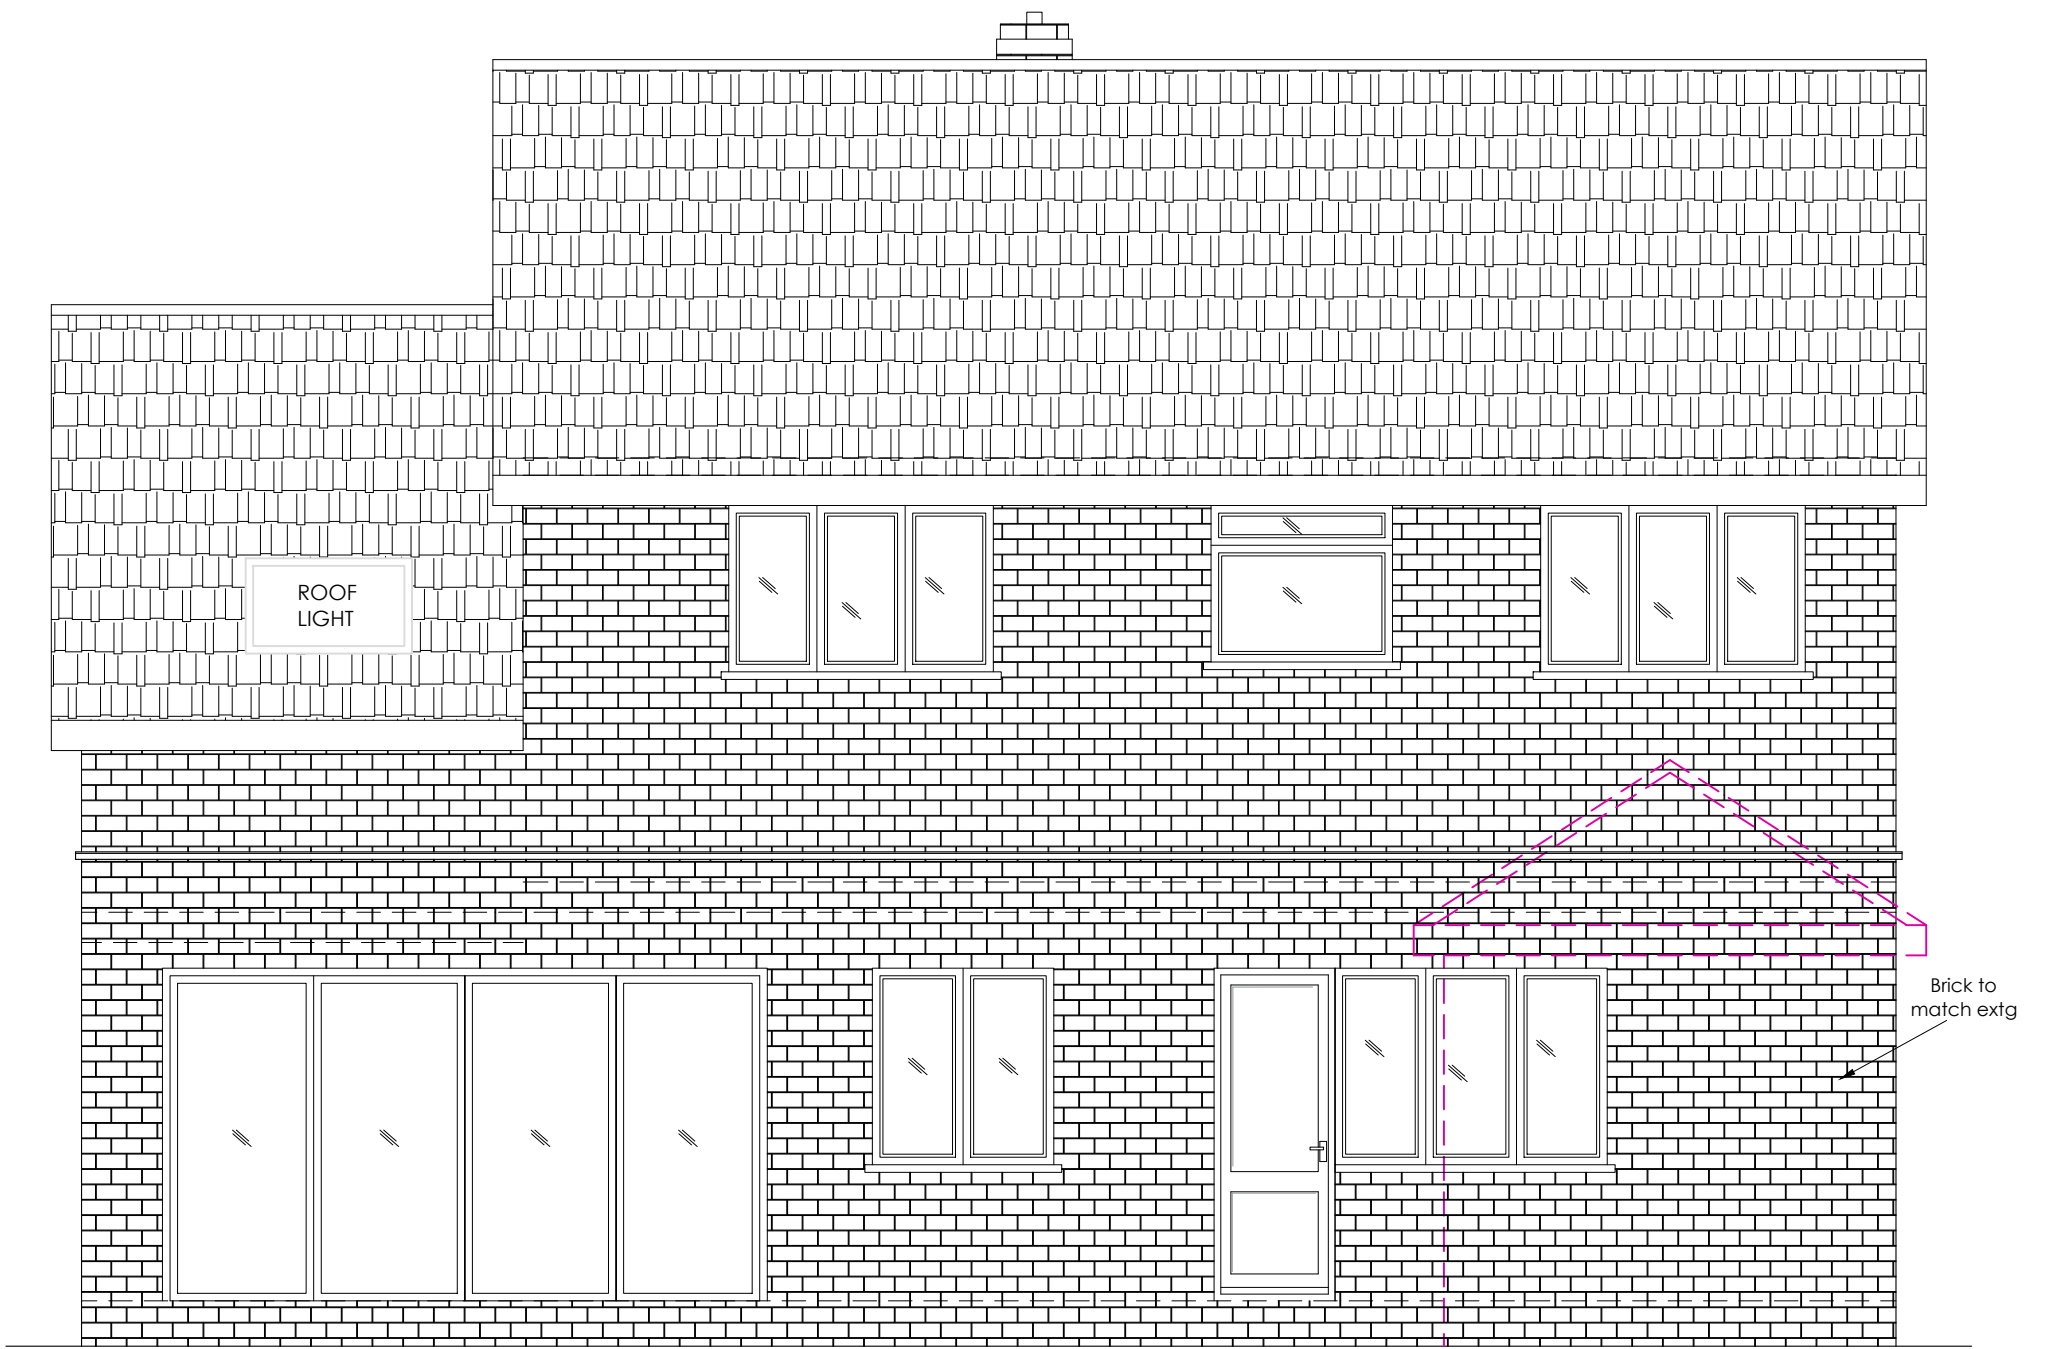

PROPOSED REAR ELEVATION C
SCALE 1:50

NO CHANGES PROPOSED
ON THE ROOF PLAN

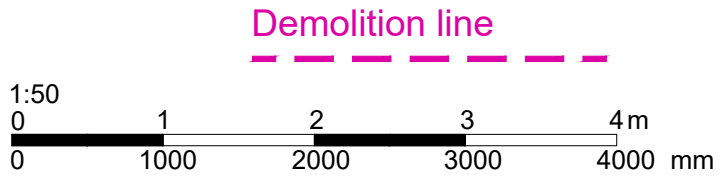

Do not scale off the drawings (scale only for planning purposes).		ARCH/CLIENT		Drawn BC	
Project Title		1 BROOKHILL CLOSE COPTHORNE CRAWLEY RH10 3PP		Checked SP	
Drawing Title		PROPOSED FLOOR PLAN,ELEVATIONS AND CROSS SECTION		Scale 1:50 Size A1	
Project No. 2687		Drawing No. PRO-03		Rev. B	