

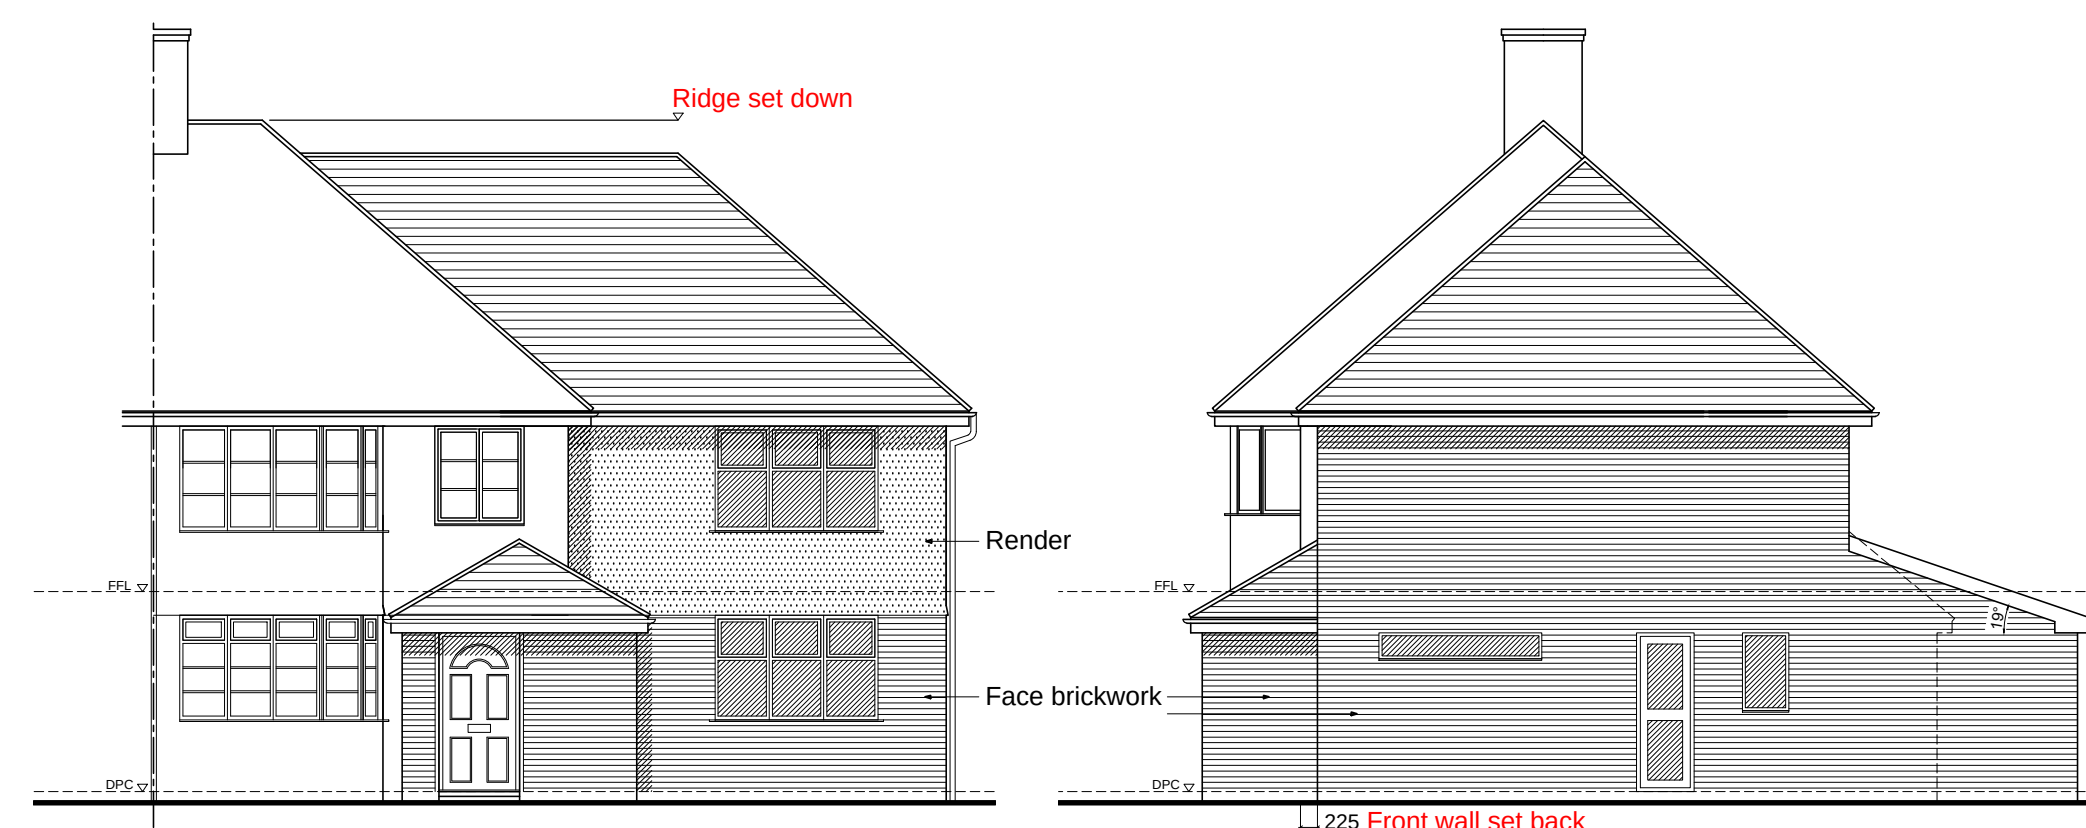


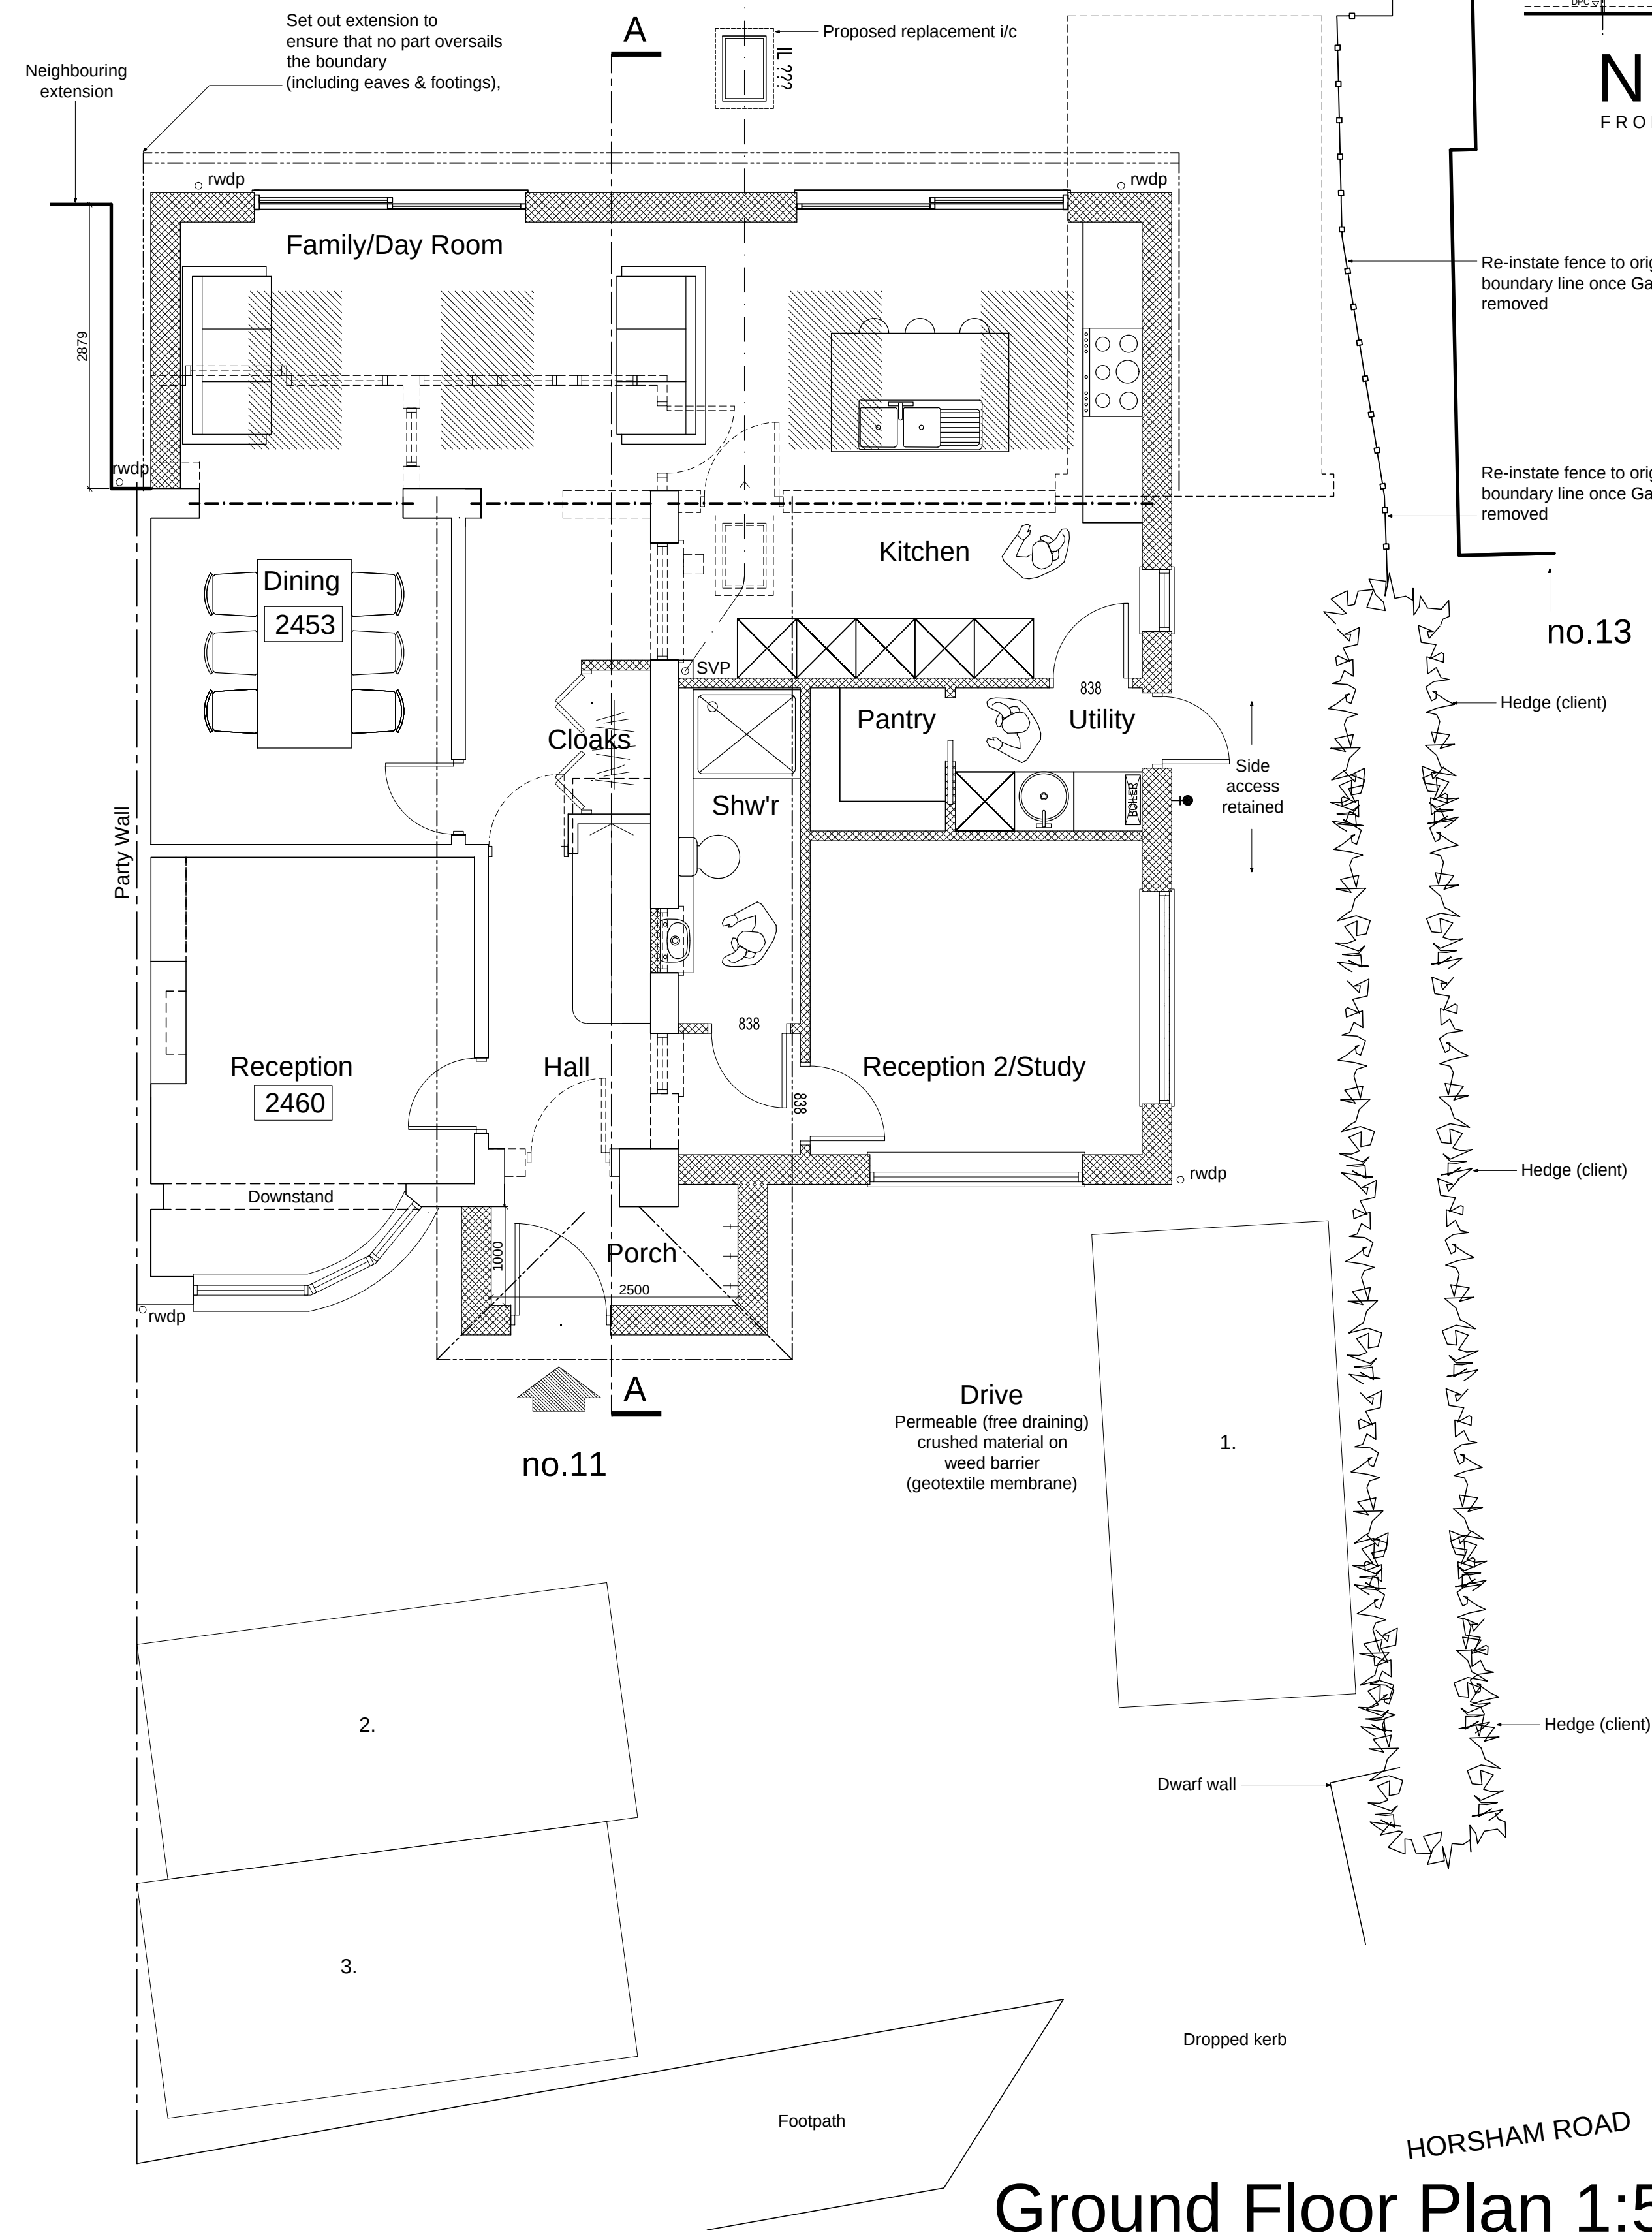

N Elevation 1:100

W Elevation 1:100

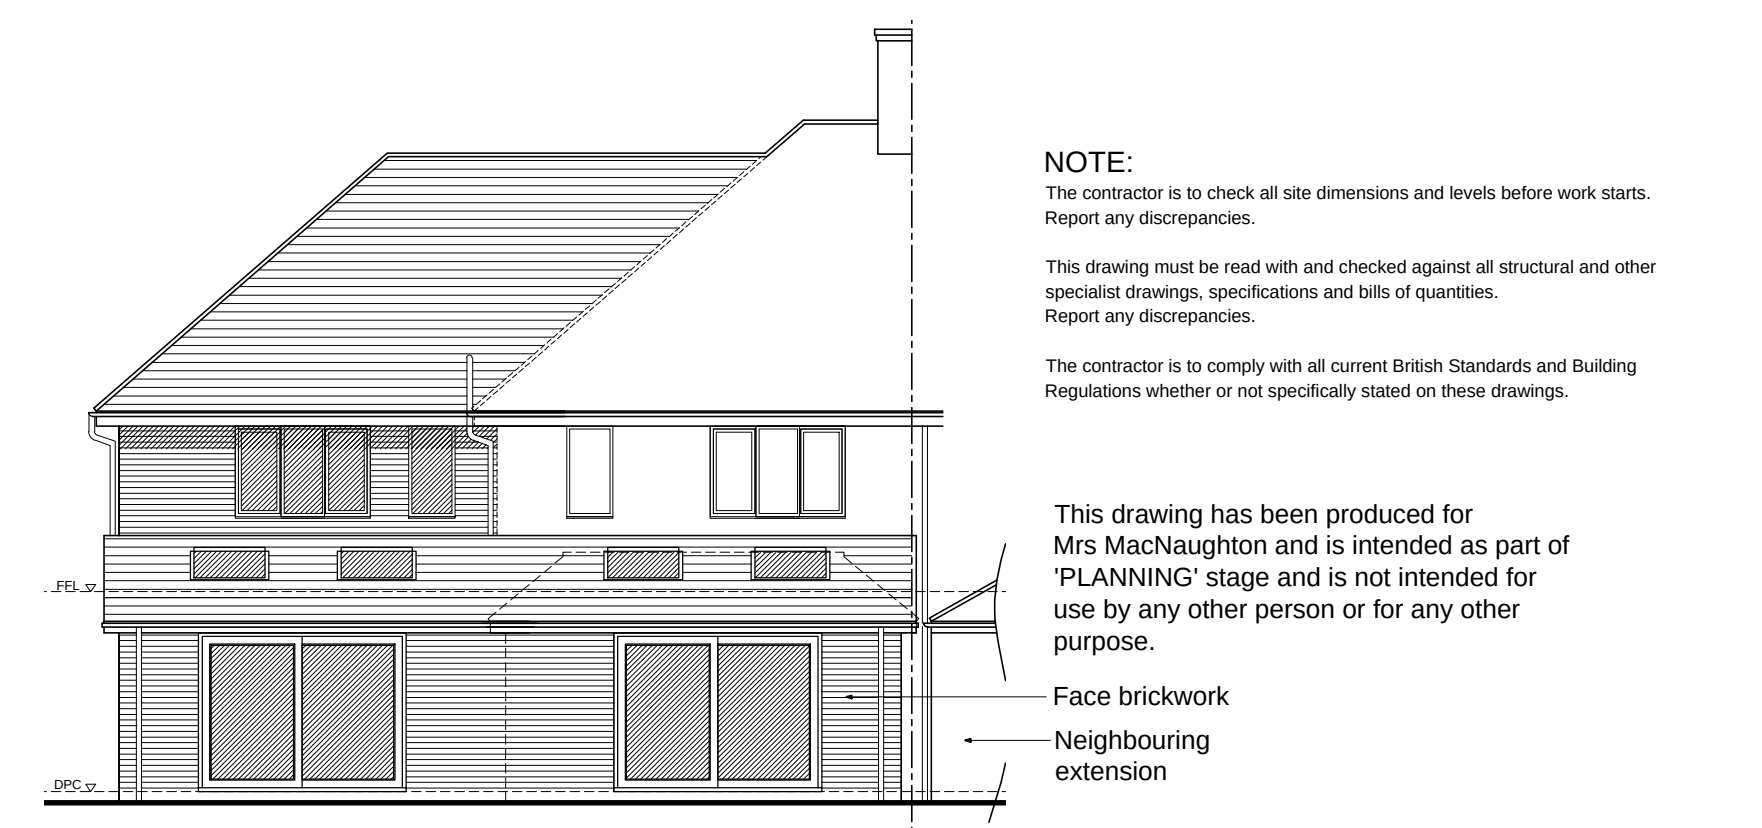


S Elevation A 1:100

NOTE:
The contractor is to check all site dimensions and levels before work starts.
Report any discrepancies.


This drawing must be read with and checked against all structural and other specialising drawings, specifications and bills of quantities.
Report any discrepancies.

The contractor is to comply with all current British Standards and Building Regulations whether or not specifically stated on these drawings.

This drawing has been produced for Mrs MacNaughton and is intended as part of 'PLANNING' stage and is not intended for use by any other person or for any other purpose.

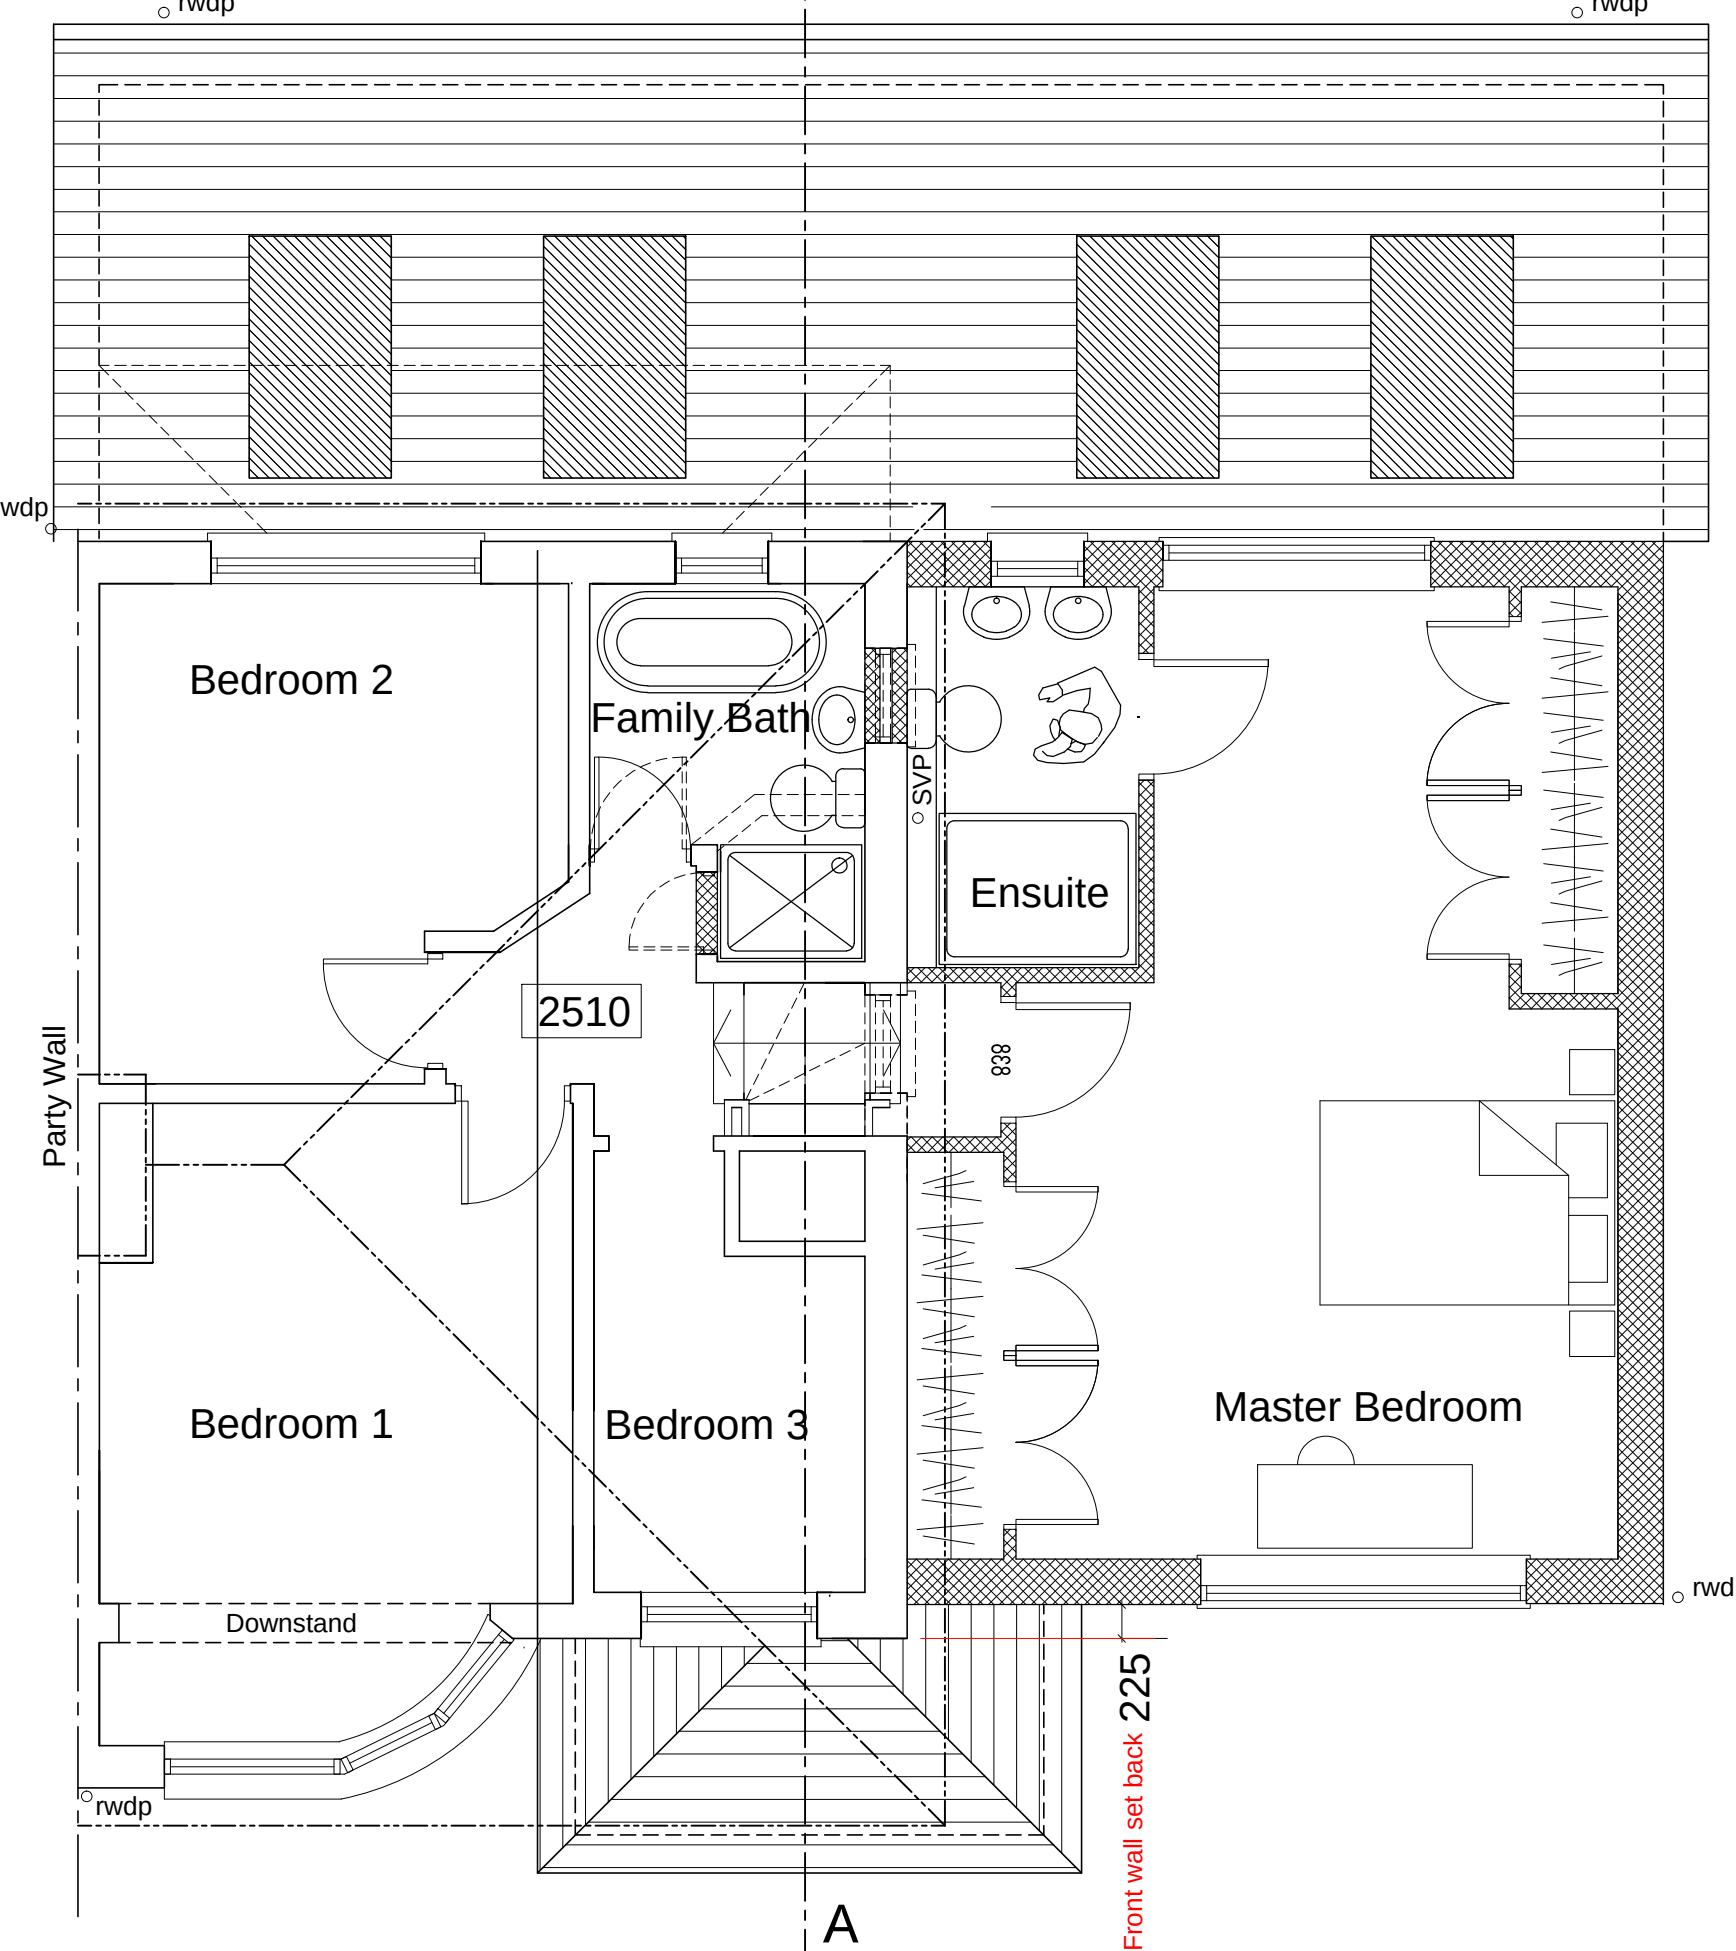


1st Floor Plan 1:50

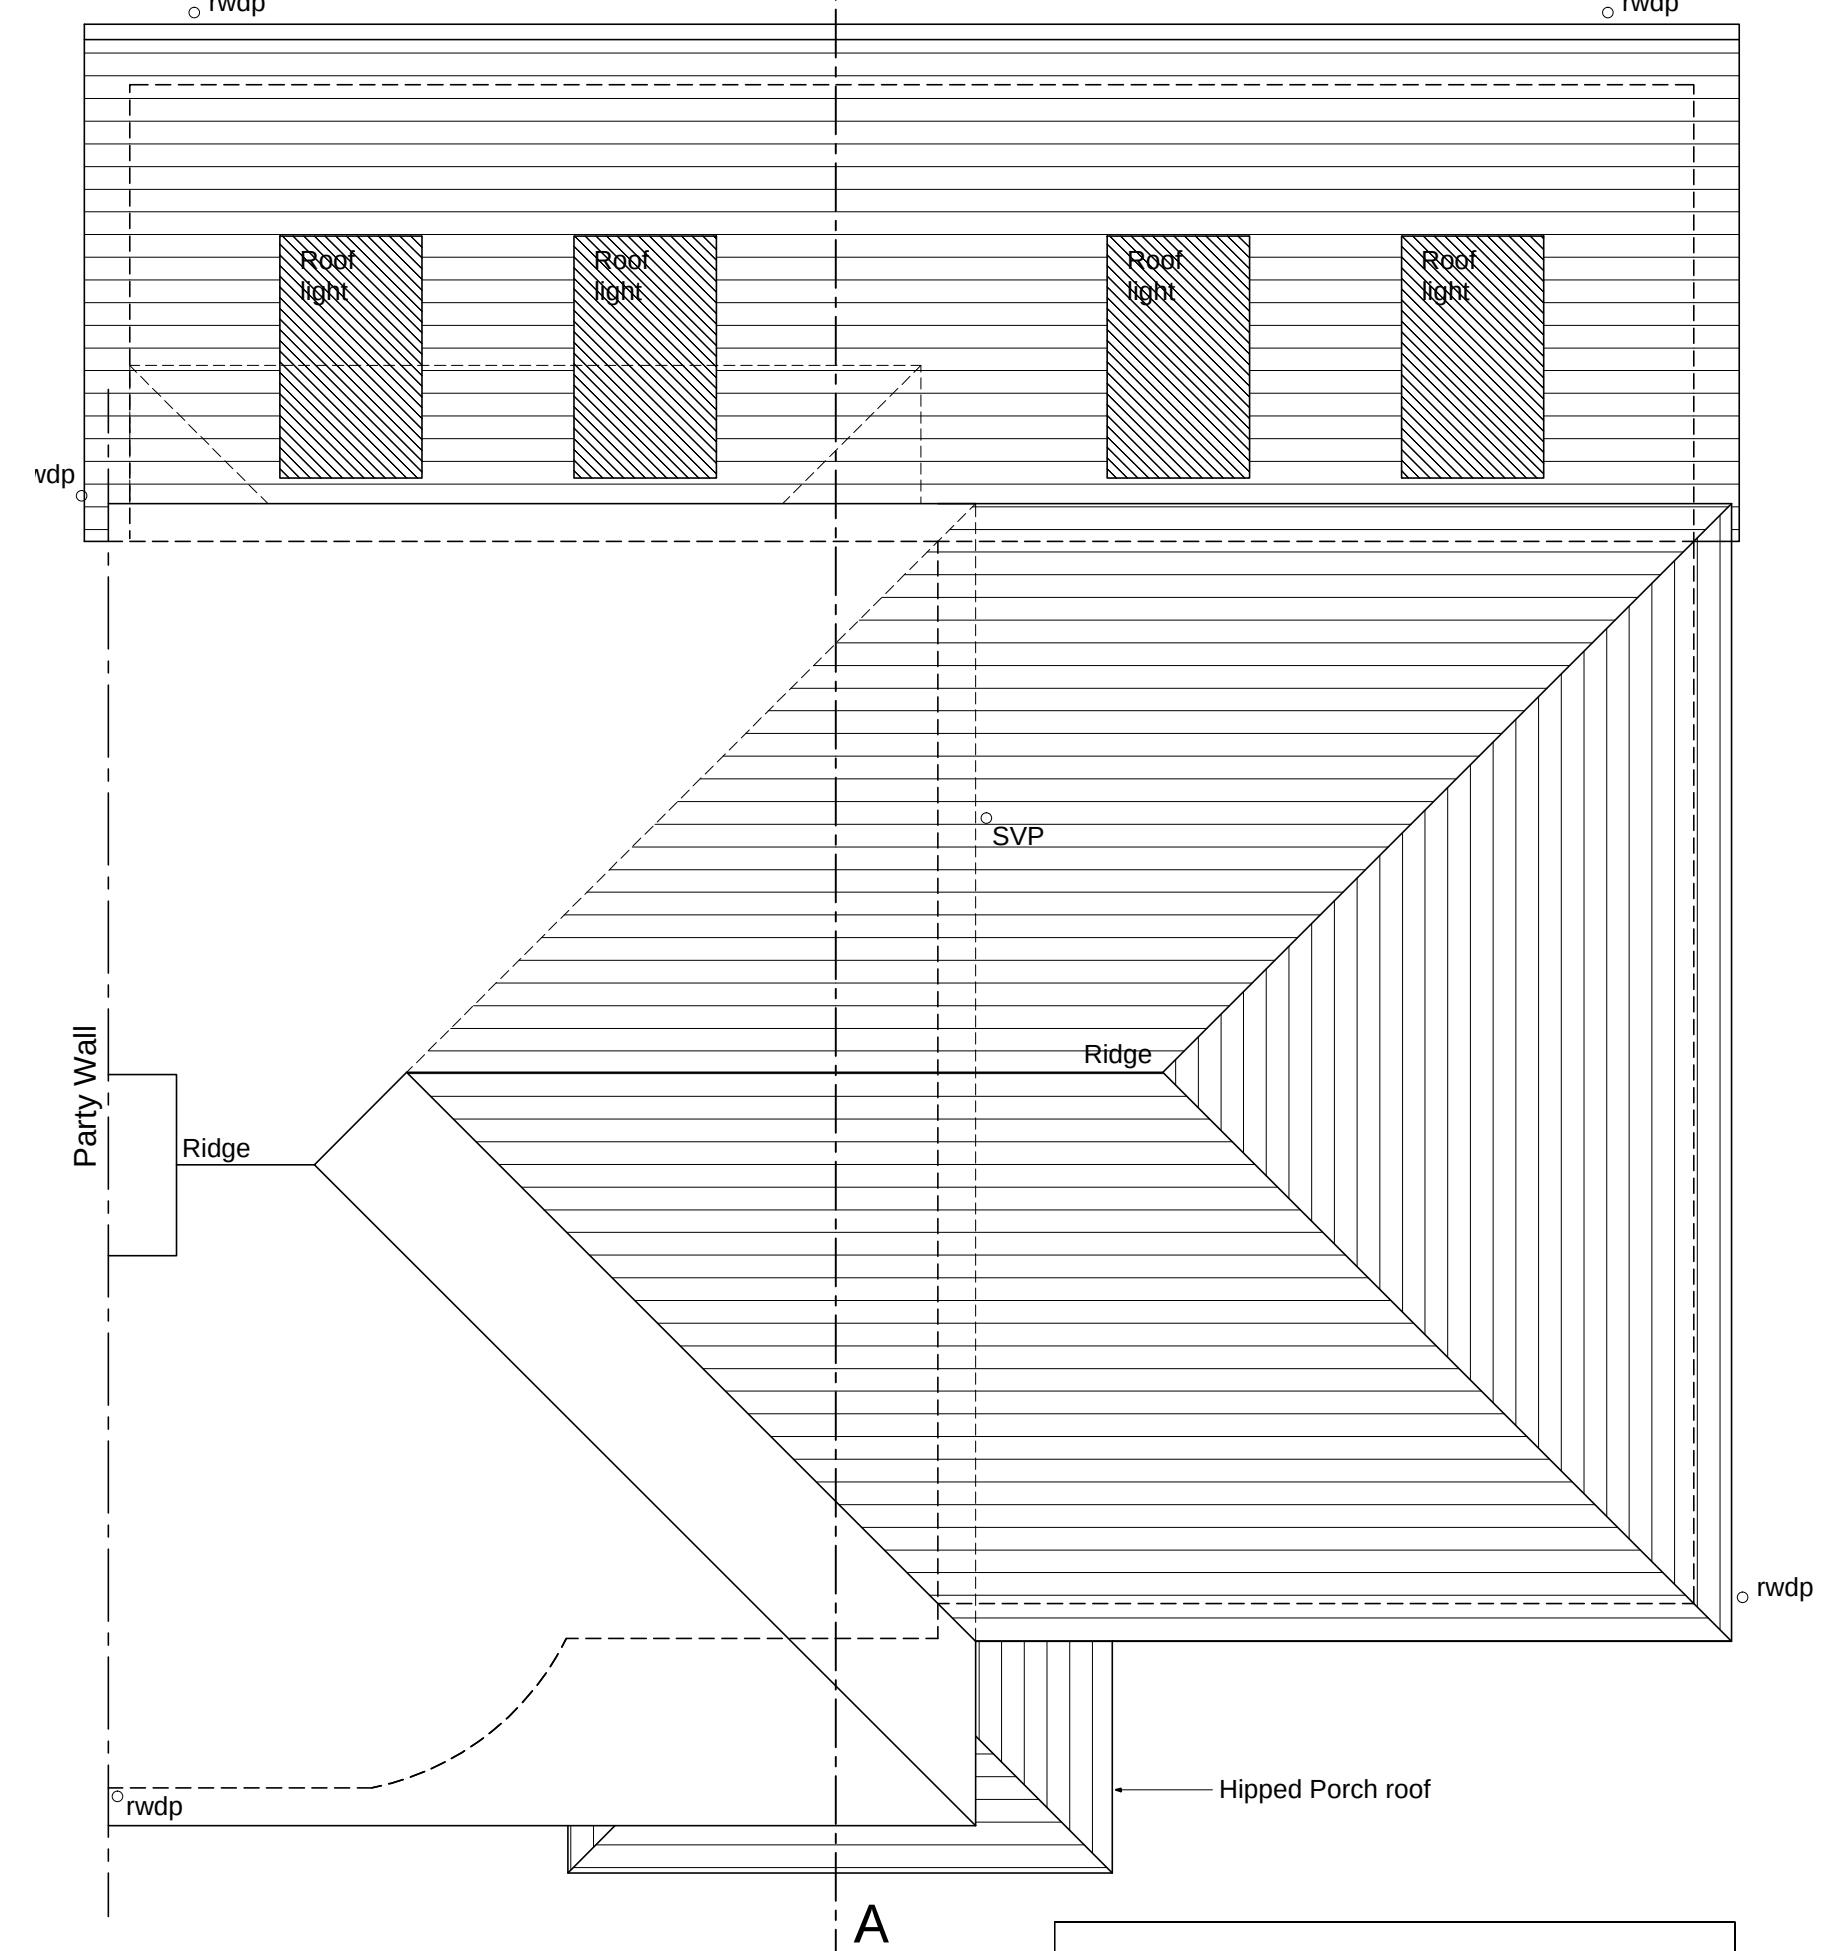

Roof Plan 1:50

- | | |
|---|--|
|  | Proposed 3 no.
offstreet parking spaces
@ 2.4 x 4.8m per space |
|  | Boiler and flue |
|  | Denotes external water tap |
|  | Items shown dashed to be removed |
|  | Roof light over |
|  | Floor to ceiling spot heights |
|  | Proposed walls
on plan |

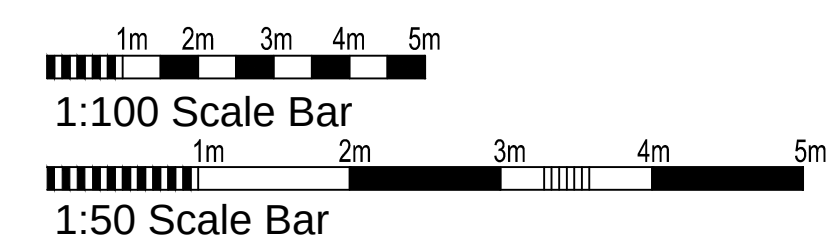

FOR PLANNING

-	Rev.	Date	Description	By
Client Mrs MacNaughton				
Project Alterations To: 11 Horsham Road, Pease Pottage				
Drawing Title Plans & Elevations as Proposed				
Copyright (c) 2008 of: Sussex Architectural Services Wicklet View Cuckfield Lane Warringind West Sussex 				
Tel:(01444) 461355				
Email: info@sussexarchitecturalservices.co.uk				
Scale	Drawing Number 22-137.1			
Date	02			
Drawn				