



KEY TO SYMBOLS

- PROPOSED DRAINAGE RUN
--- EXISTING DRAINAGE RUN
● IC NEW INSPECTION CHAMBER
= RE RODDING EYE
⊘ NEW PUMPING STATION WITH INSPECTION CHAMBER
⊘ EXISTING PUMPING STATION

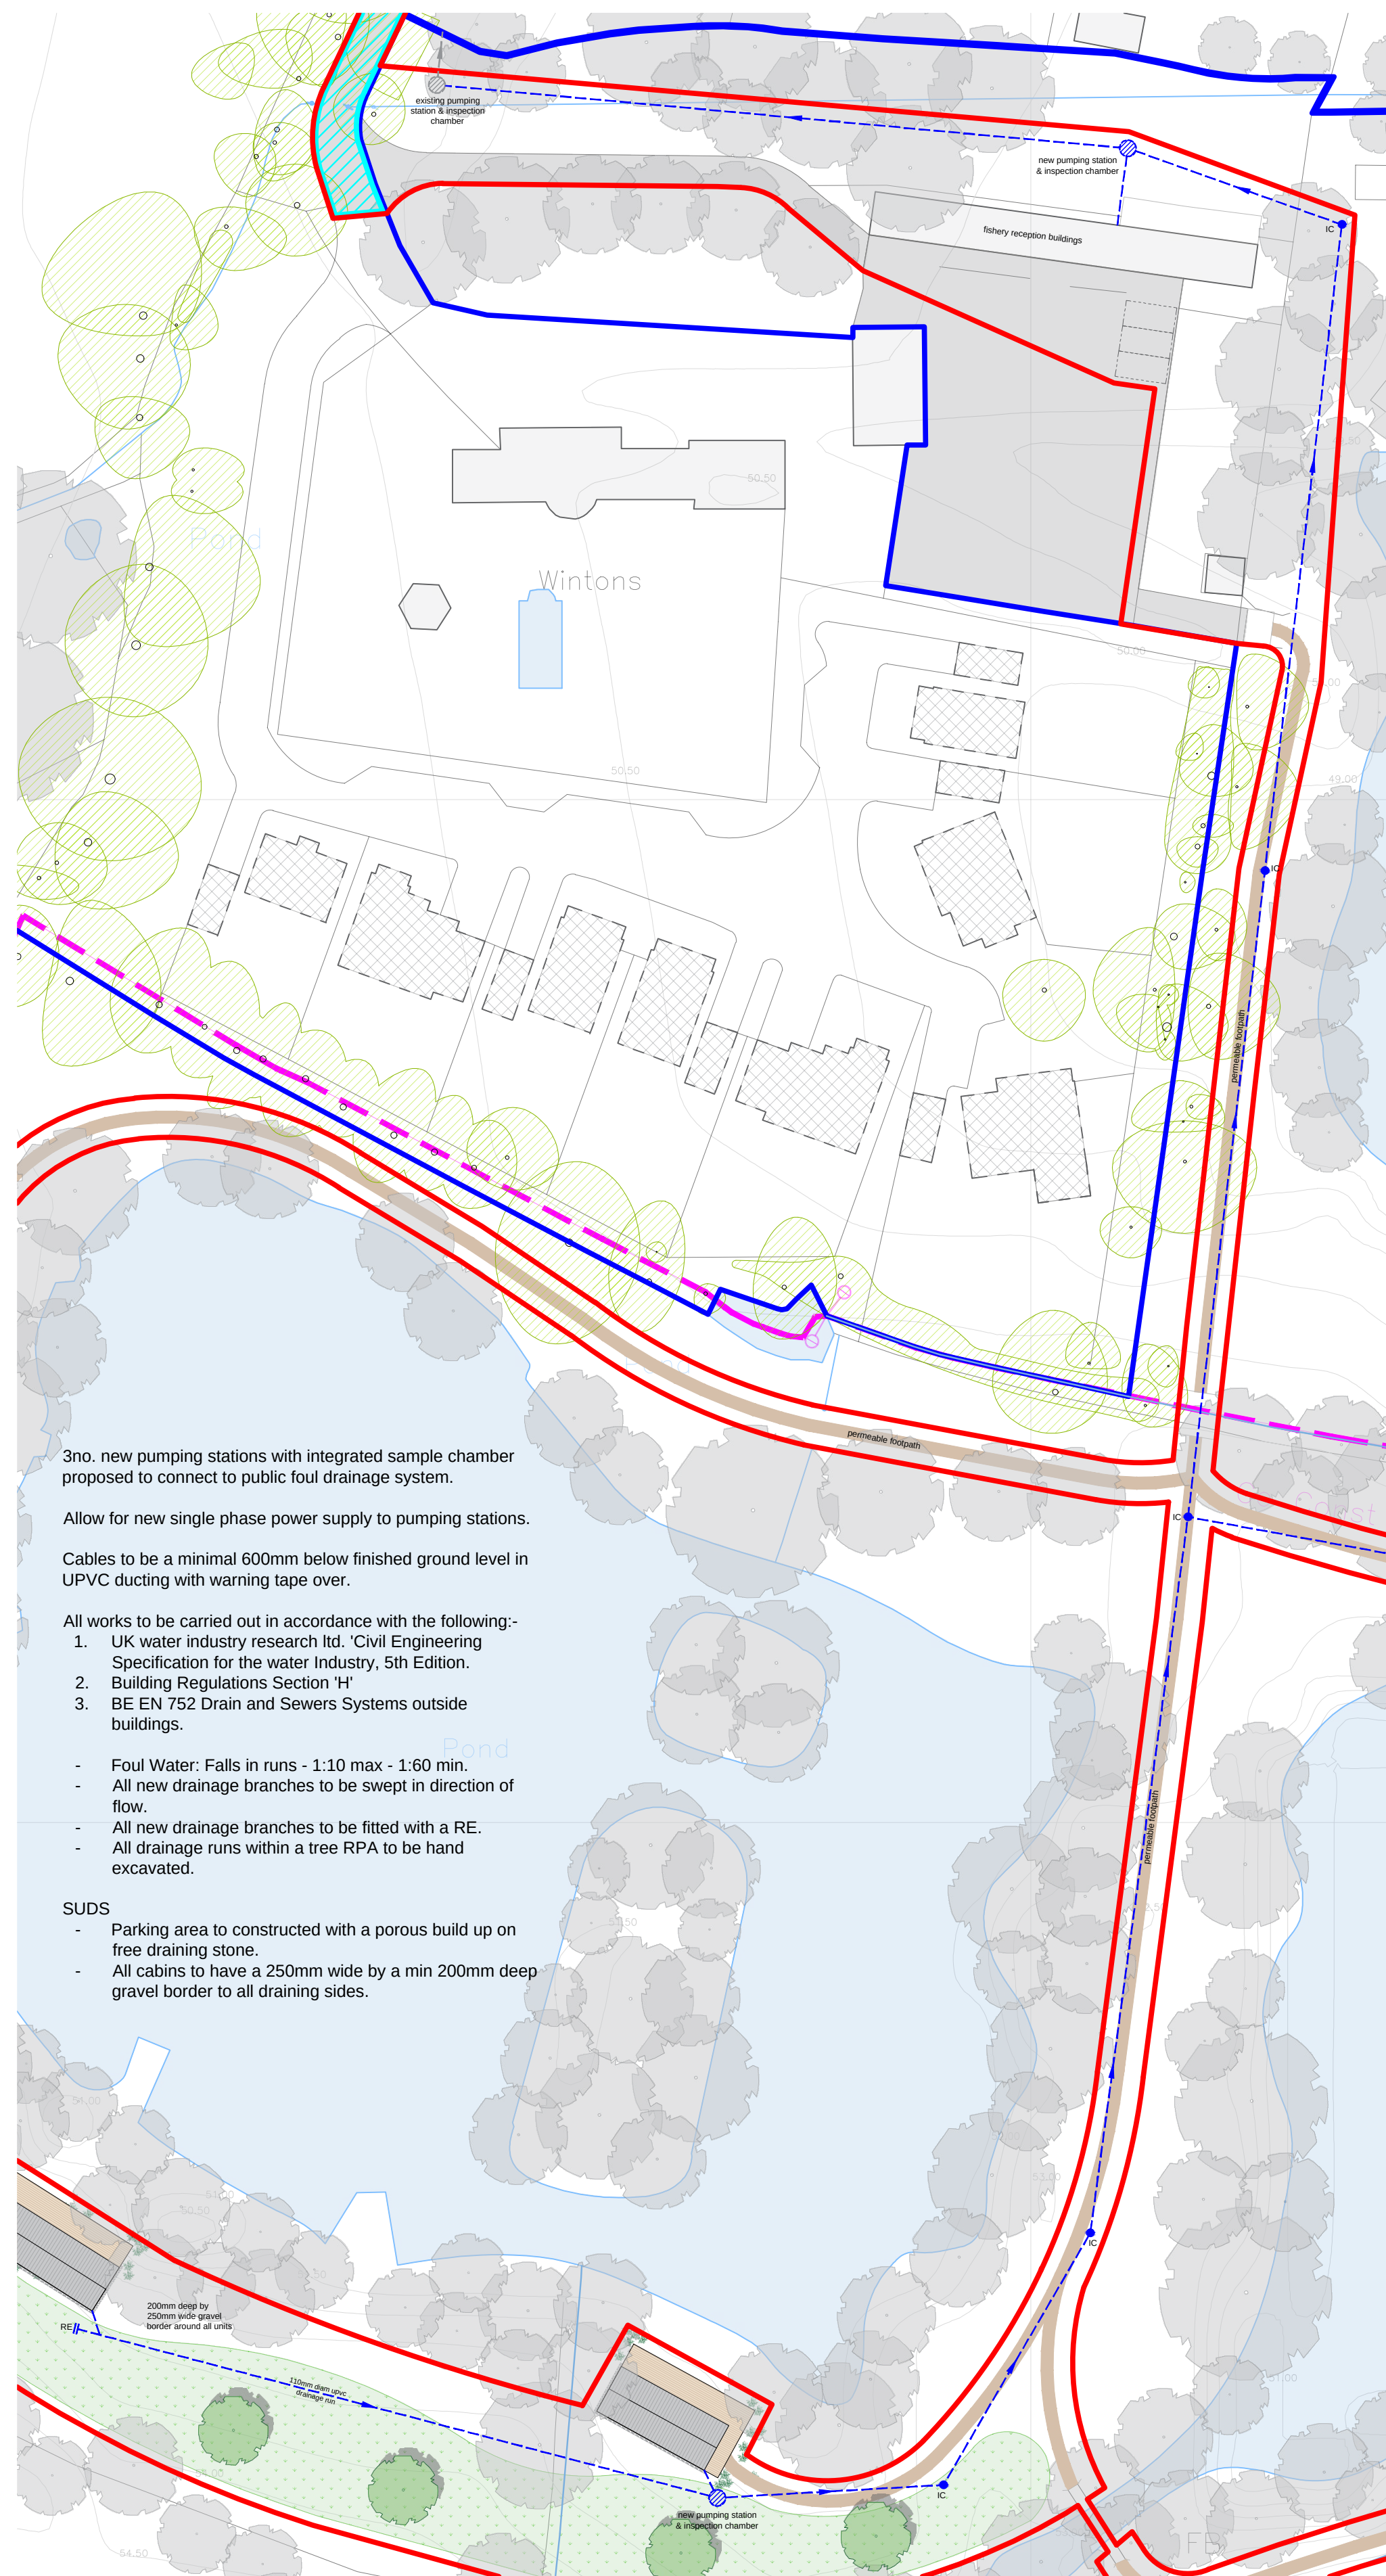


Proposed Drainage Plan - Full site

- OWNERSHIP BOUNDARY
AREA = 10.4 ha.
- SITE BOUNDARY
SITE AREA = 9,540 m2
- SHARED ACCESS
- COUNCIL BOUNDARY

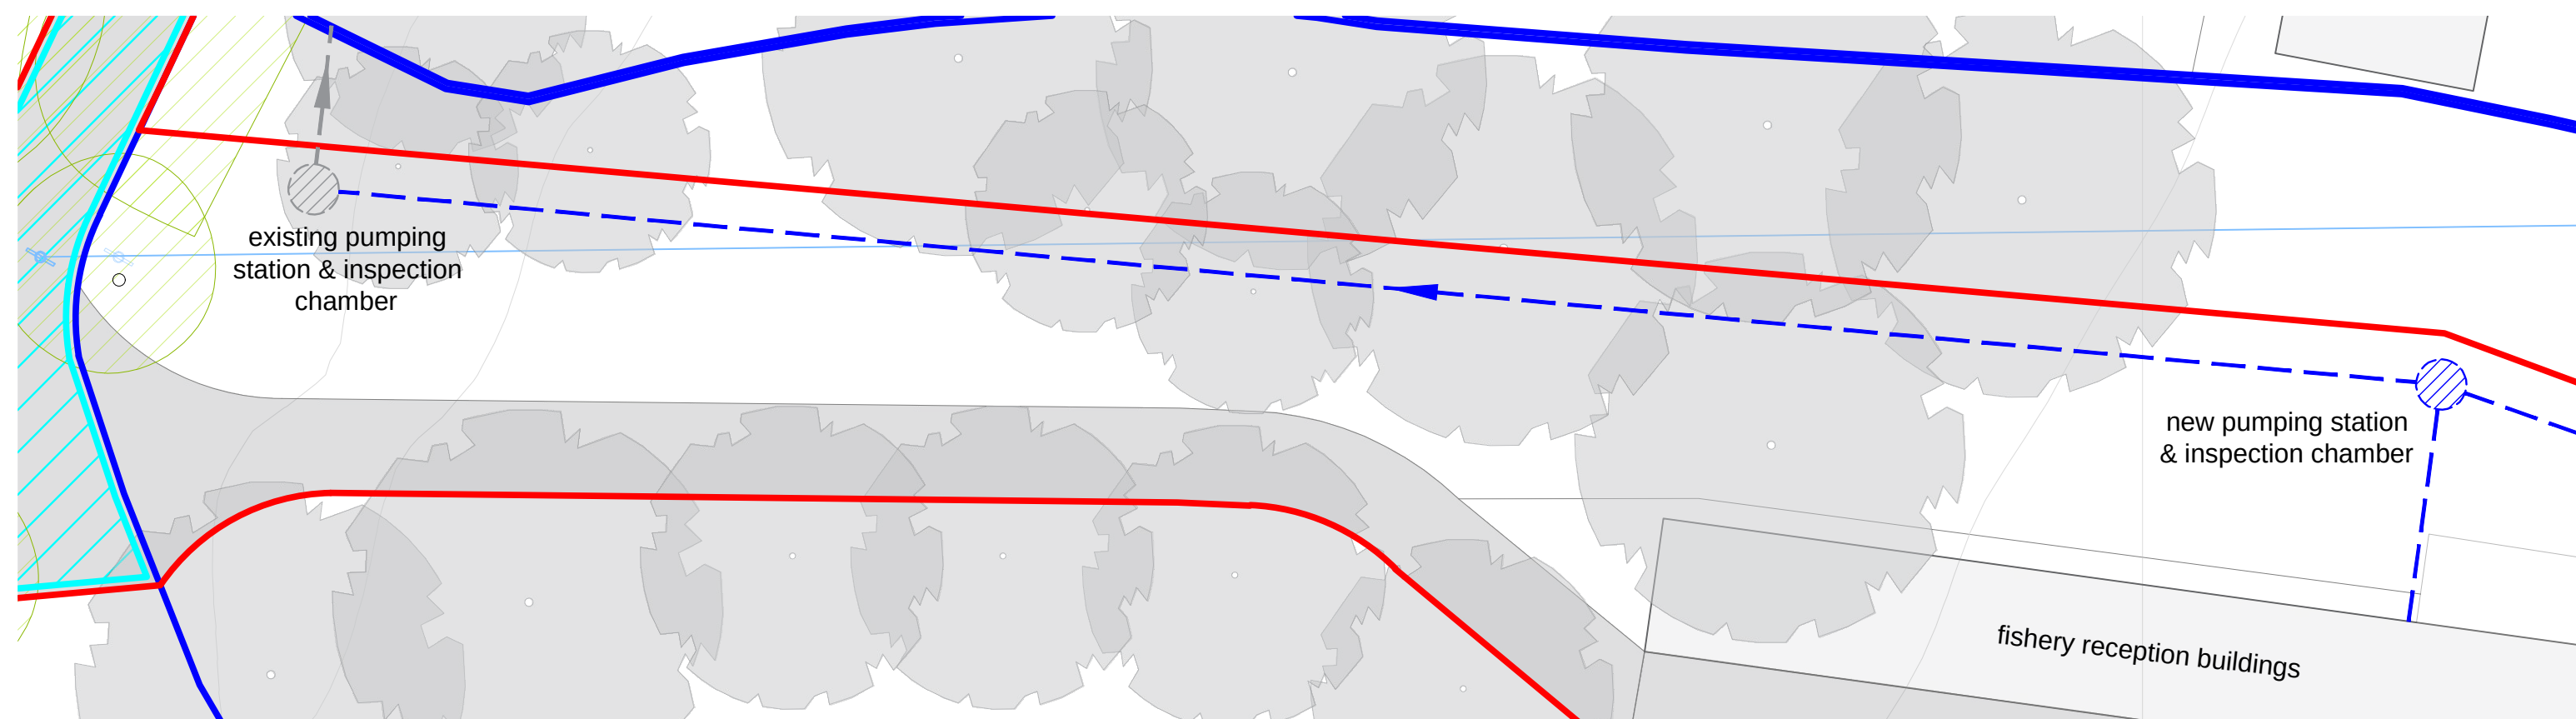


Existing pumping station and new pumpng station adjacent to reception buildings

scale 1:200

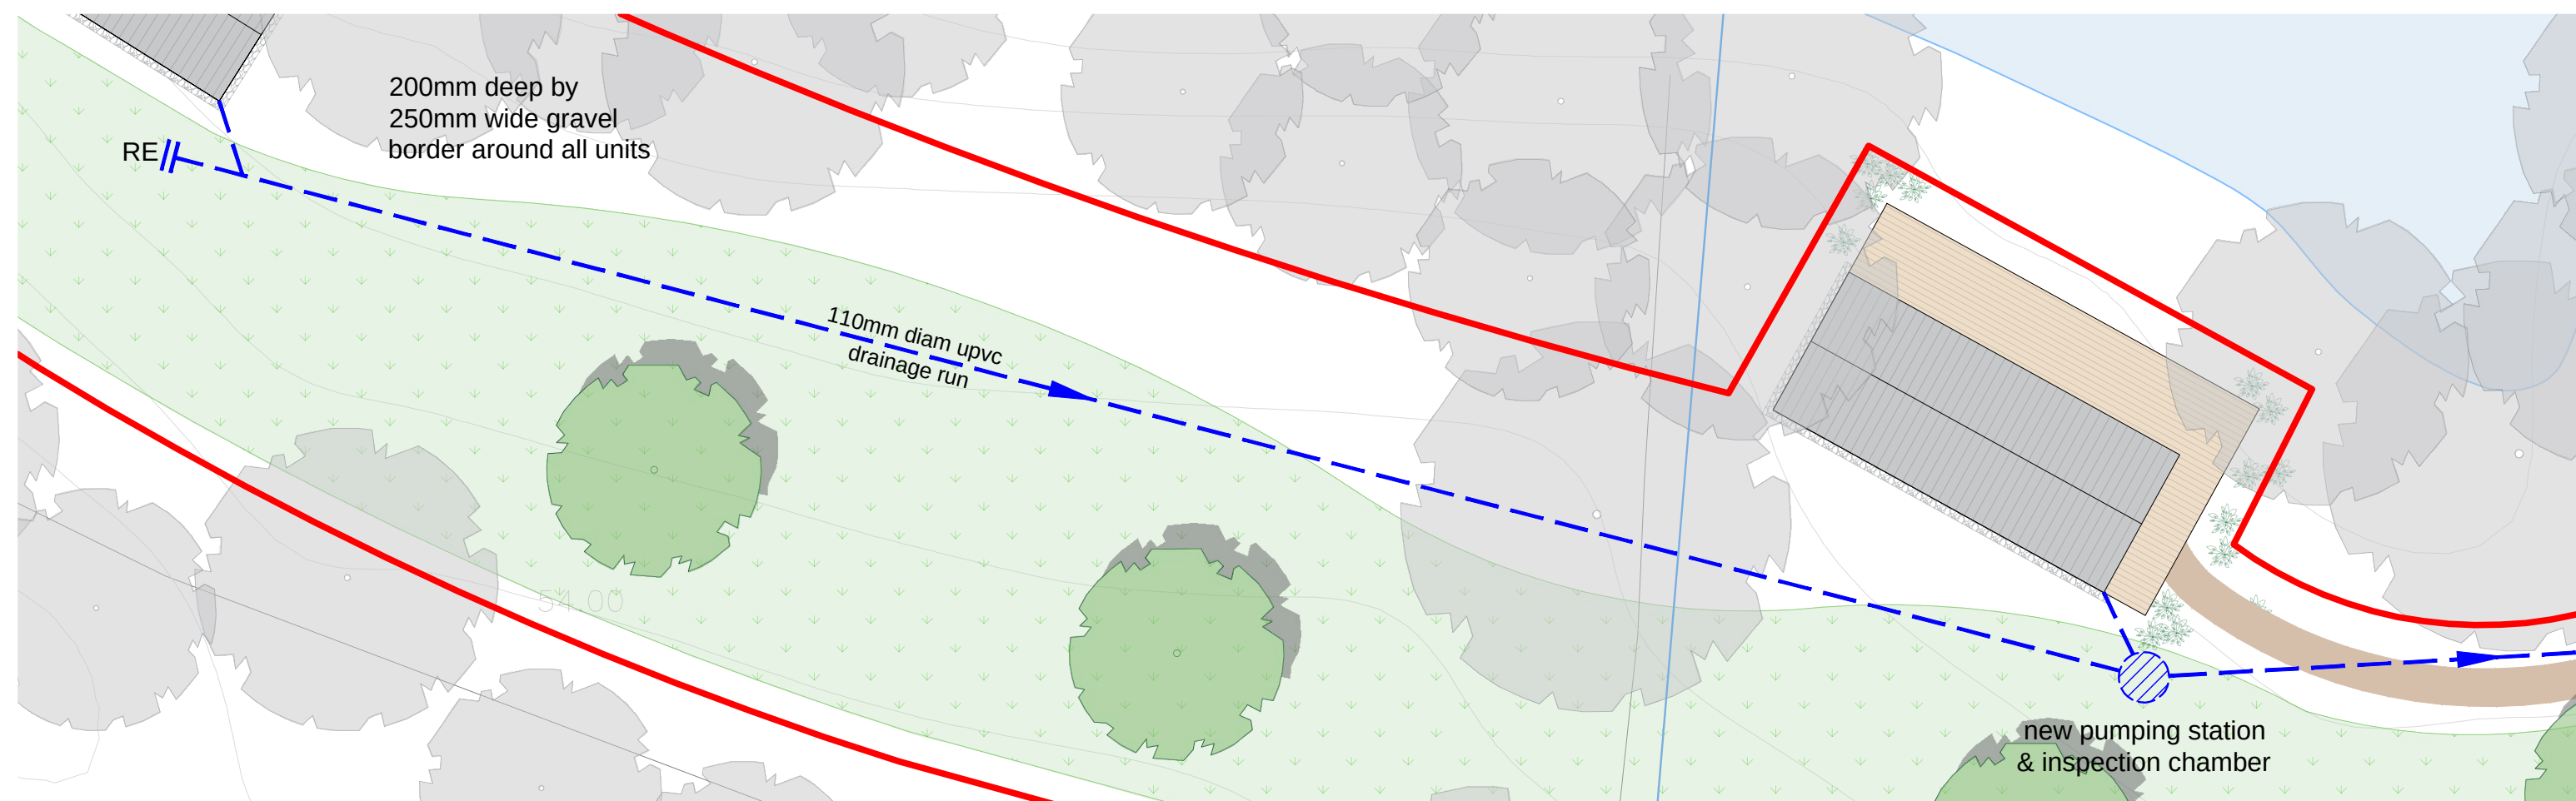


P2 & P3 Drainage Plan

scale 1:200

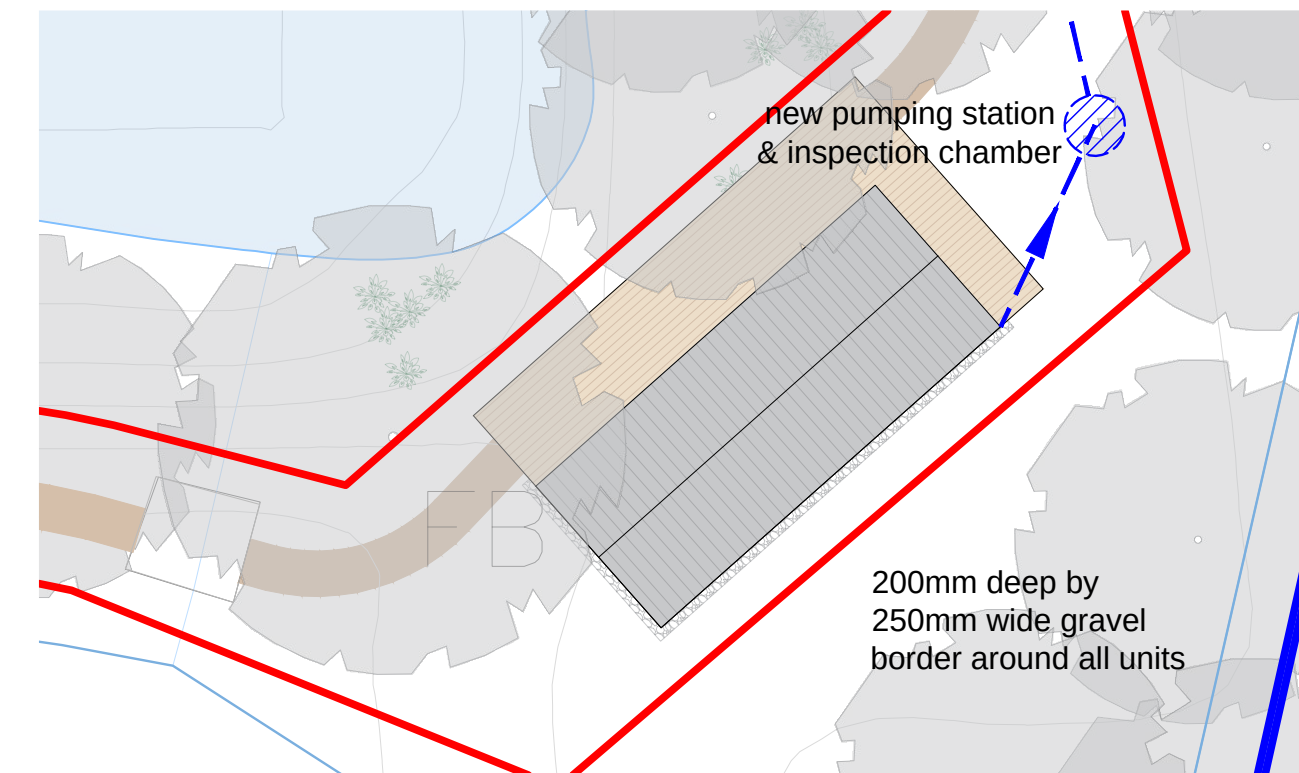


P1 Drainage Plan

scale 1:200

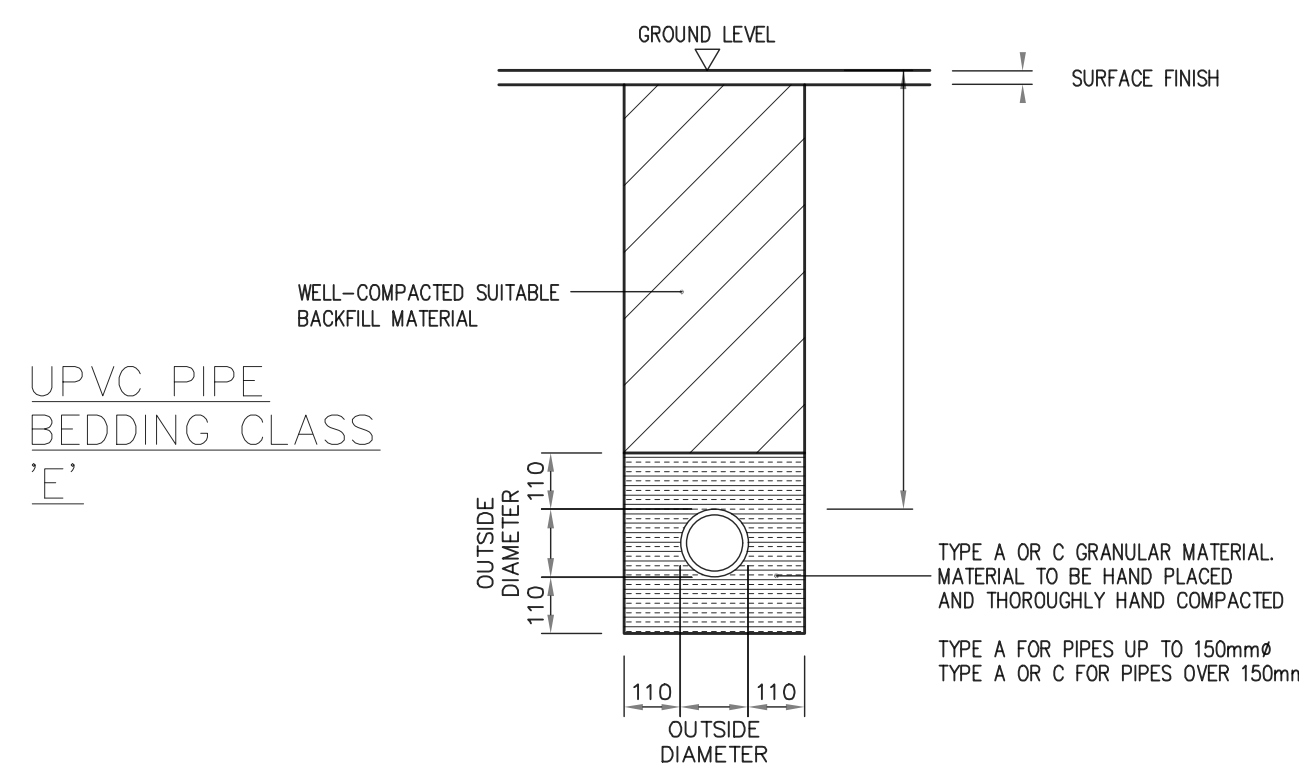

scale 1:20

Date	Description	Rev	By

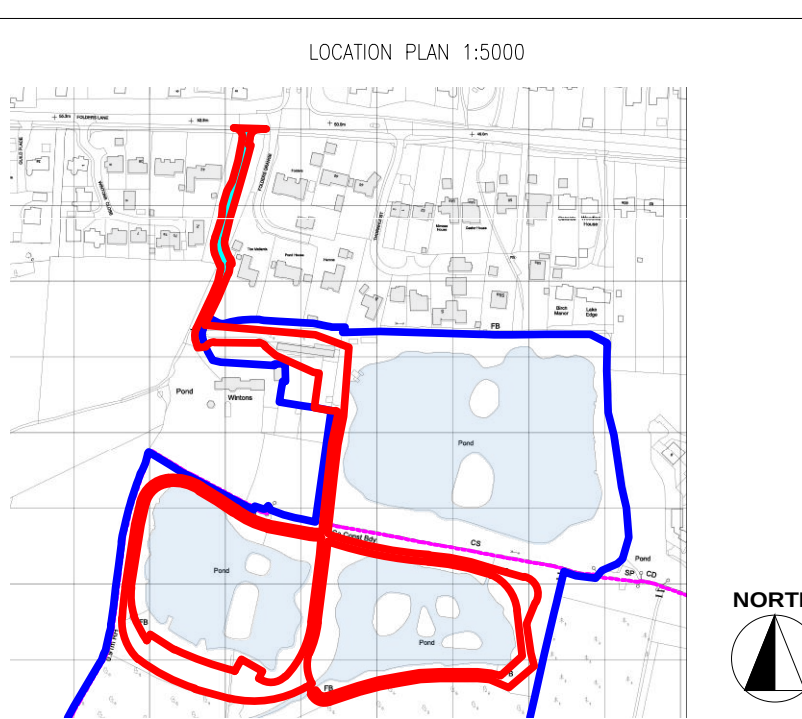

Project:
Proposed Glamping Site - For Paula Church
Wintons Fishery, Wintons Farm, Folders Lane,
Burgess Hill, West Sussex, RH15 0DR

Drawing Title:
PROPOSED DRAINAGE PLAN

Drawing Number:
220725-01-04

Revision: -
Date: 28.02.2024
Scale: 1:500 1:200 & 1:20 @ A1
Drawn By: XD
CAD Dwg File: -
Checked By: -

Issue Status:
Full Planning Application