



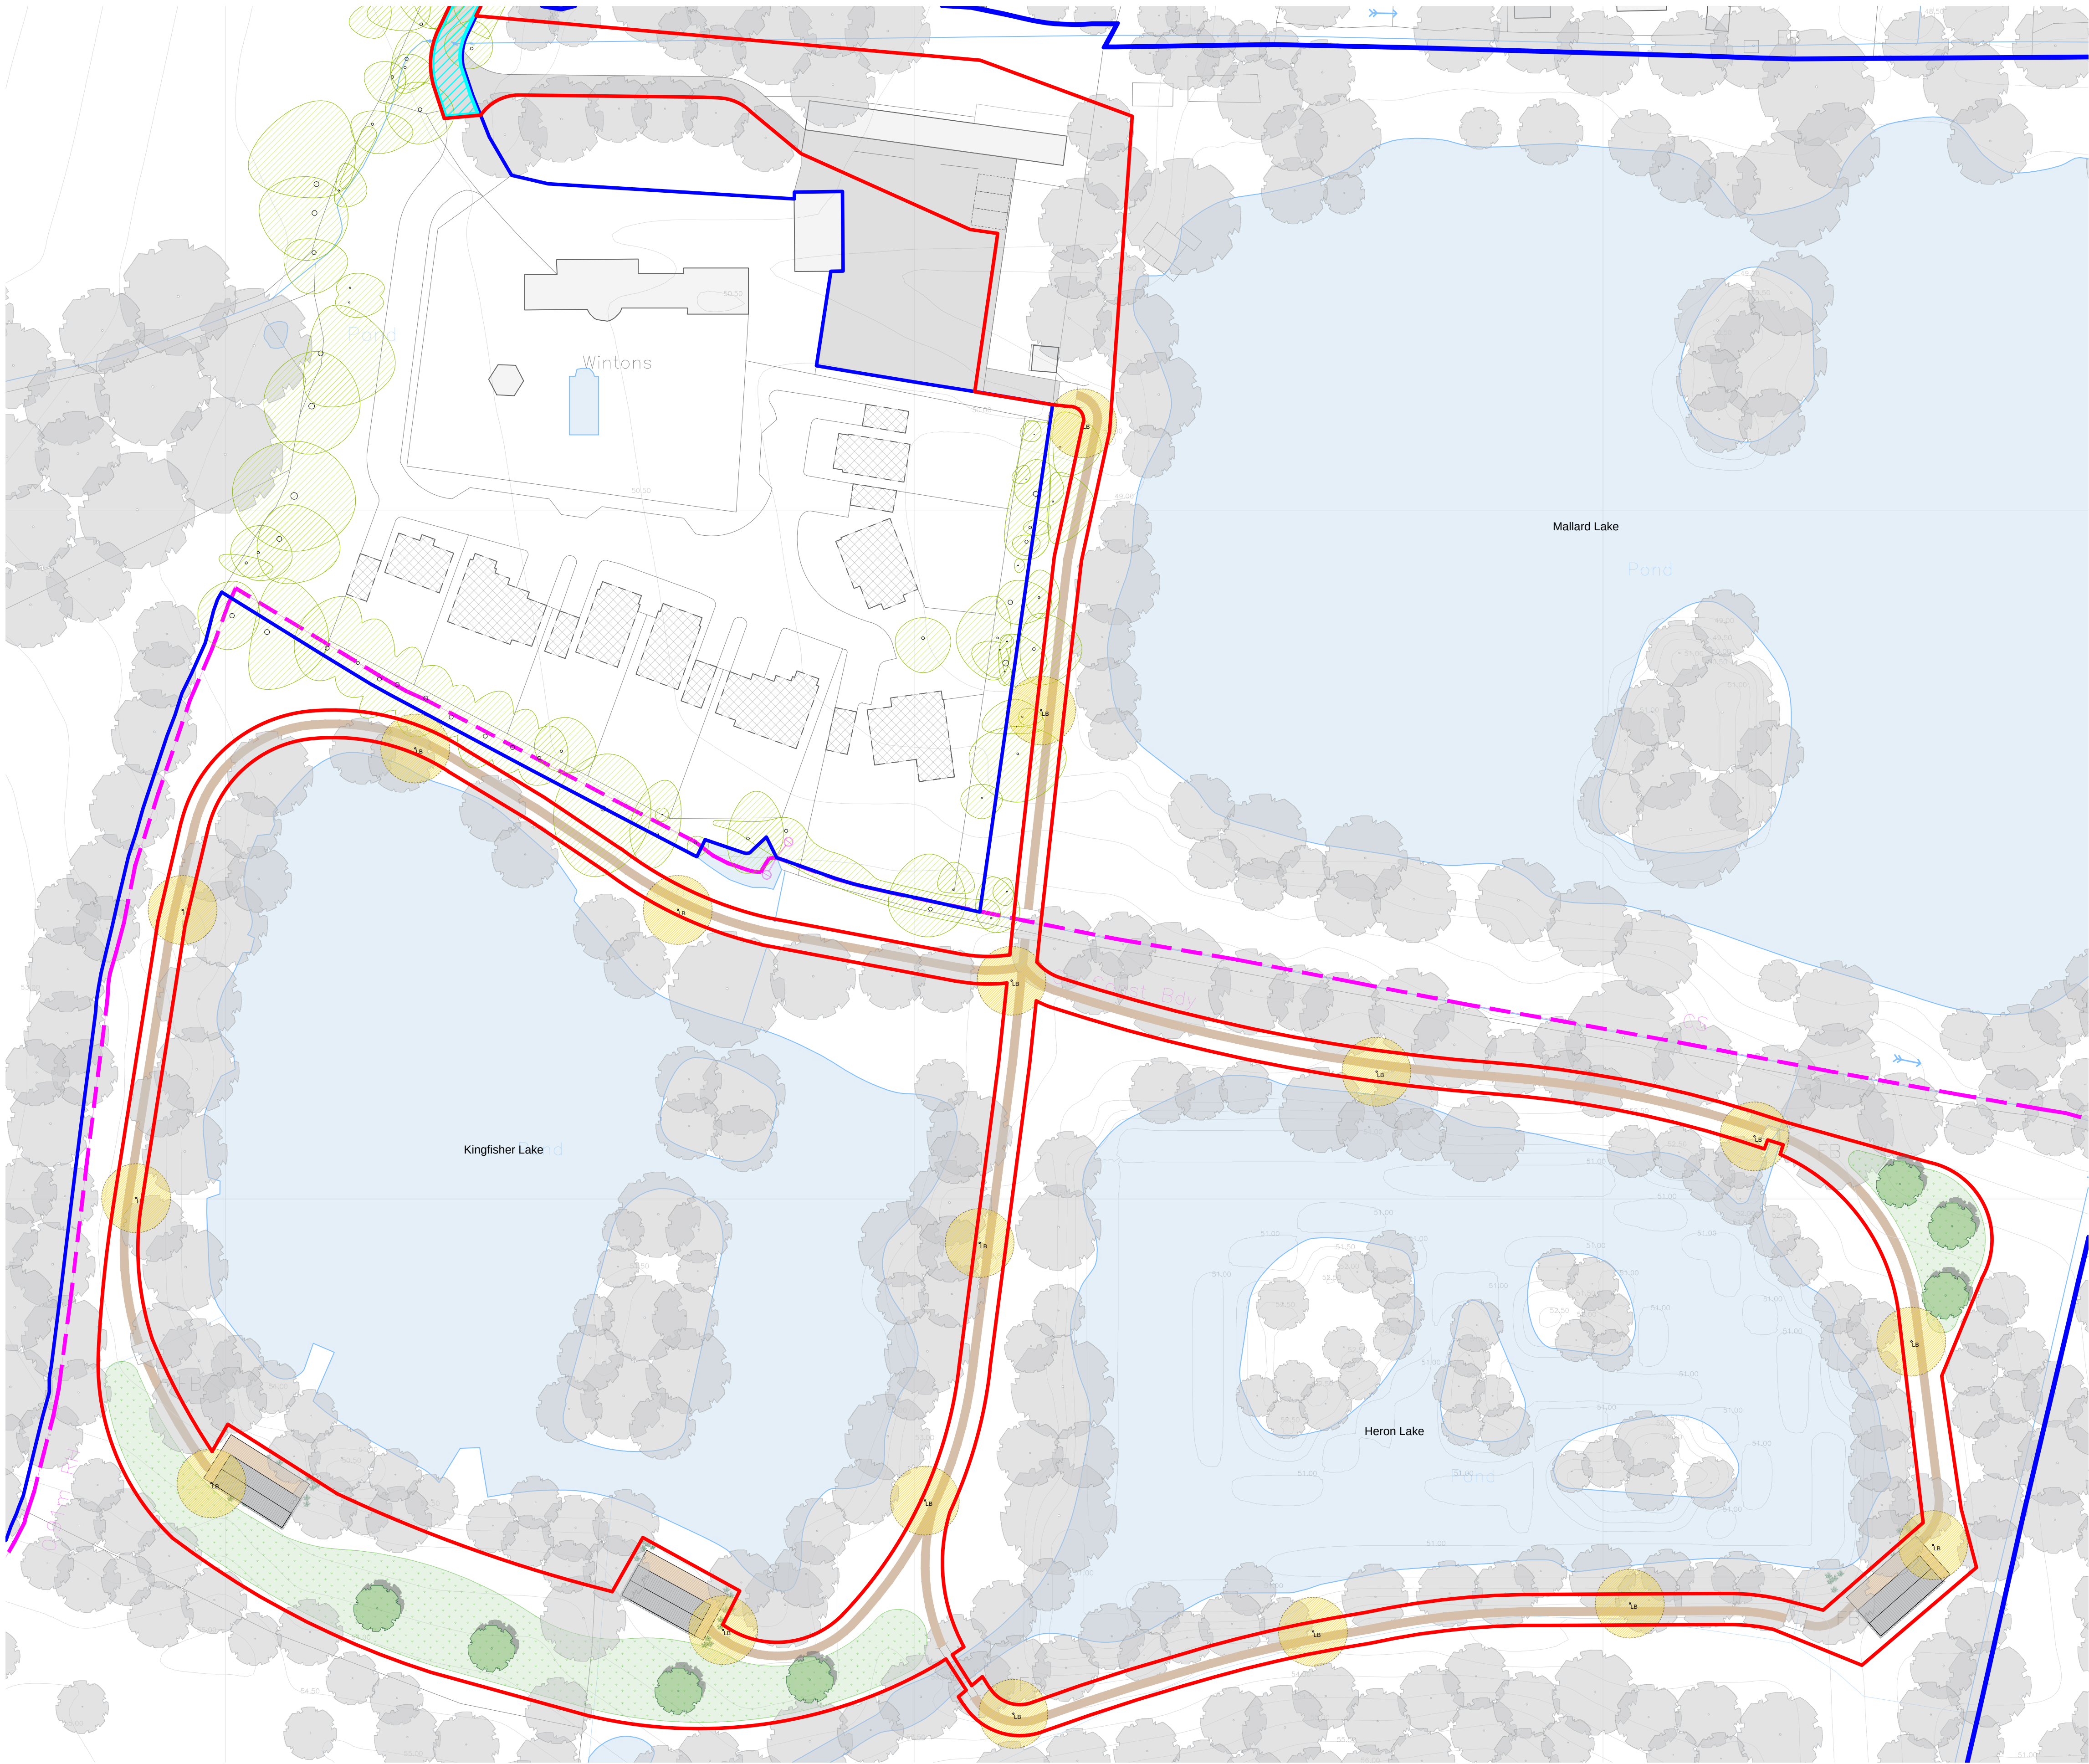


OWNERSHIP BOUNDARY
AREA = 10.4 ha.

SHARED ACCESS

SITE BOUNDARY
SITE AREA = 9,540 m2

COUNCIL BOUNDARY

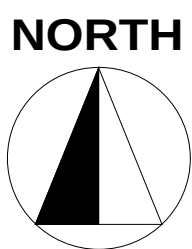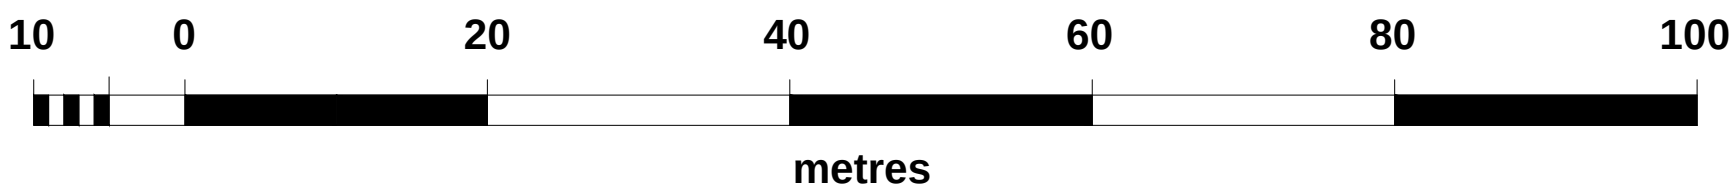

W: WWW.GLAMPITECT.CO.UK

E: CONTACT@GLAMPITECT.CO.UK

T: 0131 202 9002

KEY TO SYMBOLS

LOW LEVEL LIGHTING
BOLLARD 18no. TO BE
INSTALLED. LIGHTING
SPREAD SHOWN AS 5m

Low Level Lighting

Lighting Bollards with PIR sensors.

Benefits:

- LED mains wired.
- Bollards are low level height, only 40cm high.
- LED bulbs are installed in such a manner that they shine onto downward cascading reflectors, keeping all light directed to the ground.
- Integrated PIR sensor, keeping light levels low and only on when required. Lighting duration is configurable (5 secs to 6 mins)
- Detects movement at an angle of 90 degrees.
- Adjustable range 2 - 8 metres, shown as 5m.
- Lighting level below 1 Lux.
- Lighting of warm colour temperature (2700k)

Date	Description	Rev	By

LOCATION PLAN 1:5000

NORTH

Project:

Proposed Glamping Site - For Paula Church
Wintons Fishery, Wintons Farm, Folders Lane,
Burgess Hill, West Sussex, RH15 0DR

Drawing Title:

PROPOSED LIGHTING PLAN

Drawing Number:

220725-01-07

Revision:

-

Date:

28.02.2024

Scale:

1:500 @ A1

Drawn By:

XD

CAD Dwg File:

-

Checked By:

-

Issue Status:

Full Planning Application