

Notes



Do not scale from this drawing except for planning purposes. All dimensions must be checked on site before any work begins.

All goods, materials, and workmanship must comply with current Building Regulations, British Standards, and relevant Codes of Practice.


© Ecotecture Ecological Design Limited.

All rights reserved. This drawing and its design are the property of Ecotecture Ecological Design Limited and may not be reproduced, copied, or used for any purpose other than that for which they were issued, without prior written consent.


Drawing to be printed A1

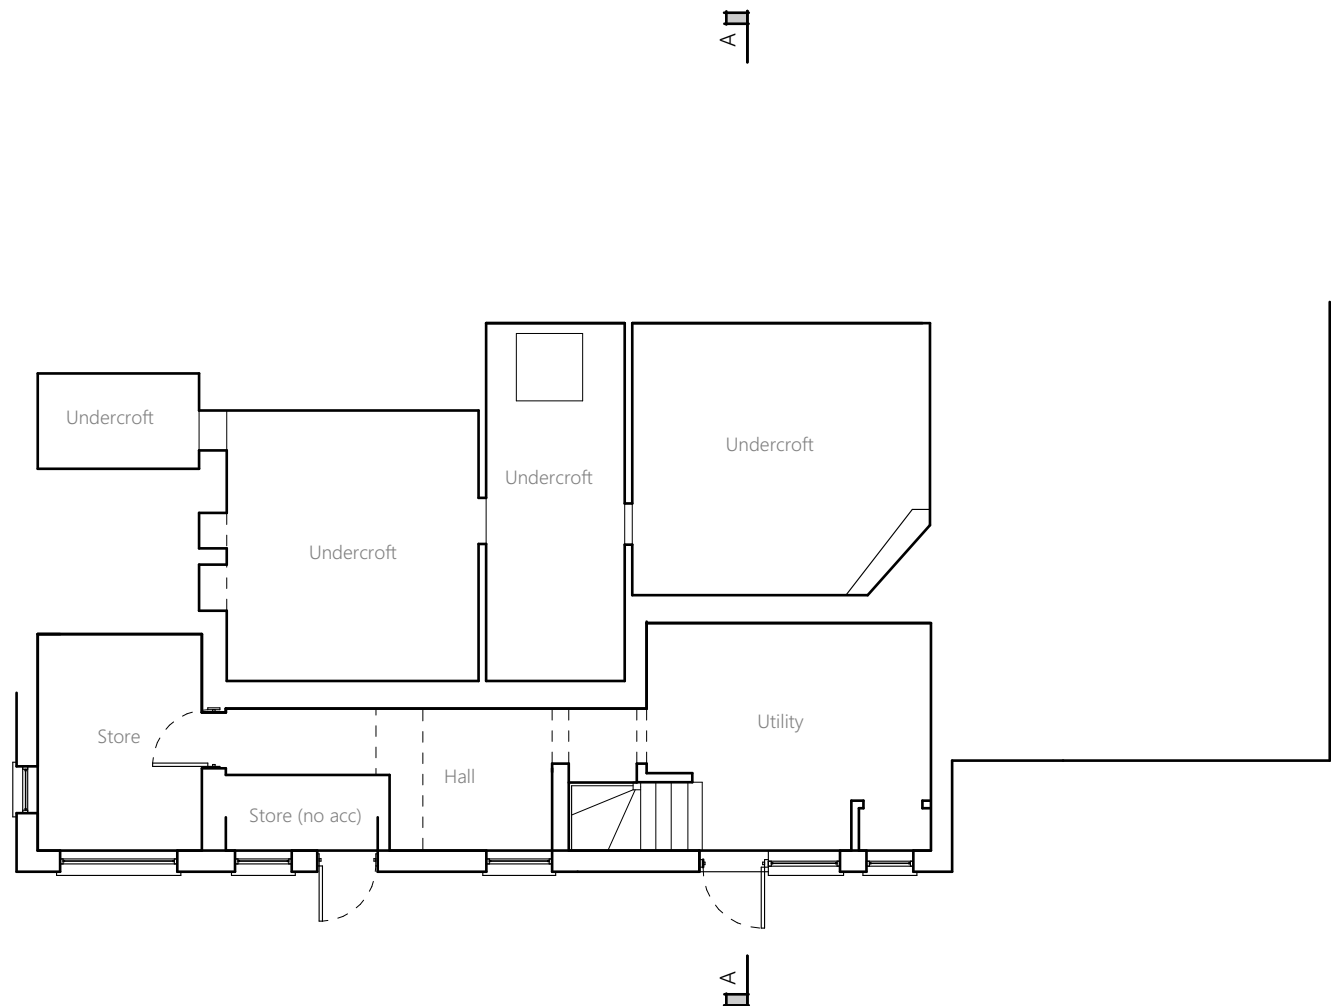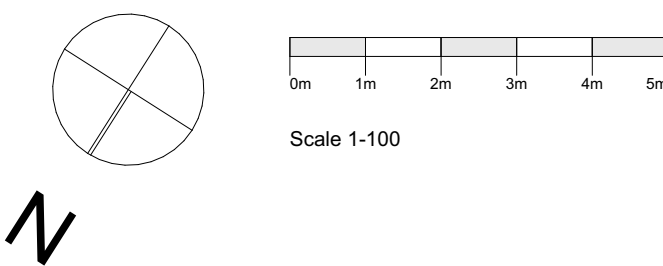


Lower Ground Floor Plan

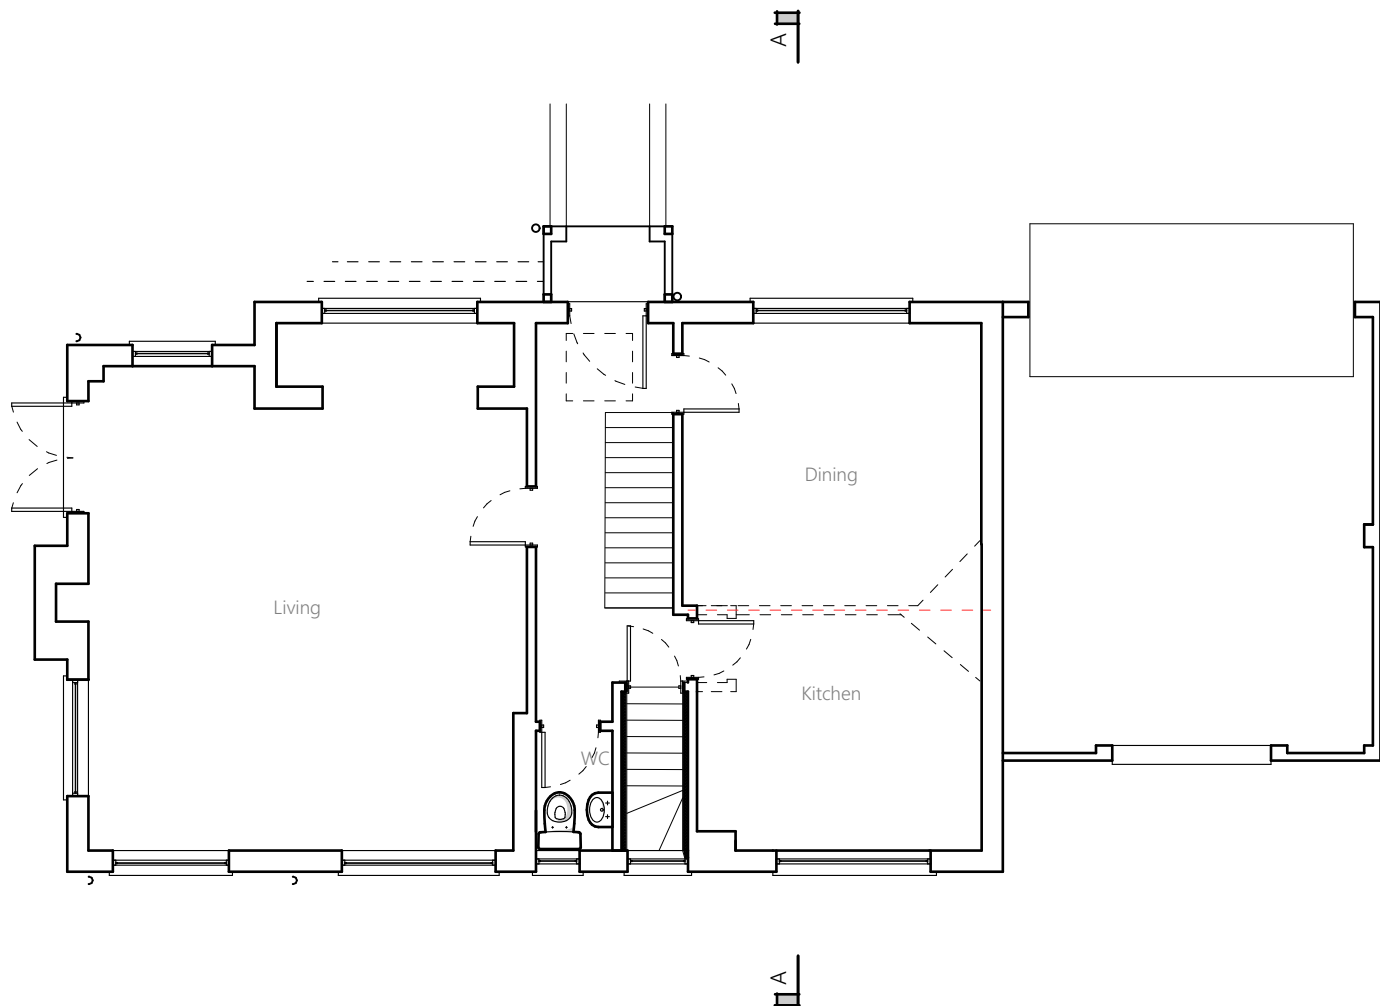

Ground Floor Plan

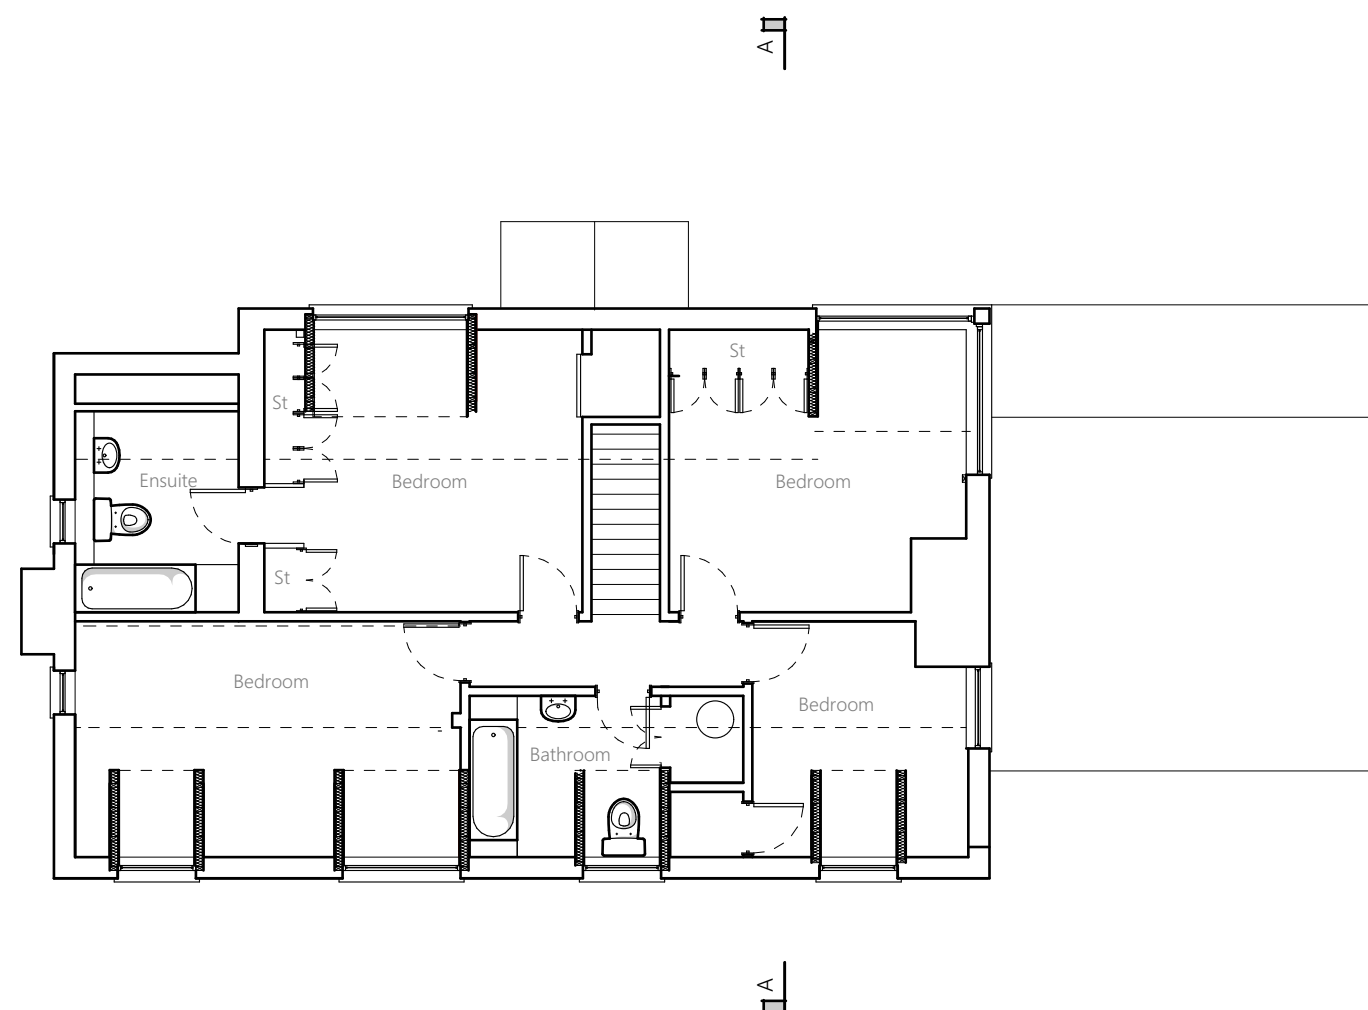

First Floor Plan

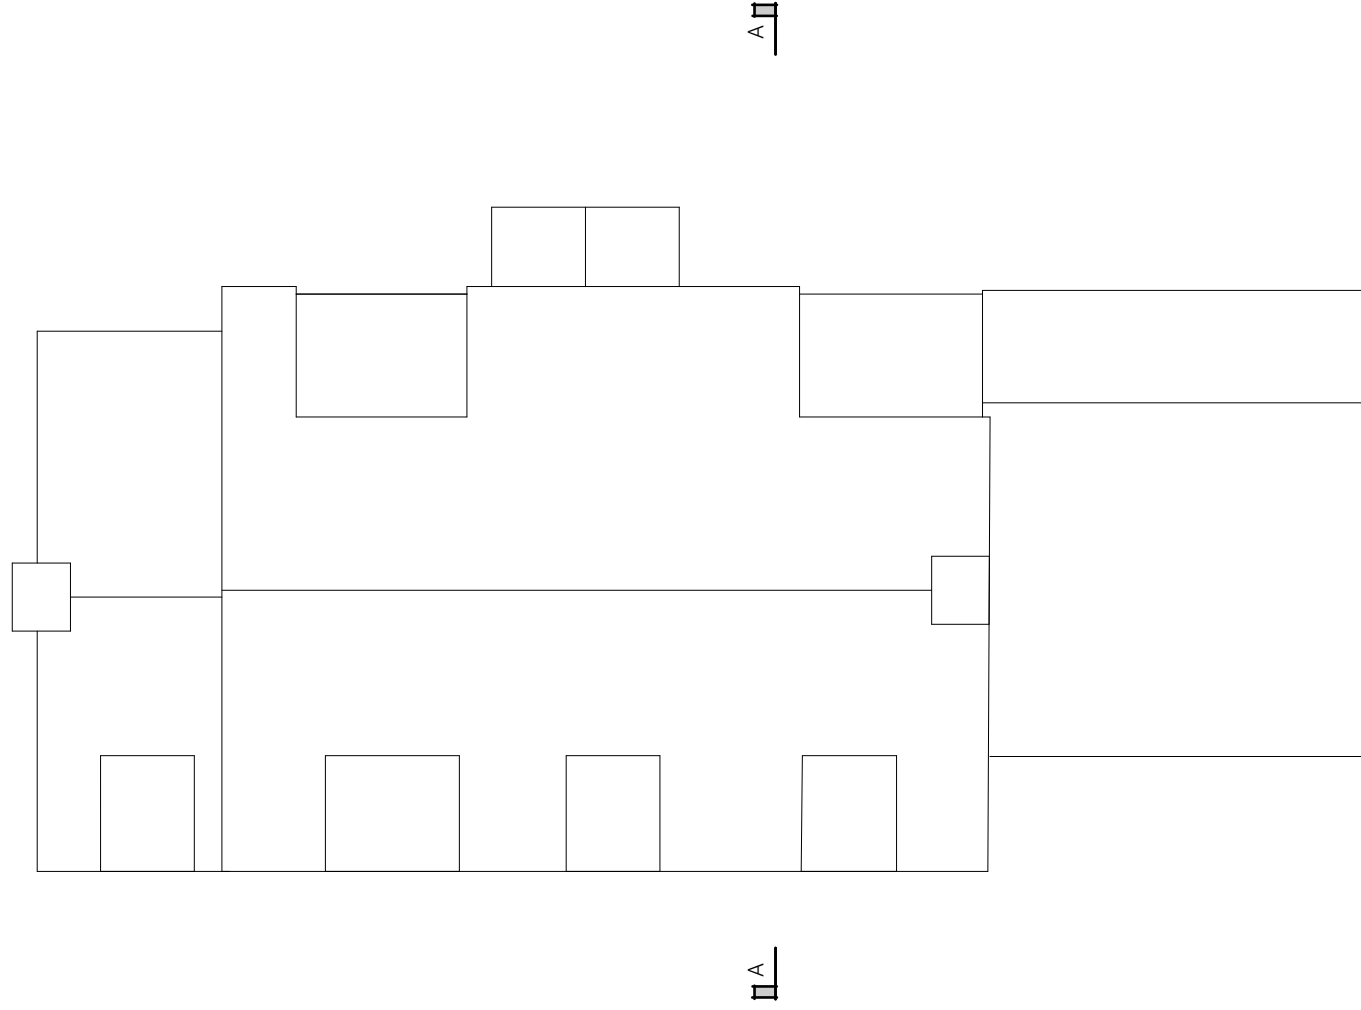

Roof Plan

Rev/D	Transmitted By	Transmitted Date	Layout Comment

ecotecture

ECOLOGICAL ARCHITECTURE

01444 416745 info@ecotecture.co.uk
www.ecotecture.co.uk

31 Sussex Road Haywards Heath
West Sussex RH16 4DZ

Client: Jan & Basia Chmiel

Address: Bramble Rough
Birch Grove
Horsted Keynes, Haywards Heath
RH17 7BU

Description: Existing Floor Plans

Scale: 1:100 Date: May 2026
Drawn: AT Checked: JS

Drawing No: 888 /111B