


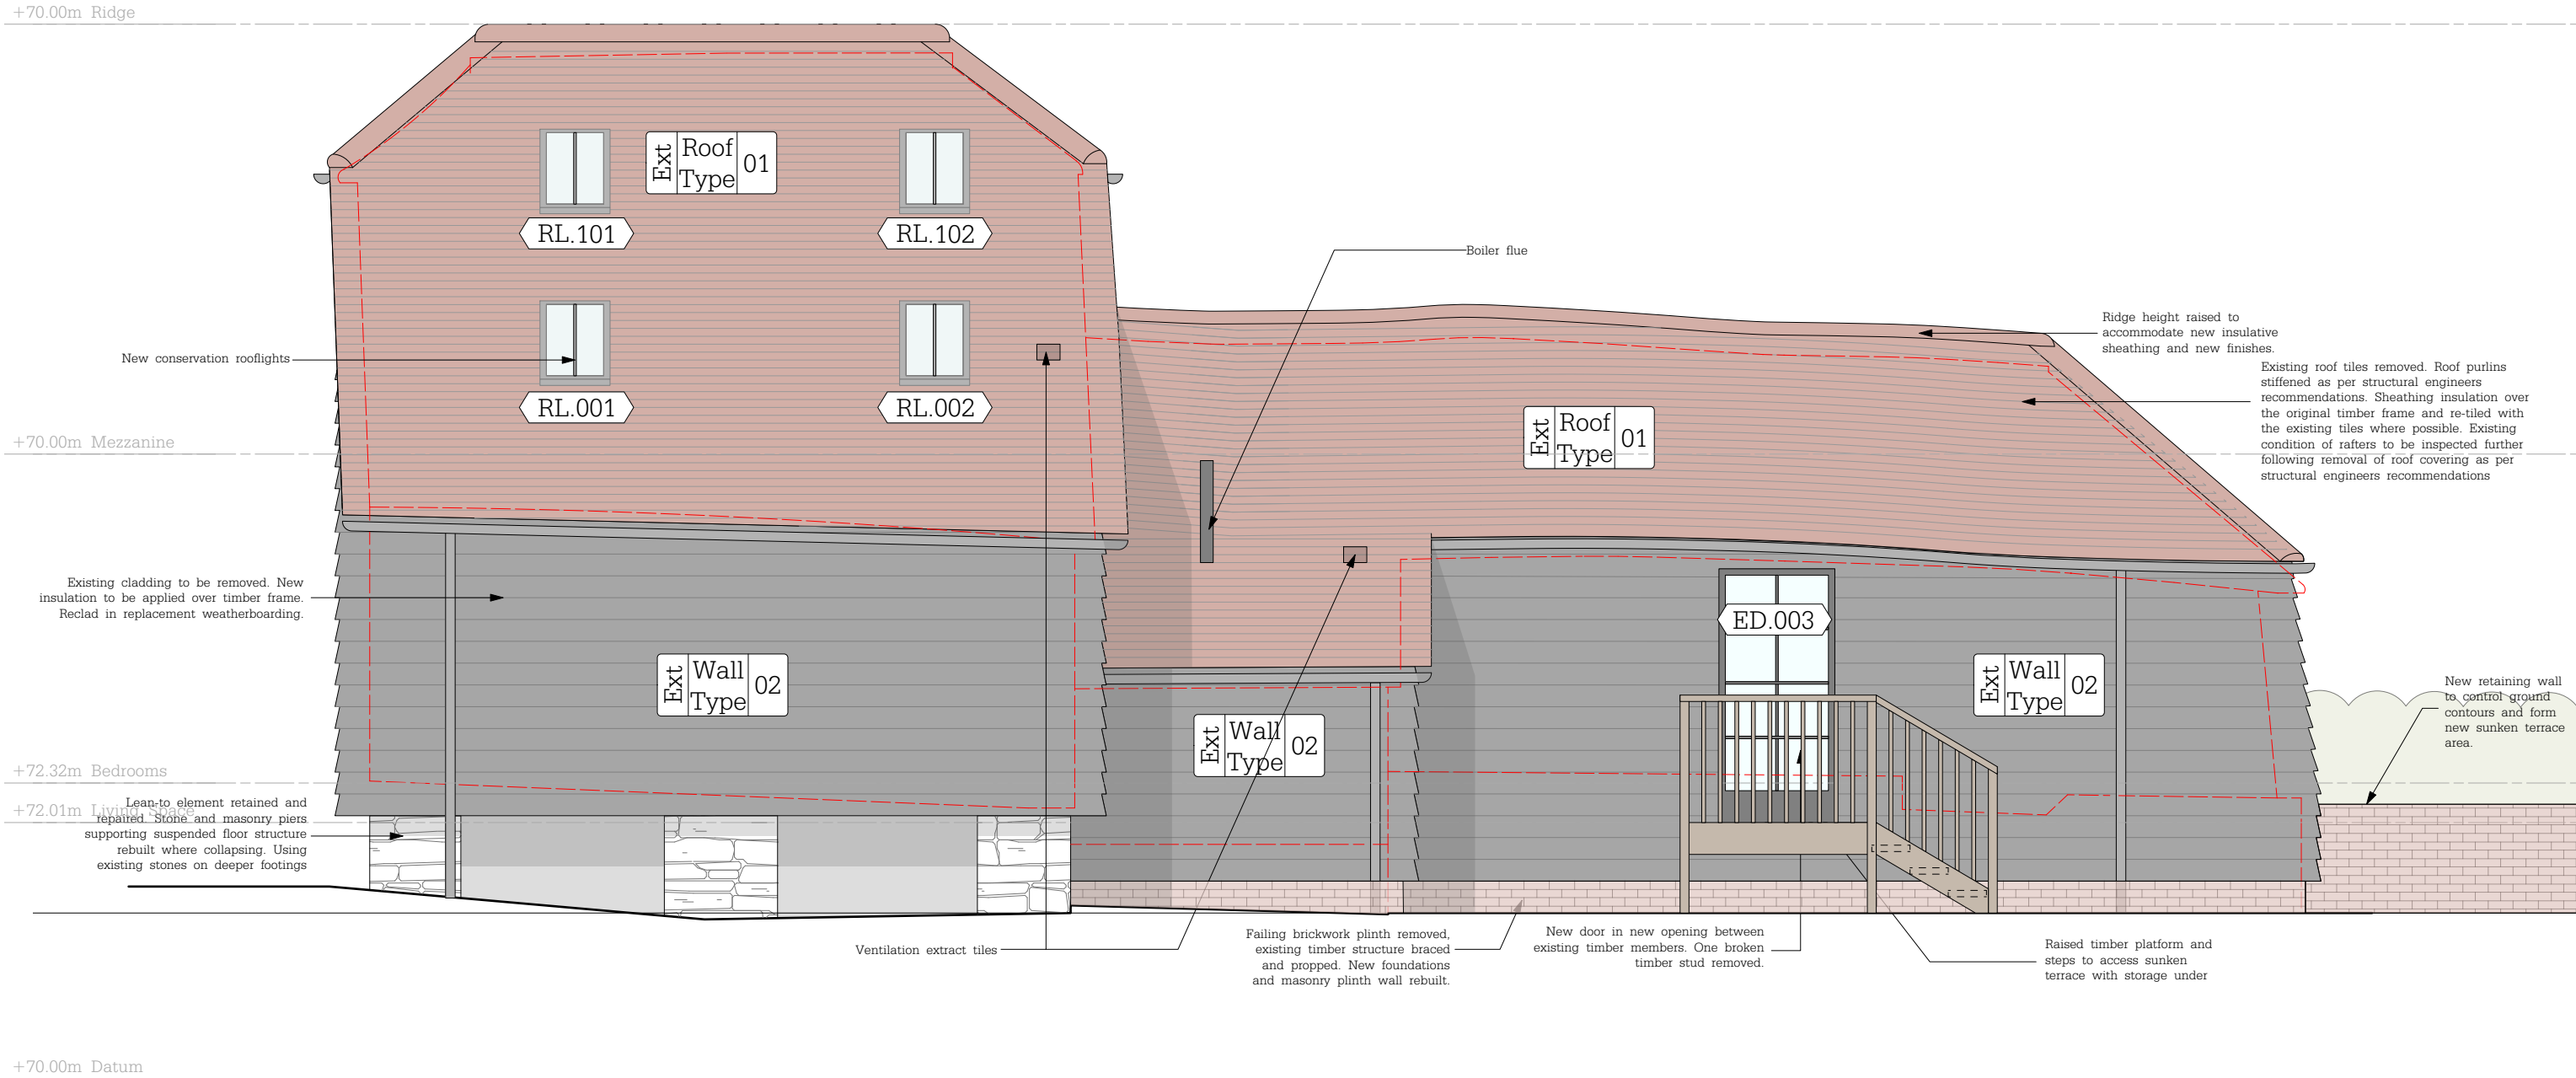

3 - Existing North Elevation - 1:100

© All rights reserved
All dimensions to be checked on site

Lewes Office
Cooksbridge Station House - Cooksbridge - Nr. Lewes
East Sussex - BN8 4SW

+44 (0)1273 400319
info@bakerbrown.studio
bakerbrown.studio

Notes:

Rev	Date	Description	Drwn	Chkd

BakerBrown

Job Name
Brook Farm

Status
Planning

Drawing Title
Proposed GA Elevations (Sheet 3 of 4)

Drawn LF	Checked BB	Date June 25	Scale@A3 1:50	Job No. 1490	Drawing Number BB_DA_0202	Rev
-------------	---------------	-----------------	------------------	-----------------	------------------------------	-----