

MILLBOARD – ENVELLO BOARD & BATTEN+ VERTICAL CLADDING IN “ASHWOOD”



MILLBOARD – ENVELLO SHADOW LINE+ HORIZONTAL CLADDING IN “ASHWOOD”



ORIGIN (OR SIMILAR) ALUMINIUM FRONT DOOR
KENSINGTON SE04 IN “7015 SLATE GREY”




IBSTOCK – STAFFORDSHIRE SLATE BLUE SMOOTH (OR SIMILAR) BRICK PLINTH



OR

IBSTOCK - NEW CHAILEY STOCK (OR SIMILAR) BRICK PLINTH

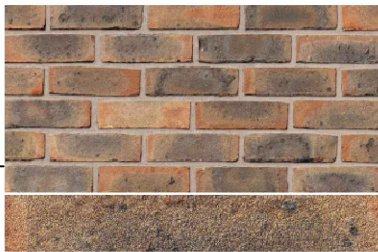

EL ZINC – DOUBLE LOCK STANDING SEAM ZINC ROOF IN “LAVA”



ORIGIN OW70 (OR SIMILAR) – ALUMINIUM CASEMENT WINDOWS IN “7015 SLATE GREY”




ORIGIN OB49 (OR SIMILAR) - ALUMINIUM BI-FOLD DOORS IN “7015 SLATE GREY”




PROPOSED FRONT ELEVATION

SCALE 1:50

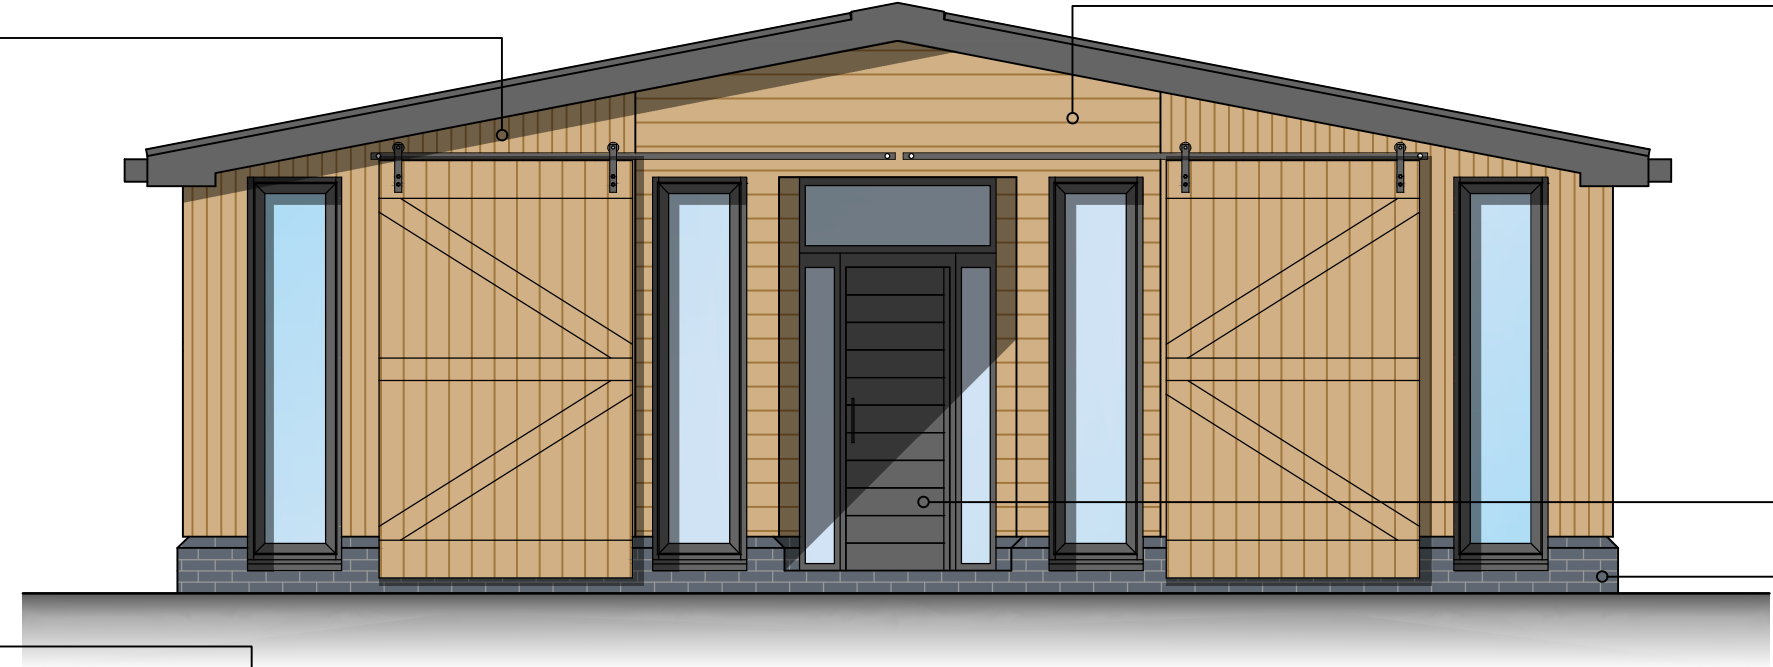

PROPOSED SIDE ELEVATION

SCALE 1:50

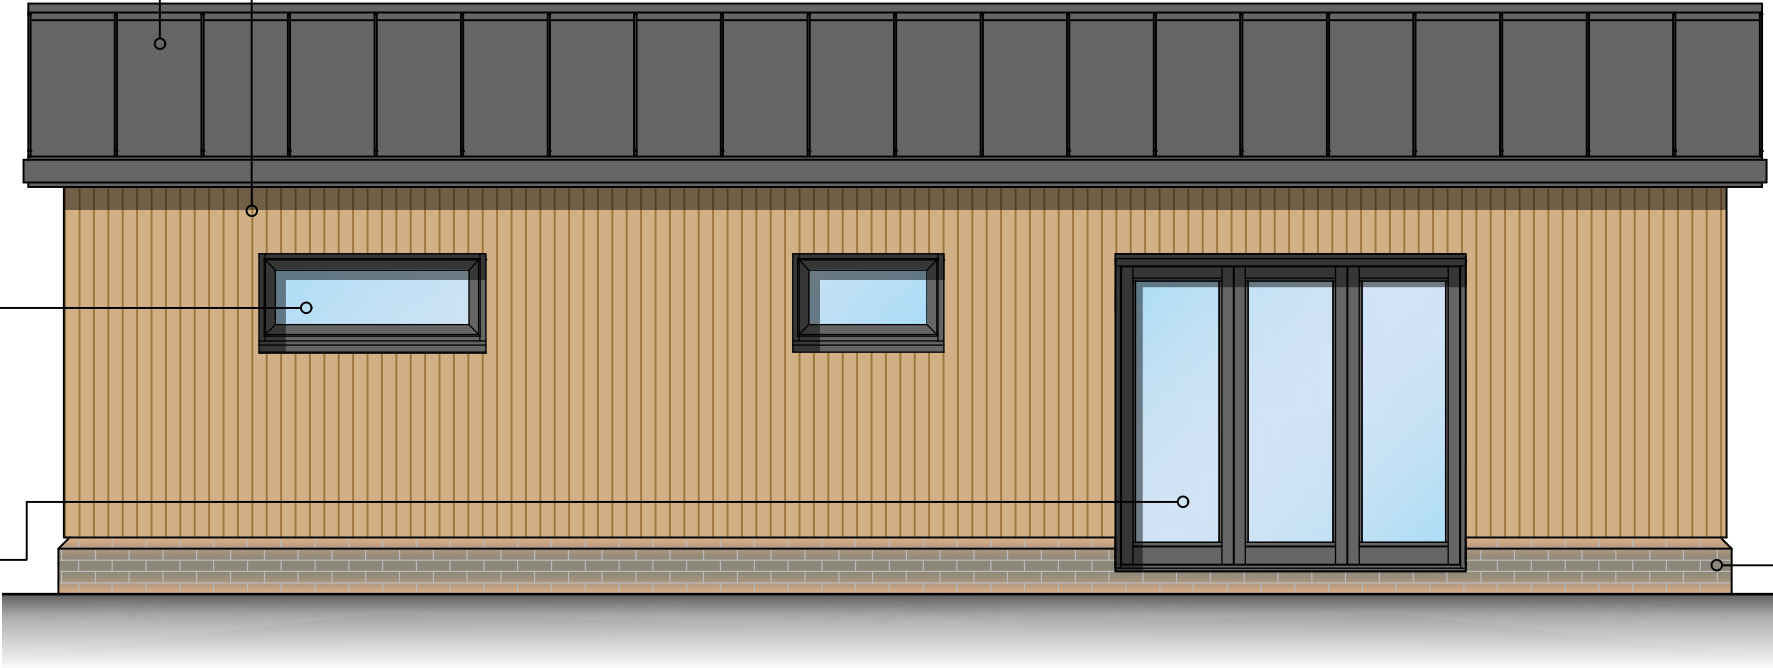

Copyright reserved.

This drawing may only be used for the client and location specified in the title block. It may not be copied or disclosed to any other third party without prior written consent from DMA Building Designs. Prior to any works commencing on site, DMA Building Designs is to be contacted regarding the current status, revision or regulatory approval of this drawing.

1. The works shown have been drawn for submission to the local planning authority and are not to be used for construction.
2. No works shall commence until planning approval has been given by the local authority.

No works to commence without either full plans building control approval or a building notice served with the local authority. The dimensions indicated are approximate and subject to site checks by the contractor prior to commencement. DMA Building Designs accept no responsibility for any unknown factors which either preclude the works from construction or add additional costs, ie location of public sewers and underground services, abnormal foundation designs, due to trees, ground conditions or any underground structure or obstruction. condition of the existing building.

DMA
BUILDING DESIGNS

UNIT 4B, RUDGWICK BRICKWORKS, LYNWICK ST
RUDGWICK, HORSHAM, WEST SUSSEX, RH12 3DH.
TEL No 01403 822220 Mobile 07730 523447
Email - admin@dmabuildingdesigns.co.uk

CLIENT

MR L NUGENT

PROJECT

CONVERSION OF EXISTING BUILDING TO DWELLING

0 50 100

P1

ISSUED FOR DISCHARGE OF CONDITIONS

01/07/2026

REV

DESCRIPTION

DATE

DRAWING

PROPOSED MATERIALS

SLAUGHAM GARDEN NURSERY, STAPLEFIELD ROAD,
SLAUGHAM, RH17 6AL

SCALE @ A3

1:50

DATE

JULY 2024

DRG No

DE1238 / 20

REVISION

P1