
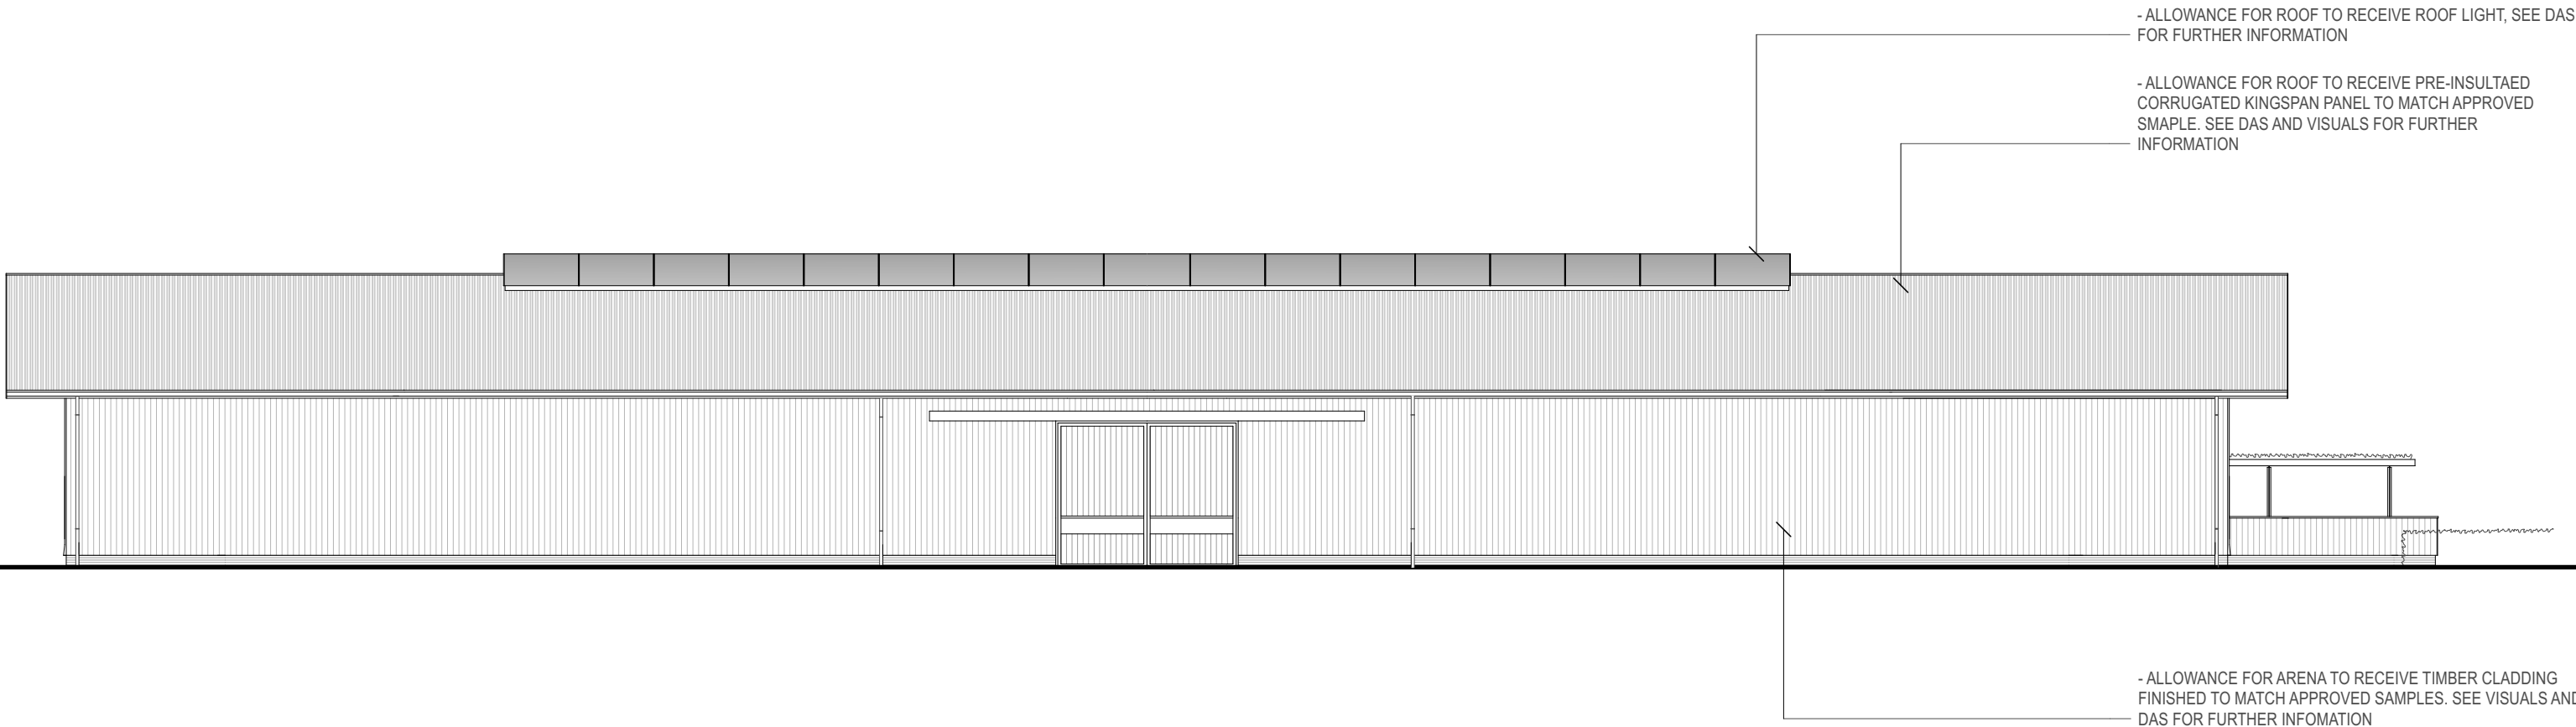


FOR PLANNING
PURPOSES ONLY

NOT FOR CONSTRUCTION

TO BE READ IN CONJUNCTION WITH
STRUCTURAL ENGINEER'S DRAWINGS, DETAILS
AND SPECIFICATIONS

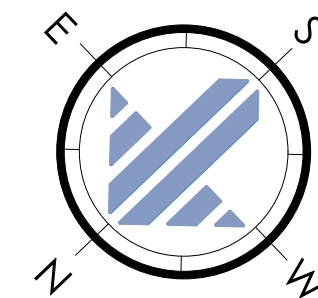

EAST WOOD FARM EF - WEST ELEVATION AS PROPOSED
SCALE 1:200 ON AN A1 SHEET

REV.	DATE.	BY.	AMENDMENT.		CHK.

PLANNING



2 Lucastes Mews, Paddockhall Road,
Haywards Heath,
West Sussex, RH16 1HE
(01444) 452604
hb@gouldbaxter.co.uk
www.gouldbaxter.co.uk

NOTES:
DO NOT SCALE OFF THIS DRAWING UNLESS FOR PLANNING PURPOSES.
CHECK ALL DIMENSIONS ON SITE BEFORE ANY WORK IS COMMENCED.
ALL GOODS MATERIALS AND WORKMANSHIP MUST CONFORM WITH
CURRENT BUILDING REGULATIONS, BRITISH STANDARDS AND CODES OF
PRACTICE.
COPYRIGHT OF THIS DRAWING IS RETAINED BY GOULD BAXTER AND IT MUST
NOT BE REPRODUCED WITHOUT WRITTEN CONSENT.

CLIENT:
MR & MRS T CULLUM

PROJECT:
EASTWOOD FARM
EQUESTRIAN CENTRE
SHAVES WOOD LANE
ALBOURNE
BN6 9DY

DRAWING:
EAST WOOD FARM EQUESTRIAN FACILITY -
INDOOR ARENA GENERAL ARRANGEMENT AND
ELEVATIONS AS PROPOSED

DATE.	SCALE AT A1.	DRAWN BY.	MC
03.04.24	AS NOTED	CHECKED BY:	

JOB NO.	DRAWING NO.	REV.
GH615	PL004	



SCALE 1:200 ON AN A1 SHEET