



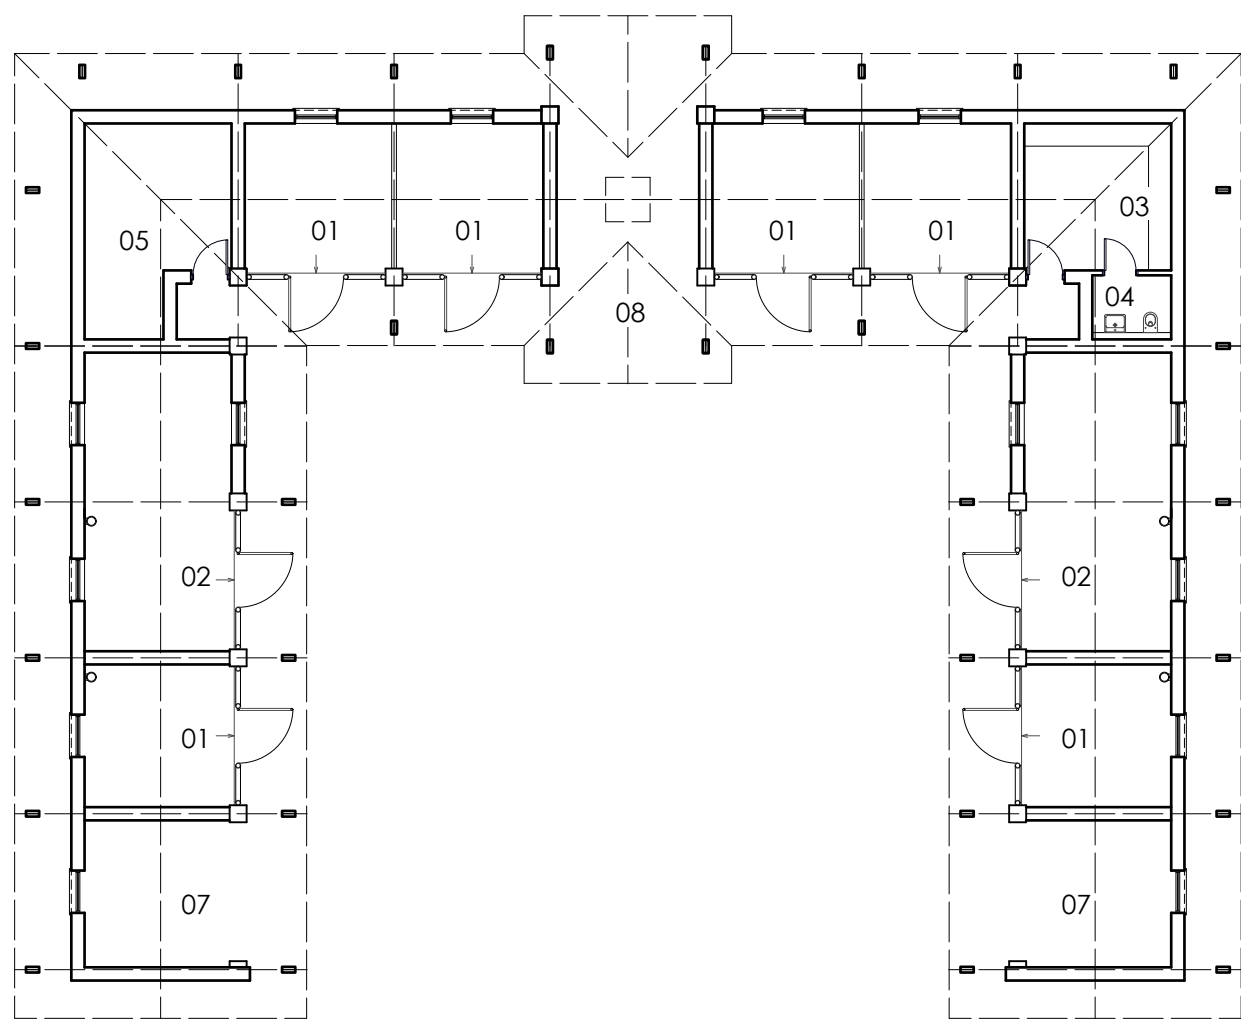

Key:
01 - Stables
02 - Foals & Mares stables
03 - Storage & feed
04 - WC
05 - Rug, tack and laundry
06 - Clock tower
07 - Hay and open storage
08 - Cover walkway


Areas:
Ground floor - 240 sqm
Total - 240 sqm

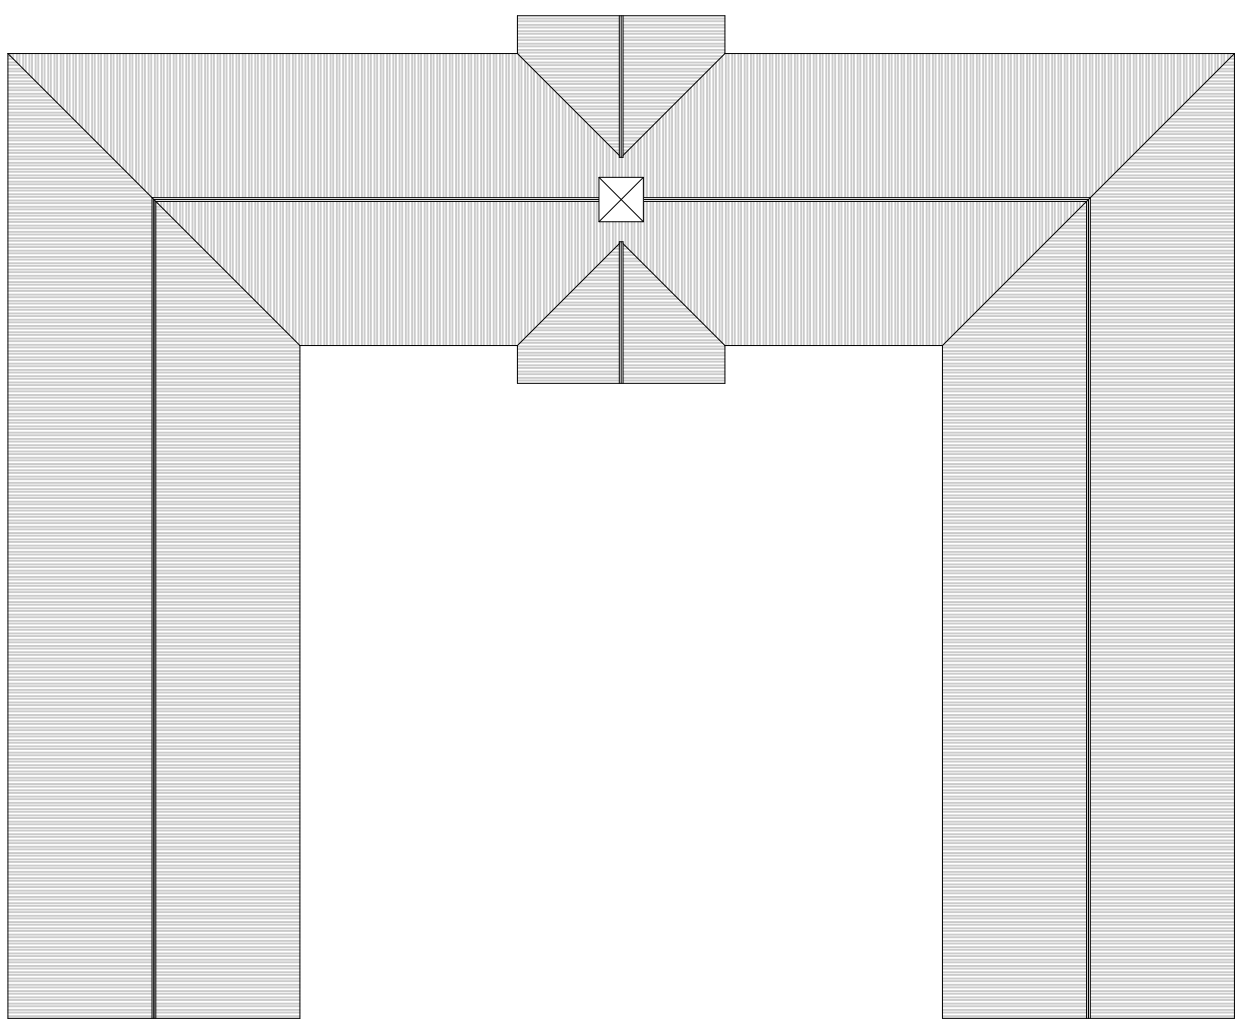

FOR PLANNING
PURPOSES ONLY

NOT FOR CONSTRUCTION

TO BE READ IN CONJUNCTION WITH
STRUCTURAL ENGINEER'S DRAWINGS, DETAILS
AND SPECIFICATIONS

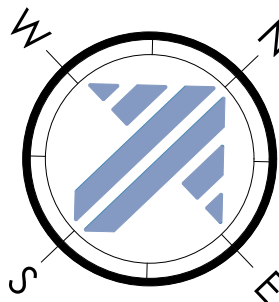


EAST WOOD FARM EF COURTYARD STABLES - GROUND FLOOR AS PROPOSED

SCALE 1:200 ON AN A1 SHEET


EAST WOOD FARM EF COURTYARD STABLES - ROOF PLAN AS PROPOSED

SCALE 1:200 ON AN A1 SHEET

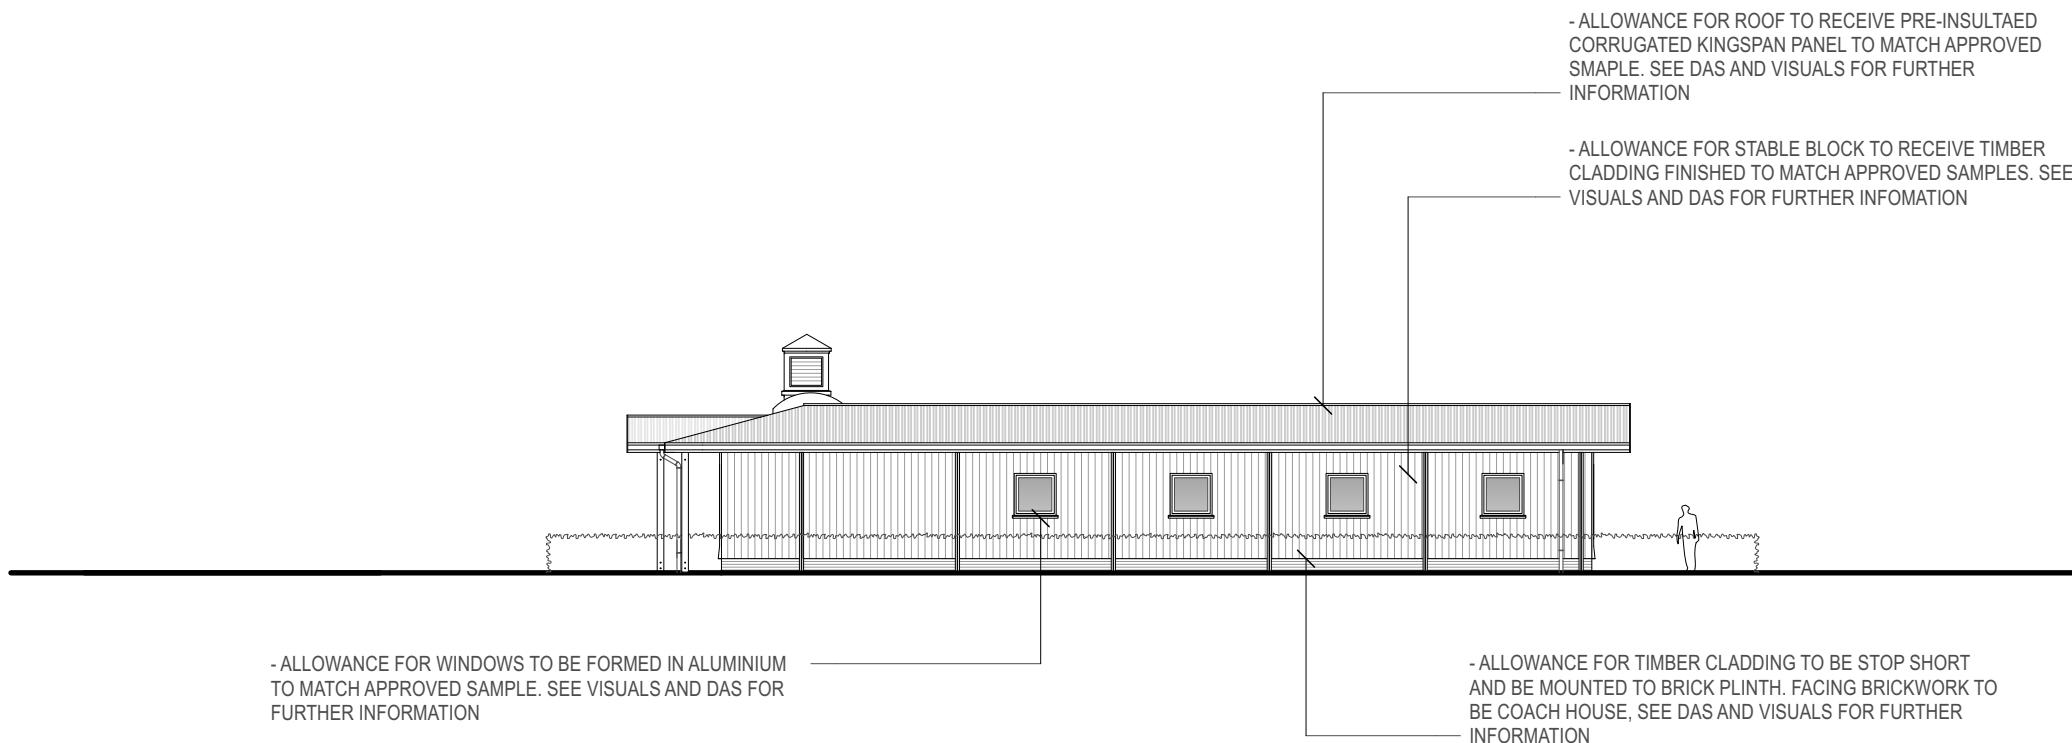


EAST WOOD FARM EF COURTYARD STABLES - NORTH ELEVATION AS PROPOSED

SCALE 1:200 ON AN A1 SHEET

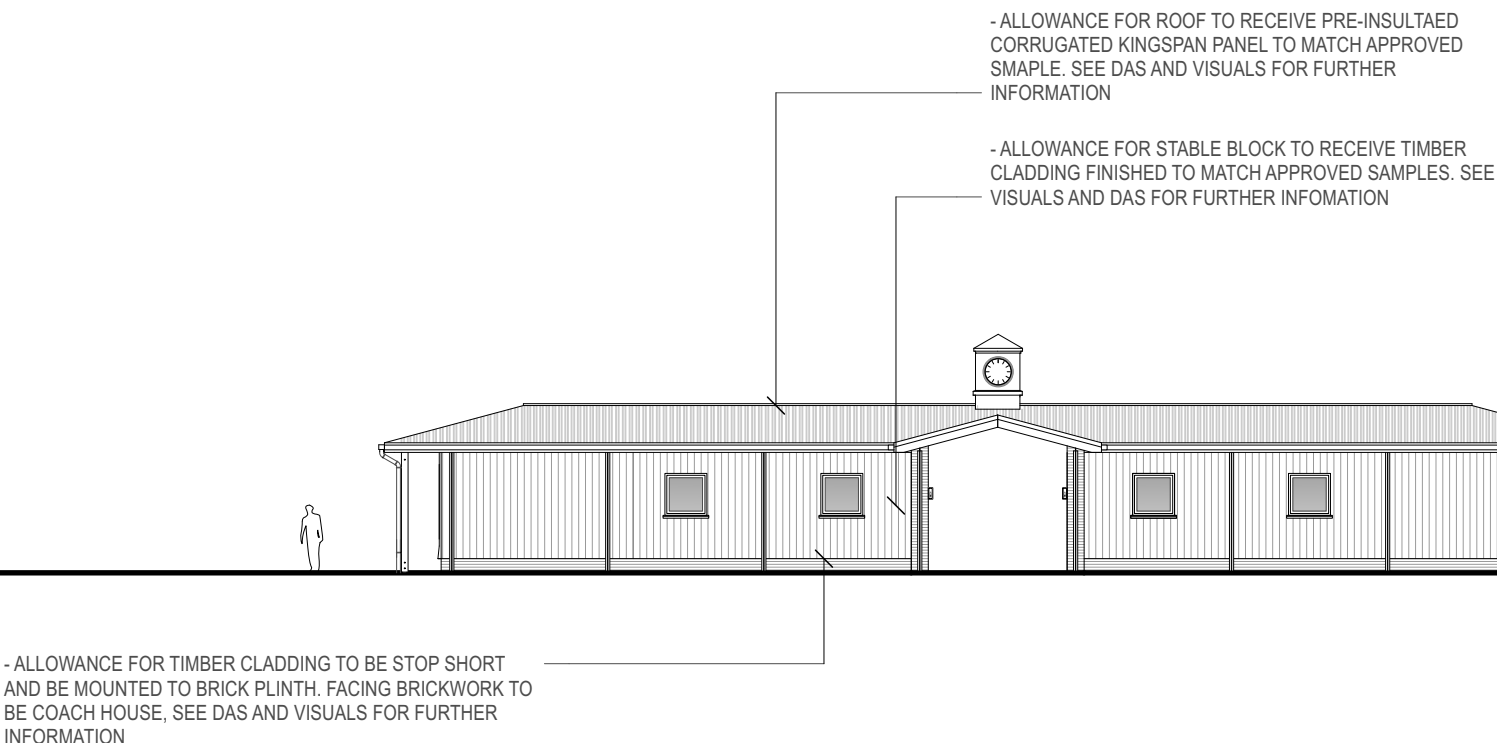


EAST WOOD FARM EF COURTYARD STABLES - EAST ELEVATION AS PROPOSED

SCALE 1:200 ON AN A1 SHEET

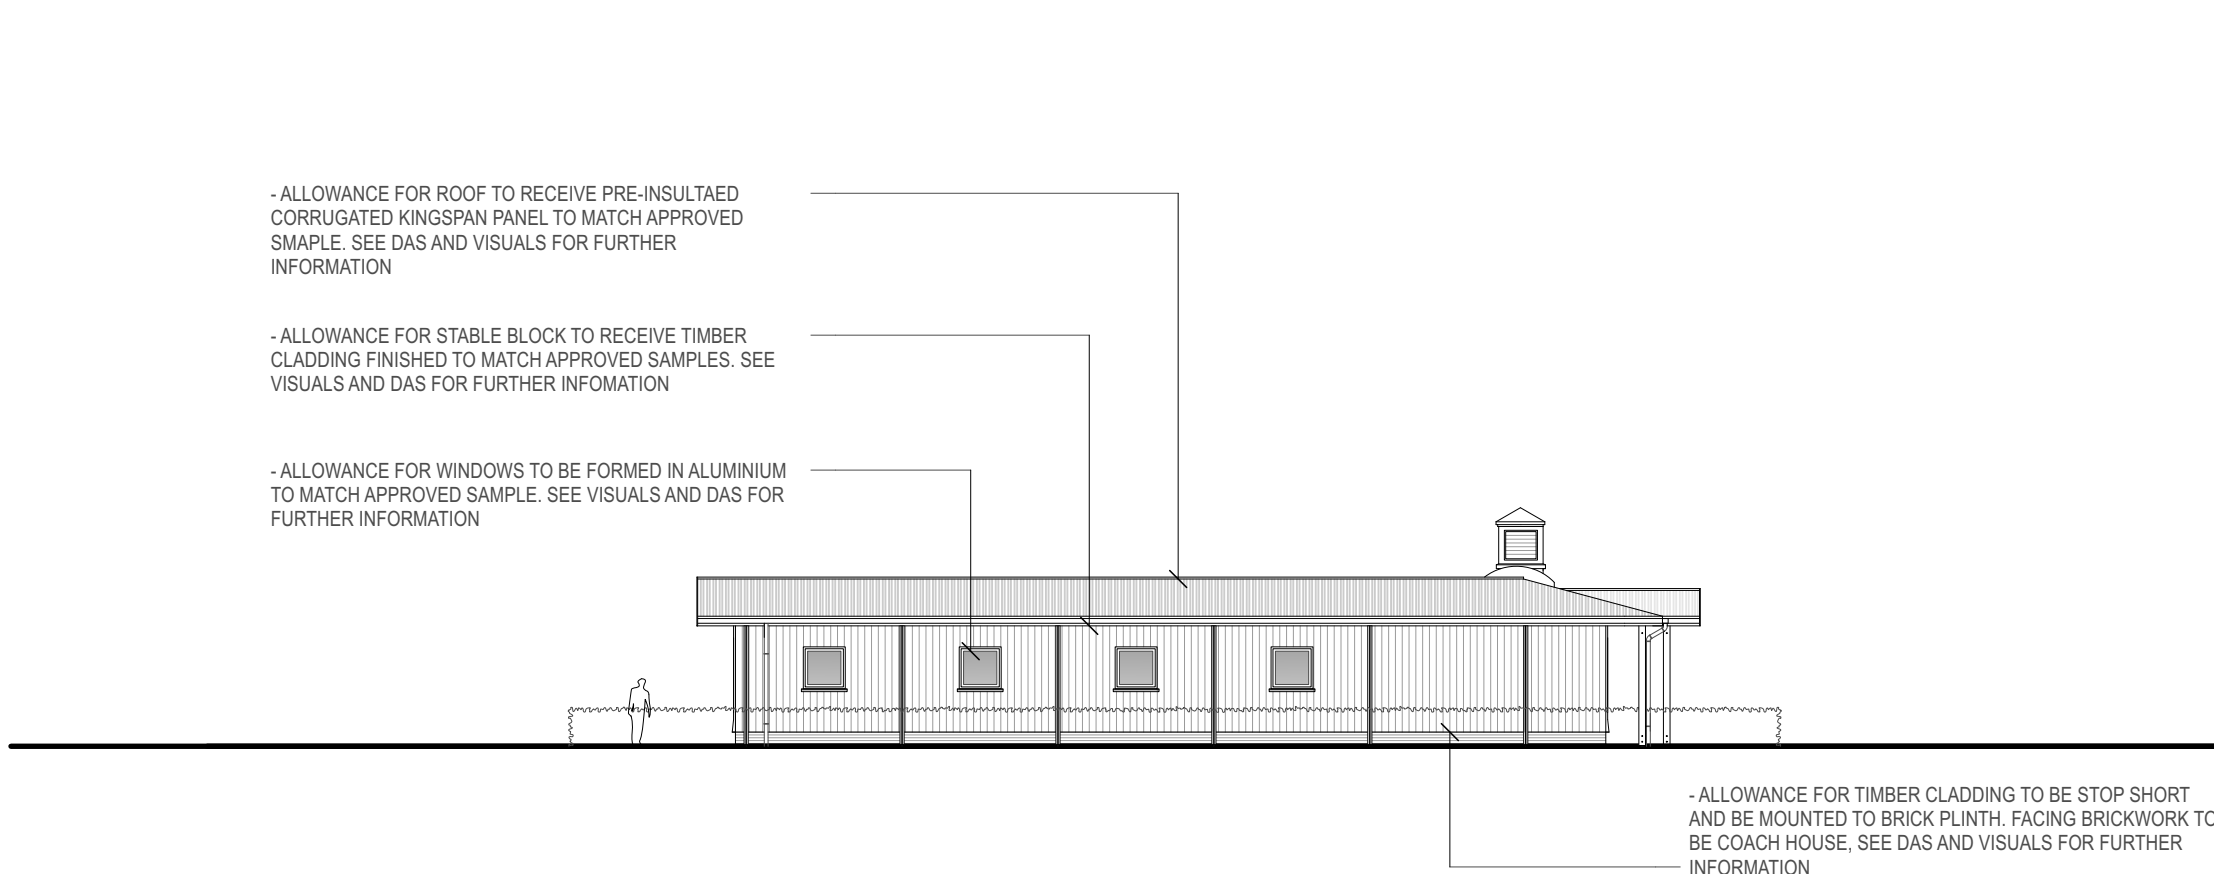

EAST WOOD FARM EF COURTYARD STABLES - SOUTH ELEVATION AS PROPOSED

SCALE 1:200 ON AN A1 SHEET

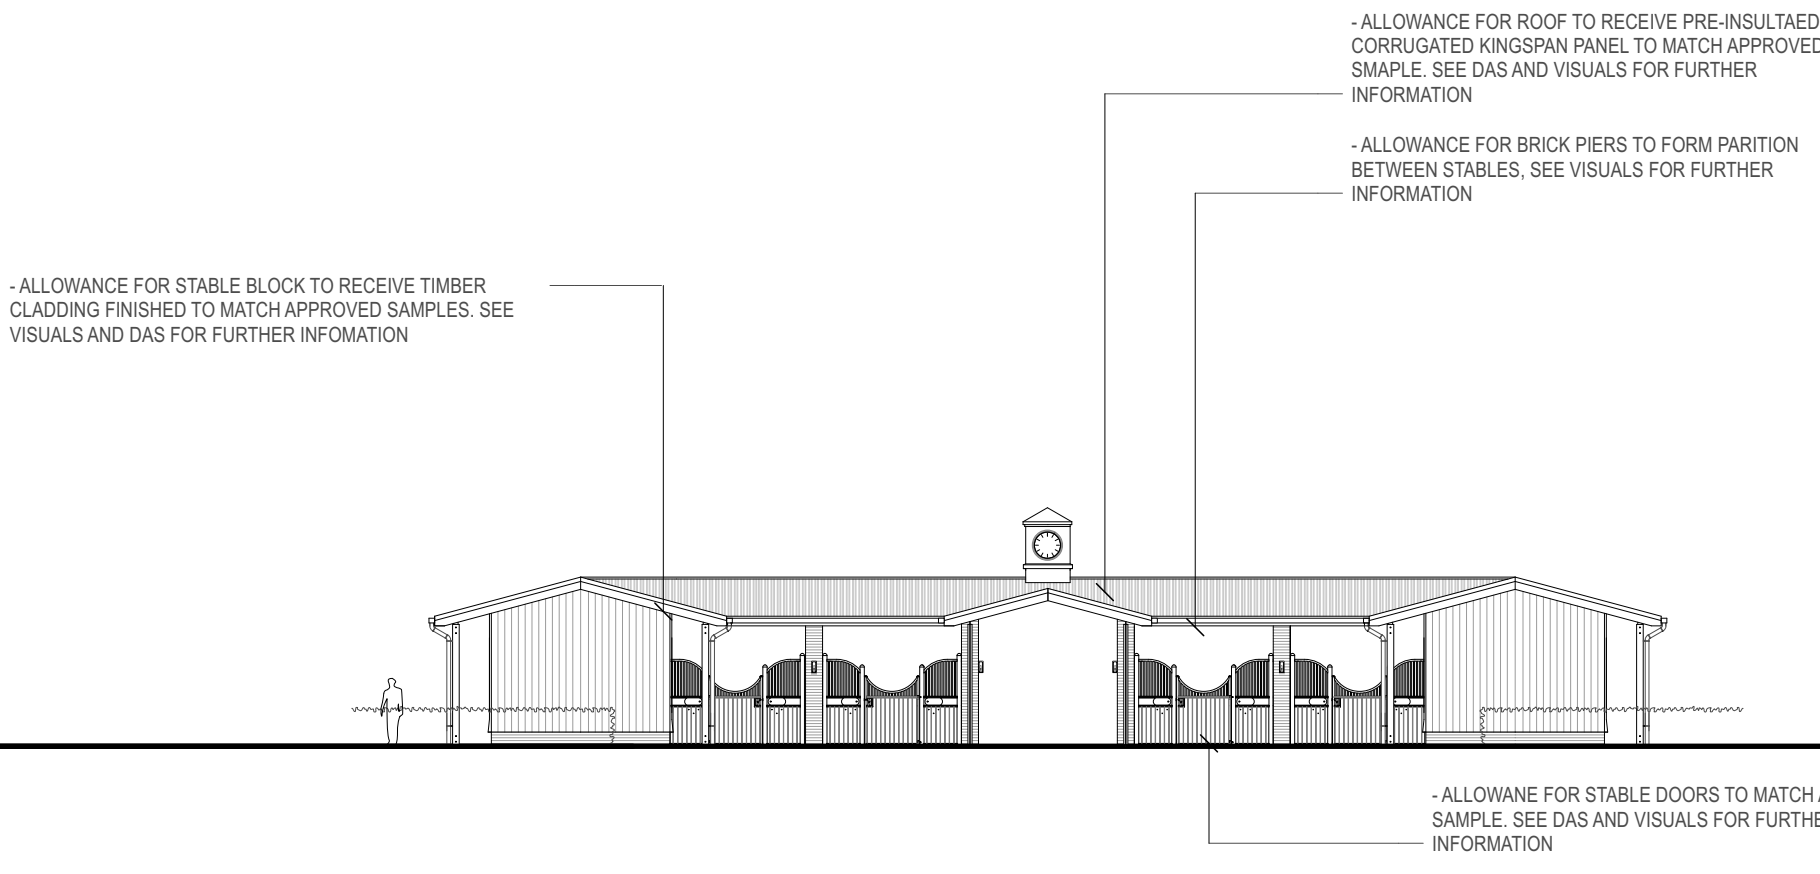

EAST WOOD FARM EF COURTYARD STABLES - WEST ELEVATION AS PROPOSED

SCALE 1:200 ON AN A1 SHEET

SCALE 1:200 ON AN A1 SHEET

REV.	DATE.	BY.	AMENDMENT.	CHK.

PLANNING



2 Lucastes Mews, Paddockhall Road,
Haywards Heath,
West Sussex, RH16 1HE
(01444) 452604
hb@gouldbaxter.co.uk
www.gouldbaxter.co.uk

NOTES:
DO NOT SCALE OFF THIS DRAWING UNLESS FOR PLANNING PURPOSES.
CHECK ALL DIMENSIONS ON SITE BEFORE ANY WORK IS COMMENCED.
ALL GOODS MATERIALS AND WORKMANSHIP MUST CONFORM WITH
CURRENT BUILDING REGULATIONS, BRITISH STANDARDS AND CODES OF
PRACTICE.
COPYRIGHT OF THIS DRAWING IS RETAINED BY GOULD BAXTER AND IT MUST
NOT BE REPRODUCED WITHOUT WRITTEN CONSENT.

CLIENT:
MR & MRS T CULLUM

PROJECT:
EASTWOOD FARM
EQUESTRIAN CENTRE
SHAVES WOOD LANE
ALBOURNE
BN6 9DY

DRAWING:
EAST WOOD FARM EQUESTRIAN FACILITY -
COURTYARD STABLES GENERAL ARRANGEMENT
AND ELEVATIONS AS PROPOSED

DATE.	SCALE AT A1.	DRAWN BY.	MC
03.04.24	AS NOTED	CHECKED BY:	

JOB NO.	DRAWING NO.	REV.
GH615	PL006	A