
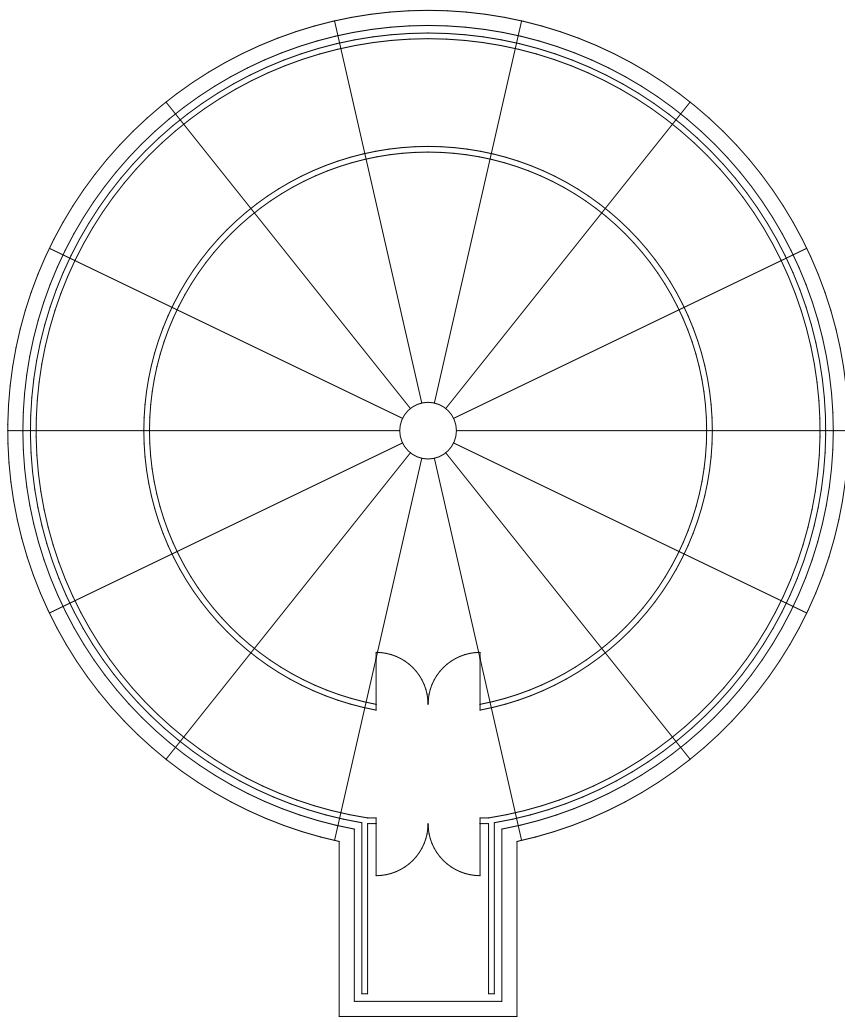



FOR PLANNING
PURPOSES ONLY

NOT FOR CONSTRUCTION

TO BE READ IN CONJUNCTION WITH
STRUCTURAL ENGINEER'S DRAWINGS, DETAILS
AND SPECIFICATIONS

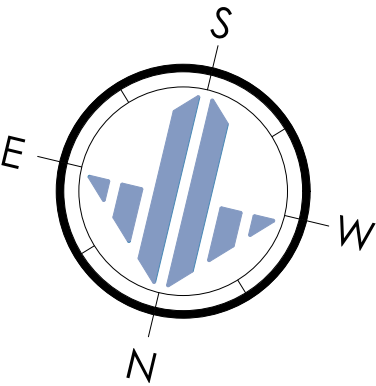


EAST WOOD FARM EF HORSE WALKER - GROUND FLOOR AS PROPOSED
SCALE 1:200 ON AN A1 SHEET

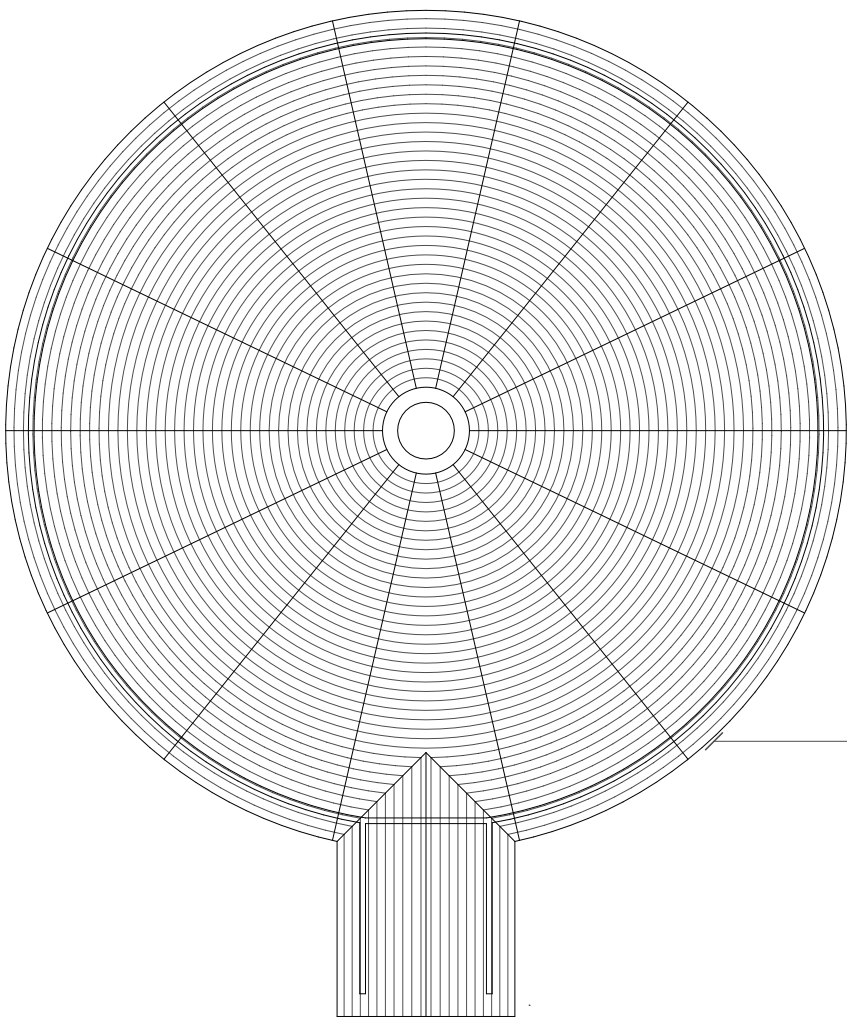

- ALLOWANCE FOR ROOF TO RECEIVE PRE-INSULTAED
CORRUGATED KINGSPAN PANEL TO MATCH APPROVED
SMAPLE. SEE DAS AND VISUALS FOR FURTHER
INFORMATION


EAST WOOD FARM EF HORSE WALKER - ROOF PLAN AS PROPOSED
SCALE 1:200 ON AN A1 SHEET

- ALLOWANCE FOR ROOF TO RECEIVE PRE-INSULTAED
CORRUGATED KINGSPAN PANEL TO MATCH APPROVED
ANTHRACITE SAMPLE. SEE DAS AND VISUALS FOR FURTHER
INFORMATION
- ALLOWANCE FOR HORSE WALKER TO RECEIVE TIMBER
CLADDING FINISHED TO MATCH APPROVED SAMPLES. SEE
VISUALS AND DAS FOR FURTHER INFOMATION

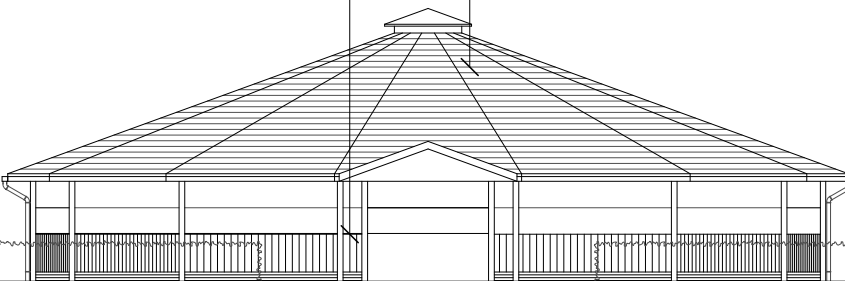


EAST WOOD FARM EF HORSE WALKER - WEST ELEVATION AS PROPOSED
SCALE 1:200 ON AN A1 SHEET


- ALLOWANCE FOR ROOF TO RECEIVE PRE-INSULTAED
CORRUGATED KINGSPAN PANEL TO MATCH APPROVED
SMAPLE. SEE DAS AND VISUALS FOR FURTHER
INFORMATION
- ALLOWANCE FOR HORSE WALKER TO RECEIVE TIMBER
CLADDING FINISHED TO MATCH APPROVED SAMPLES. SEE
VISUALS AND DAS FOR FURTHER INFORMATION

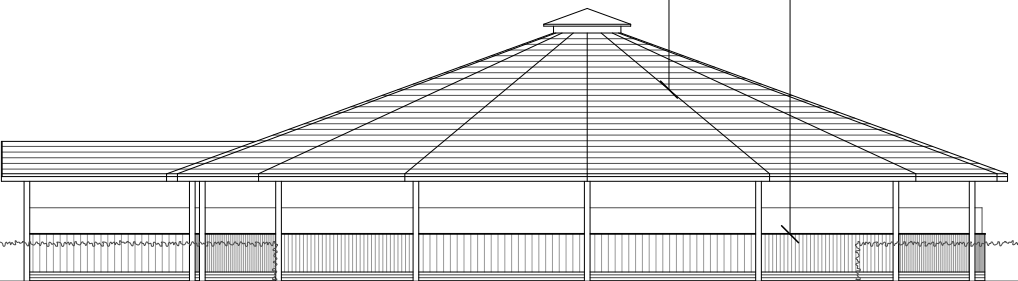

EAST WOOD FARM EF HORSE WALKER - SOUTH ELEVATION AS PROPOSED
SCALE 1:200 ON AN A1 SHEET

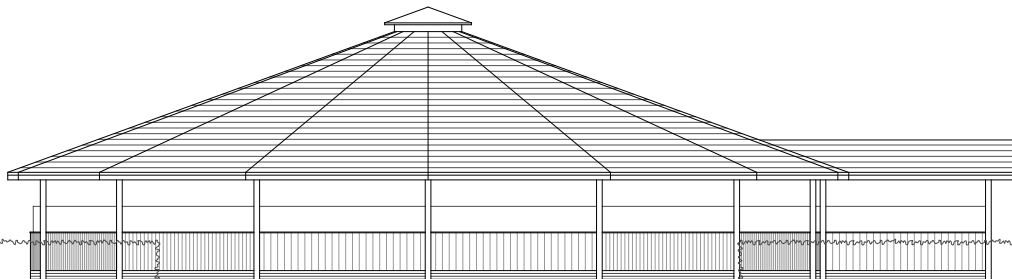

EAST WOOD FARM EF HORSE WALKER - NORTH ELEVATION AS PROPOSED
SCALE 1:200 ON AN A1 SHEET

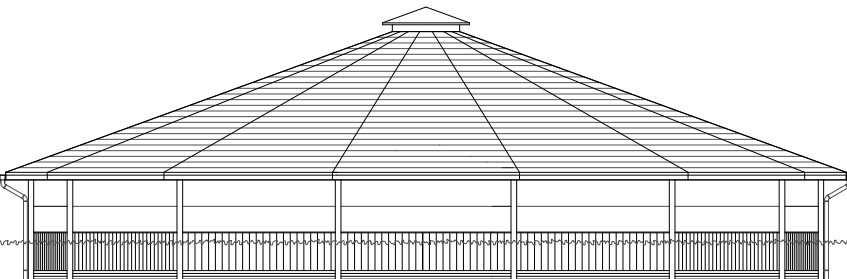

EAST WOOD FARM EF HORSE WALKER - EAST ELEVATION AS PROPOSED
SCALE 1:200 ON AN A1 SHEET



SCALE 1:200 ON AN A1 SHEET

REV.	DATE.	BY.	AMENDMENT.	CHK.

PLANNING



2 Lucastes Mews, Paddockhall Road,
Haywards Heath,
West Sussex, RH16 1HE
(01444) 452604
hb@gouldbaxter.co.uk
www.gouldbaxter.co.uk

NOTES:
DO NOT SCALE OFF THIS DRAWING UNLESS FOR PLANNING PURPOSES.
CHECK ALL DIMENSIONS ON SITE BEFORE ANY WORK IS COMMENCED.
ALL GOODS MATERIALS AND WORKMANSHIP MUST CONFORM WITH
CURRENT BUILDING REGULATIONS, BRITISH STANDARDS AND CODES OF
PRACTICE.
COPYRIGHT OF THIS DRAWING IS RETAINED BY GOULD BAXTER AND IT MUST
NOT BE REPRODUCED WITHOUT WRITTEN CONSENT.

CLIENT:
MR & MRS T CULLUM

PROJECT:
EASTWOOD FARM
EQUESTRIAN CENTRE
SHAVES WOOD LANE
ALBOURNE
BN6 9DY

DRAWING:
EAST WOOD FARM EQUESTRIAN FACILITY - HORSE
WALKER GENERAL ARRANGEMENT AND
ELEVATIONS AS PROPOSED

DATE: 03.04.24	SCALE AT A1: AS NOTED	DRAWN BY: MC CHECKED BY:
-------------------	--------------------------	-----------------------------

JOB NO. GH615	DRAWING NO. PL007	REV.
------------------	----------------------	------