




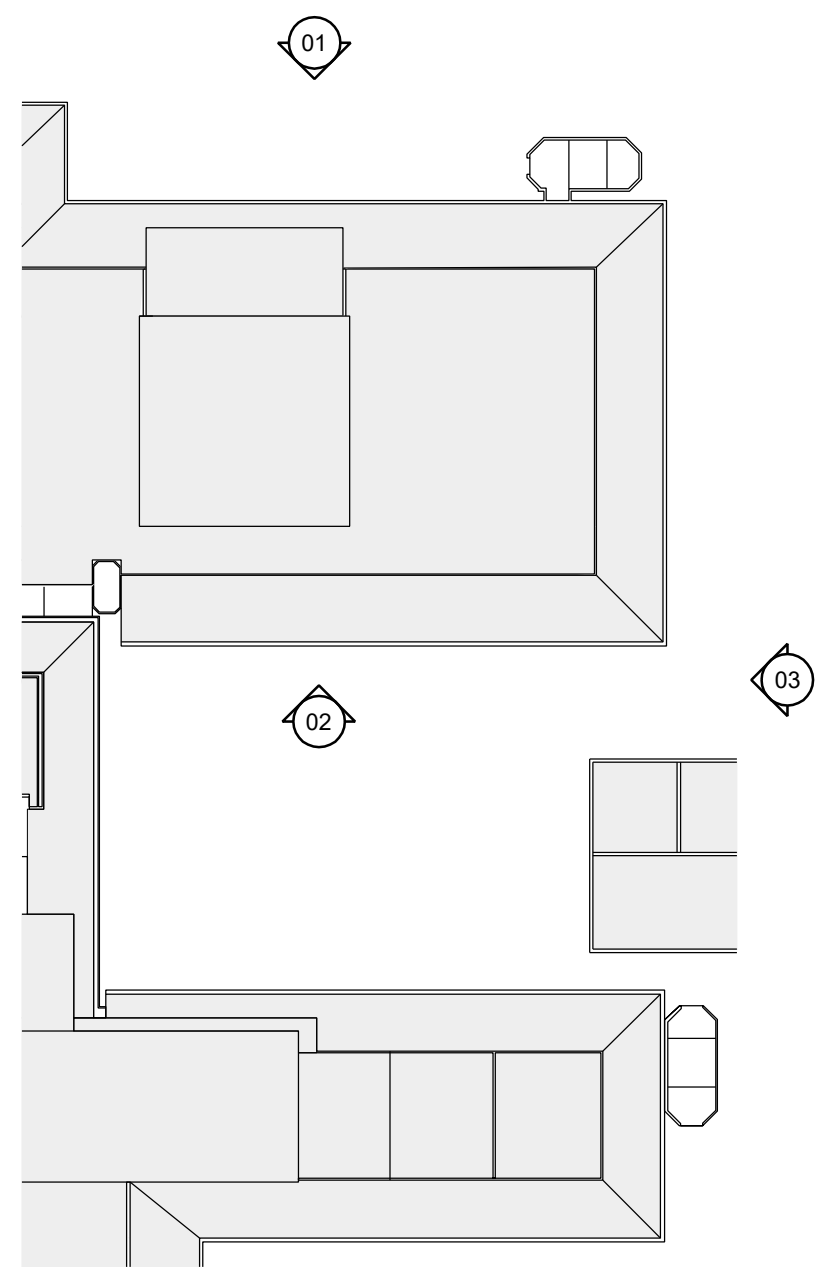

Key Plan

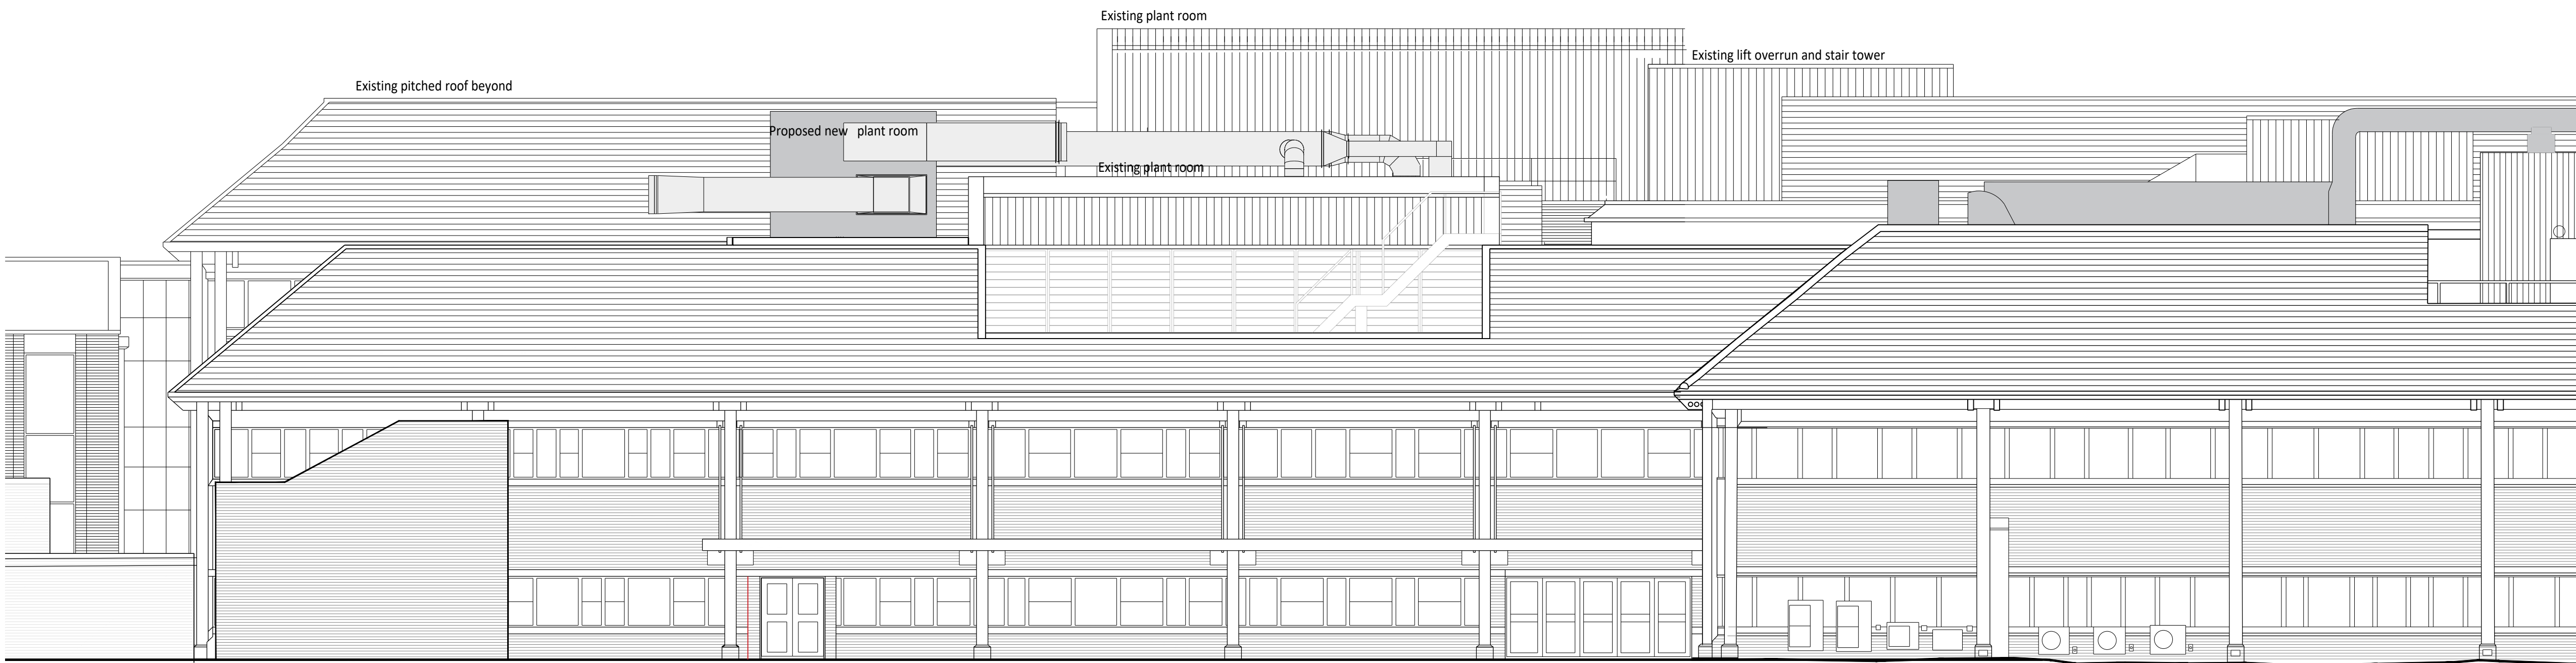

01 Proposed North Elevation

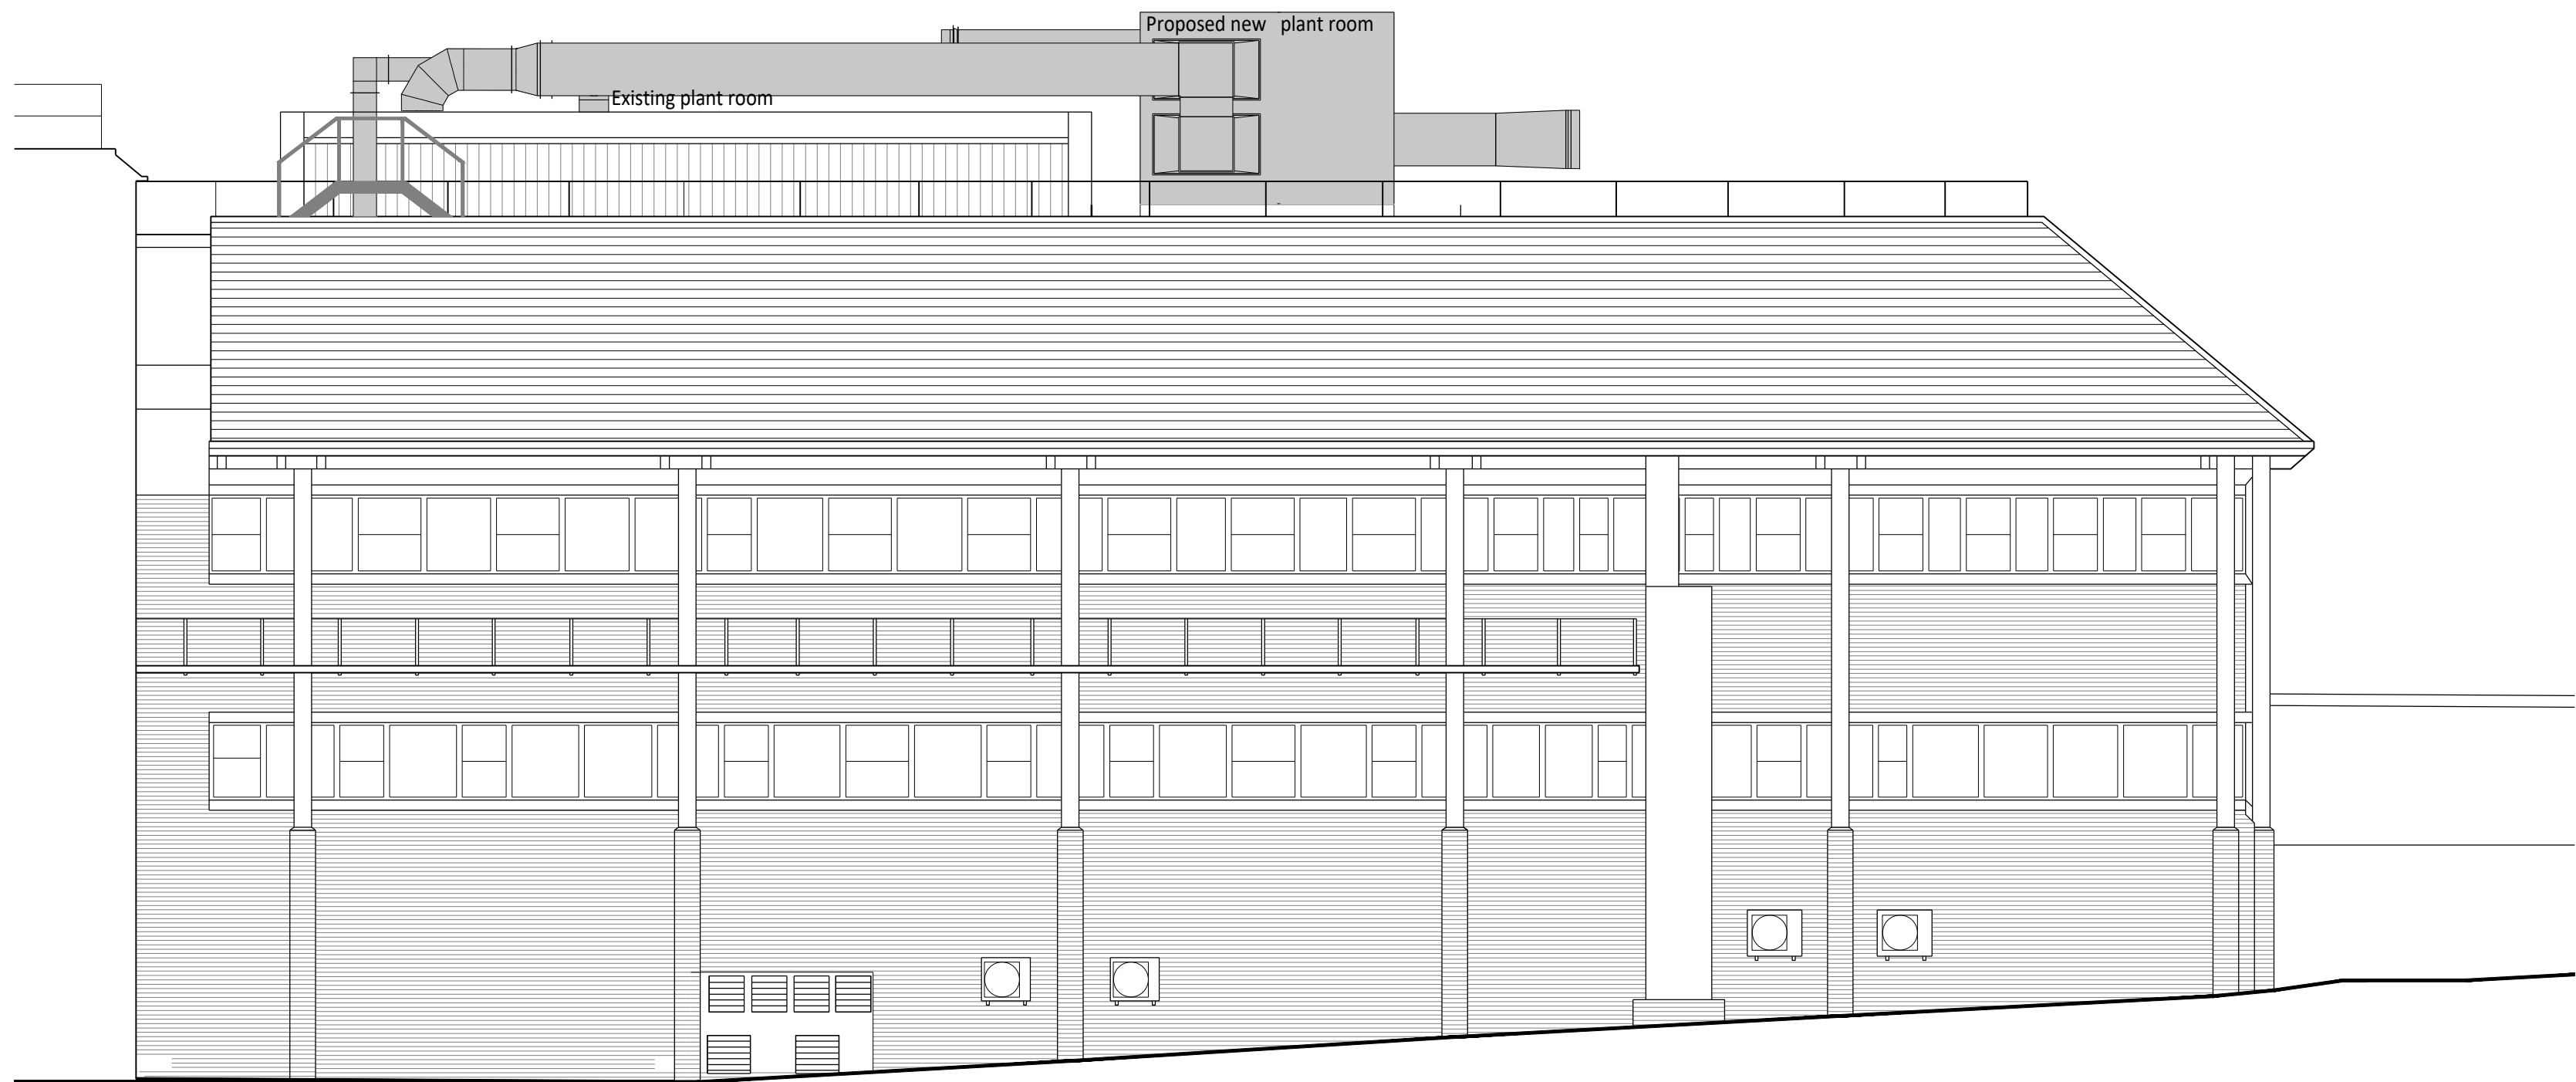

02 Proposed South Elevation



CROWTHER ARCHITECTS ASSOCIATES CROWTHER ASSOCIATES ARCHITECTS LLP LDF 100/101 Queens Road, Brighton, BN1 3XF T: 01273 695535 www.crowtherassociates.co.uk	DRAWING	Proposed Elevations North & South Elevations	CLIENT	University Hospitals Sussex NHS Foundation Trust	JOB NO.	C-2519	DRAWING NO.	1482-CAA-UT-RL-EL-A-0812	REV.	P01	CROWTHER ASSOCIATES
			PROJECT	Princess Royal Hospital - UTC New AHU	SCALE	1:100@A1	DATE	Aug 2025	DRAWN	CW	