


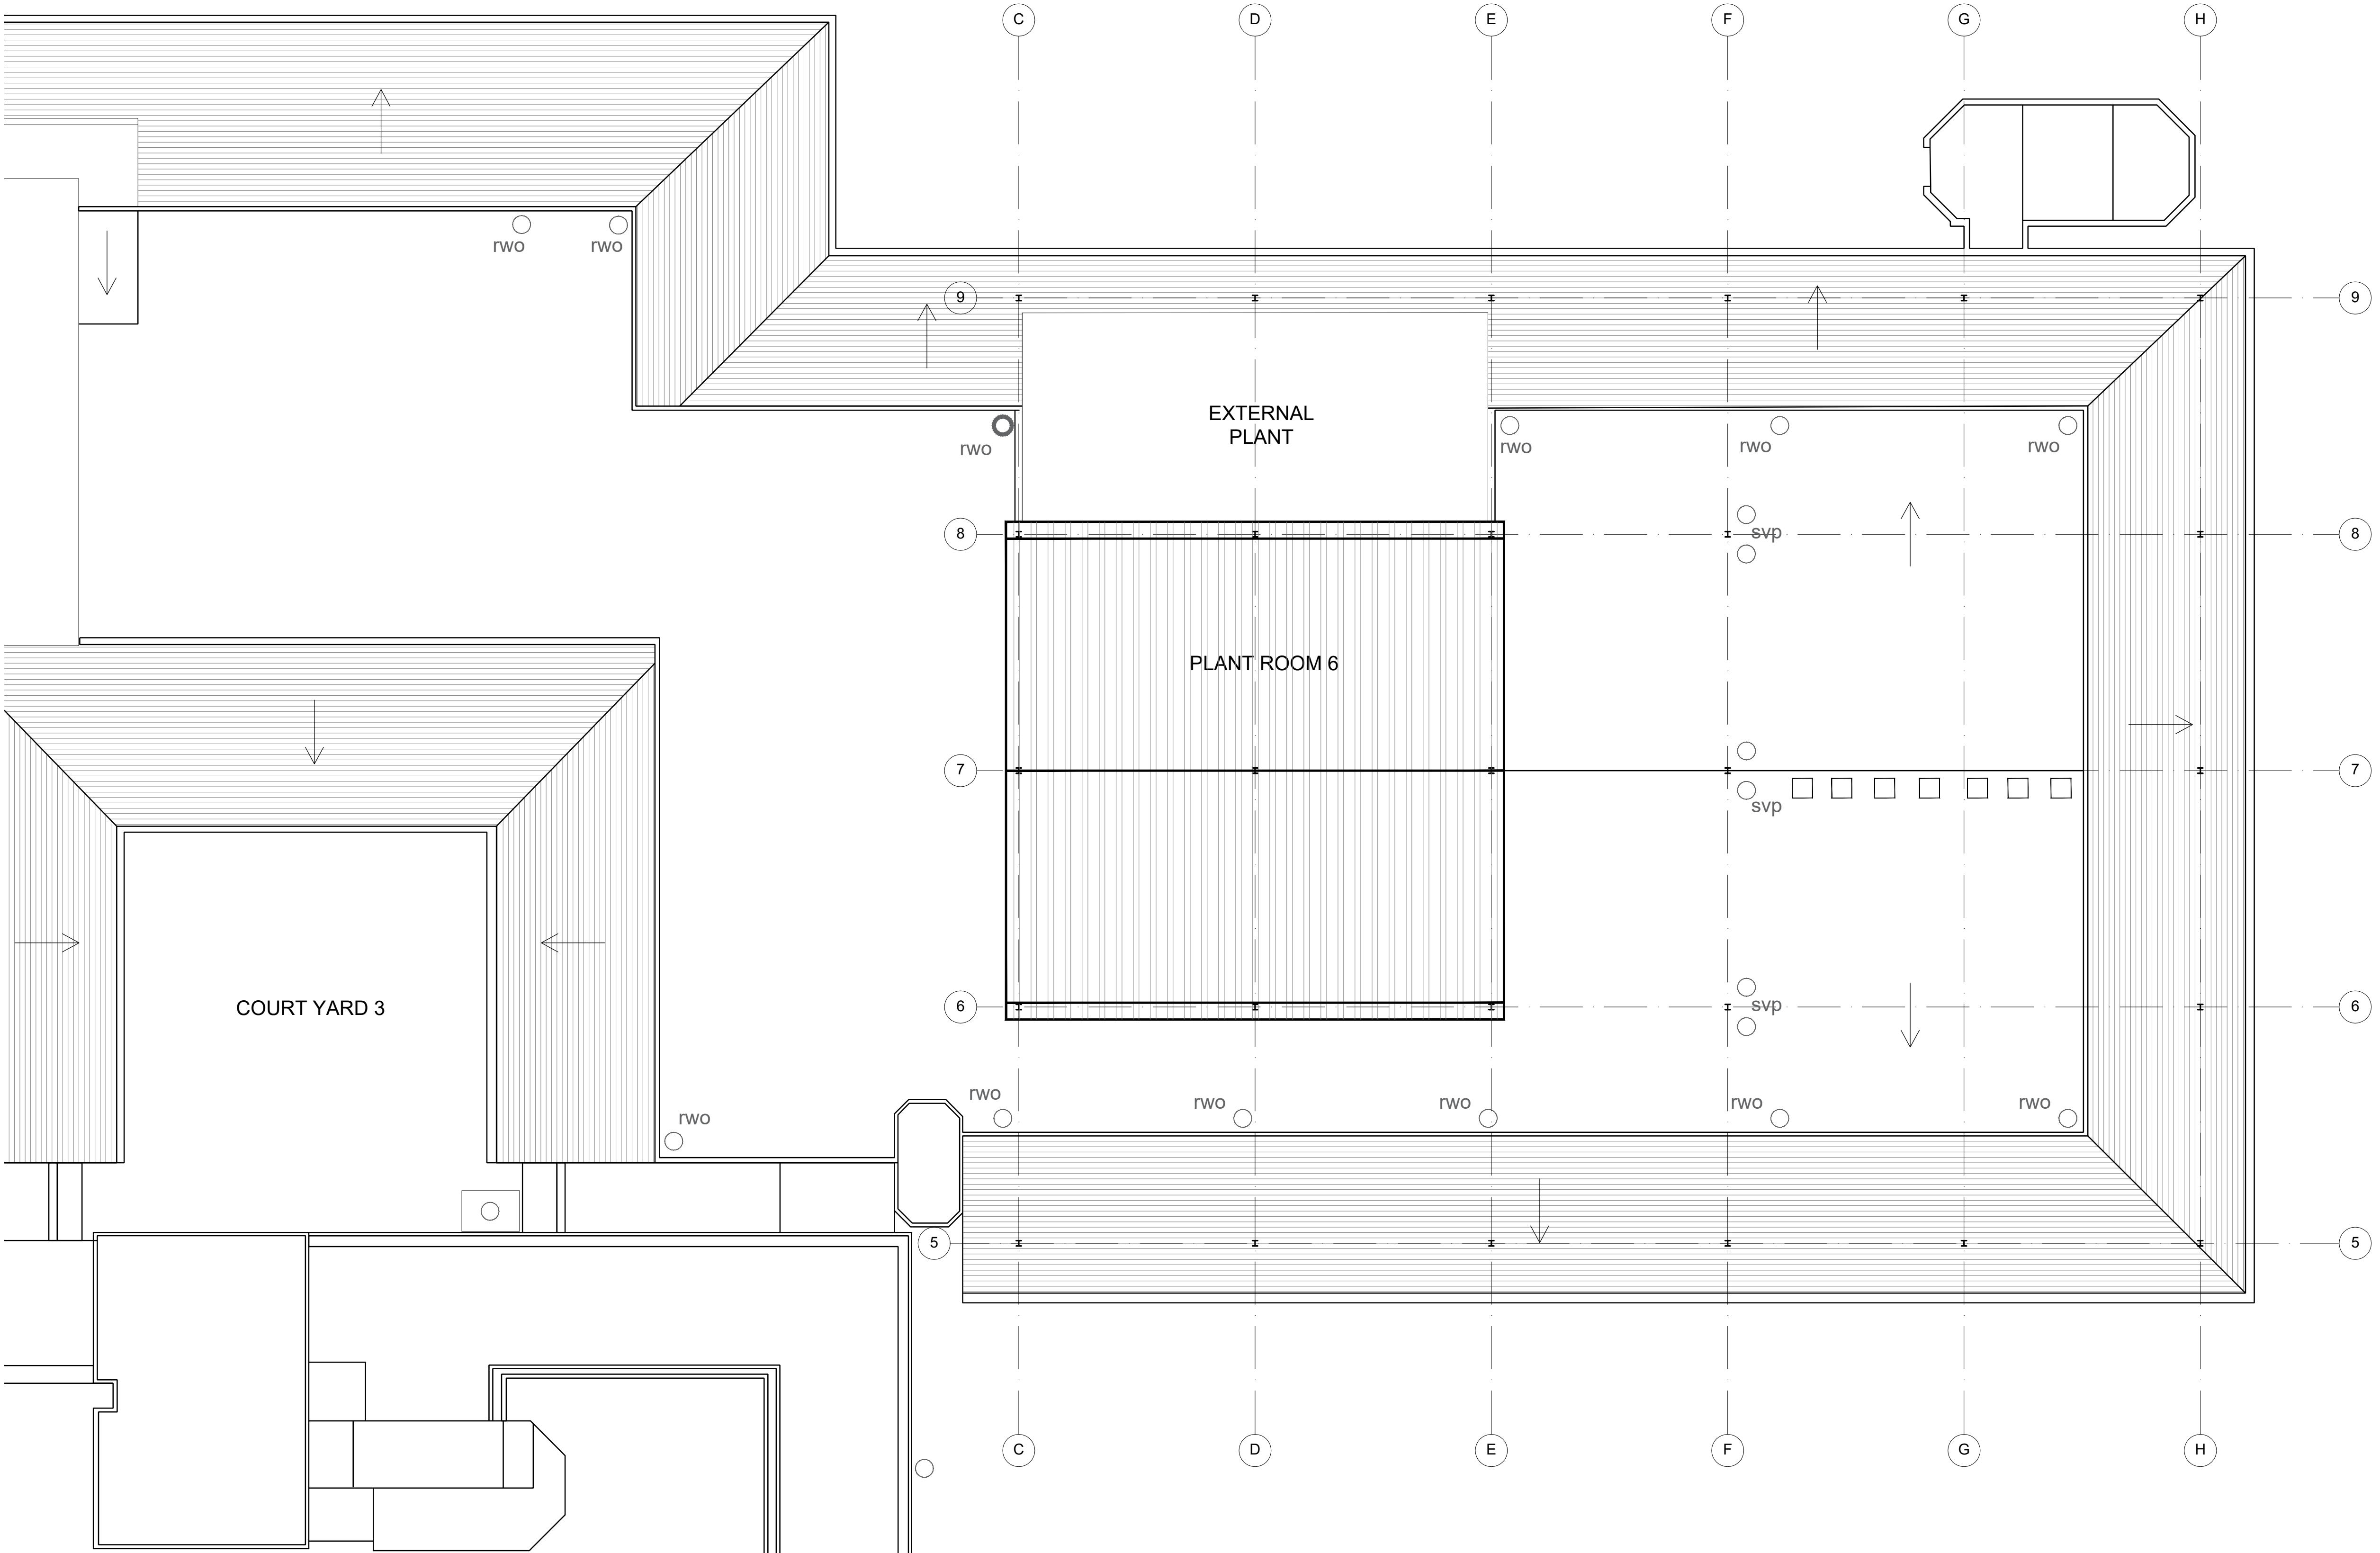

CROWTHER ARCHITECTS ASSOCIATES CROWTHER ASSOCIATES ARCHITECTS LLP LGF 100/101 Queens Road, Brighton, BN1 3XF T: 01273 695535 www.crowtherassociates.co.uk	DRAWING	Existing Roof Plan	CLIENT	University Hospitals Sussex NHS Foundations Trust	JOB NO.	C-2519	DRAWING NO.	1482-CAA-UT-RL-PL-A-0801	REV.	P01
			PROJECT	Princess Royal UTC New AHU	SCALE	1:100@A1	DATE	Aug 2025	DRAWN	CW